


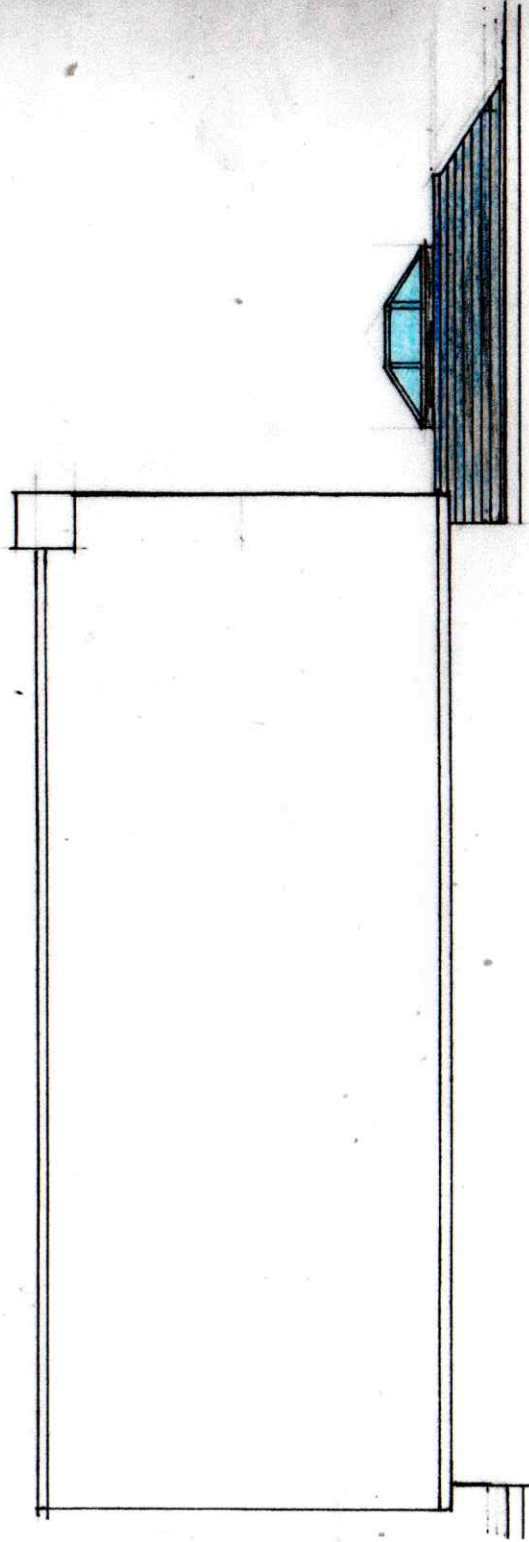

PROPOSED S.W. ELEVATION

SCALE: 1:100




stone boundary wall

PROPOSED N.E. ELEVATION

EXTERNAL WALLS
175mm x 175mm oak posts
with glazing between
wall facing n.e. elevation
to be clad in oak feather edge
cladding

ROOF
clay plain roofing tiles to
match existing
glazed lantern to grp flat roof

**PROPOSED EXTENSION TO KITCHEN
TO FORM NEW ORANGERY**
COACH HOUSE, BLYTHE BRIDGE ROAD
CAVERSWALL ST11 9EA
FOR MR. & MRS. P.BUNN

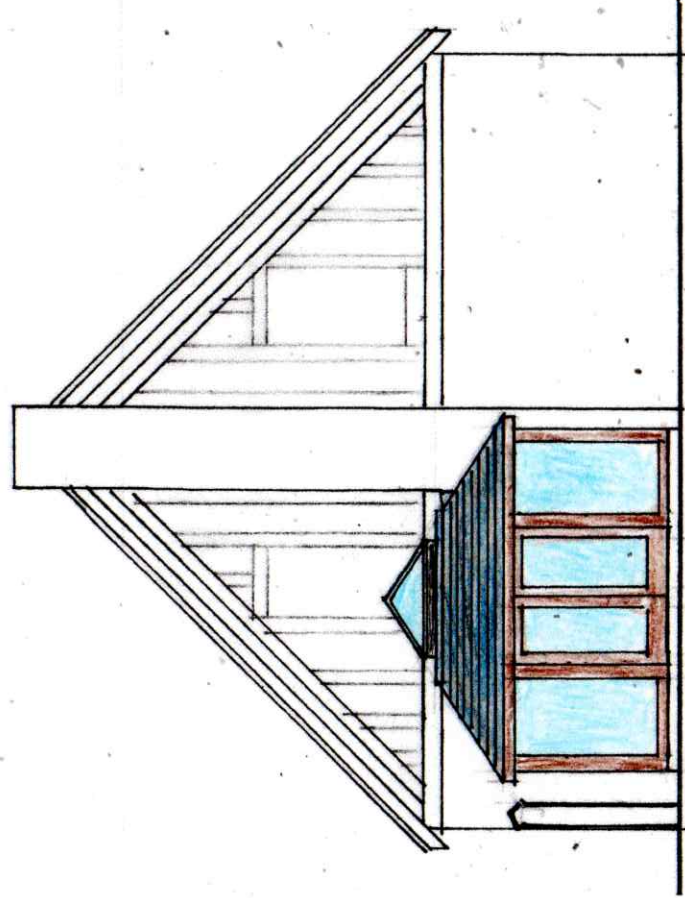

PROPOSED N.W. ELEVATION