


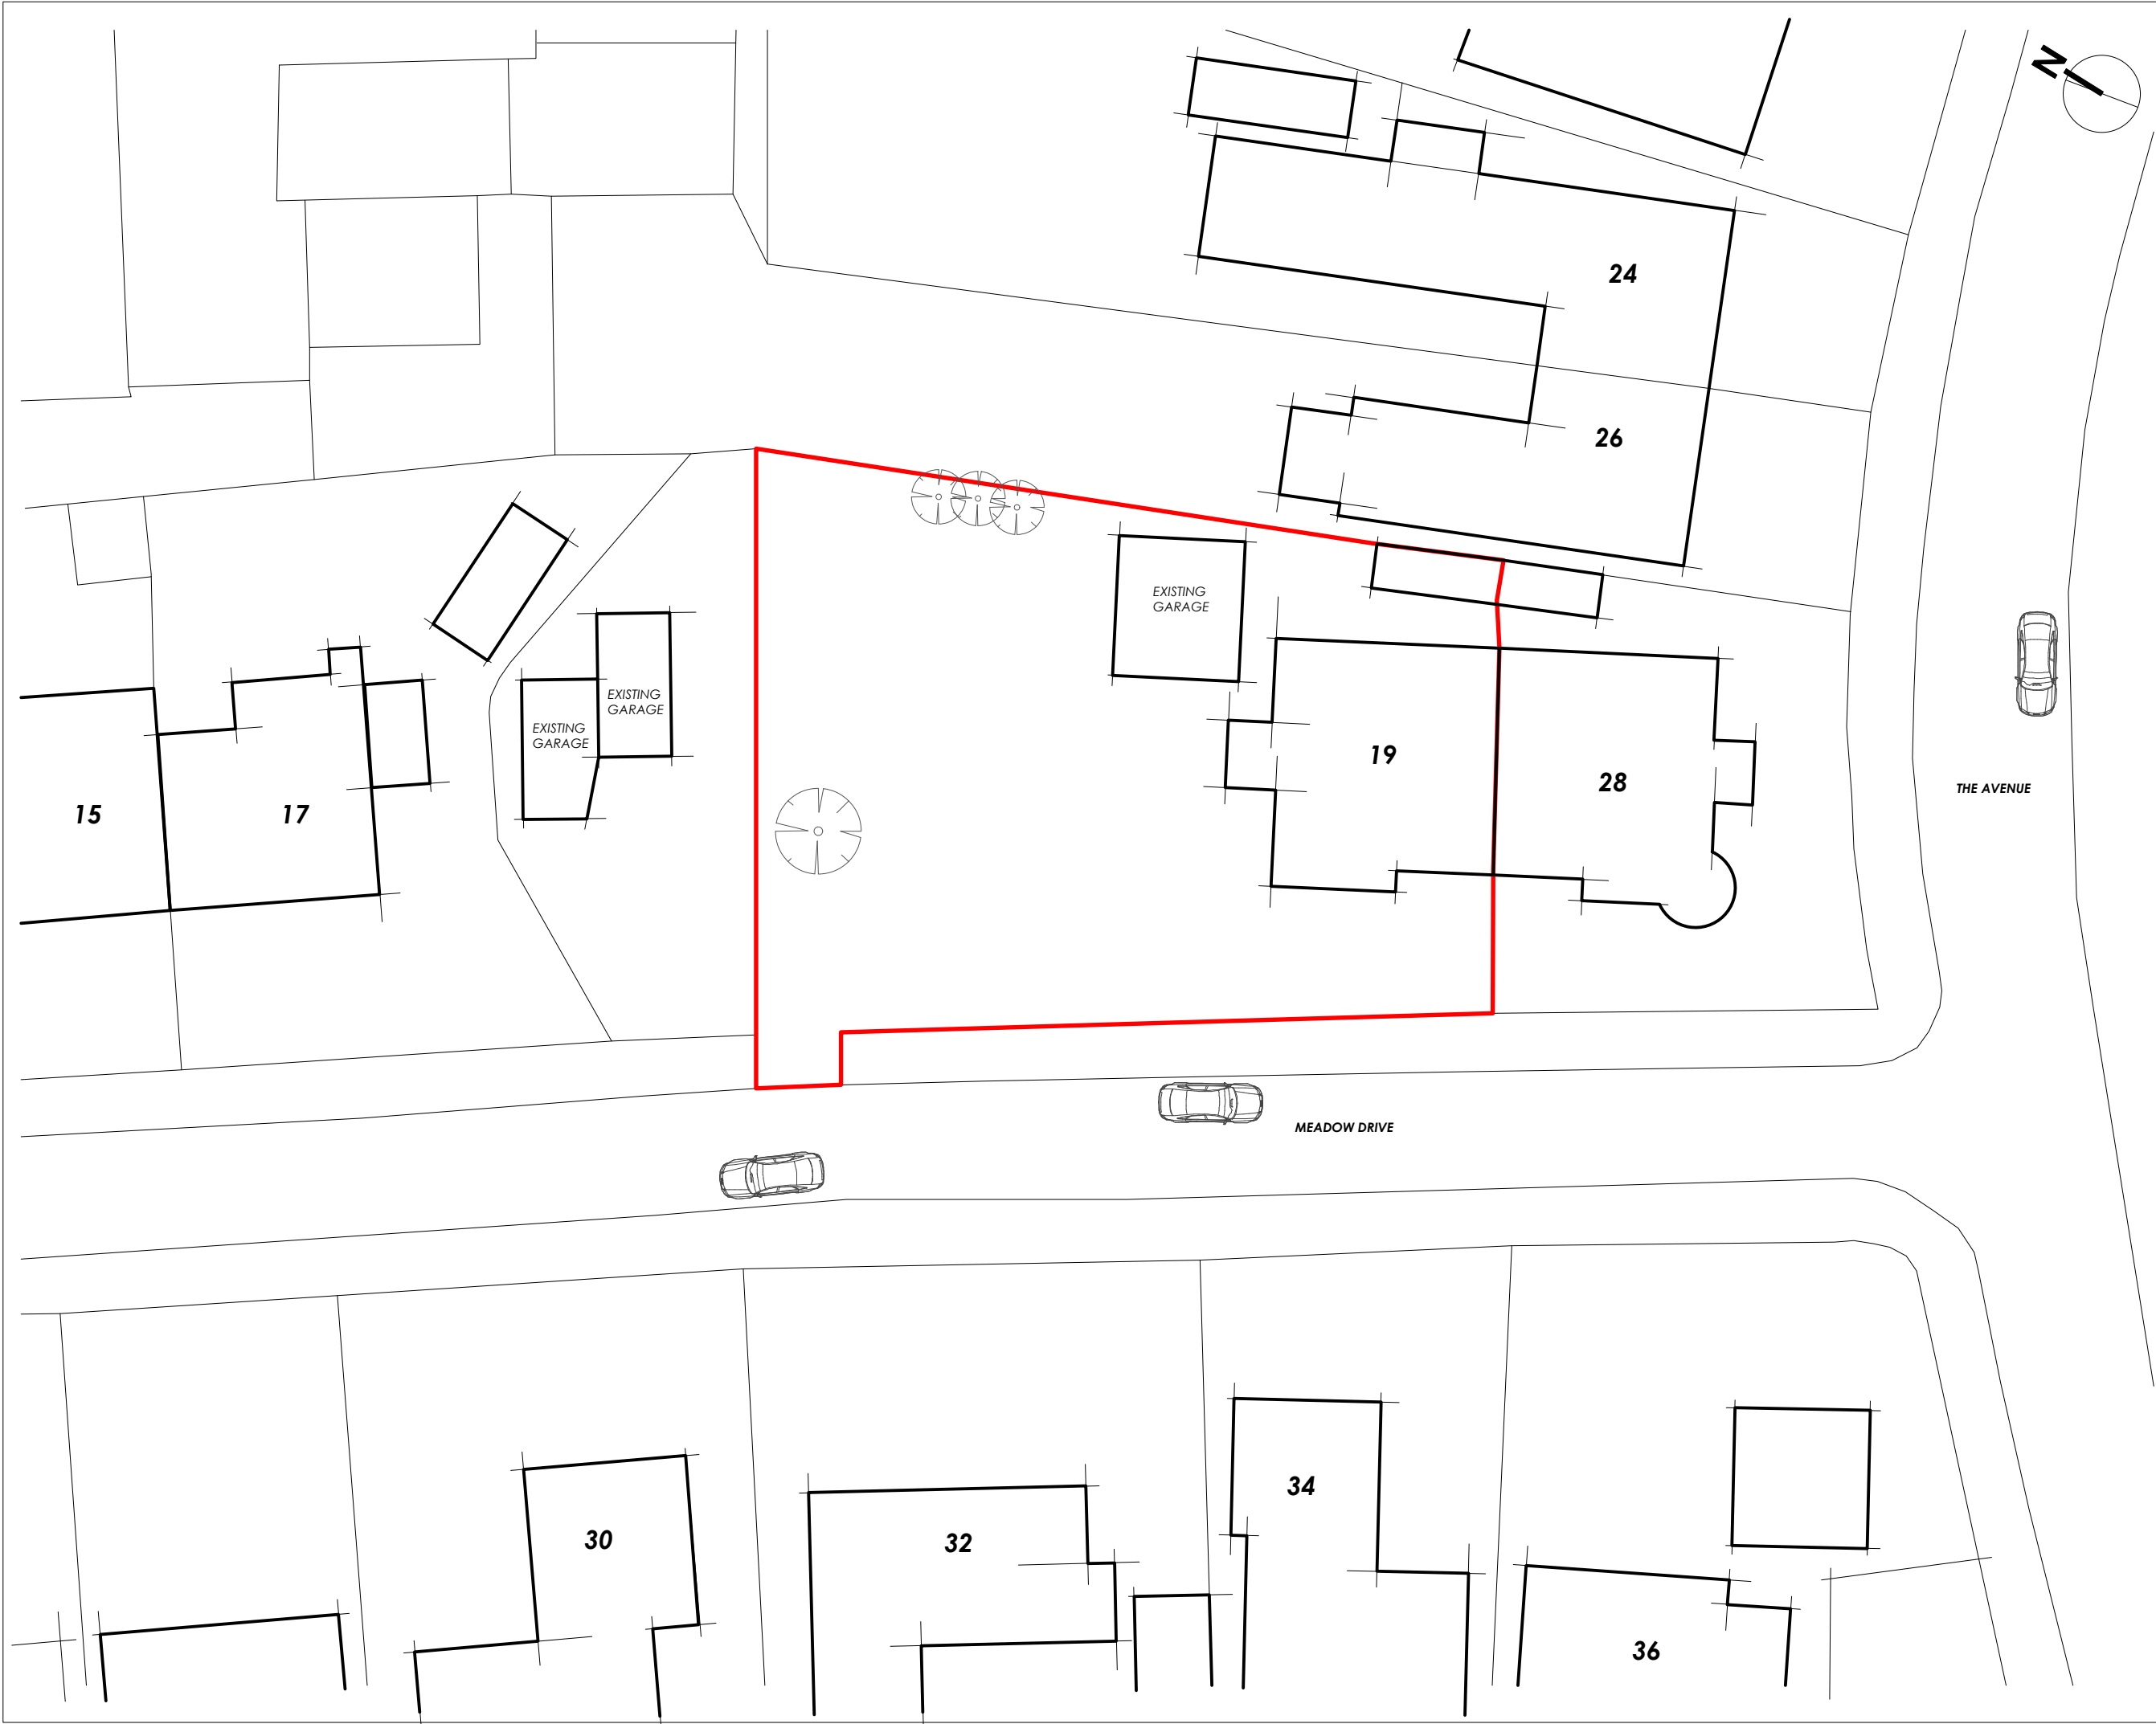

NOTES:

- 2. All dimensions to be checked on site by contractor.
- 3. All work to comply with the current Building Regulations
- 4. All work maybe subject to revision on site
- 5. This drawing may not be copied without prior permission
- 6. It is the responsibility of the contractor to ensure that all their work is in compliance with the appropriate requirements of the relevant building regulations and other allied legislation

0M5M

Project Title

Mr A.Baker
Erection of Detached Dwelling:
Land Adjacent to 19 Meadow Drive, Cheadle

Drawing Title

Existing Block Plan

Status

Outline Planning Submission

Scale

1:250@ A3

Scale

Job No.

904

Date

SEP 21

Drawing Number

904_GA-002

Revision

-