
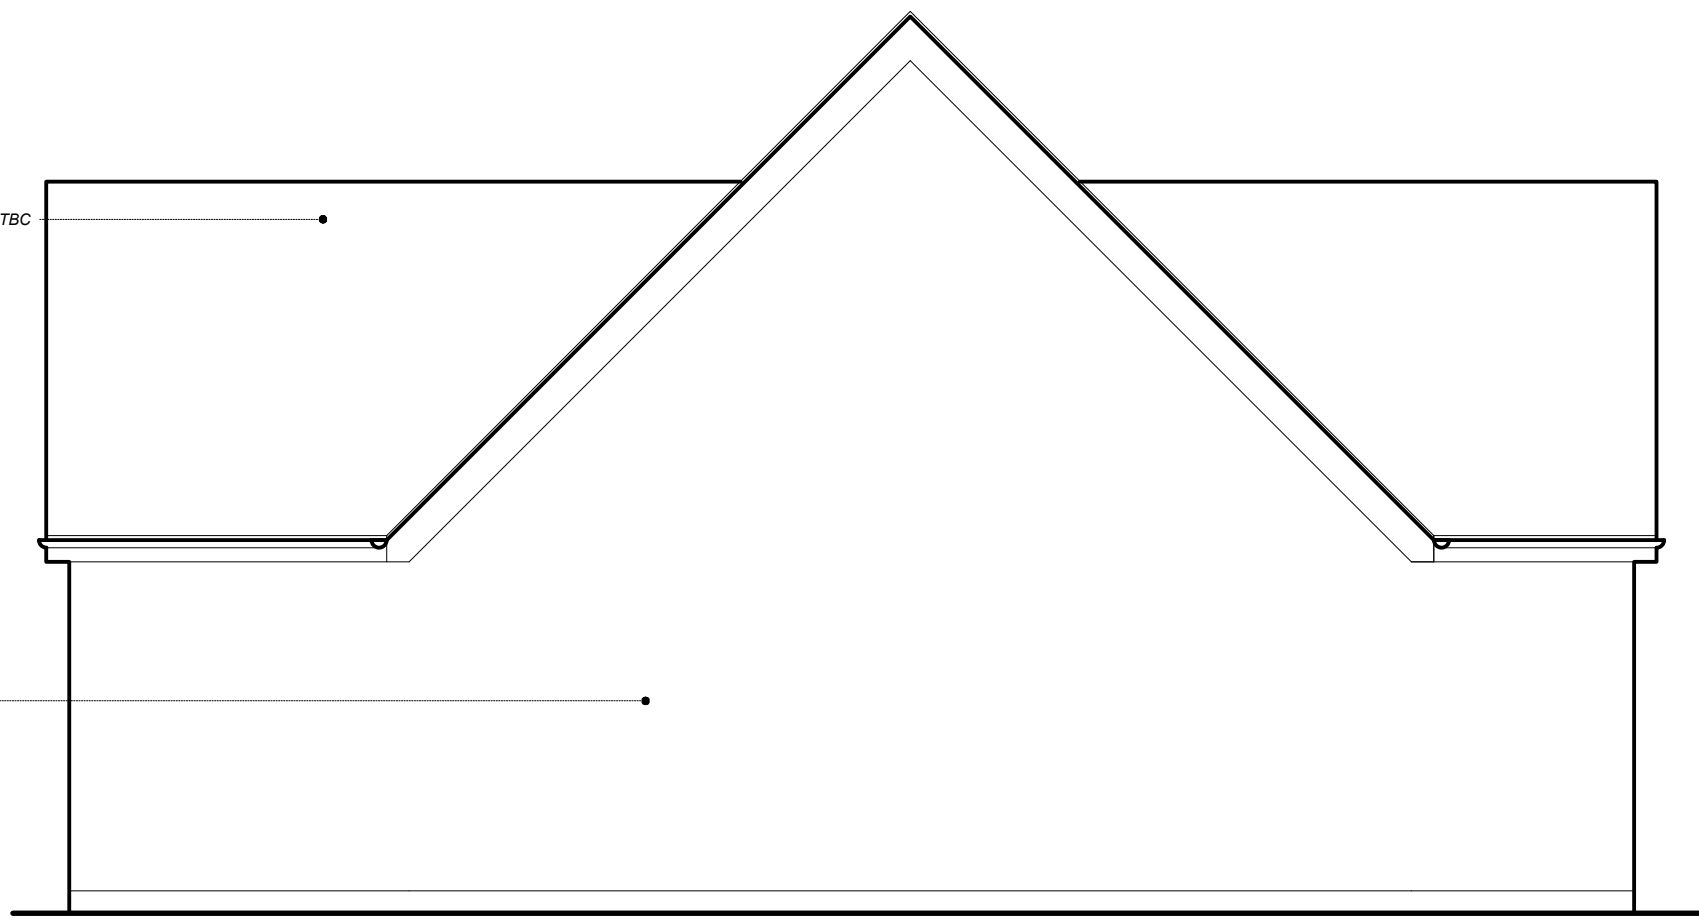
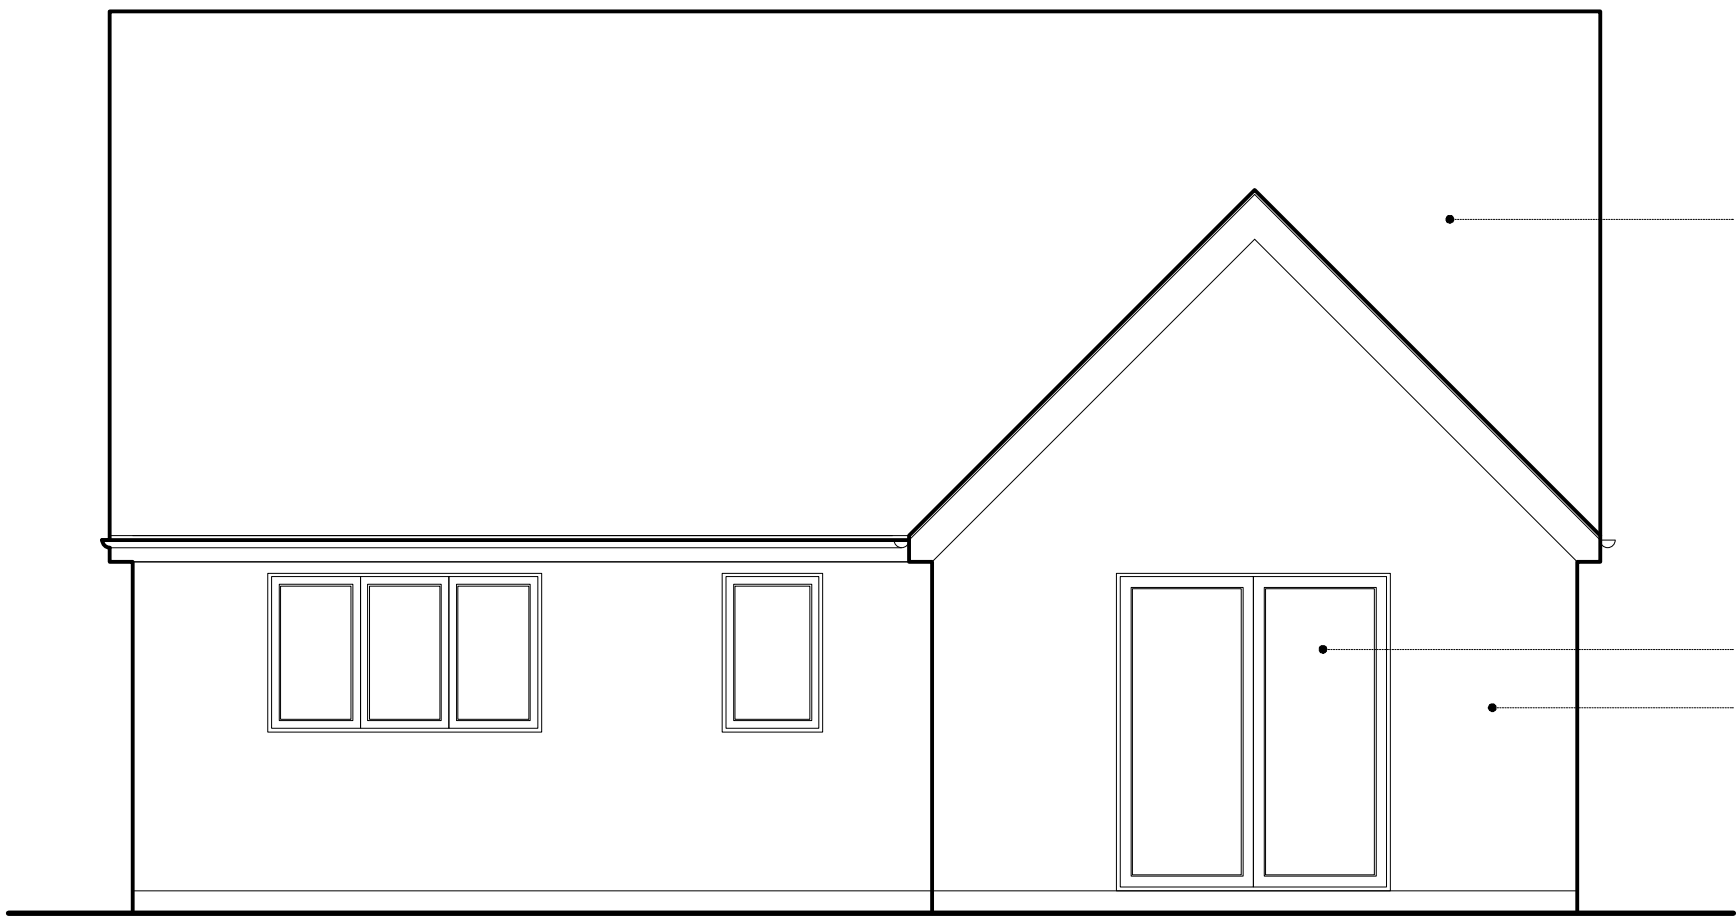
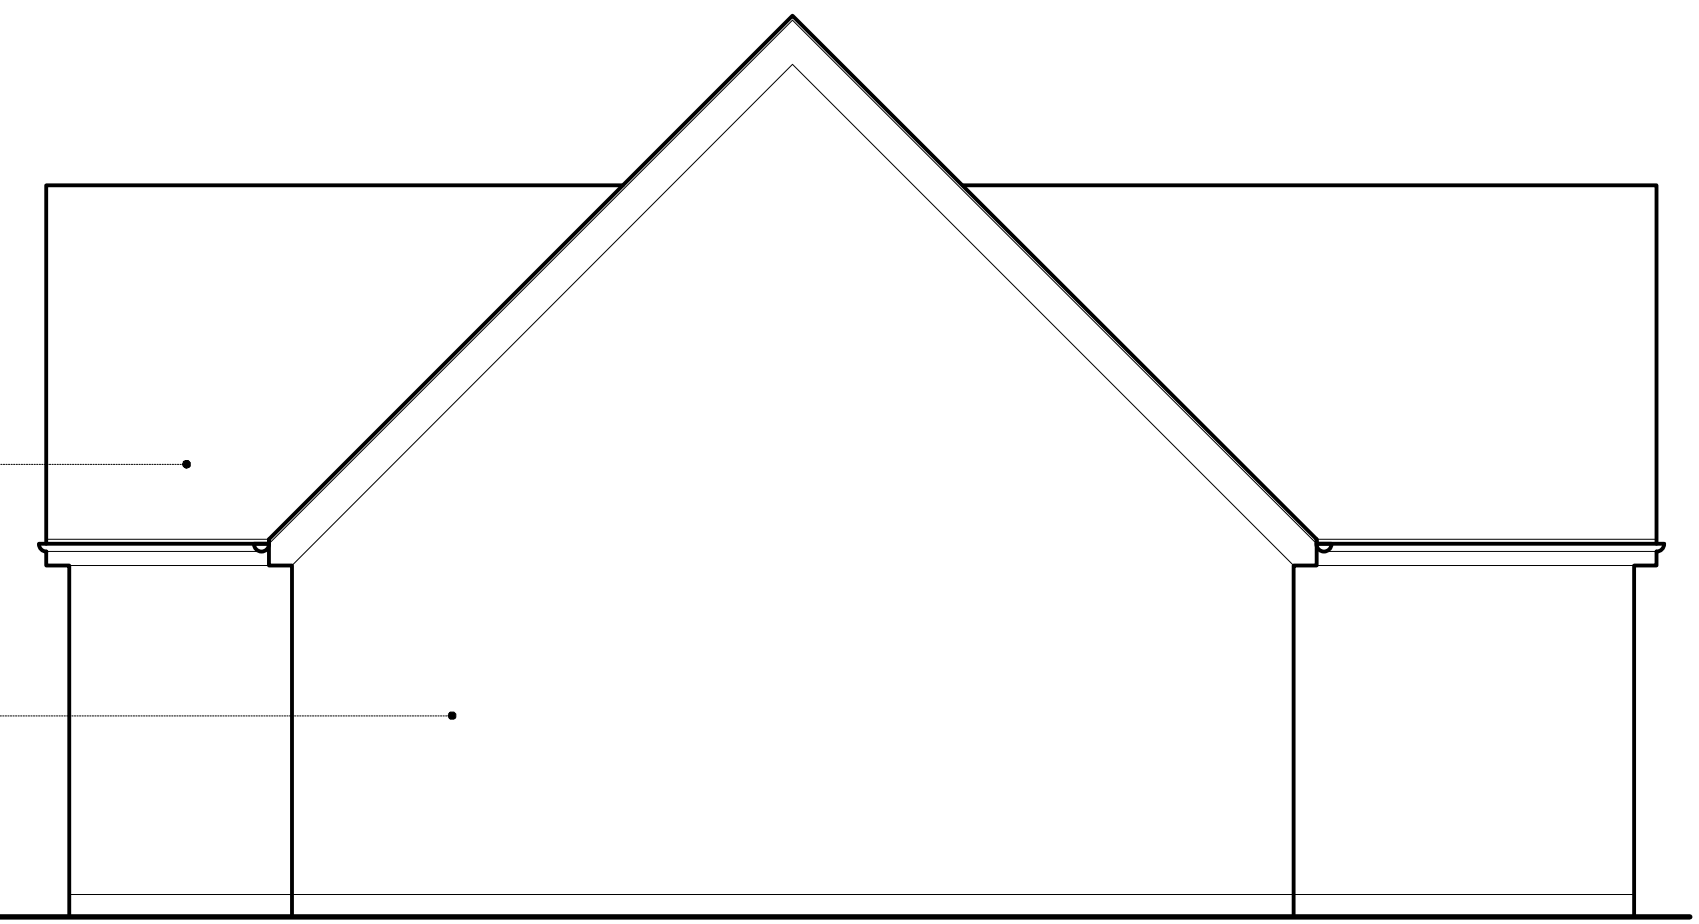
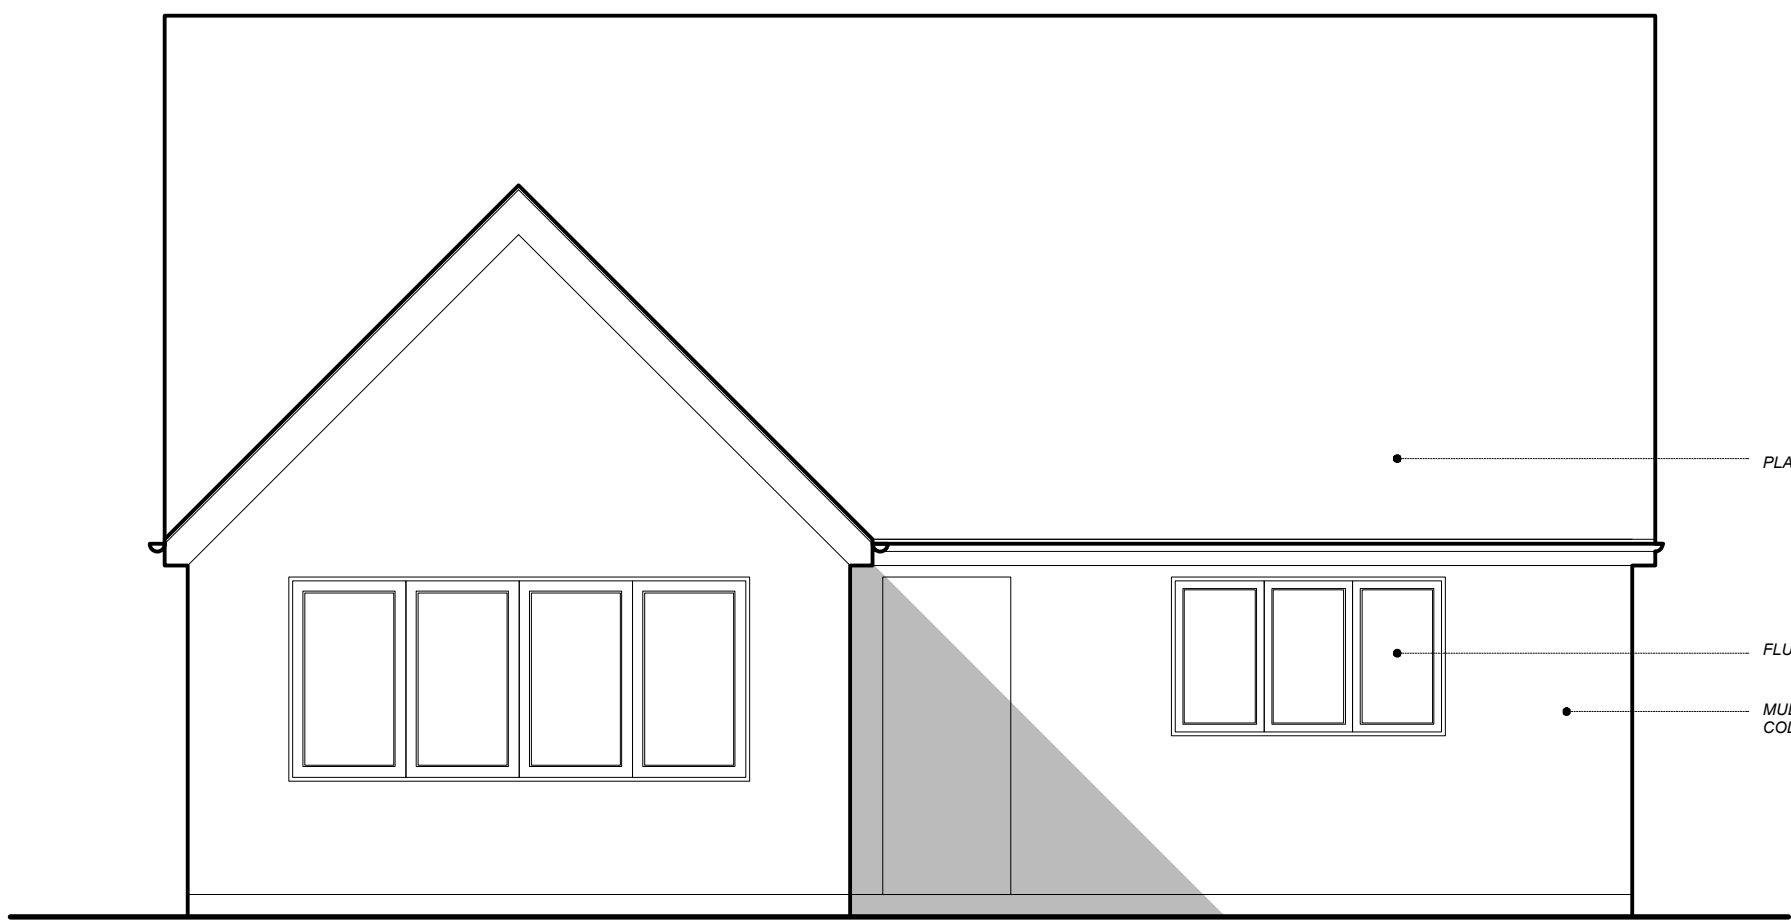
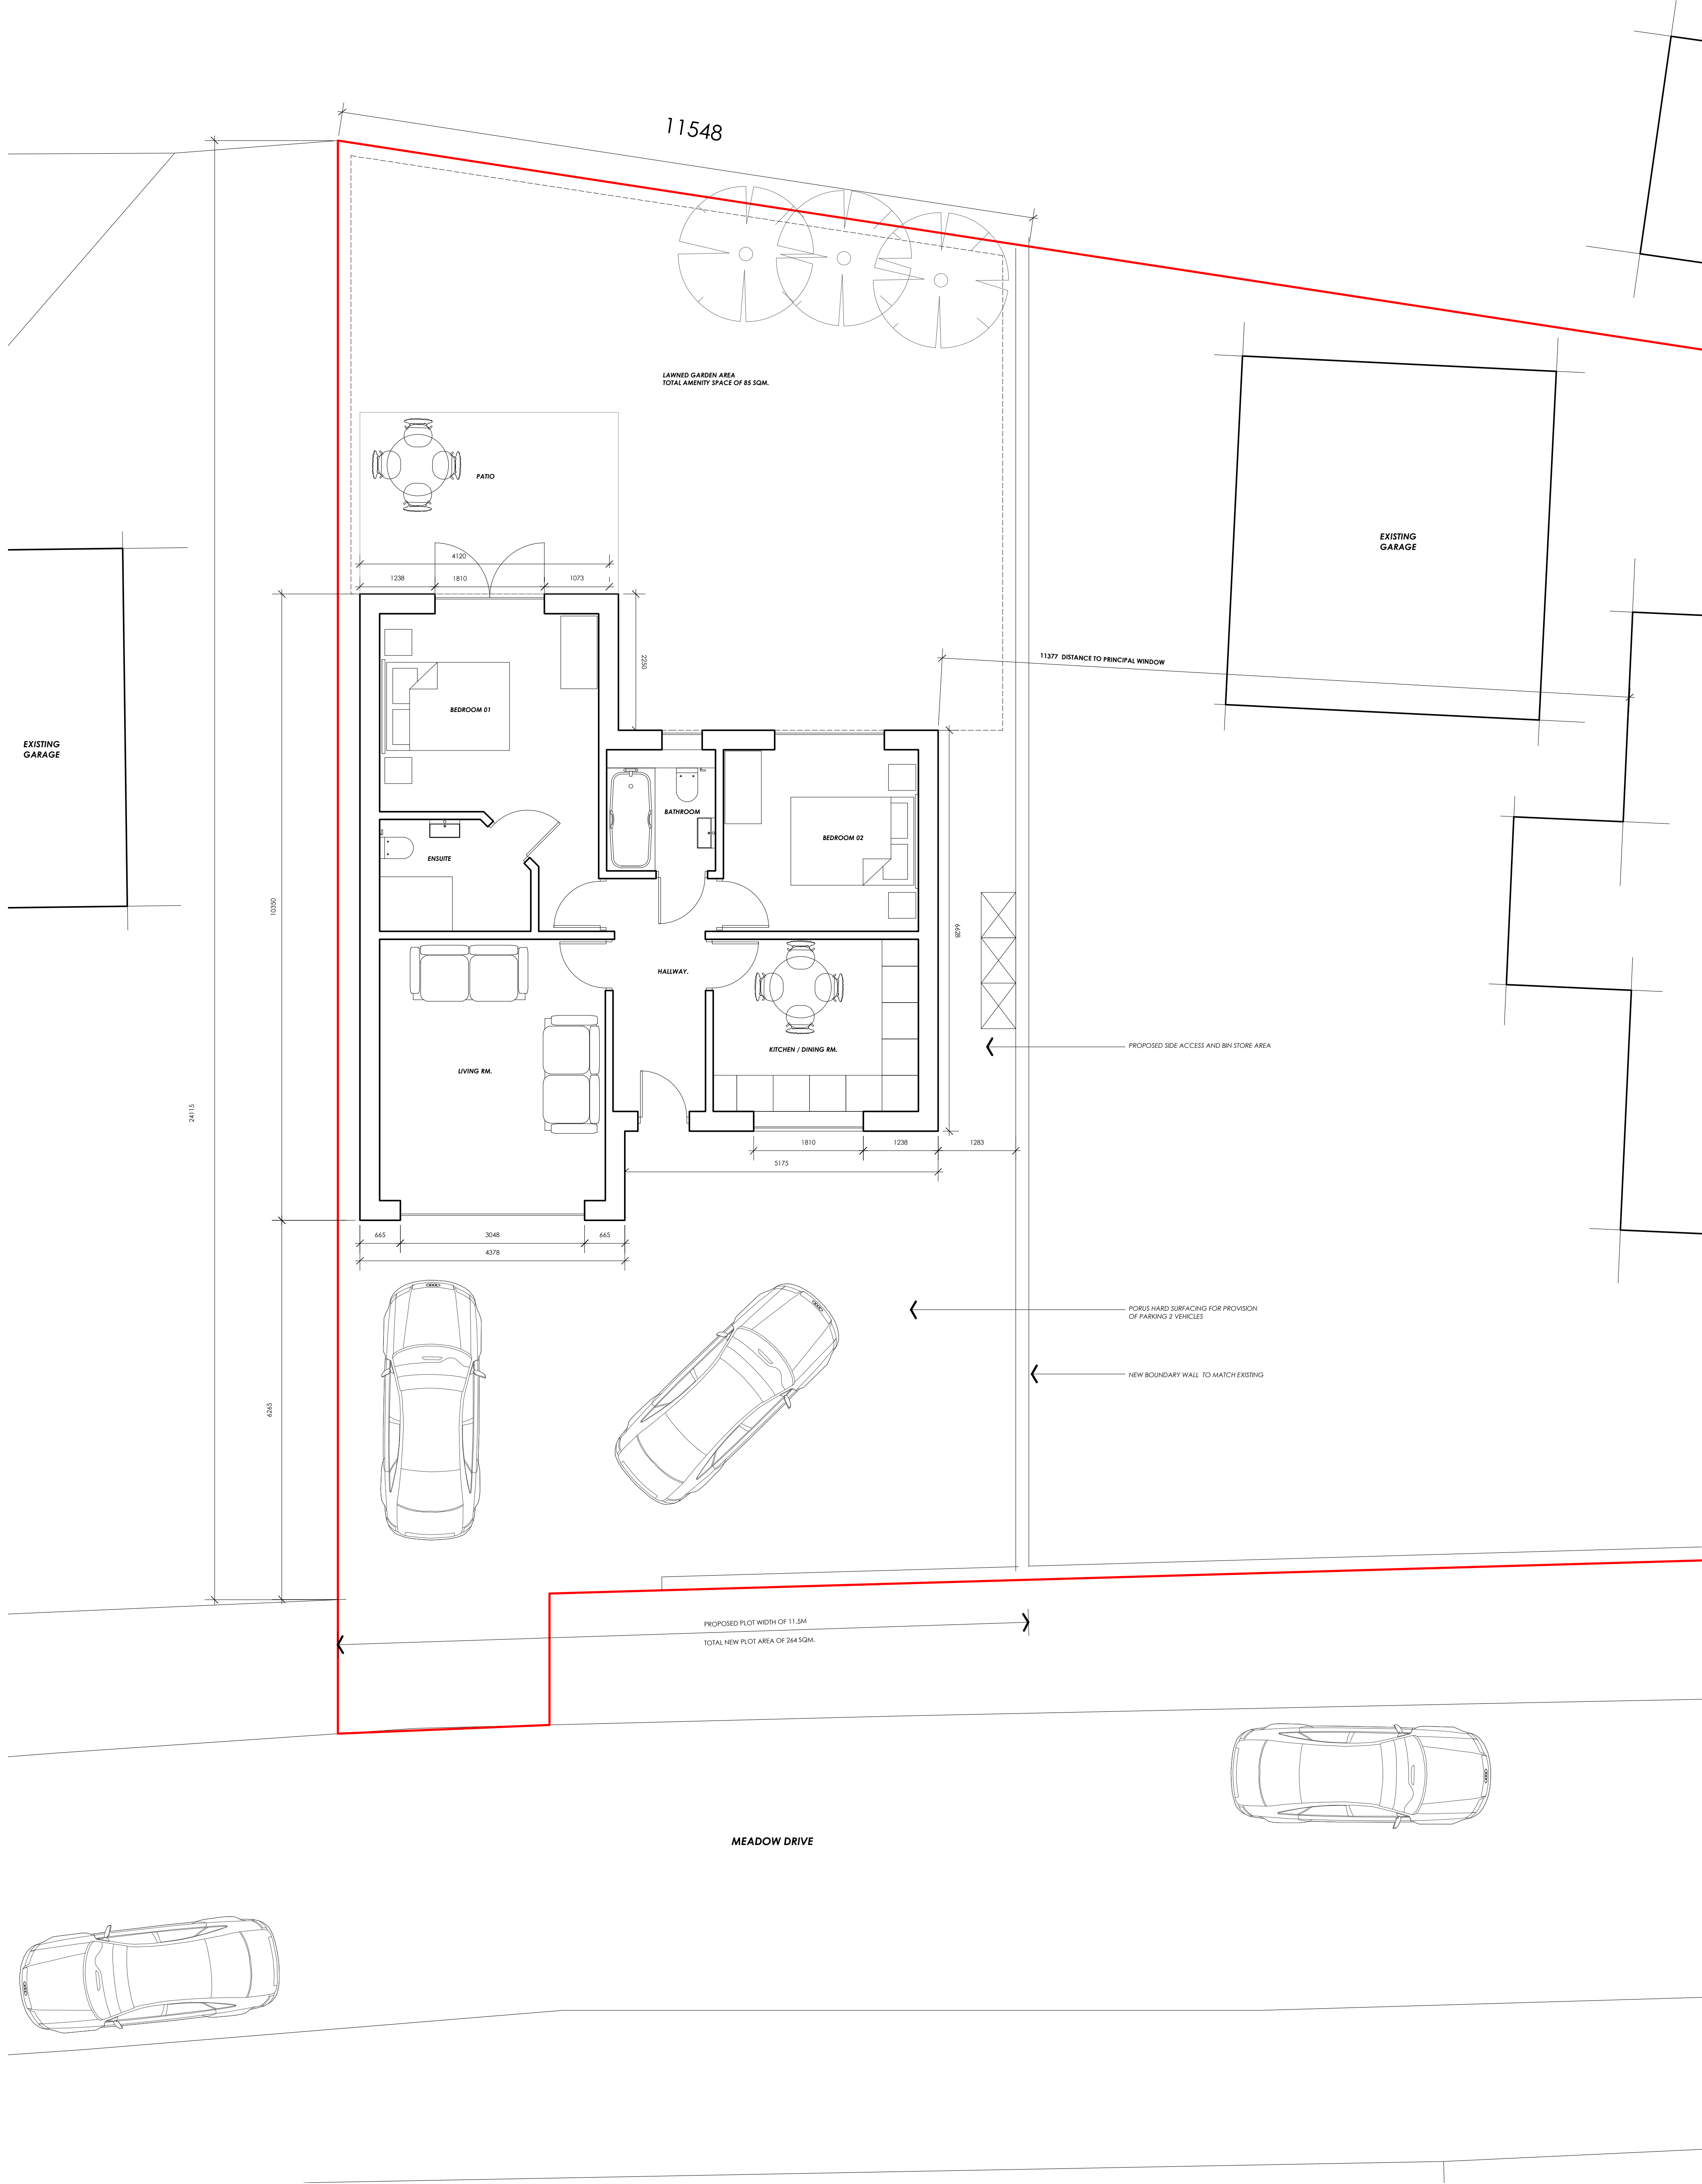


- NOTES:
1. All dimensions, levels, sewer inverts to be checked on site by contractor before works commence.
 2. All work to comply with the current Building Regulations & latest British Standard code of practice.
 3. All work may be subject to revision on site.
 4. This drawing may not be copied without prior permission.
 5. This drawing is not intended to show details of ground conditions/contaminants.
 6. A detailed site investigation by suitable experts is to be carried out before any works commence.

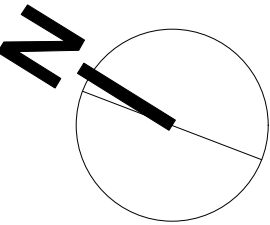

Project Title			
Mr A. Baker			
Erection of Detached Dwelling:			
Land Adjacent to 19 Meadow Drive, Cheadle			
Drawing Title			
Proposed Plan & Elevations			
Status			
Outline Planning Submission			
Scale	1:50 @A0		Scale
Job No.	904		Date
Drawing Number	904_GA-004		Revision