


BLOCK PLAN

0.0m 5.0m 10.0m 15.0m 20.0m 25.0m

scale bar @ 1:500

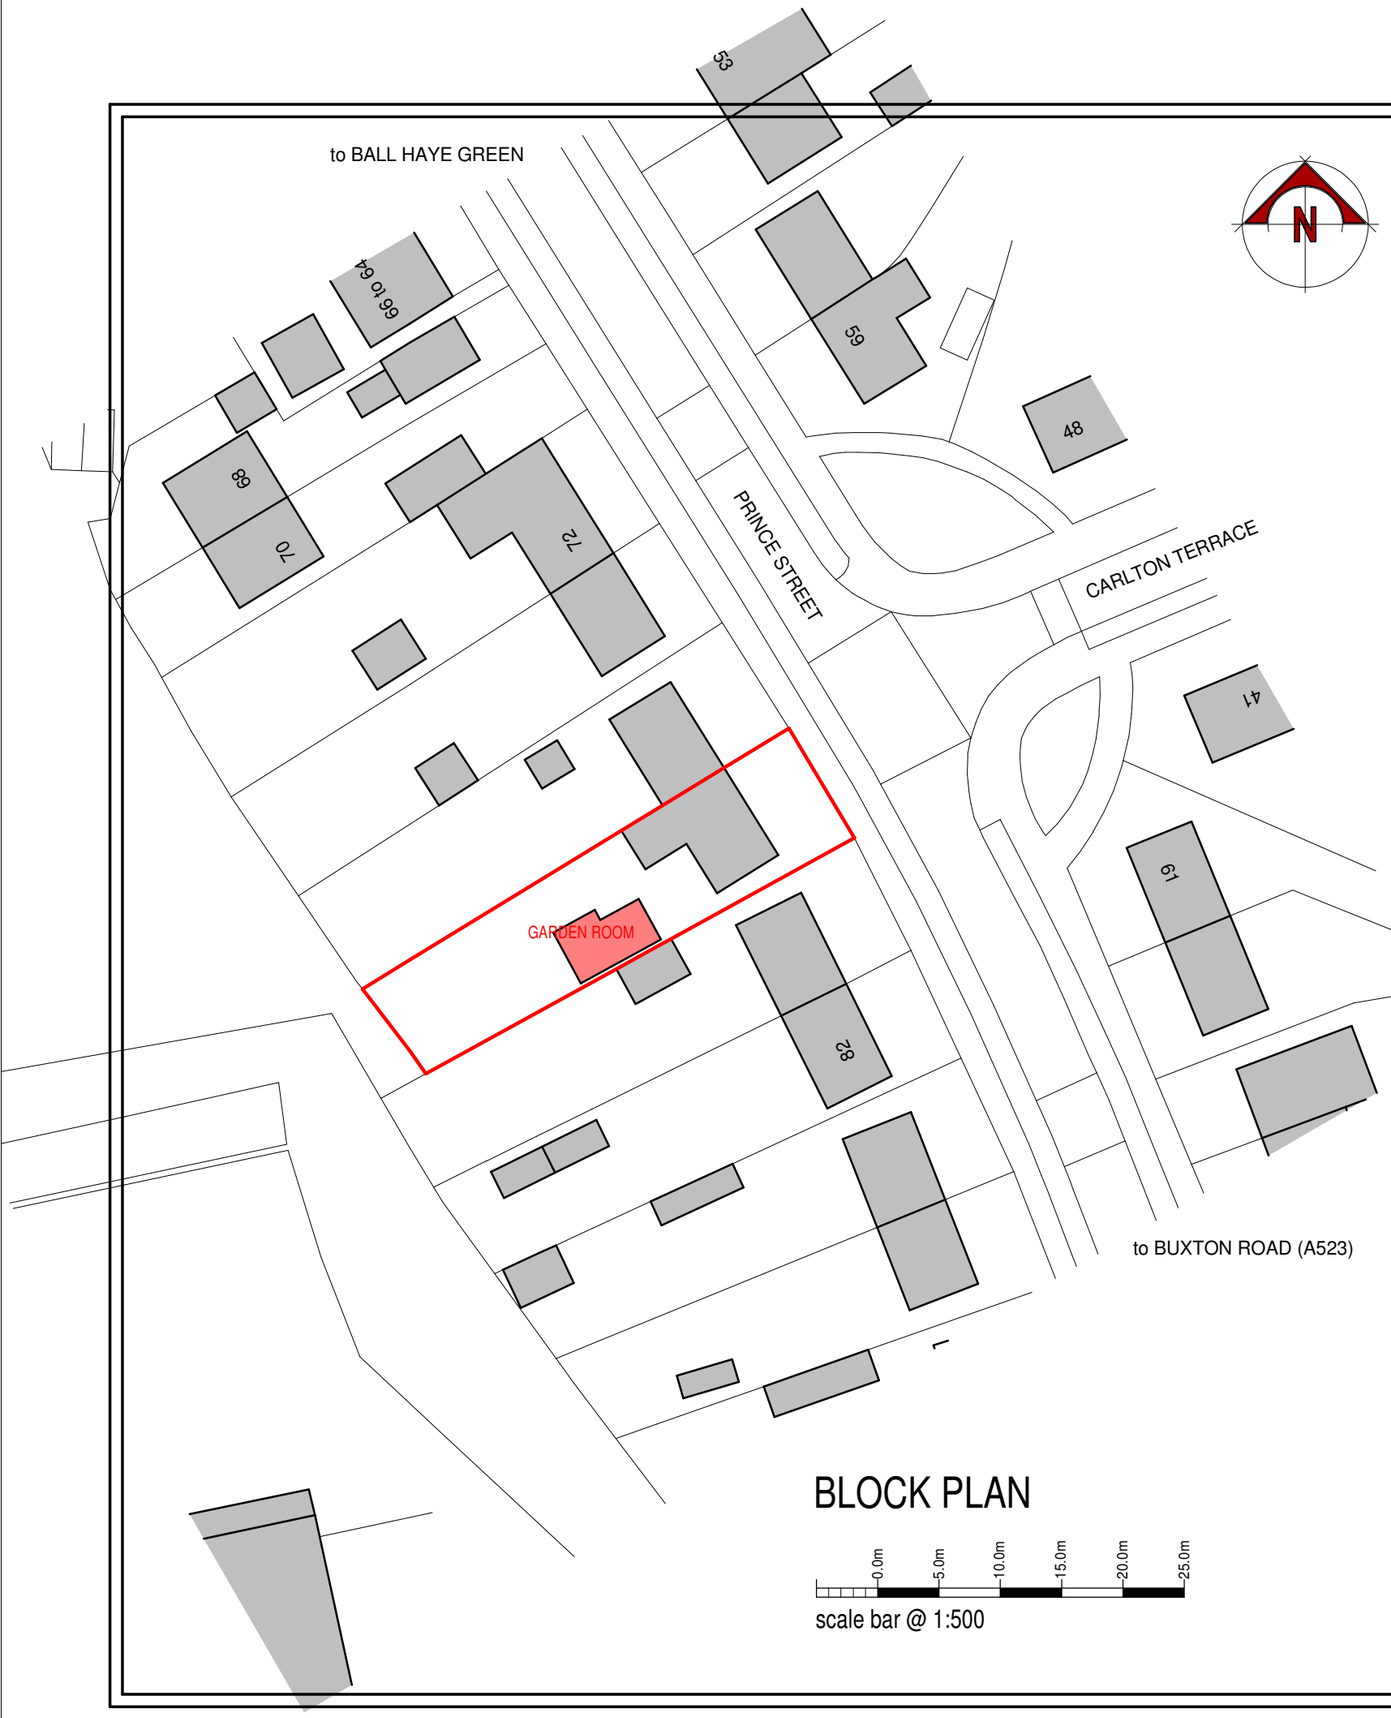

LOCATION PLAN

0.0m 10.0m 20.0m 30.0m 40.0m 50.0m

scale bar @ 1:1250

Serial number: 226404
© Crown copyright and database right 2021
Ordnance Survey licence 100048957

Mr & Mrs Venables

Retrospective Application for
Garden Room
78 Prince Street,
Leek, ST13 6DB

Location and Block Plan

Date	Sheet	Scale
October 2021	A3	1:1250 + 1:500
Drg No.	Rev.	Drawn
2021-2642-03	-	NAW

A -

SAMMONS Architectural LIMITED
Chartered Institute of Architectural Technologists Registered Practice
10 Cawdry Buildings, Fountain Street, Leek. ST13 6JP
Telephone: 01538 386002
E-mail: info@sammonsltd.co.uk
Web: www.sammonsltd.co.uk

This drawing is copyright.
All dimensions must be checked prior to commencement.