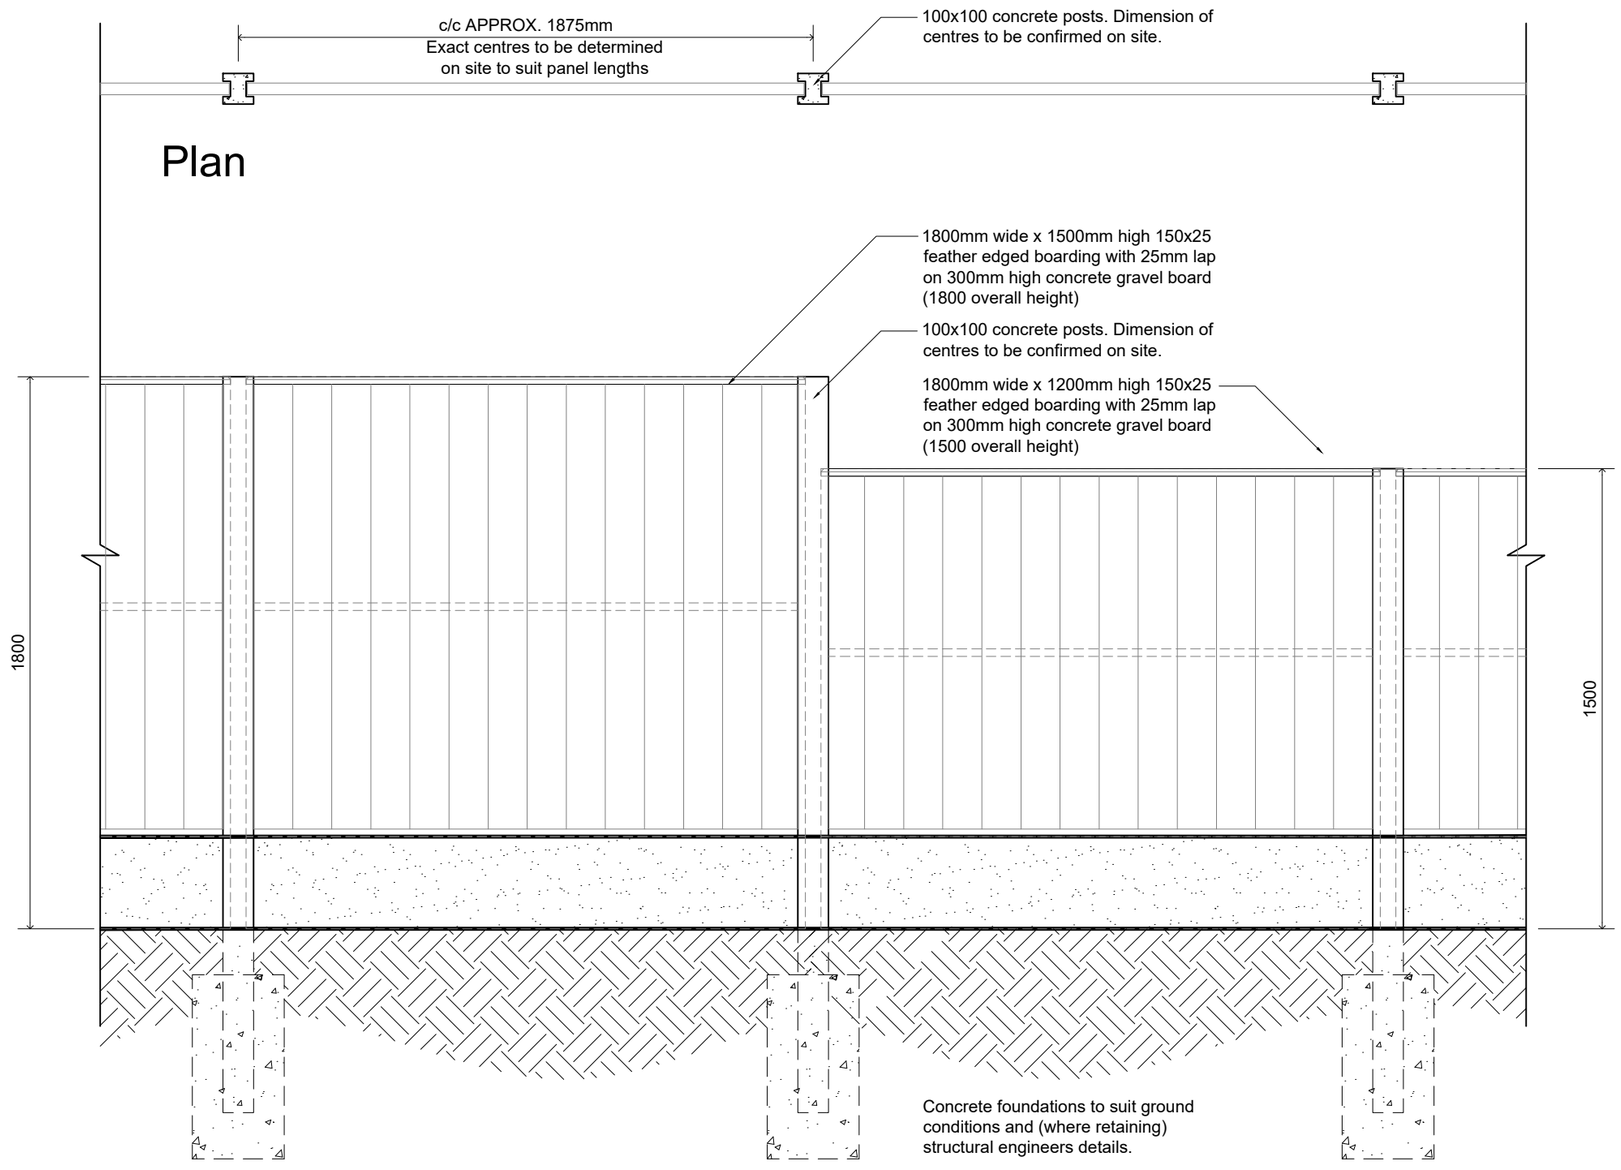


- **All timbers are to be treated with a fungicidal preservative by pressure impregnation.**
- **All cut ends, notches or drill holes are to be flood treated.**

Rev	Date	By	Description	Chk'd

COUNTRYSIDE
Places People Love

Countryside Properties (UK) Limited
Regeneration North
600 Lakeside Drive
Centre Park
Warrington WA1 1RW
Tel: 01925 248900 Fax: 01925 248901
www.countryside-properties.com

site:
STANDARD DETAILS
TIMBER FRAME / MASONRY
EXTERNAL BOUDARIES

title:
CLOSE BOARDED
FENCE DETAILS
CONCRETE POSTS

scale: @A3 **1:20**
drawn by: **CPRN**
date: **Dec 2013**
checked:

drawing no:
NSD 9104

sheet no:
revision: *

FS 53054 EMS 61920 ISO 9001:2008 ISO 14001:2004

© This drawing is copyright of Countryside Properties (UK) Limited and must not be copied or reproduced in whole or in part, nor used in conjunction with any project without Countryside's written consent.

g:\1. p&d\4. standard details\1. nsd\cad files\9000 - external works\9104 - close board fence - concrete base panels.dwg