



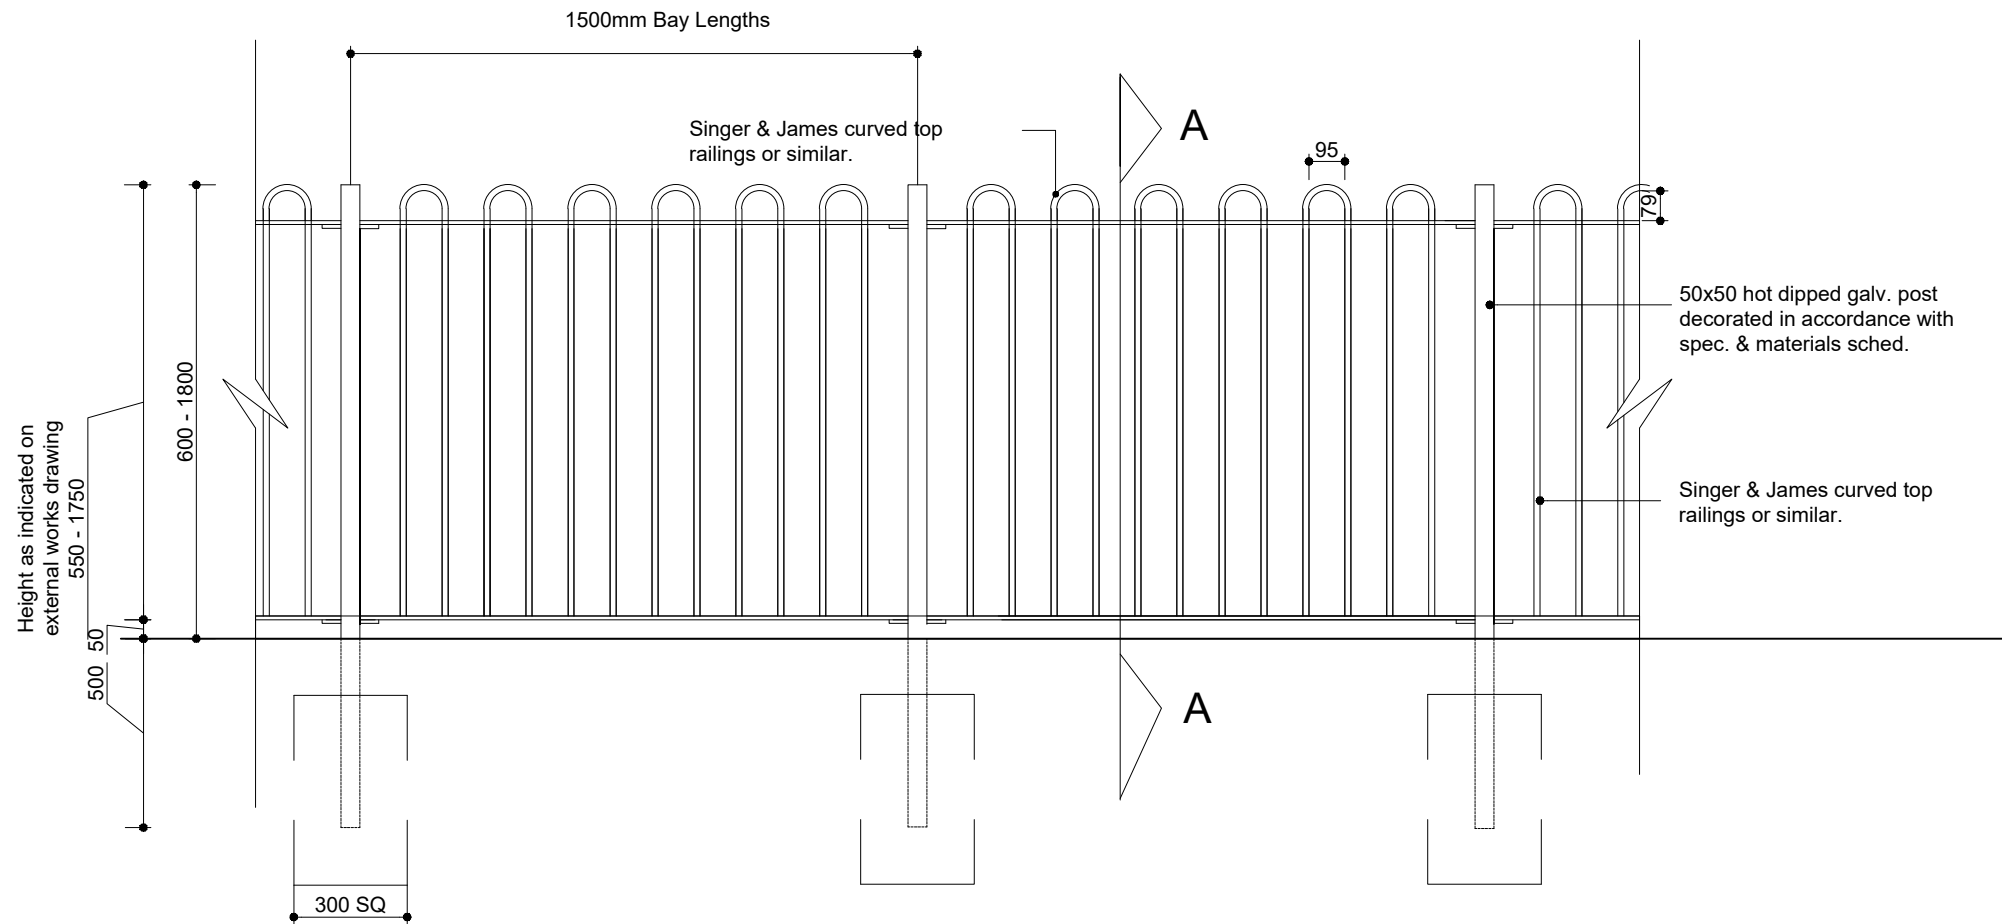

ELEVATION

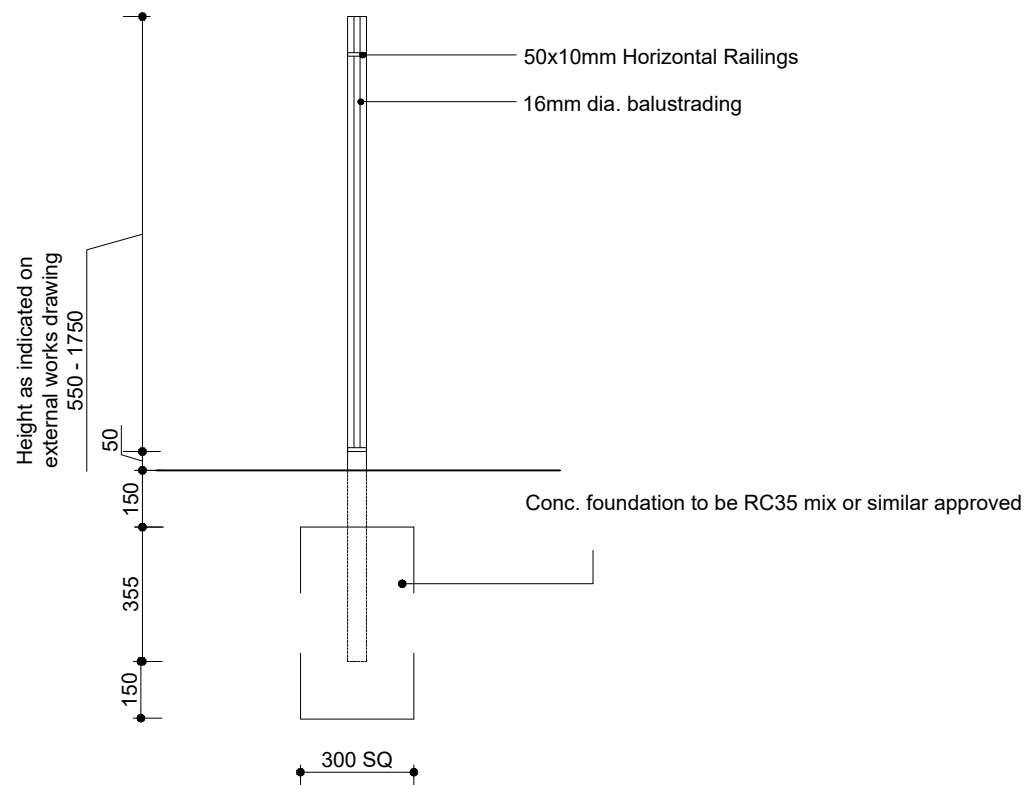

SECTION A-A
Scale 1:20

NOTE:-

ALL METAL WORK TO BE HOT DIPPED GALVANISED AFTER MANUFACTURE & GLOSS PAINTED WITH SPECIALIST METAL-SUITABLE GLOSS PAINT. REFER TO RELEVANT EXTERNAL WORKS & MATERIAL SCHEDULE DRAWINGS

Hot dipped galv.50x50mm posts at 1500mm c/c. Painted in accordance with specifiacion & materials schedule.

50x10mm Horizontal Railings


50x50 hot dipped galv. post decorated in accordance with spec. & materials sched.

Singer & James curved top railings or similar.

16mm dia balustrading

PLAN

Scale 1:20

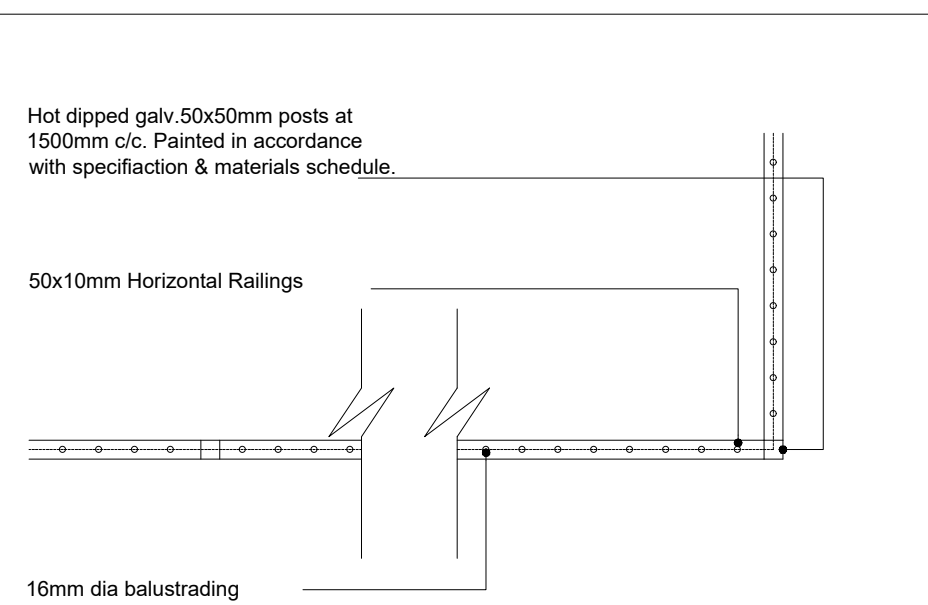

Rev	Date	By	Description	Chk'd

 FS 53054 EMS 61920	 ISO 9001:2008 ISO 14001:2004	drawn by: CPN checked: scale: 1:20 @A3 date: JULY 2012 sheet no: revision: *
NSD - 9202		



COUNTRYSIDE
Places People Love

Countryside Properties (UK) Limited
Regeneration North
600 Lakeside Drive
Centre Park
Warrington WA1 1RW
Tel: 01925 248900 Fax: 01925 248901
www.countryside-properties.com

site: **STANDARD DETAILS
TIMBER FRAME / MASONRY
EXTERNAL BOUNDARIES**

title: **HOOPED TOP METAL
RAILINGS**