


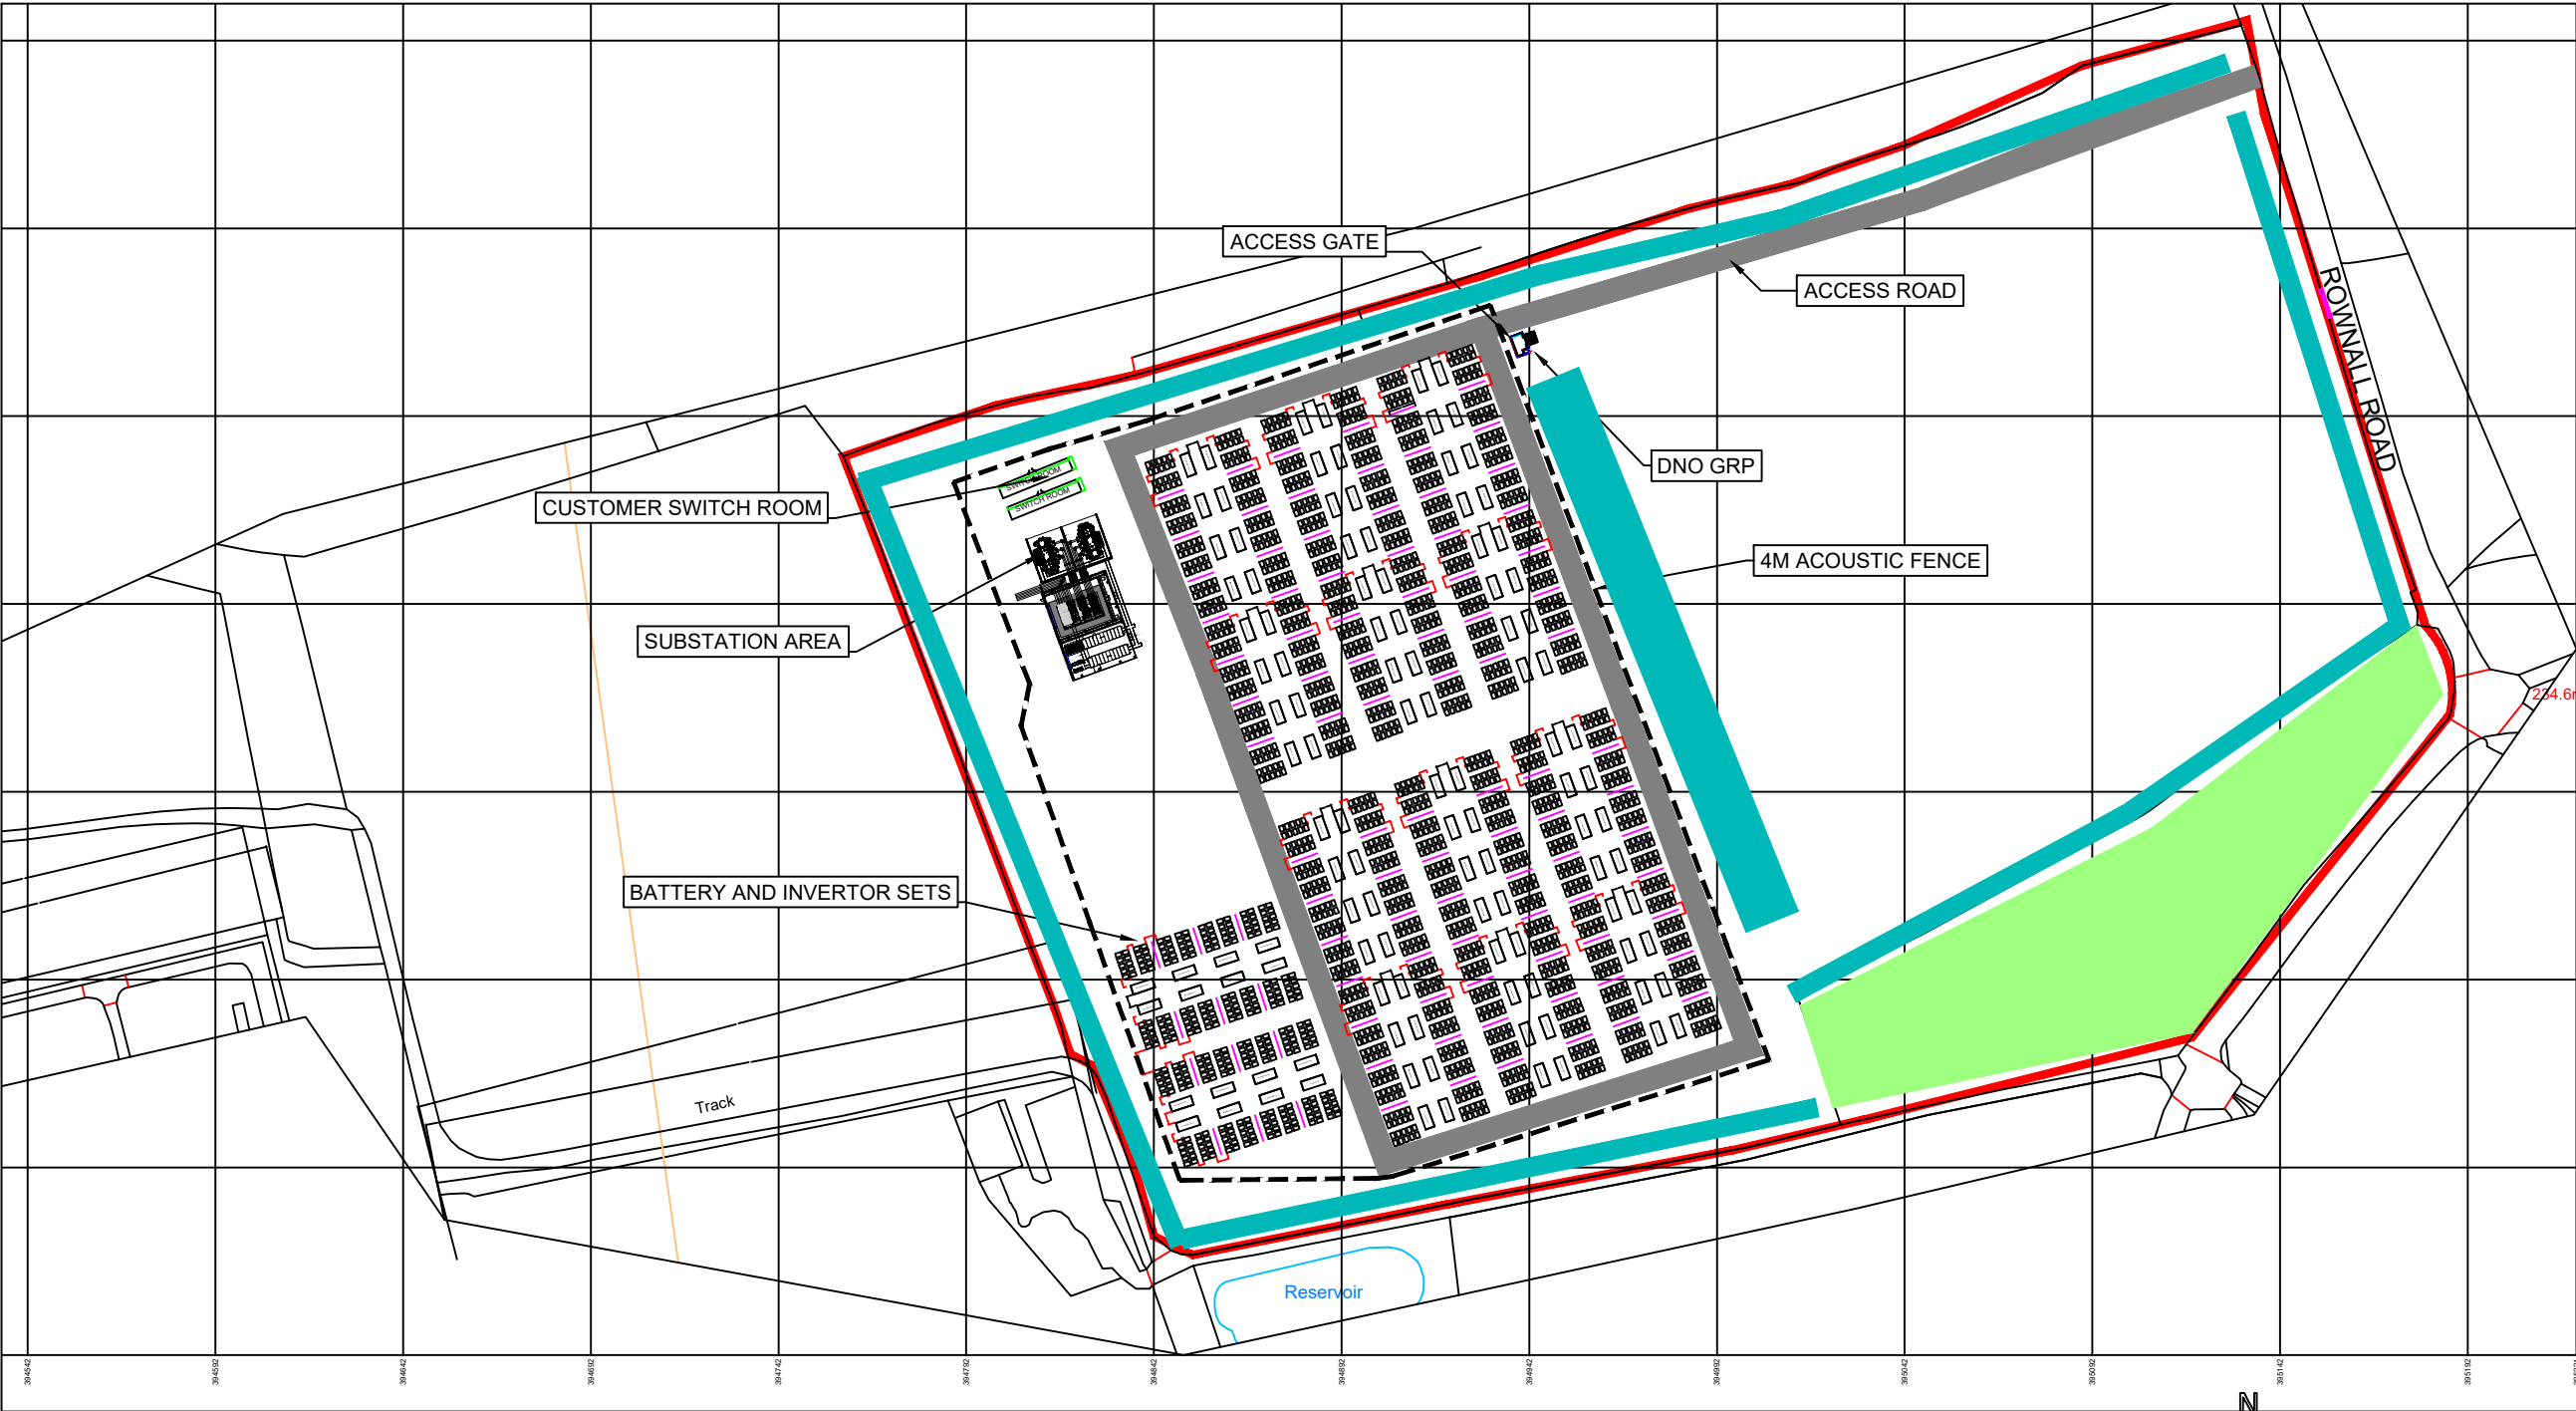


LEGEND

- SITE BOUNDARY
- 4M ACOUSTIC FENCE
- ACCESS ROUTE
- NEW TREE PLANTING AREA
- EXISTING TREE LINE

EQUIPMENT DESCRIPTION



112 X 3.7MW/h 2h (829MWh from day 1)
SETS EACH CONSISTS OF:
2 X 10 BATTERY RACKS
1 MV POWERSTATION

SETS ARE 3M APART WITH
CONCRETE FIRE WALL
BETWEEN THEM.

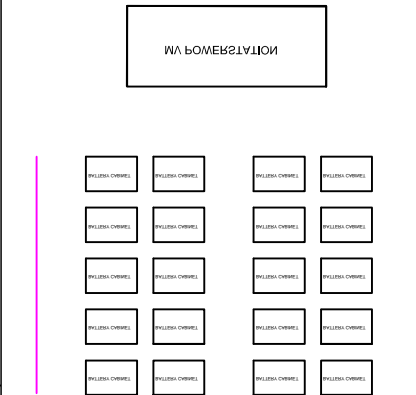

34493 348542,394392 349498,394405 349413,394616 349461,394653 349407

EQUIPMENT
SCALE 1:5- @A3

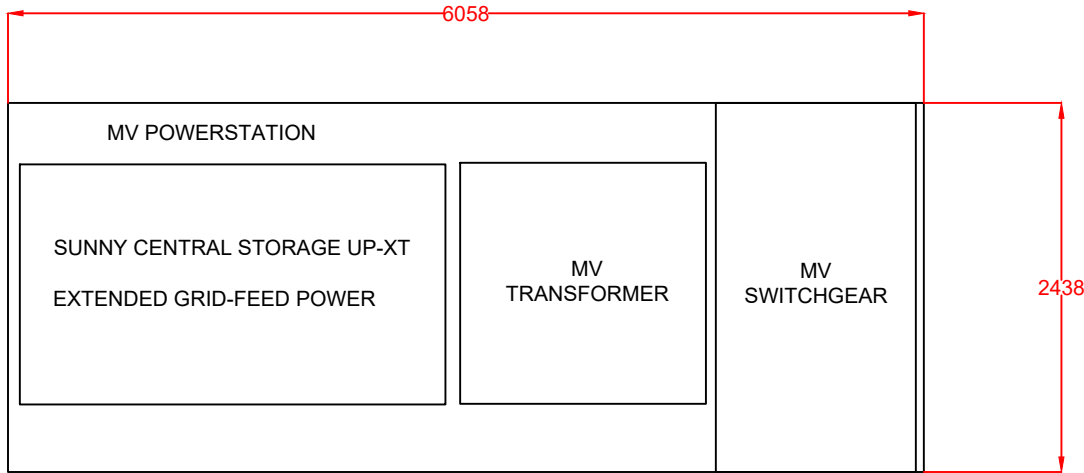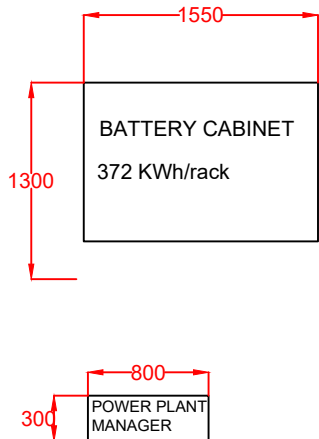

No	INFORMATION	By	Date	Chkd
J	SUBSTATION AREA ROTATED 180deg	MM	27.09.21	MJ
I	FENCE REDUCED TO 4M	MM	20.09.21	MJ
H	SUBSTATION DATA ADDED	MM	07.09.21	MJ
G	FENCE LOCATION UPDATED	MM	20.08.21	MJ
F	UPDATED	MM	15.08.21	MJ
E	SMA EQUIPMENT USED	MM	12.08.21	MJ
D	SUBSTATION AREA ADDED	MM	29.06.21	MJ
C	TREE BUND REMOVED	MM	23.06.21	MJ
B	TREE PLANTING ADDED AND STAND OFF AREA	MM	09.06.21	MJ
A	FIRST ISSUE	MM	05.06.21	MJ

REVISIONS			
PROJECT NUMBER CELLARHEAD BATTERY SITE			
CLIENT: C&S ENERGY LIMITED			
LOCATION: CELLARHEAD BATTERY SITE ROWNALL ROAD, CHEDDLETON, , STAFFORDSHIRE MOORLANDS, ST90BT			
DRAWING TITLE: SITE LAYOUT			
CAD REFERENCE: 00 CELLARHEAD-104			
SCALE: 1:2000 @ A3			SHEET: 1 OF 1
DRAWN BY: MM		DATE: 08.05.21	
CHECKED BY: MJ		DATE: 08.05.21	
AVON UTILITIES & GENERATION LIMITED UNIT 2 BIRD INDUSTRIAL PARK STATION ROAD STRATFORD-UPON-AVON CV37 8RP			

Avon Utilities and
Generation