


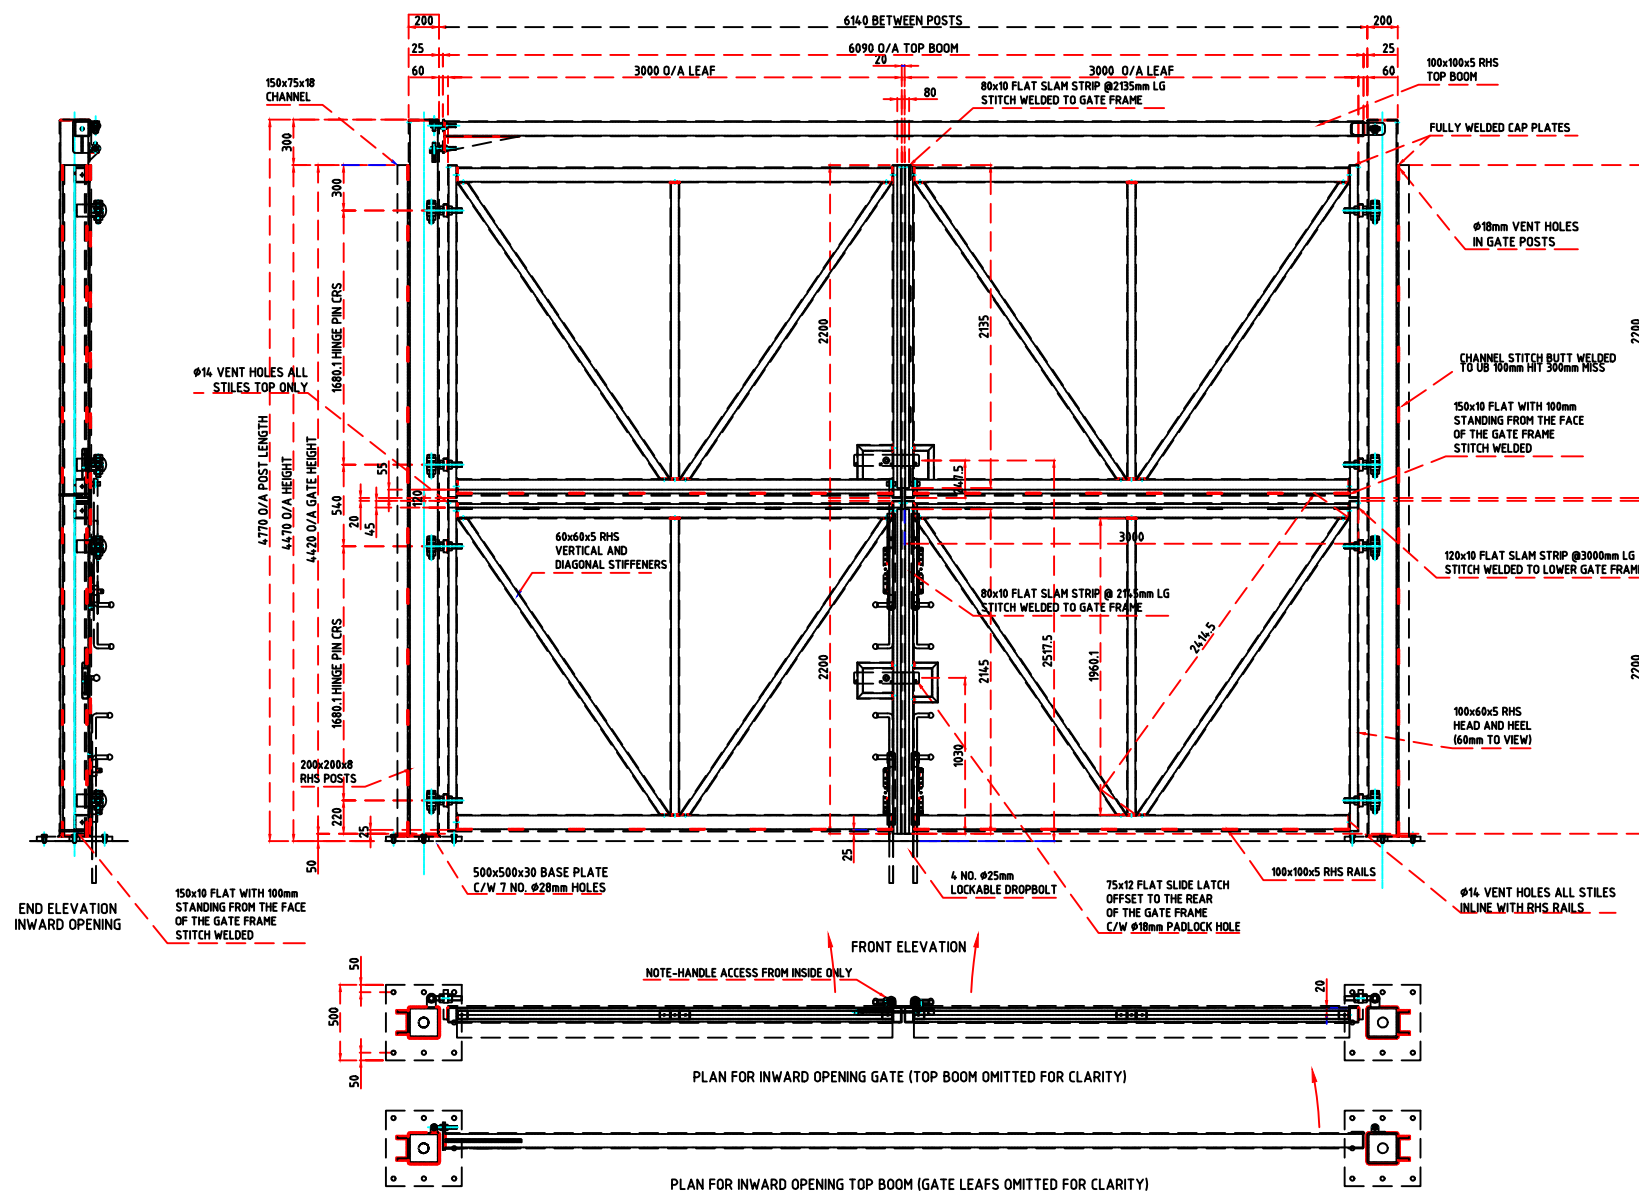

B	FENCE REDUCED TO 4m		MM	20.09.21	MJ
A	FIRST ISSUE		MM	07.09.21	MJ
No	INFORMATION		By	Date	Chkd
REVISIONS					
PROJECT NUMBER CELLARHEAD BATTERY SITE					
CLIENT: C&S ENERGY LIMITED					
LOCATION: CELLERHEAD BATTERY SITE ROWNALL ROAD, CHEDDLETON, STAFFORDSHIRE MOORLANDS, ST90BT					
DRAWING TITLE: GATE					
CAD REFERENCE: 00 CELLARHEAD-303					
SCALE: 1:50 @ A3				SHEET: 2 OF 2	
DRAWN BY: MM		DATE: 07.09.21			
CHECKED BY: MJ		DATE: 08.09.21			
AVON UTILITIES & GENERATION LIMITED UNIT 2 BIRD INDUSTRIAL PARK STATION ROAD STRATFORD-UPON-AVON CV37 8RP					
Avon Utilities and Generation					