


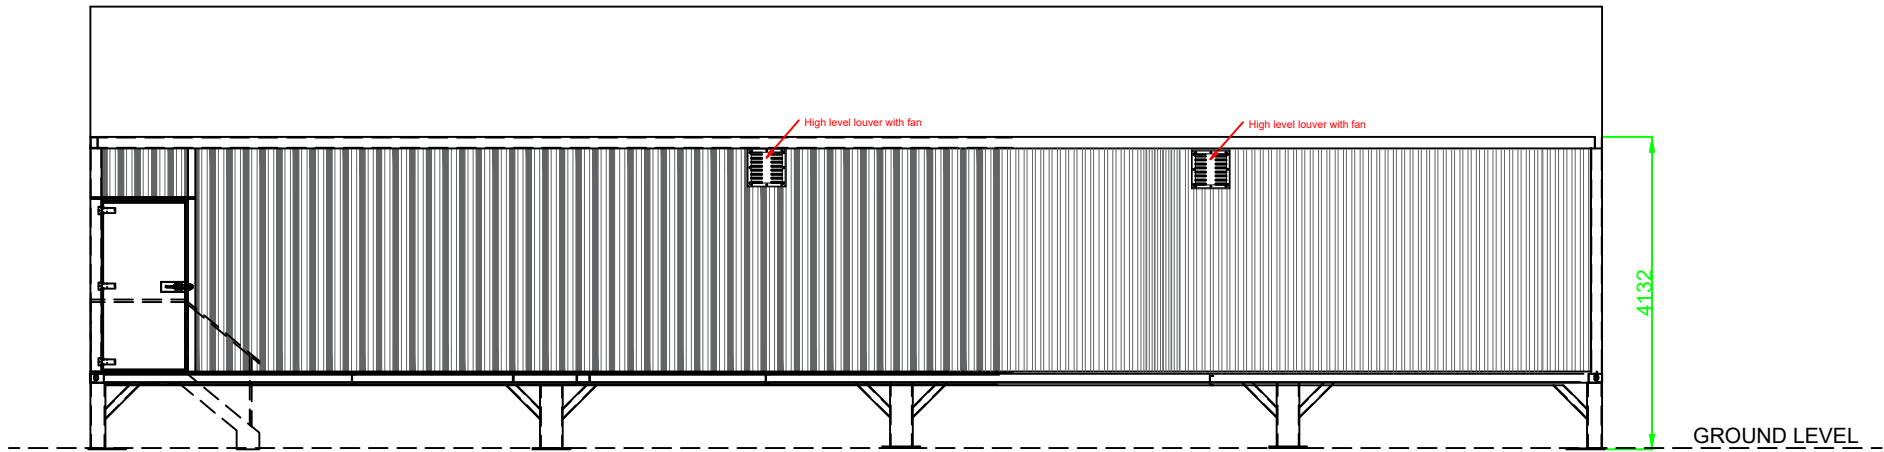


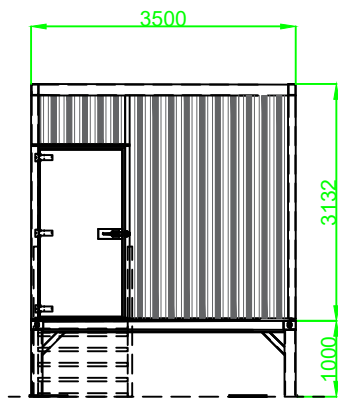

ELEVATION B

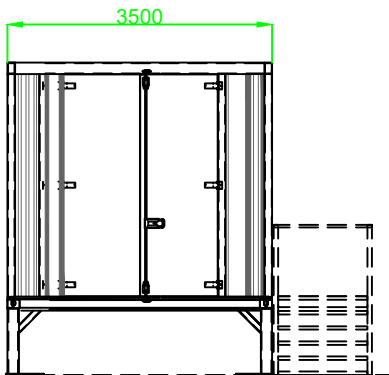

ELEVATION A

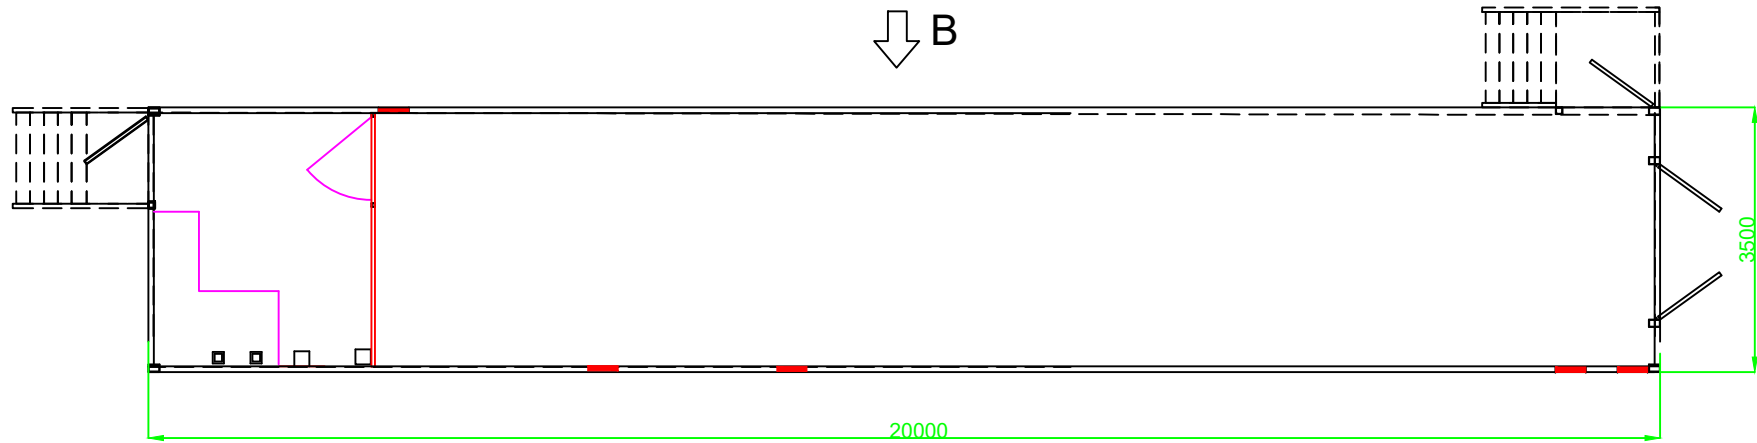

ELEVATION C

A	FIRST ISSUE		MM	07.09.21	MJ
No	INFORMATION		By	Date	Chkd
REVISIONS					
PROJECT NUMBER CELLARHEAD BATTERY SITE					
CLIENT: C&S ENERGY LIMITED					
LOCATION: CELLARHEAD BATTERY SITE ROWNALL ROAD, CHEDDLETON, STAFFORDSHIRE MOORLANDS, ST90BT					
DRAWING TITLE: CUSTOMER SWITCH CONTAINER					
CAD REFERENCE: 00 CELLARHEAD-305					
SCALE: 1:100 @ A3			SHEET: 1 OF 1		
DRAWN BY: MM			DATE: 07.09.21		
CHECKED BY: MJ			DATE: 08.09.21		

AVON UTILITIES & GENERATION LIMITED
UNIT 2 BIRD INDUSTRIAL PARK
STATION ROAD
STRATFORD-UPON-AVON
CV37 8RP

Avon Utilities and
Generation