


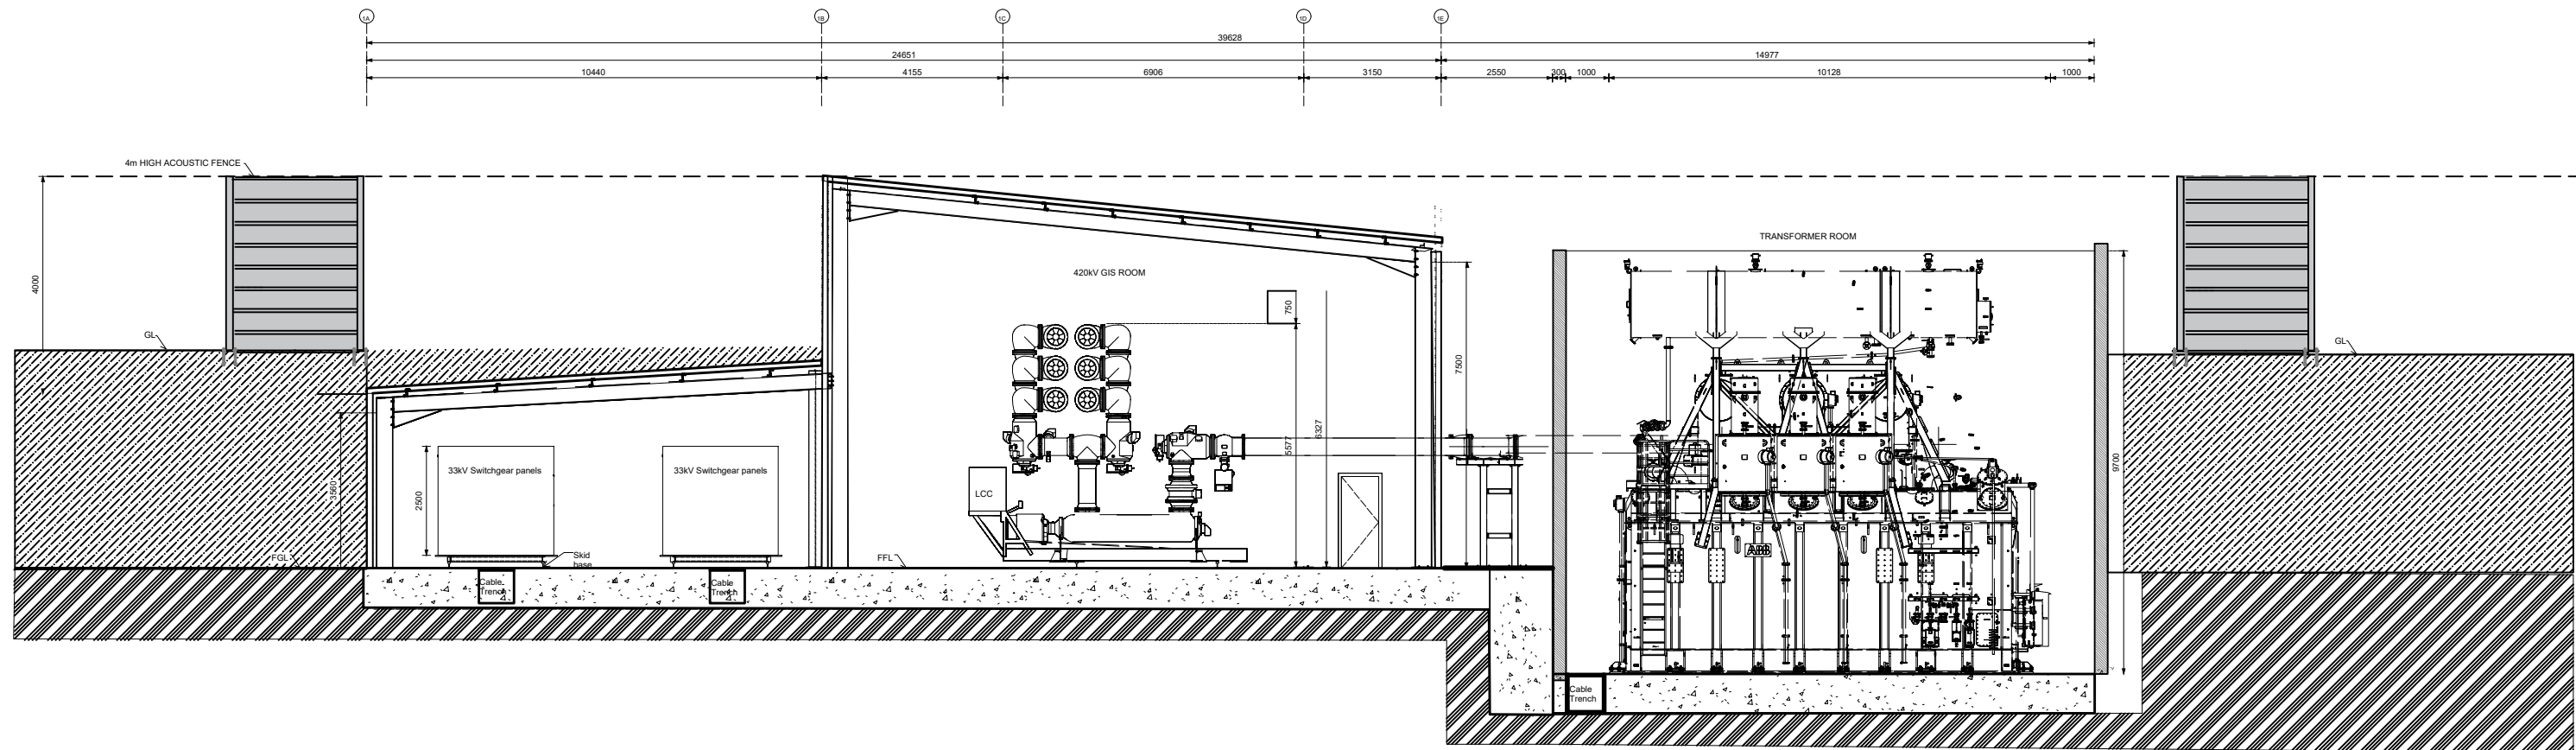

SECTION VIEW

B	FENCE REDUCED TO 4m AND FFL LOWERED BY 1m	MM	20.09.21	MJ
A	FIRST ISSUE	MM	07.09.21	MJ
No	INFORMATION	By	Date	Chkd
REVISIONS				
PROJECT NUMBER CELLARHEAD BATTERY SITE				
CLIENT: C&S ENERGY LIMITED				
LOCATION: CELLERHEAD BATTERY SITE ROWNALL ROAD, CHEDDLETON, STAFFORDSHIRE MOORLANDS, ST90BT				
DRAWING TITLE: SUBSTATION- ELEVATION				
CAD REFERENCE: 00 CELLARHEAD-307				
SCALE: 1:150 @ A3			SHEET: 2 OF 2	
DRAWN BY: MM		DATE: 07.09.21		
CHECKED BY: MJ		DATE: 08.09.21		

AVON UTILITIES & GENERATION LIMITED
UNIT 2 BIRD INDUSTRIAL PARK
STATION ROAD
STRATFORD-UPON-AVON
CV37 8RP

Avon Utilities and
Generation