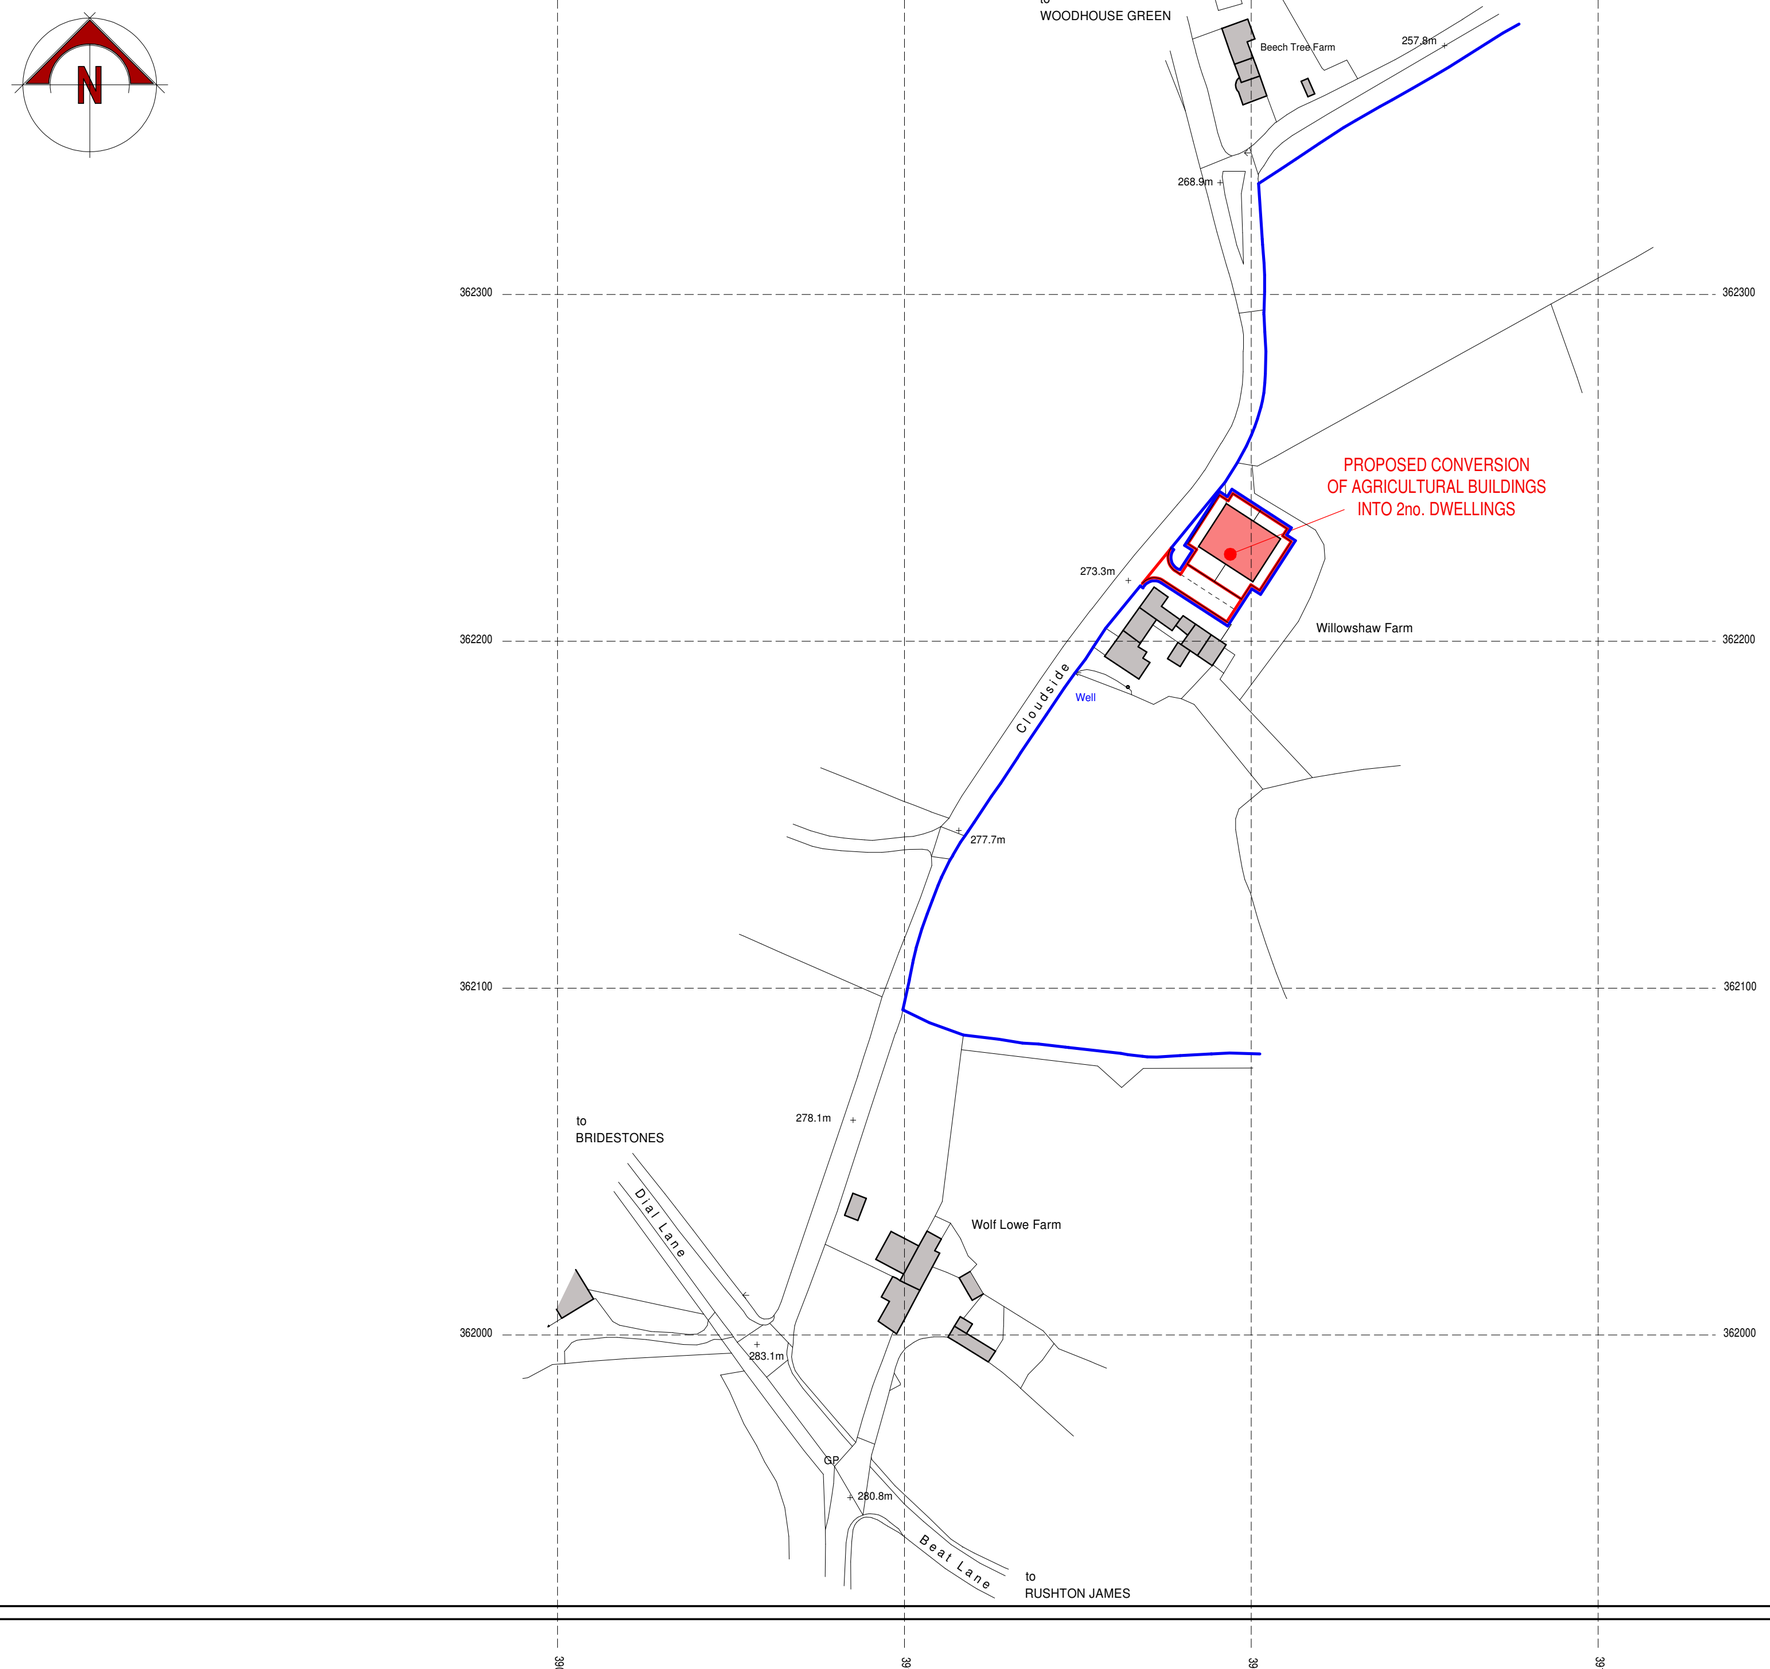

Serial number: 190460
© Crown copyright and database right 2020
Ordnance Survey licence 100048957

0.0m 10.0m 20.0m 30.0m 40.0m 50.0m

scale bar @ 1:1250

Mr S Moss

Proposed Conversion of Agricultural Buildings into 2 No. Dwellings, Willowshaw Farm, Cloudside, Congleton, CW12 3QQ

Class Q Prior Notification Agricultural Building Conversion Location Plan

Date	Sheet	Scale
October 2021	A2	1:1250
Drg No.	Rev.	Drawn
2020-2545-19	-	NAW

A -

SAMMONS Architectural LIMITED
Chartered Institute of Architectural Technologists Registered Practice

10 Cawdry Buildings, Fountain Street, Leek. ST13 6JP
Telephone: 01538 386002
E-mail: info@sammonsltd.co.uk
Web: www.sammonsltd.co.uk

This drawing is copyright.
All dimensions must be checked prior to commencement.