





front 'south' elevation 'as proposed'

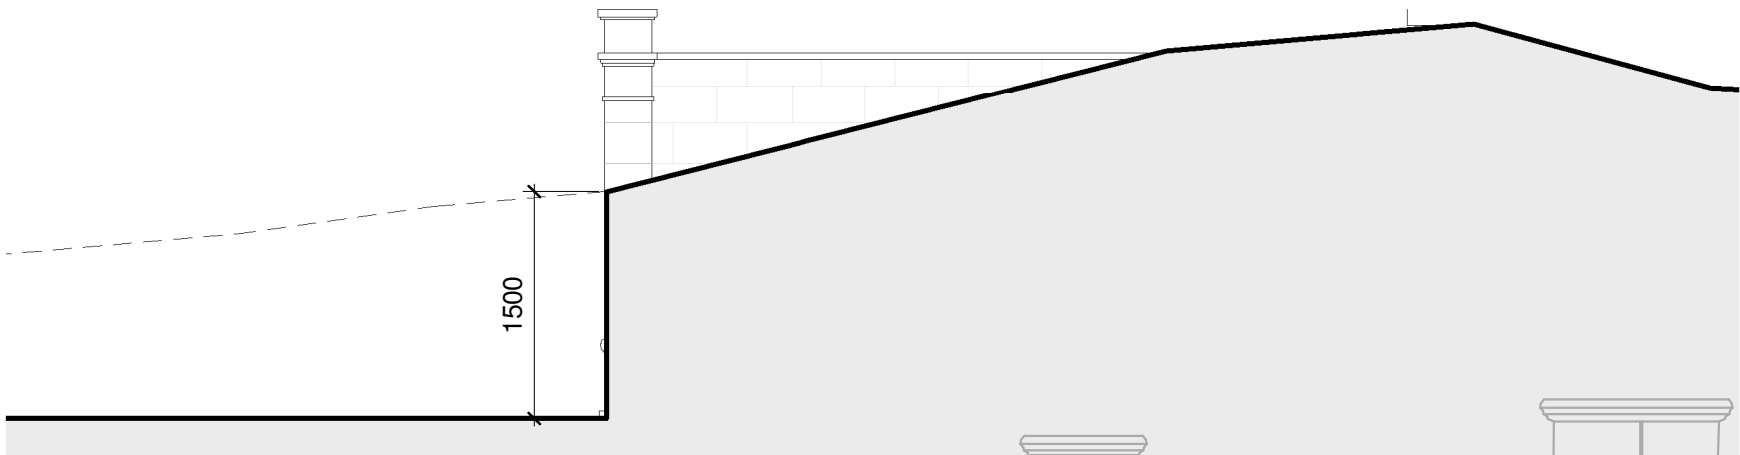

side 'east' elevation 'as proposed'

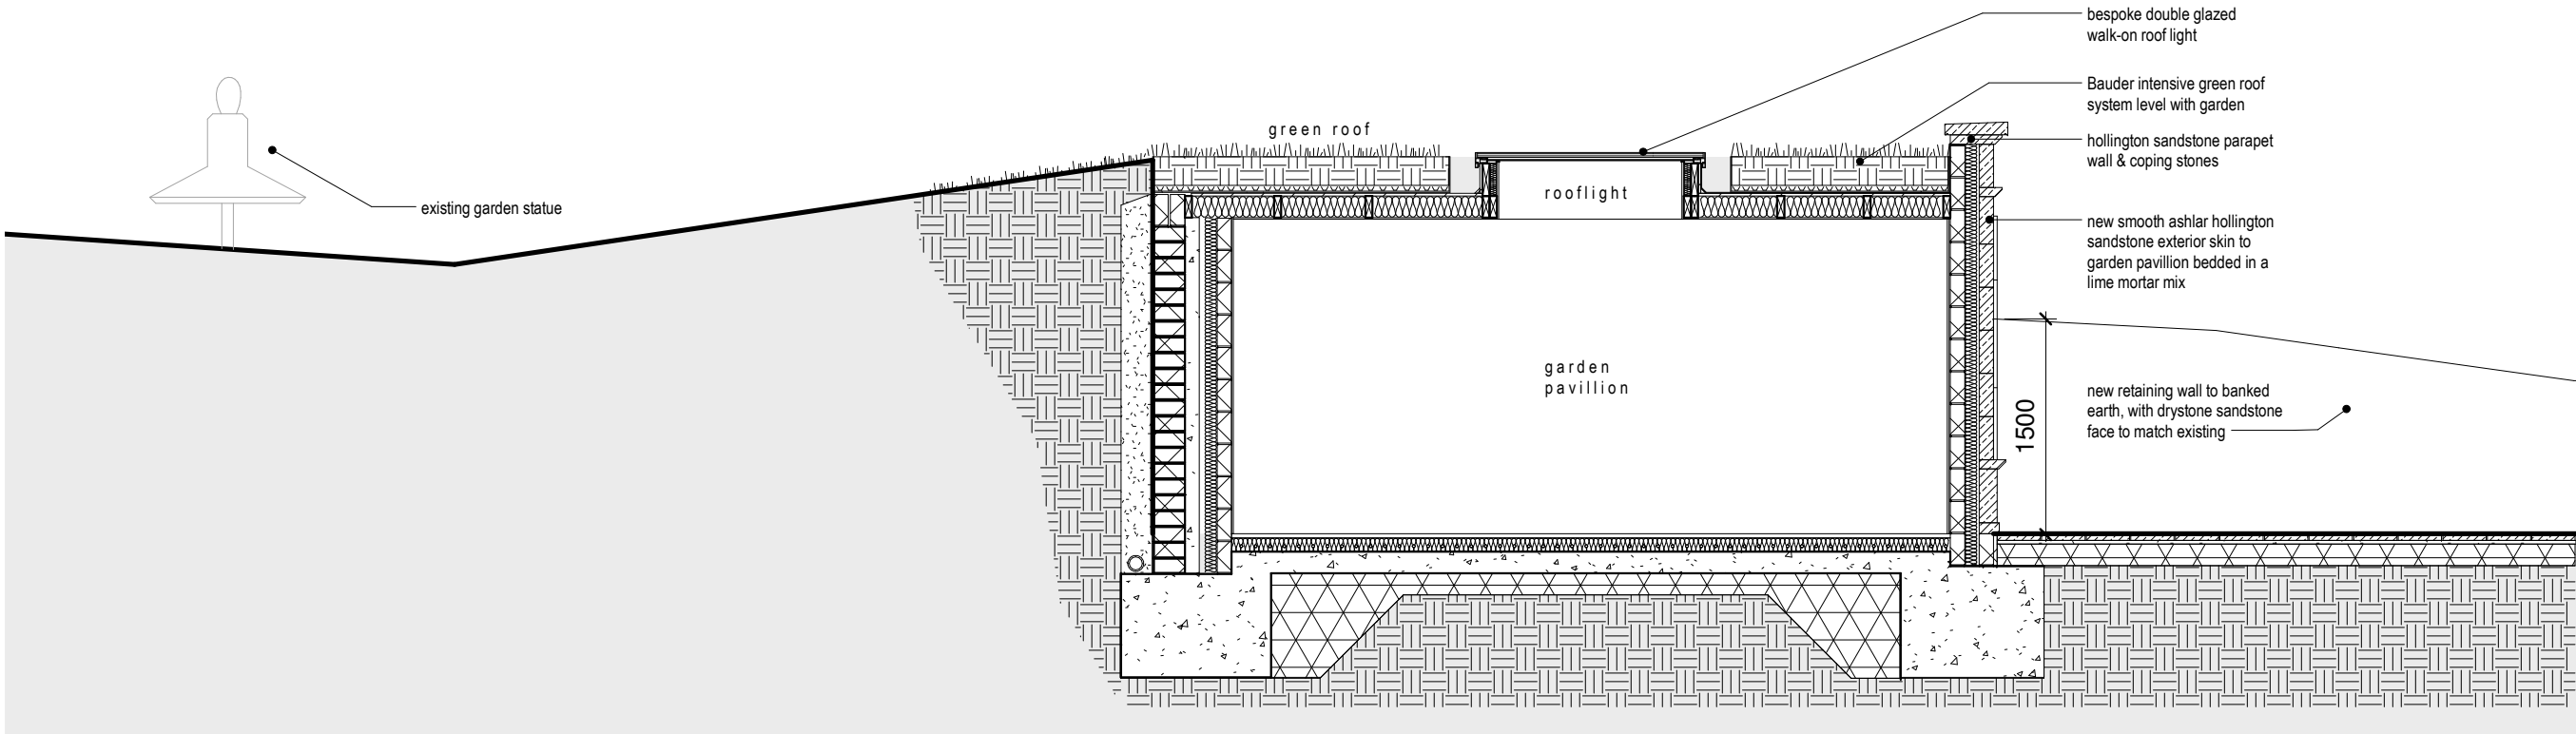

section A:A (looking east) 'as proposed'



stonelow hall

G	02.11.2021	ED	Amendments following feedback
F	20.08.2021	ED	Revised for Planning and LBC
E	23.06.2021	SJ	Addition of retaining wall height, and note amendment
D	01.06.2021	SJ	Amendments to Design, Planning/LBC Issue
C	11.05.2021	SJ	Design Amendments to Elevation
B	27.04.2021	SJ	Amendments to design
A	18.11.2020	SJ	Amendments following client feedback
Rev	Date	Drawn	Description

ctd
architects

Clerk Bank House
Clerk Bank
LEEK
Staffordshire
ST13 5HE
t : 01538 373477
f : 01538 386503
e : info@ctdarchitects.co.uk
w : www.ctdarchitects.co.uk

ctd architects © 2021
• This drawing is copyright.
• All dimensions to be checked on site before proceeding.
• Contractor must notify the architect of any discrepancies before proceeding.
• Contractor to check/adjust dimensions of new work to suit existing conditions. Do not assume existing structure or details are plumb, square or level.
• All drawings to be read in conjunction with all other consultants drawings and specs.

Client	Project Stonelow Hall - Freestanding Orangery / Garden Pavillion LONGSDON ST9 9QH	Scale 1 : 50	Size A2	Drawn SJ	Chk'd CH	Date 27.10.2020
Mr & Mrs Trigg	Title Elevations 'as proposed'	Status PLANNING / LBC APPLICATION	Job No. 0645	Drawing No AL05	Rev. G	