


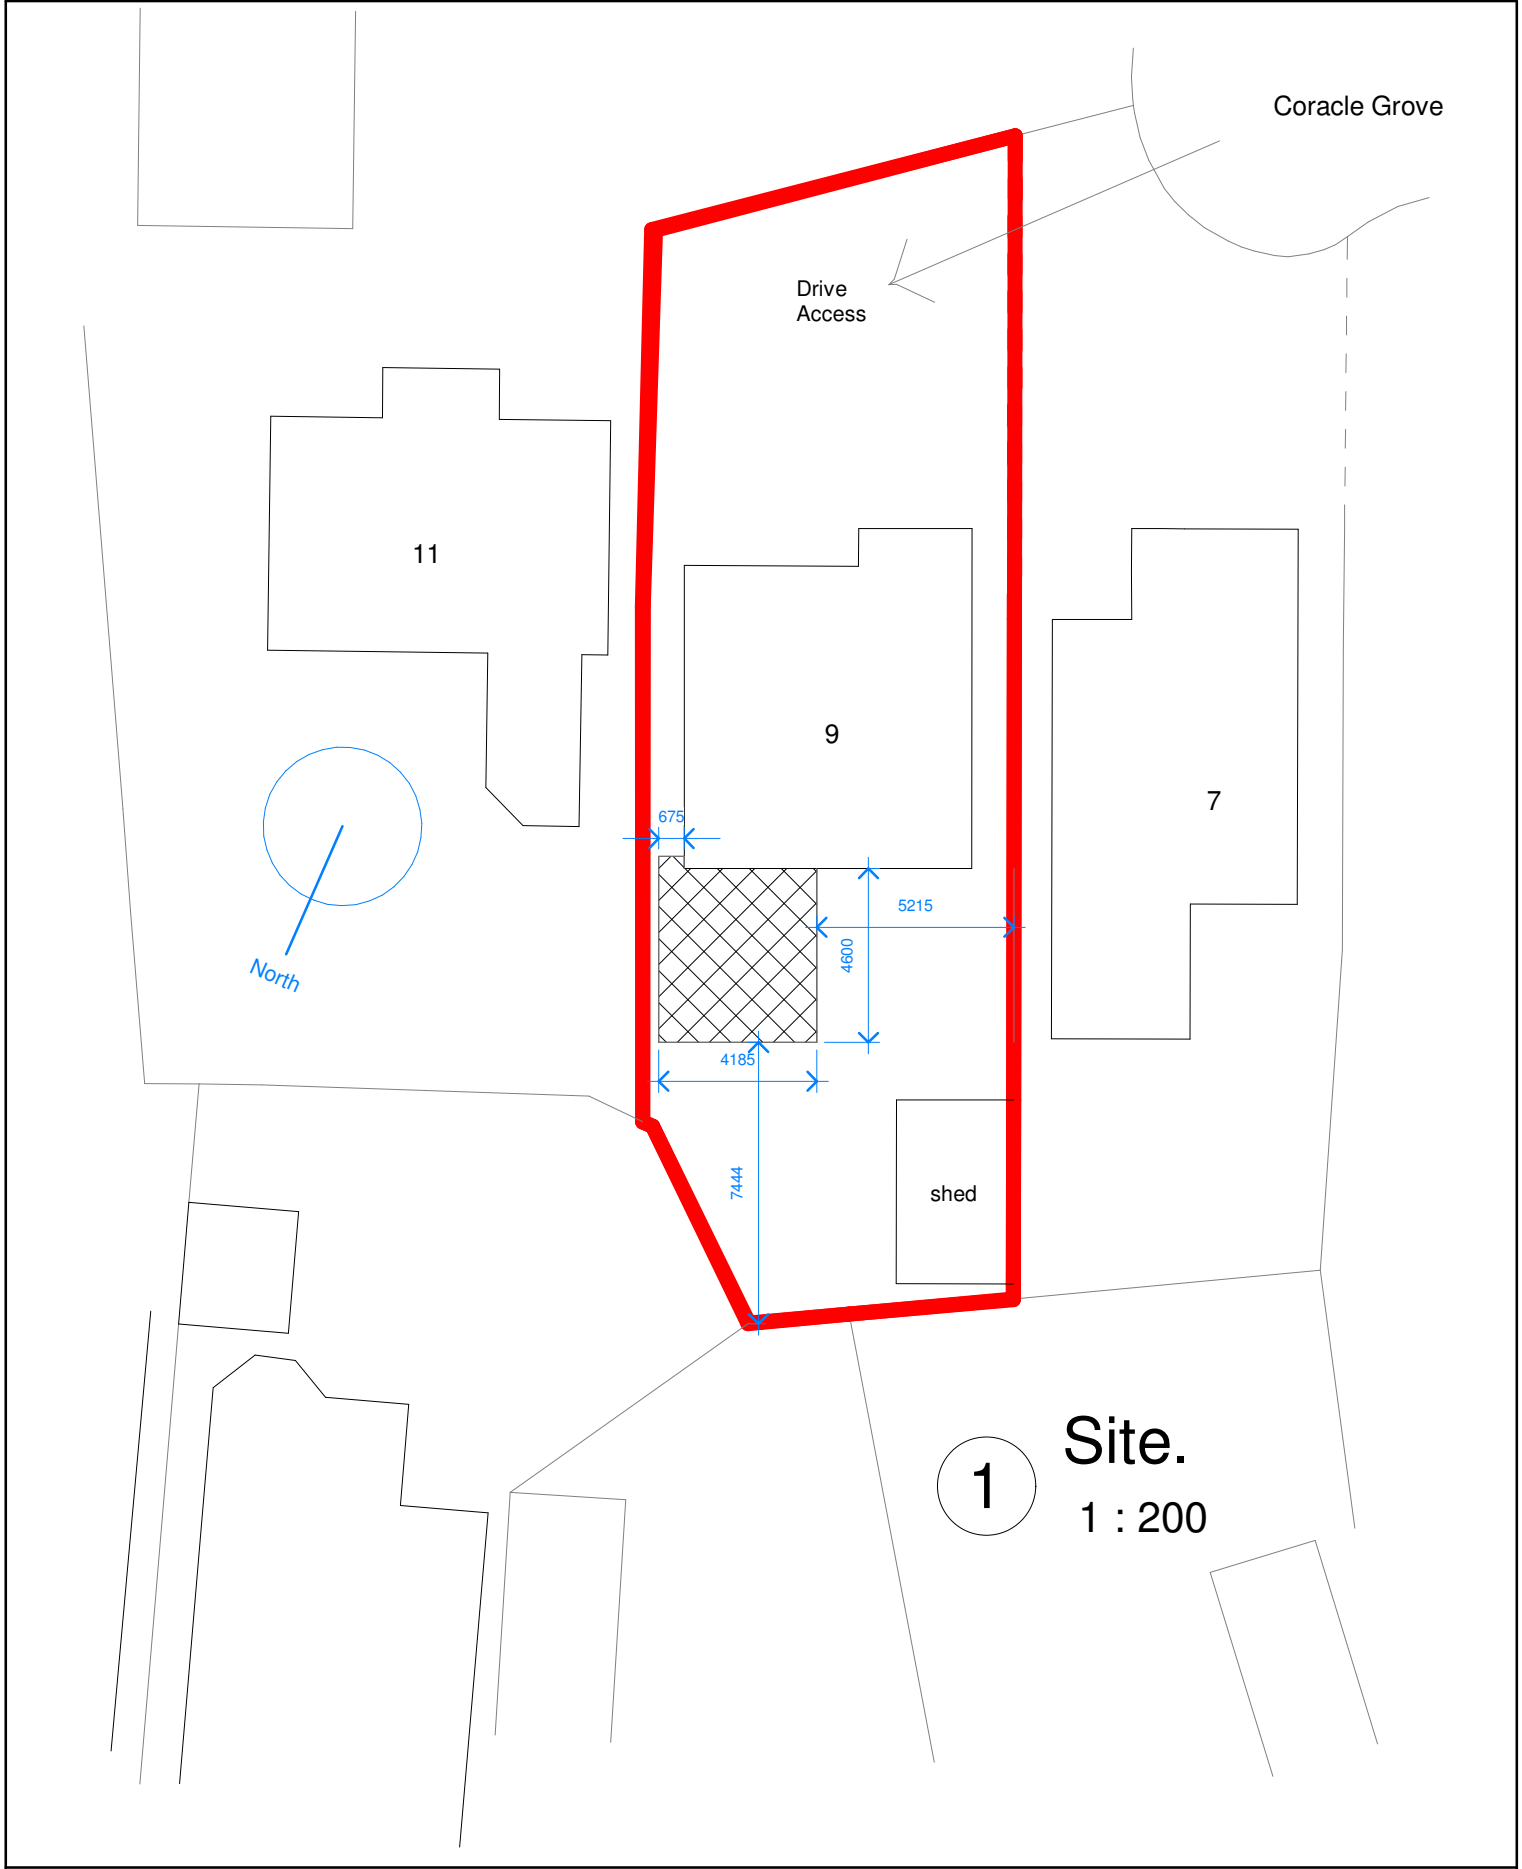

		PROJECT	CLIENT			
		Single Storey Rear Extension	Parkman - 9 Coracle Grove Biddulph Staffordshire ST8-7XH			
Code	Status	SHEET Site	Date Issue Date	Project Number MJC-PARK-21	Scale (@ A4) 1 : 200	REV
SUITABILITY DESCRIPTION	PURPOSE OF ISSUE		Drawn by Author	DRAWING NUMBER A103		
			Checked by Checker			