






11 Location
1 : 1250




16 Site
1 : 500

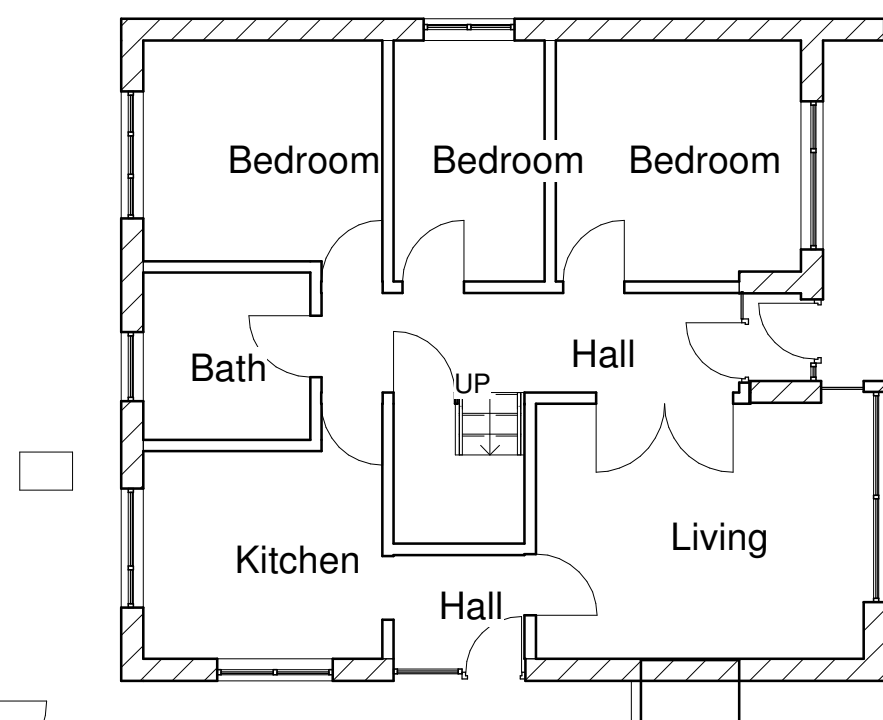


1 GFL Existing
1 : 100

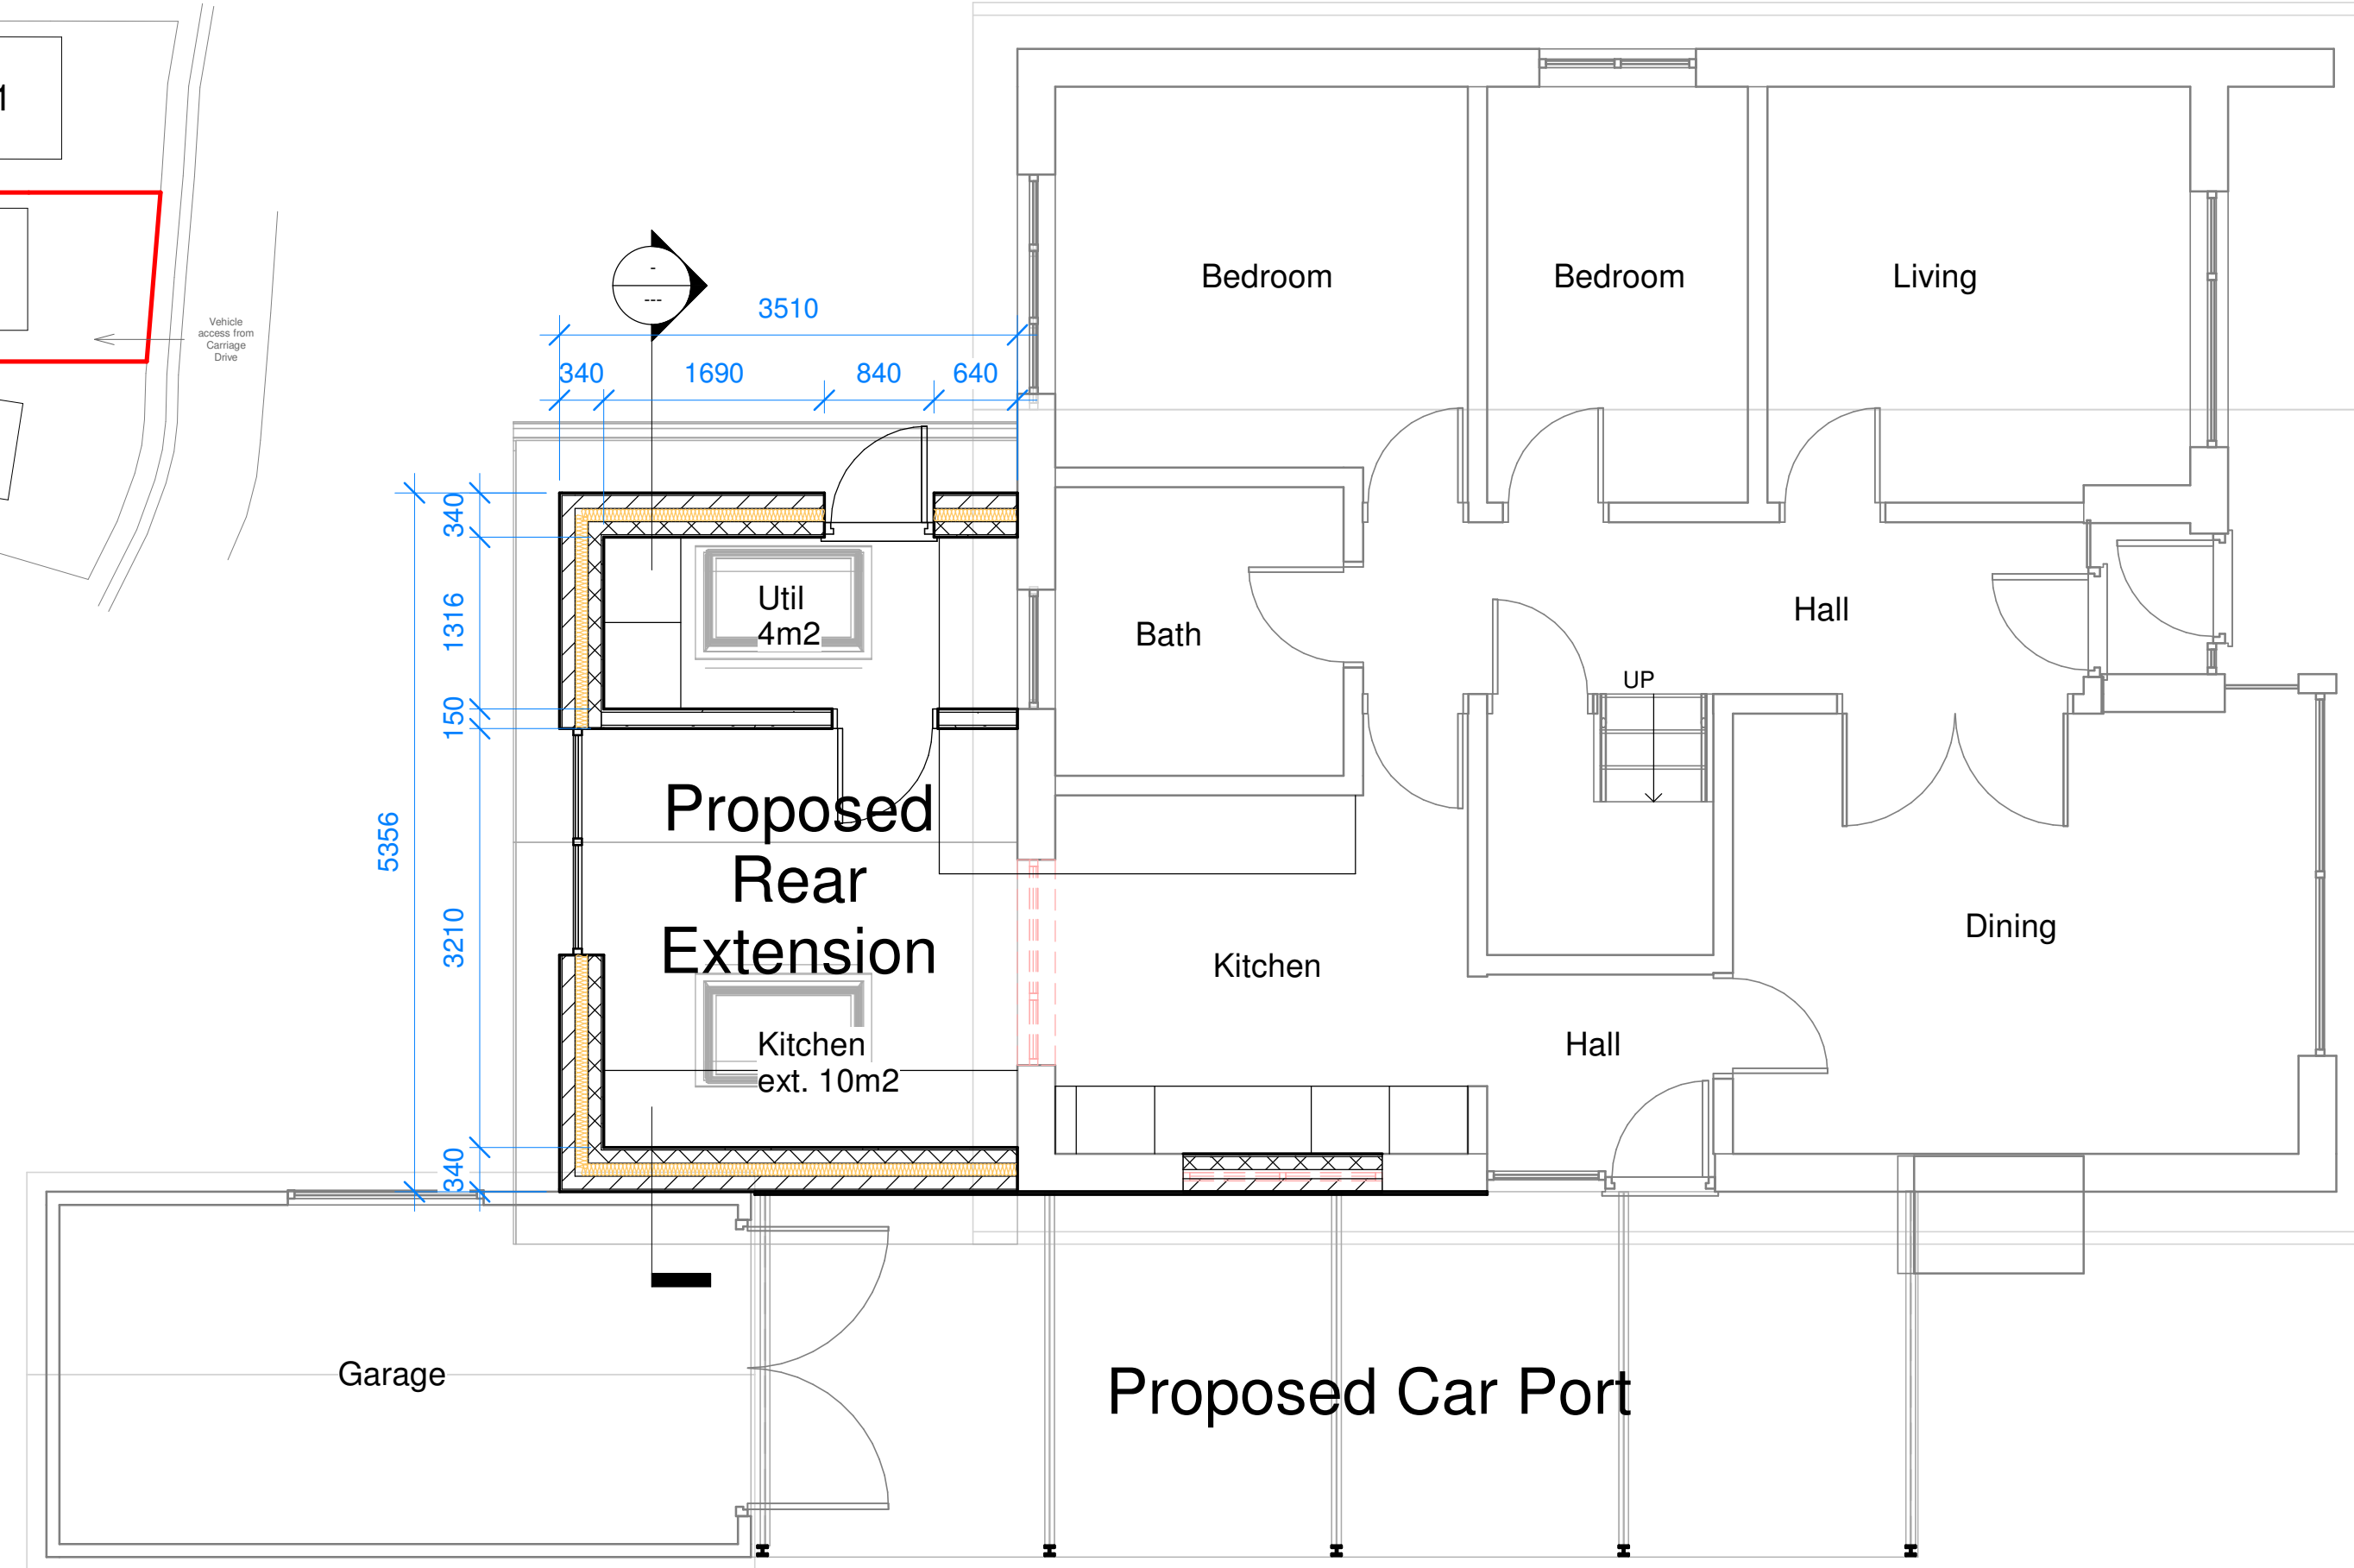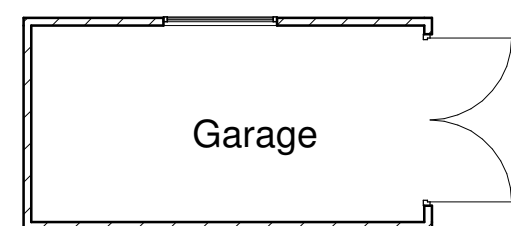


7 GFL Proposed
1 : 50

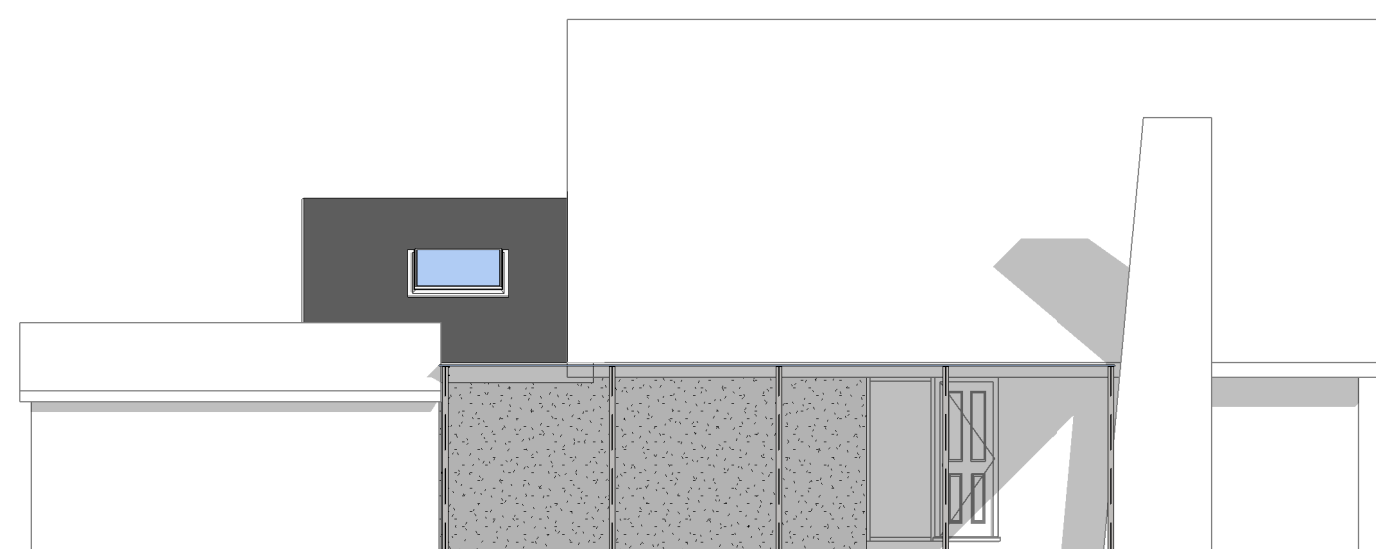


8 West Proposed
1 : 100

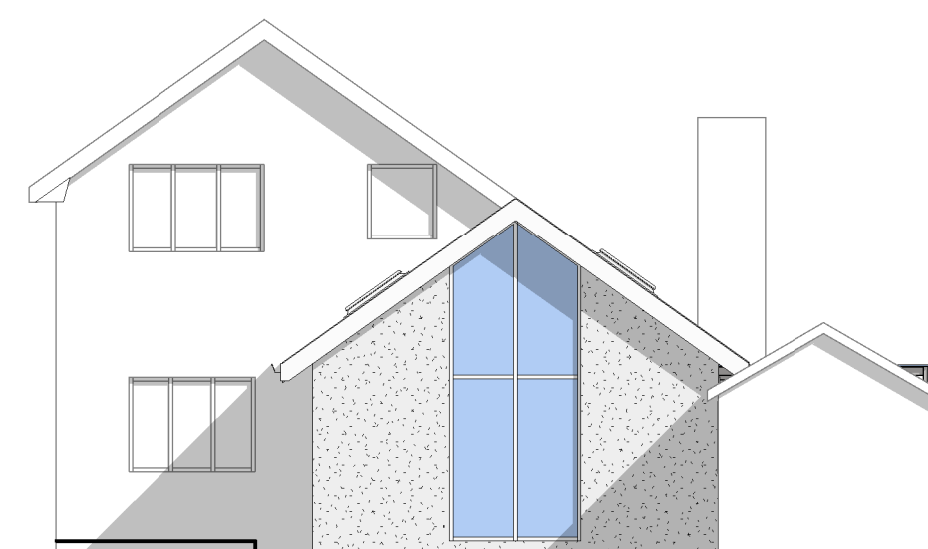


6 Rear Proposed
1 : 100

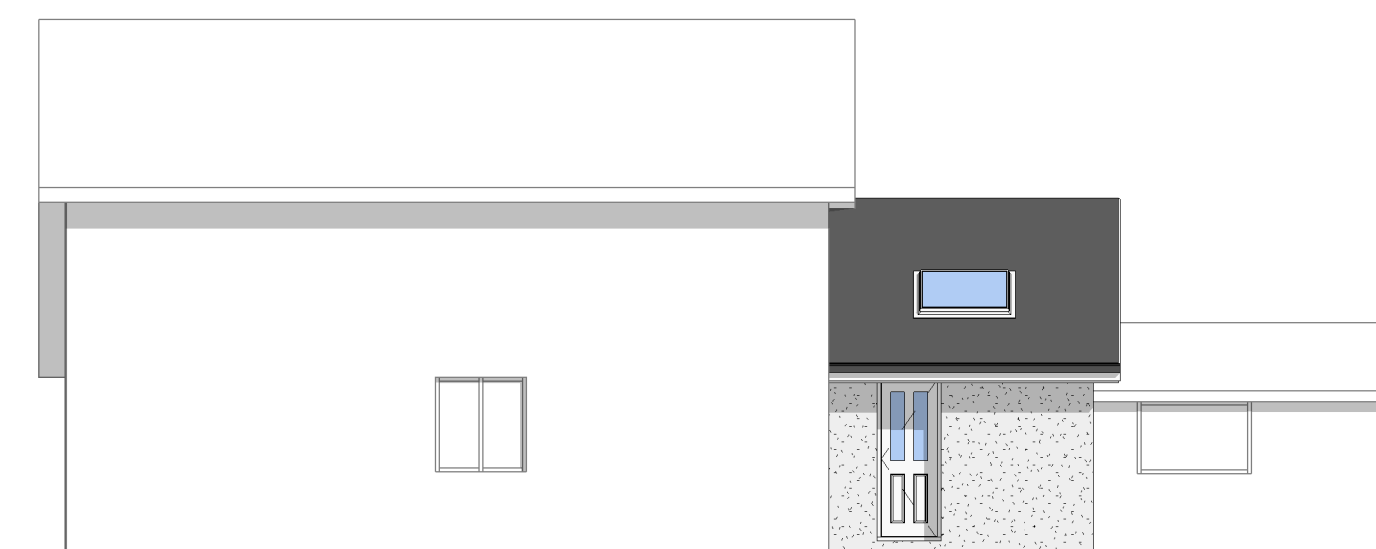


9 East Proposed
1 : 100

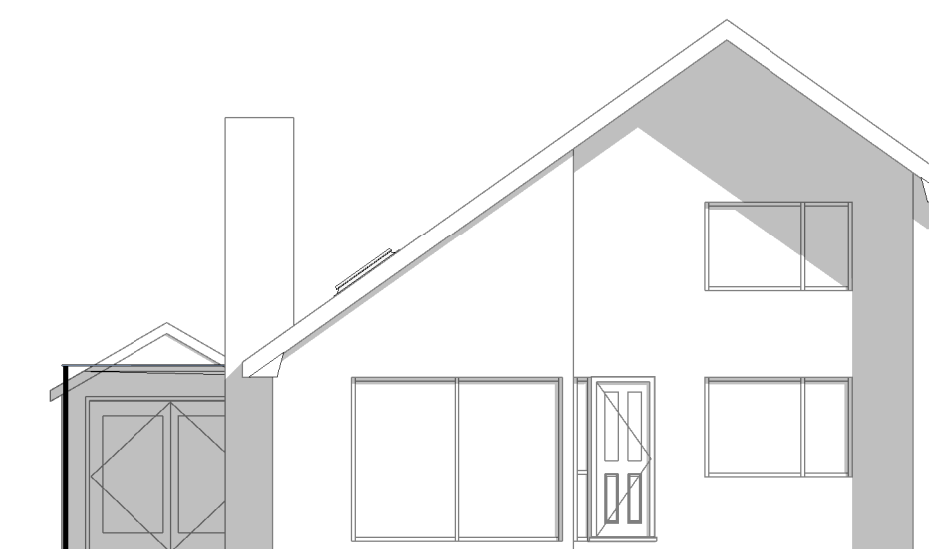


10 Front Proposed
1 : 100

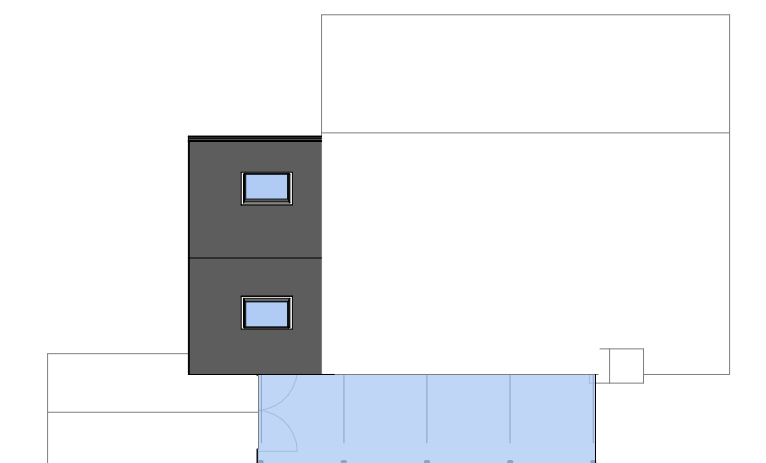

14 Roof Proposed
1 : 200

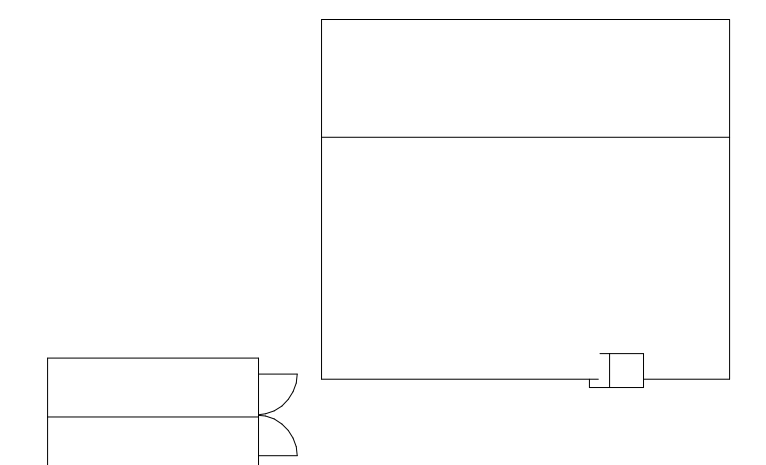


15 Roof Existing
1 : 200

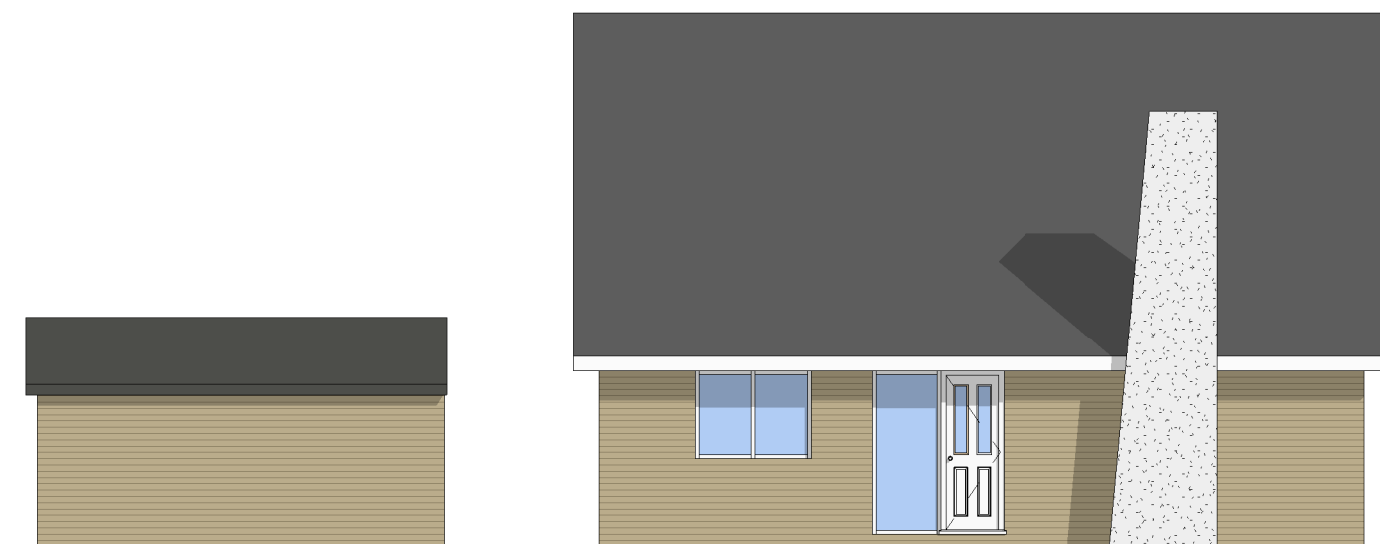



2 West Existing
1 : 100




4 Rear Existing
1 : 100

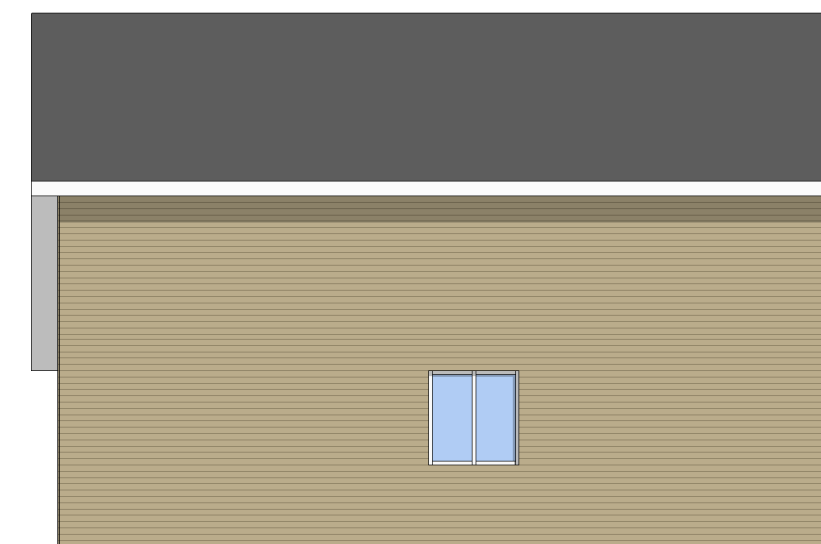

5 East Existing
1 : 100

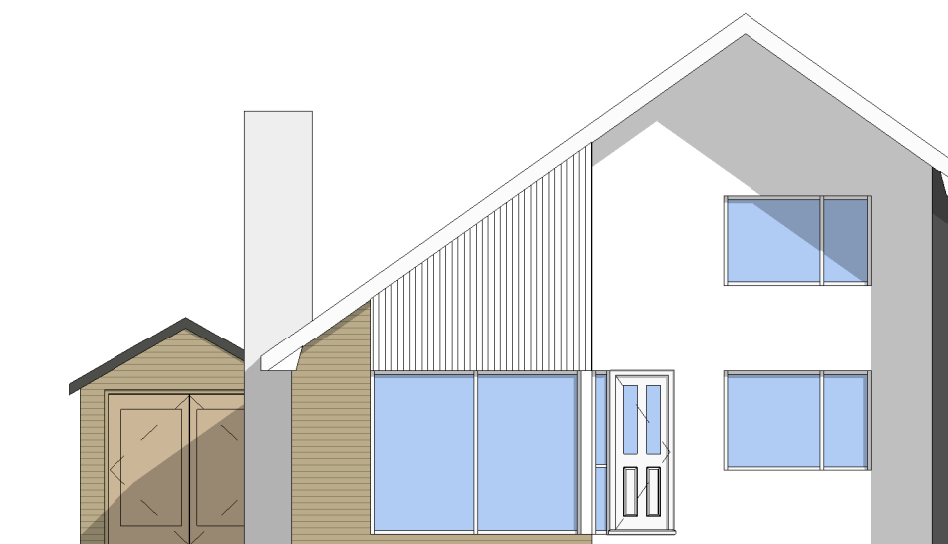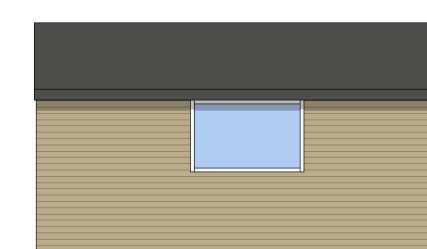

3 Front Existing
1 : 100

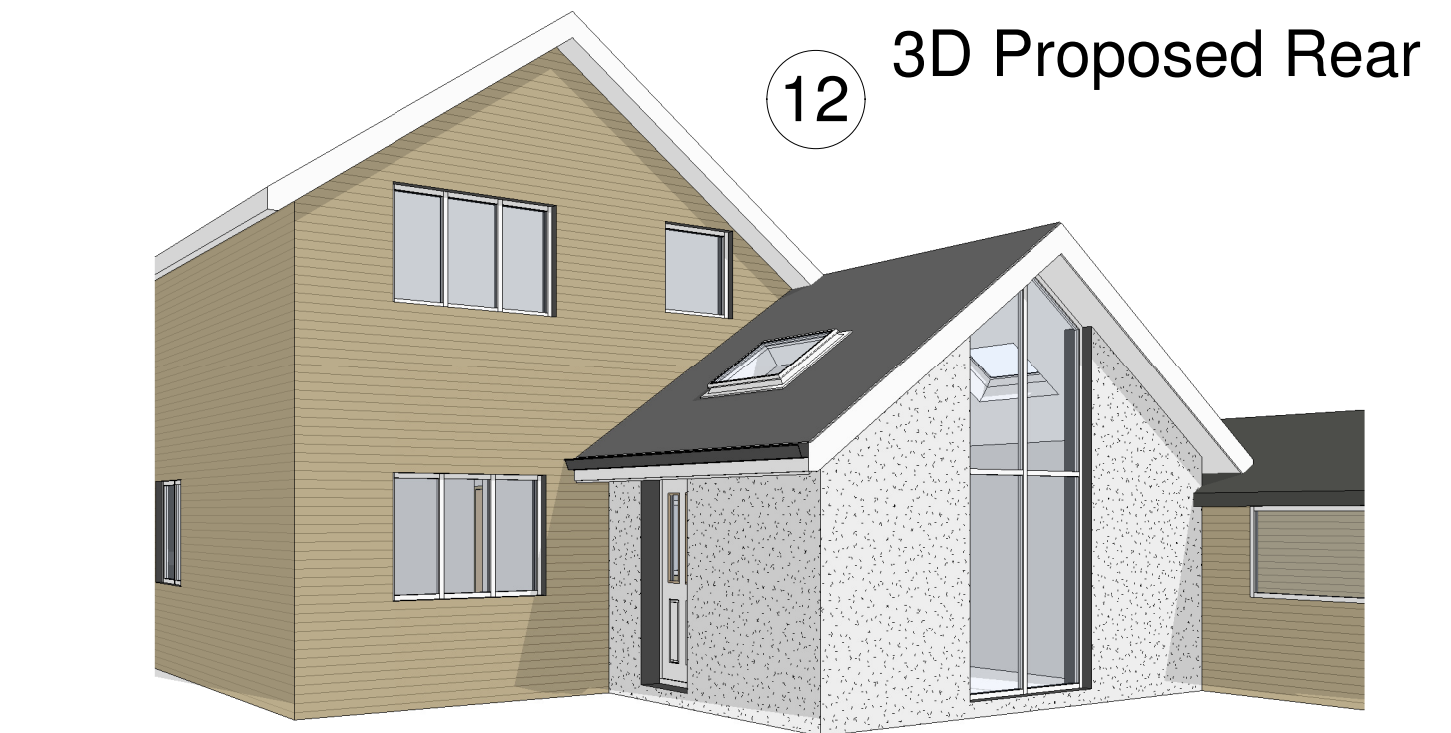

12 3D Proposed Rear



13 3D Proposed Side

PROJECT
Single Storey Rear Extension and Carport

TITLE
Existing and Proposed Plans and Elevations

CLIENT
A. Message - 29 Carriage Drive, Biddulph,
Staffordshire ST8 7DZ

DRAWN BY
Author

CHECKED BY
Checker

DATE
20-10-2021

SCALE (@ A1)
As indicated

PROJECT NUMBER
MJC-MESS-21

DRAWING NUMBER
A101

REV