

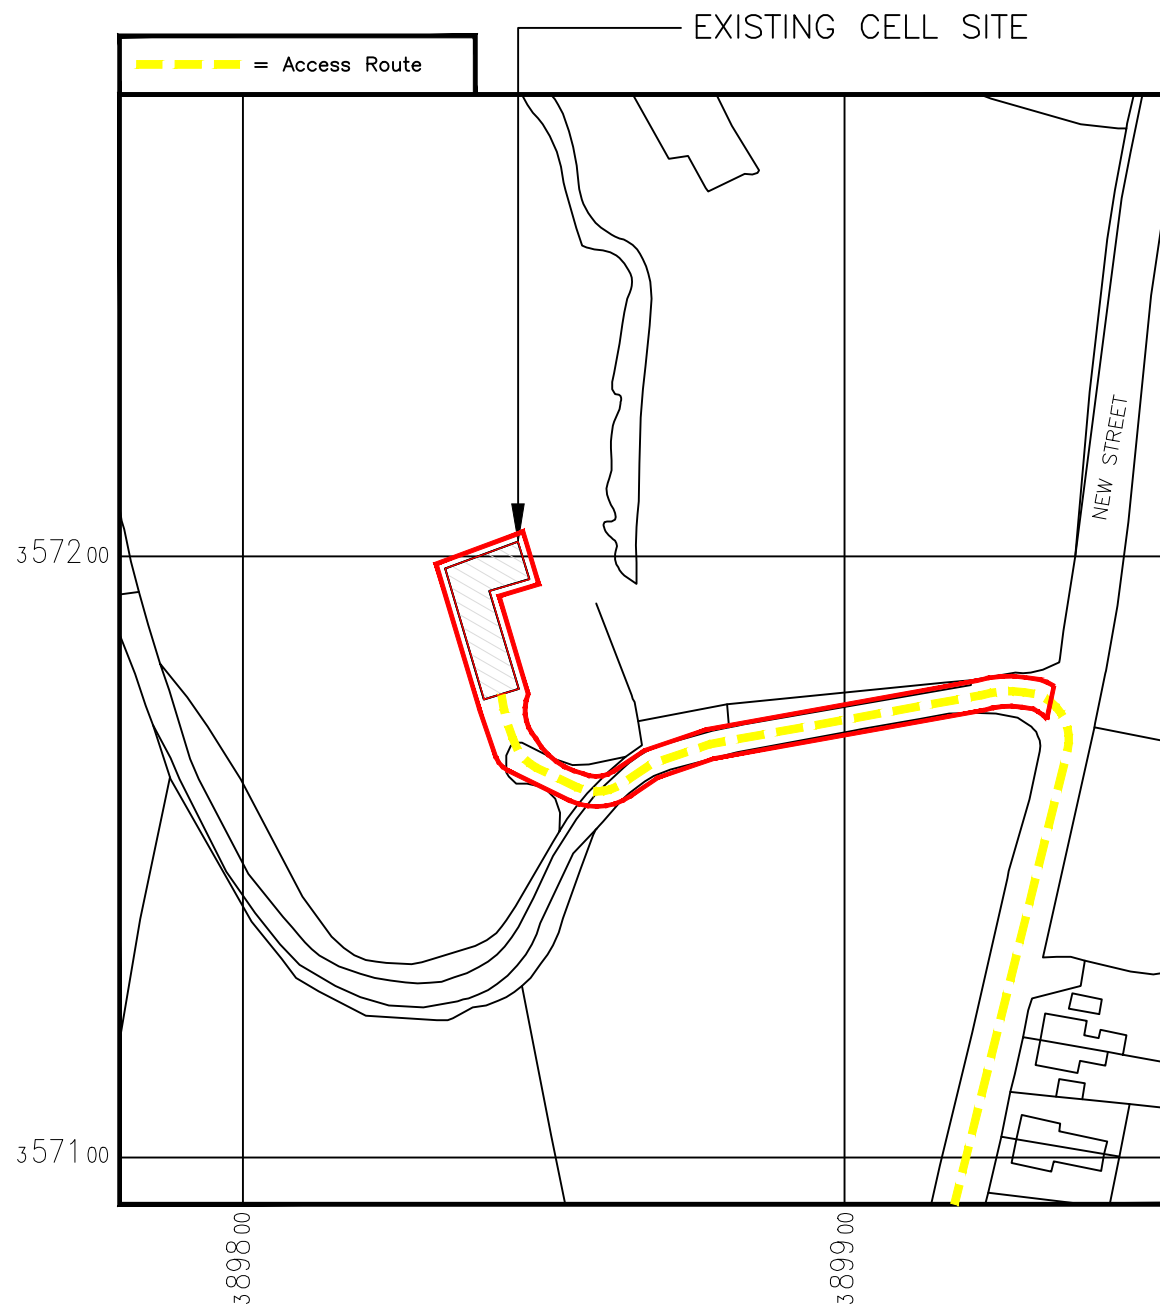


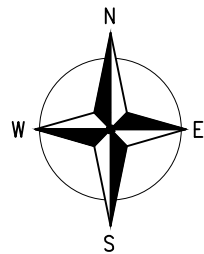

DETAILED SITE LOCATION (Scale 1:1250)

Based upon Ordnance Survey map extract
with the permission of the Controller of
Her Majesty's Stationery Office.
Crown copyright.
Licence No. 100020449

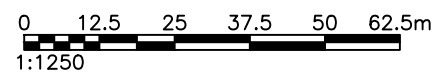

ALL DIMENSIONS ARE IN mm UNLESS NOTED OTHERWISE

N.G.R | E: 389840 N: 357189

DIRECTIONS TO SITE:


FOLLOW LAWTON ST, CORNFIELD RD AND ST DAVIDS WAY TO PARK LN IN KNYPERSELEY. HEAD SOUTHEAST ON LAWTON ST TOWARD MOORLAND RD. AT THE ROUNDABOUT, TAKE THE 1ST EXIT ONTO ST JOHN'S RD. CONTINUE ONTO CORNFIELD RD. CONTINUE ONTO ST DAVIDS WAY. CONTINUE ONTO SQUIRREL HAYES AVE. AT THE ROUNDABOUT, TAKE THE 1ST EXIT ONTO PARK LN. URN LEFT ONTO NEW ST. TURN LEFT PARTIAL RESTRICTED USAGE ROAD. DESTINATION WILL BE ON THE RIGHT.

REV	MODIFICATION	BY	CH	DATE
A	Red outline added	WW	WW	08.11.21
-	Issued for Approval	BCL	DF	14.07.21



WHP Telecoms Ltd
401 Faraday Street,
Birchwood Park, Birchwood,
Warrington, WA3 6GA

Tel: 01925 424100 Fax: 01925 424101
e-mail: info@whptelecoms.com

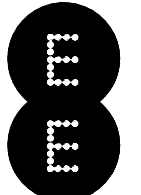

Hatfield Business Park
Hatfield
Hertfordshire
AL10 9BW
Tel: 01707 315000
Fax: 01707 319001
Three.co.uk



vodafone
CTIL

Cell No.			Opt.
STA0075B			-
Cell ID No			
CTIL	TEF	VF	
132159	N/A	75057	

Site Address / Contact Details

WICKHAMSTONE FARM,
NEW STREET, BIDDULPH MOOR,
STOKE-ON-TRENT,
STAFFORDSHIRE,
ST8 7NW

Drawing Title: SITE LOCATION MAPS			
Purpose of issue: PLANNING & LEGAL			Dwg Rev:
Drawing Number: 100			A
Surveyed By: WHP	Original Sheet Size: A3		Pack Issue:
Drawn: BCL	Date: 14.07.21	Checked: DF	Date: 14.07.21 A

MBNL REF
STM028