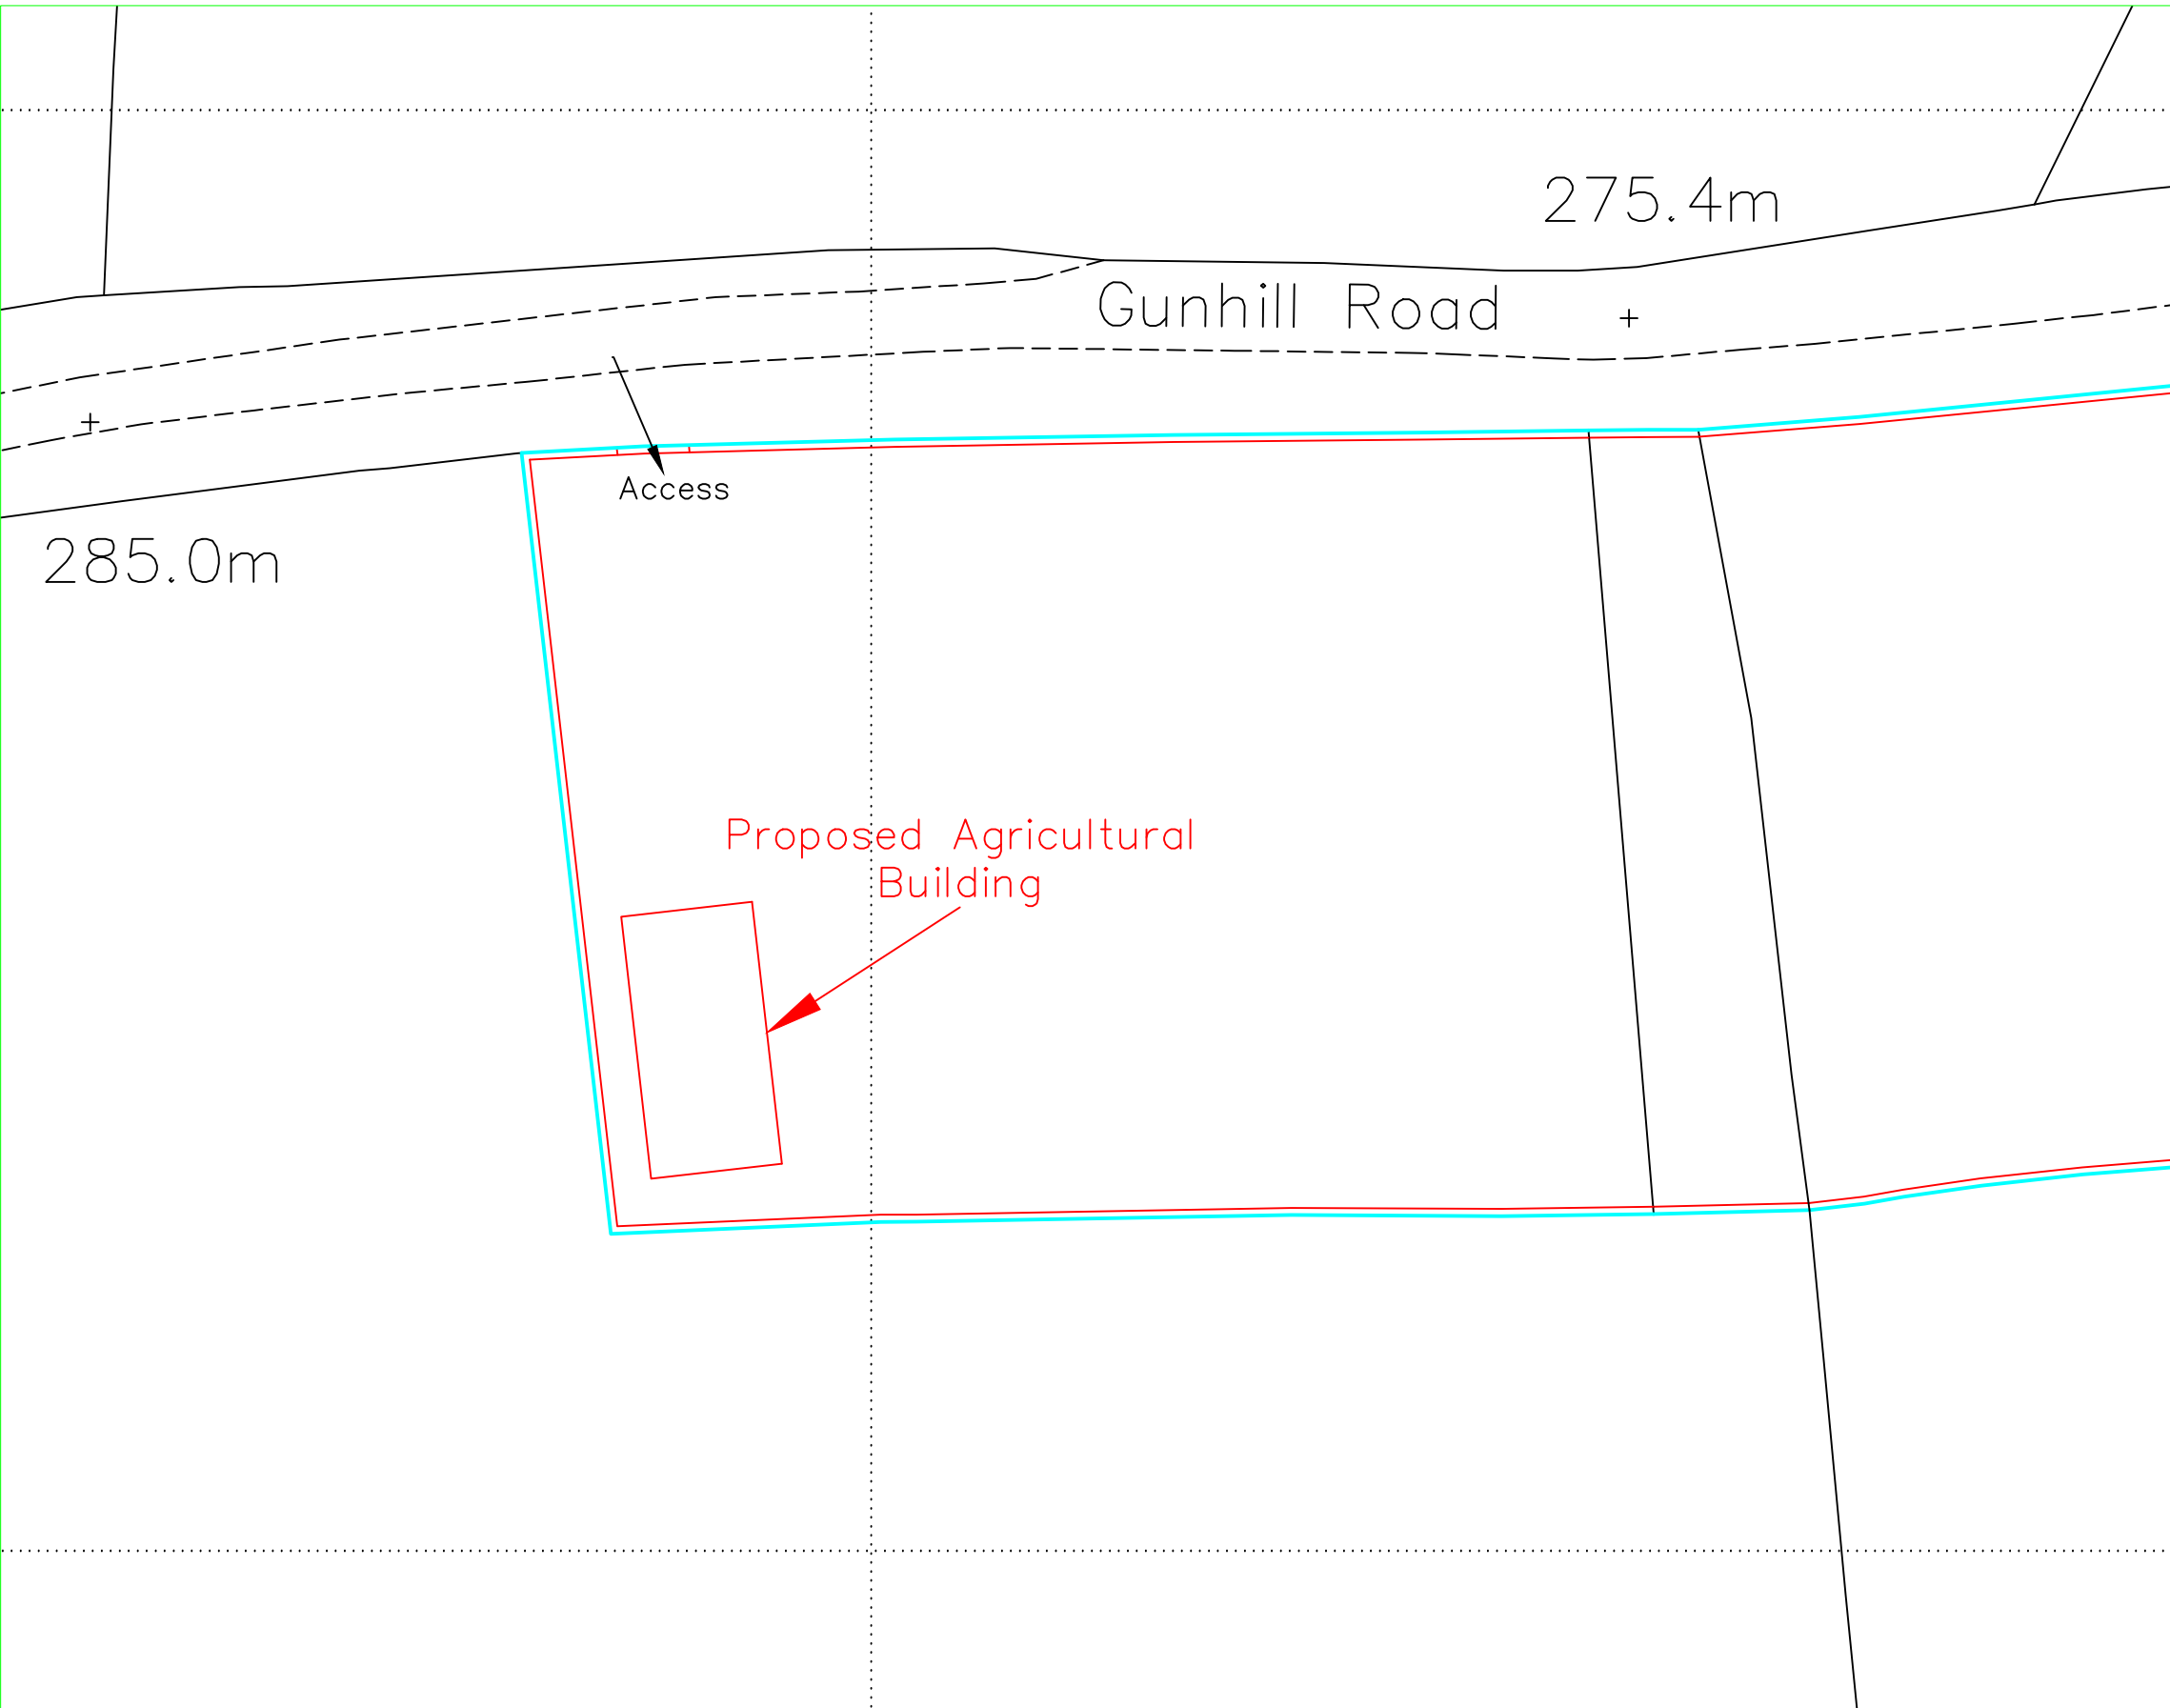


Reproduced from Ordnance Survey digital map data, 1:2500 scale, by permission of Ordnance Survey on behalf of The Controller of Her Majesty's Stationery Office. © Crown copyright. All rights reserved. Licence Number: 100046980

Rev.	Revision Description	Drm	Chkd	Appd	Date		
© Copyright							
A & H Structures Ltd							
Narlow Works, Thorpe, ASHBOURNE. DE6 2AT Tel: 01335 350419							
Client:							
Mr J Snape 18 Tittersworth Estate Blackshaw Moor, ST13 8TS							
Project:							
Proposed Agricultural Building on Land off Gunhill Road, Meerbrook, ST18 2SL							
Title:							
Block Plan							
Drawn by:		Designed by:		Checked:			
Joanne Harrison							
Date:		Index No.:		Approved:			
01.11.21							
Scales: 1:500 © A3							
Drawing No:				Revision			
1494-002							