
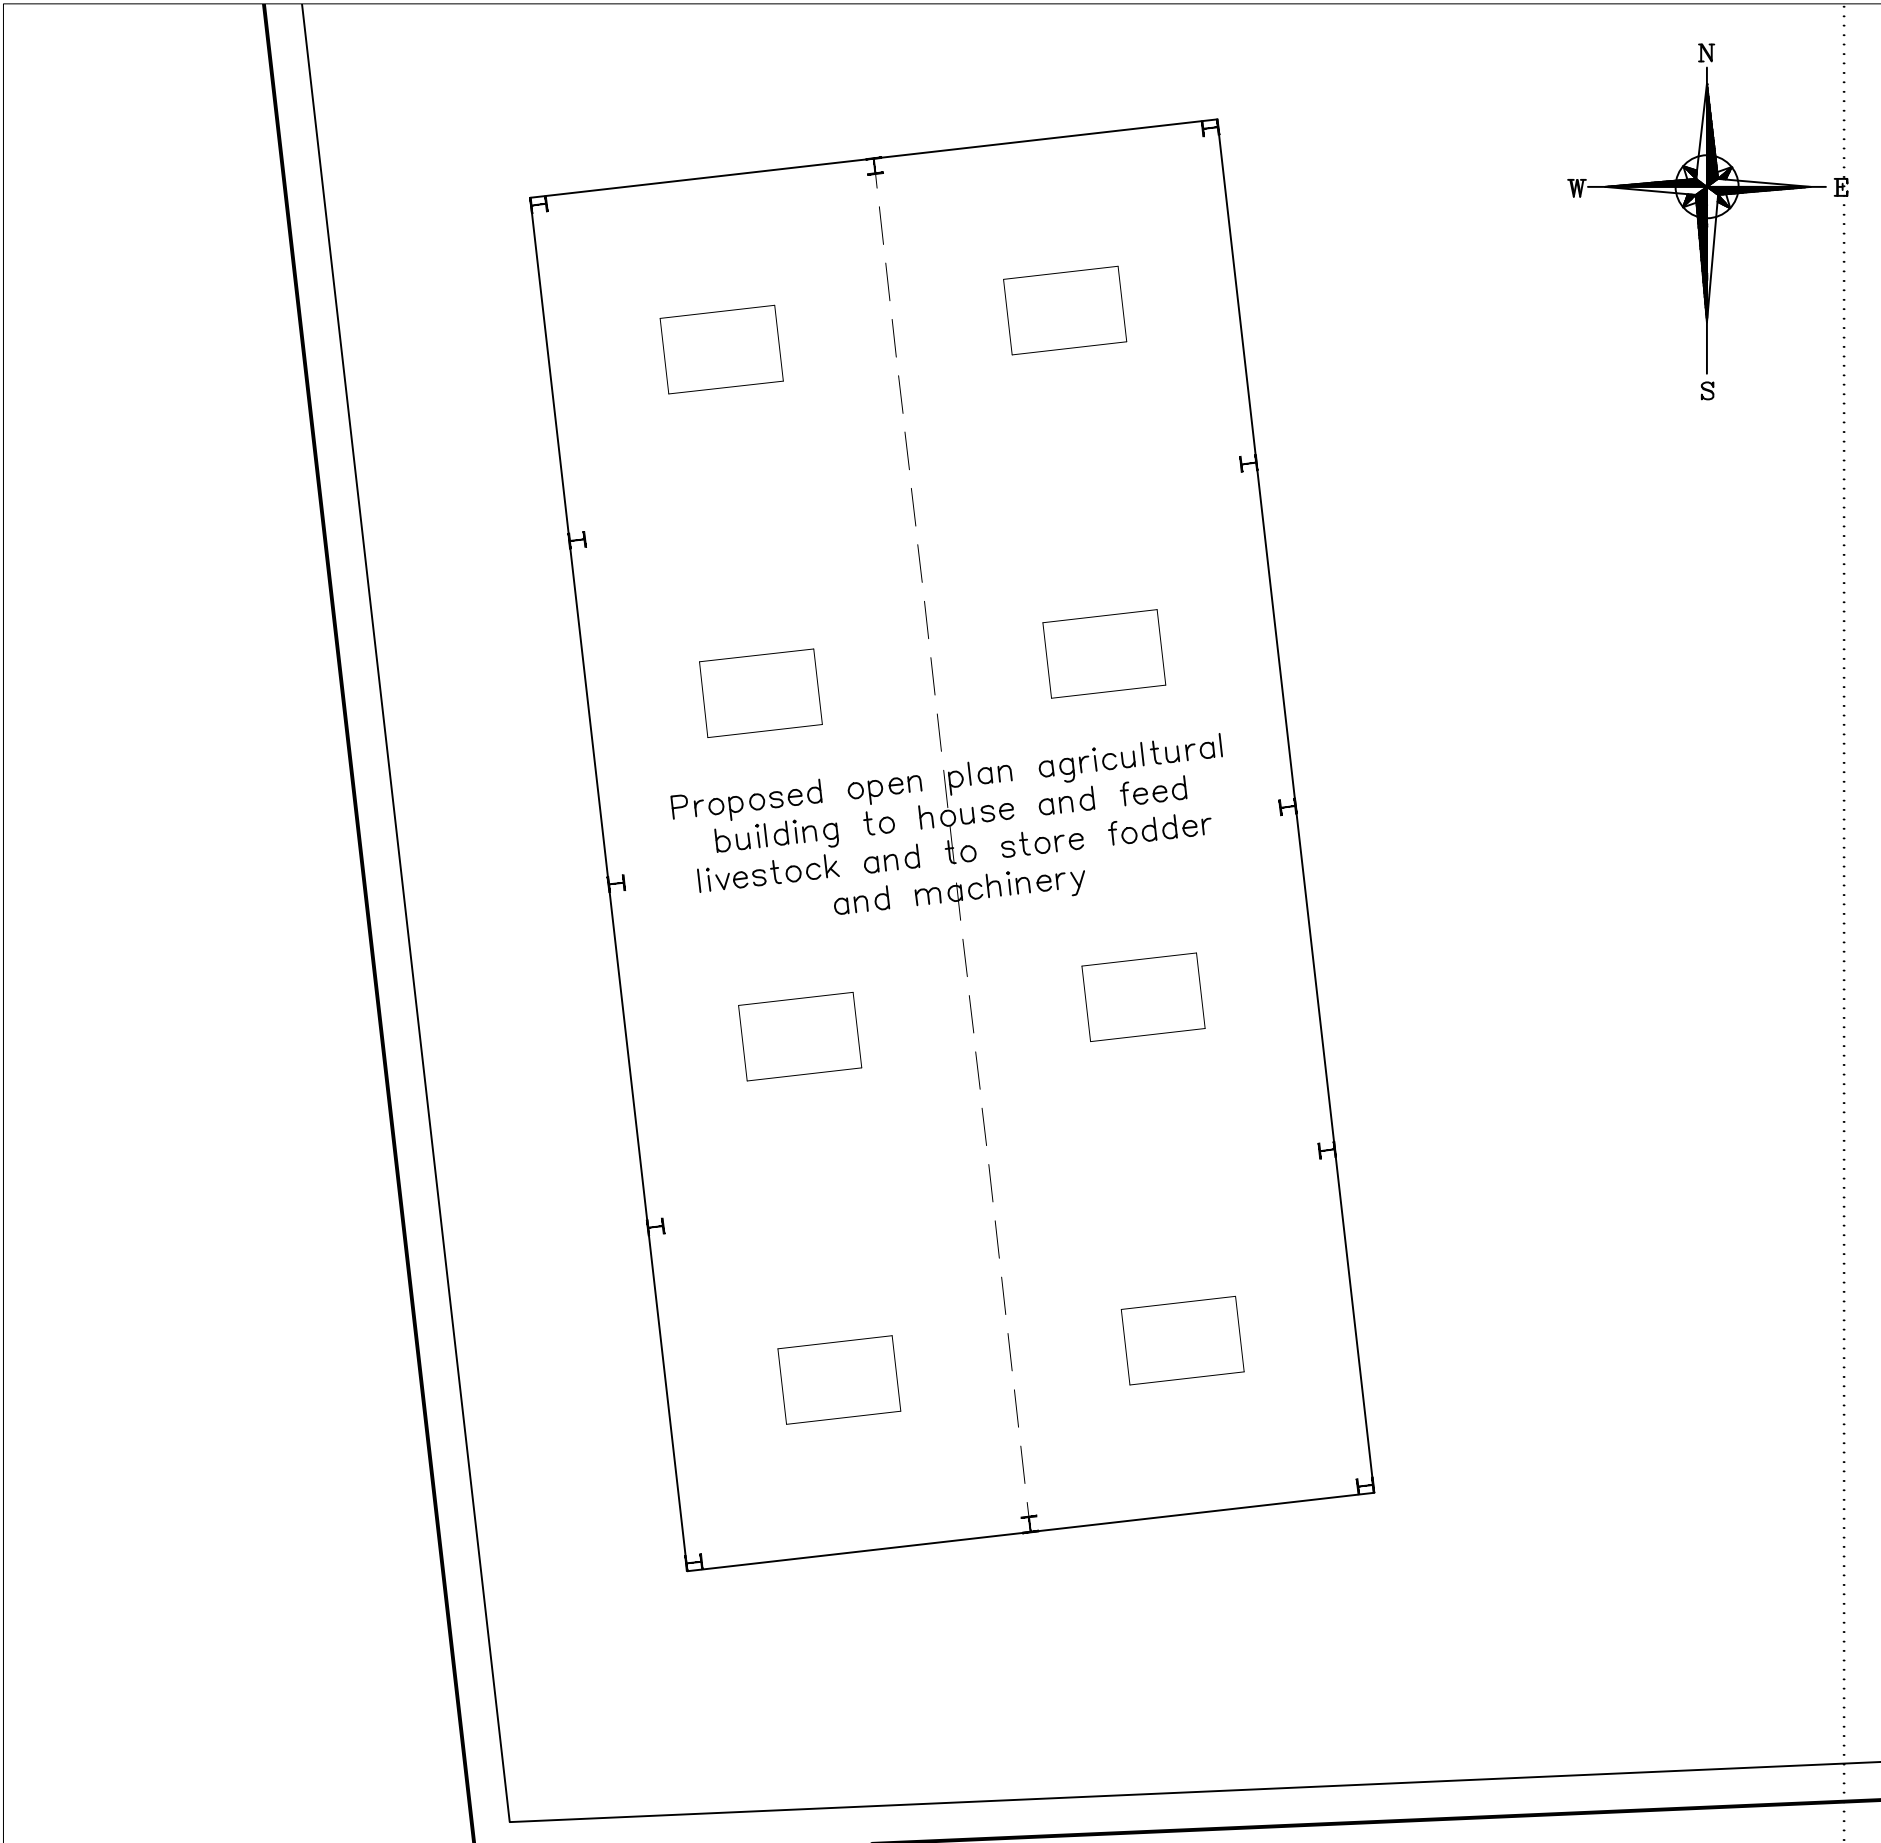
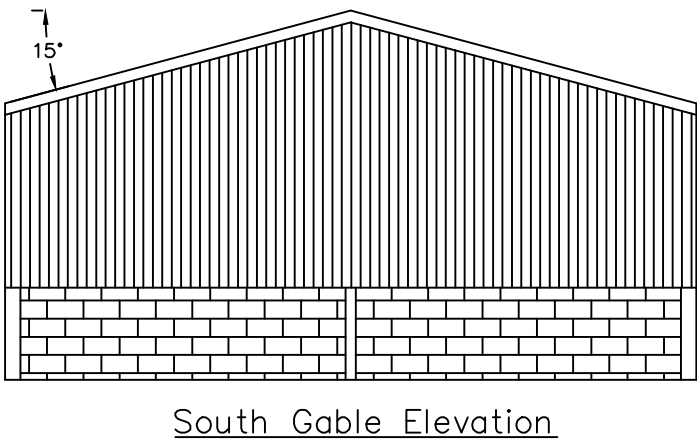
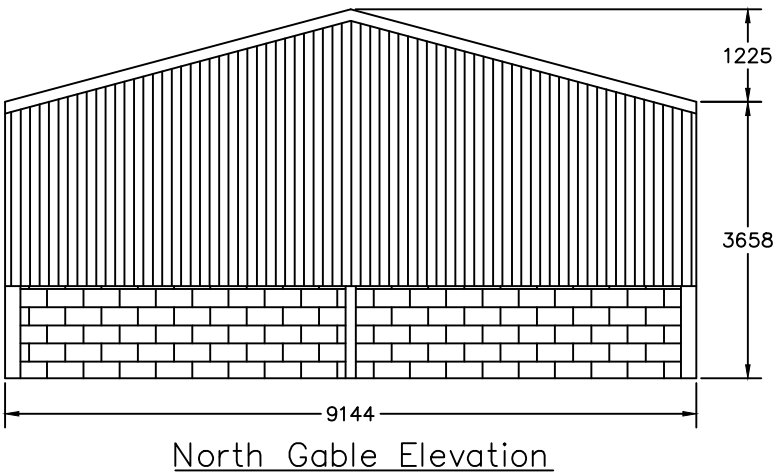
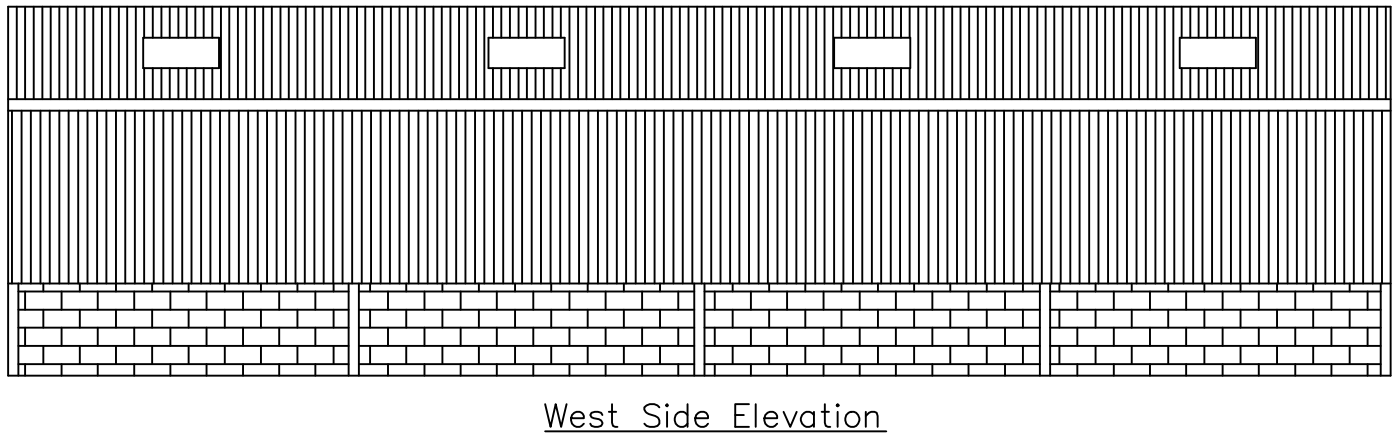


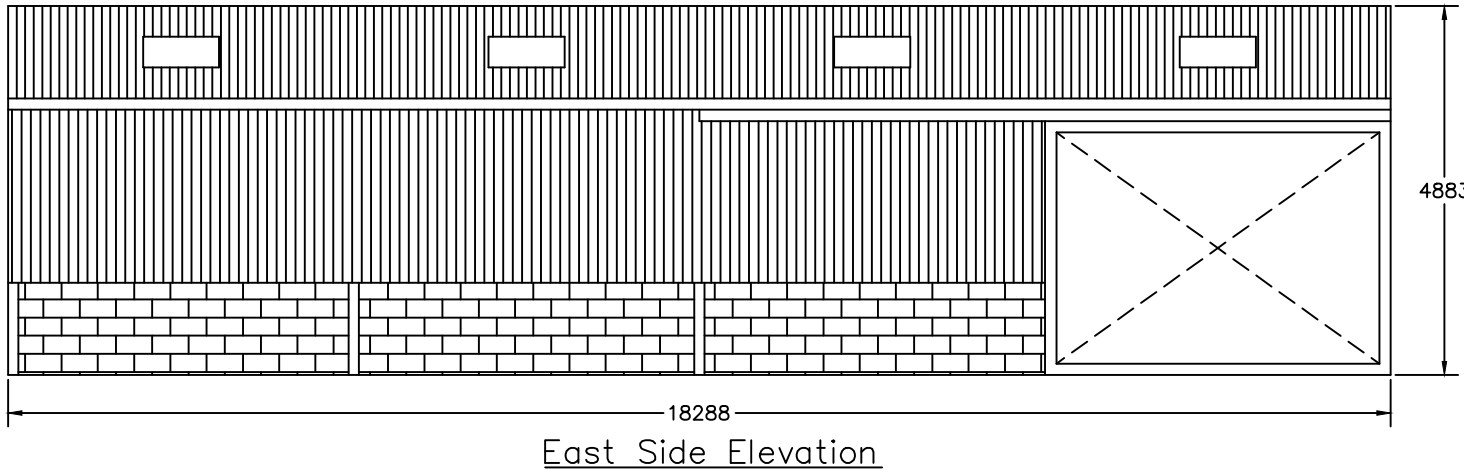

Roof sheeting to be factory coated coloured fibre cement sheeting, coloured Juniper Green (12B29)

Vertical cladding to be box profile steel sheeting, coloured Juniper Green (12B29)

Below cladding to be block walling

The east side elevation will incorporate a door opening 4572mm wide x 3658mm high.

All dimensions shown in mm

Rev.	Revision Description	Drn	Chkd	Appd	Date
© Copyright					
A & H Structures Ltd					
Narlow Works, Thorpe, ASHBOURNE. Tel: 01335 350419				DE6 2AT	
Client:					
Mr J Snape 18 Tittersworth Estate, Blackshaw Moor, ST13 8TS					
Project:					
Proposed Agricultural Building on Land off Gunhill Road, Meerbrook, ST13 8TS					
Title:					
Elevation Details					
Drawn by: Joanne Harrison		Designed by:		Checked:	
Date: 01.11.21		Index No.:		Approved:	
Scales: 1:100 @ A2					
Drawing No: 1494-03				Revision	