




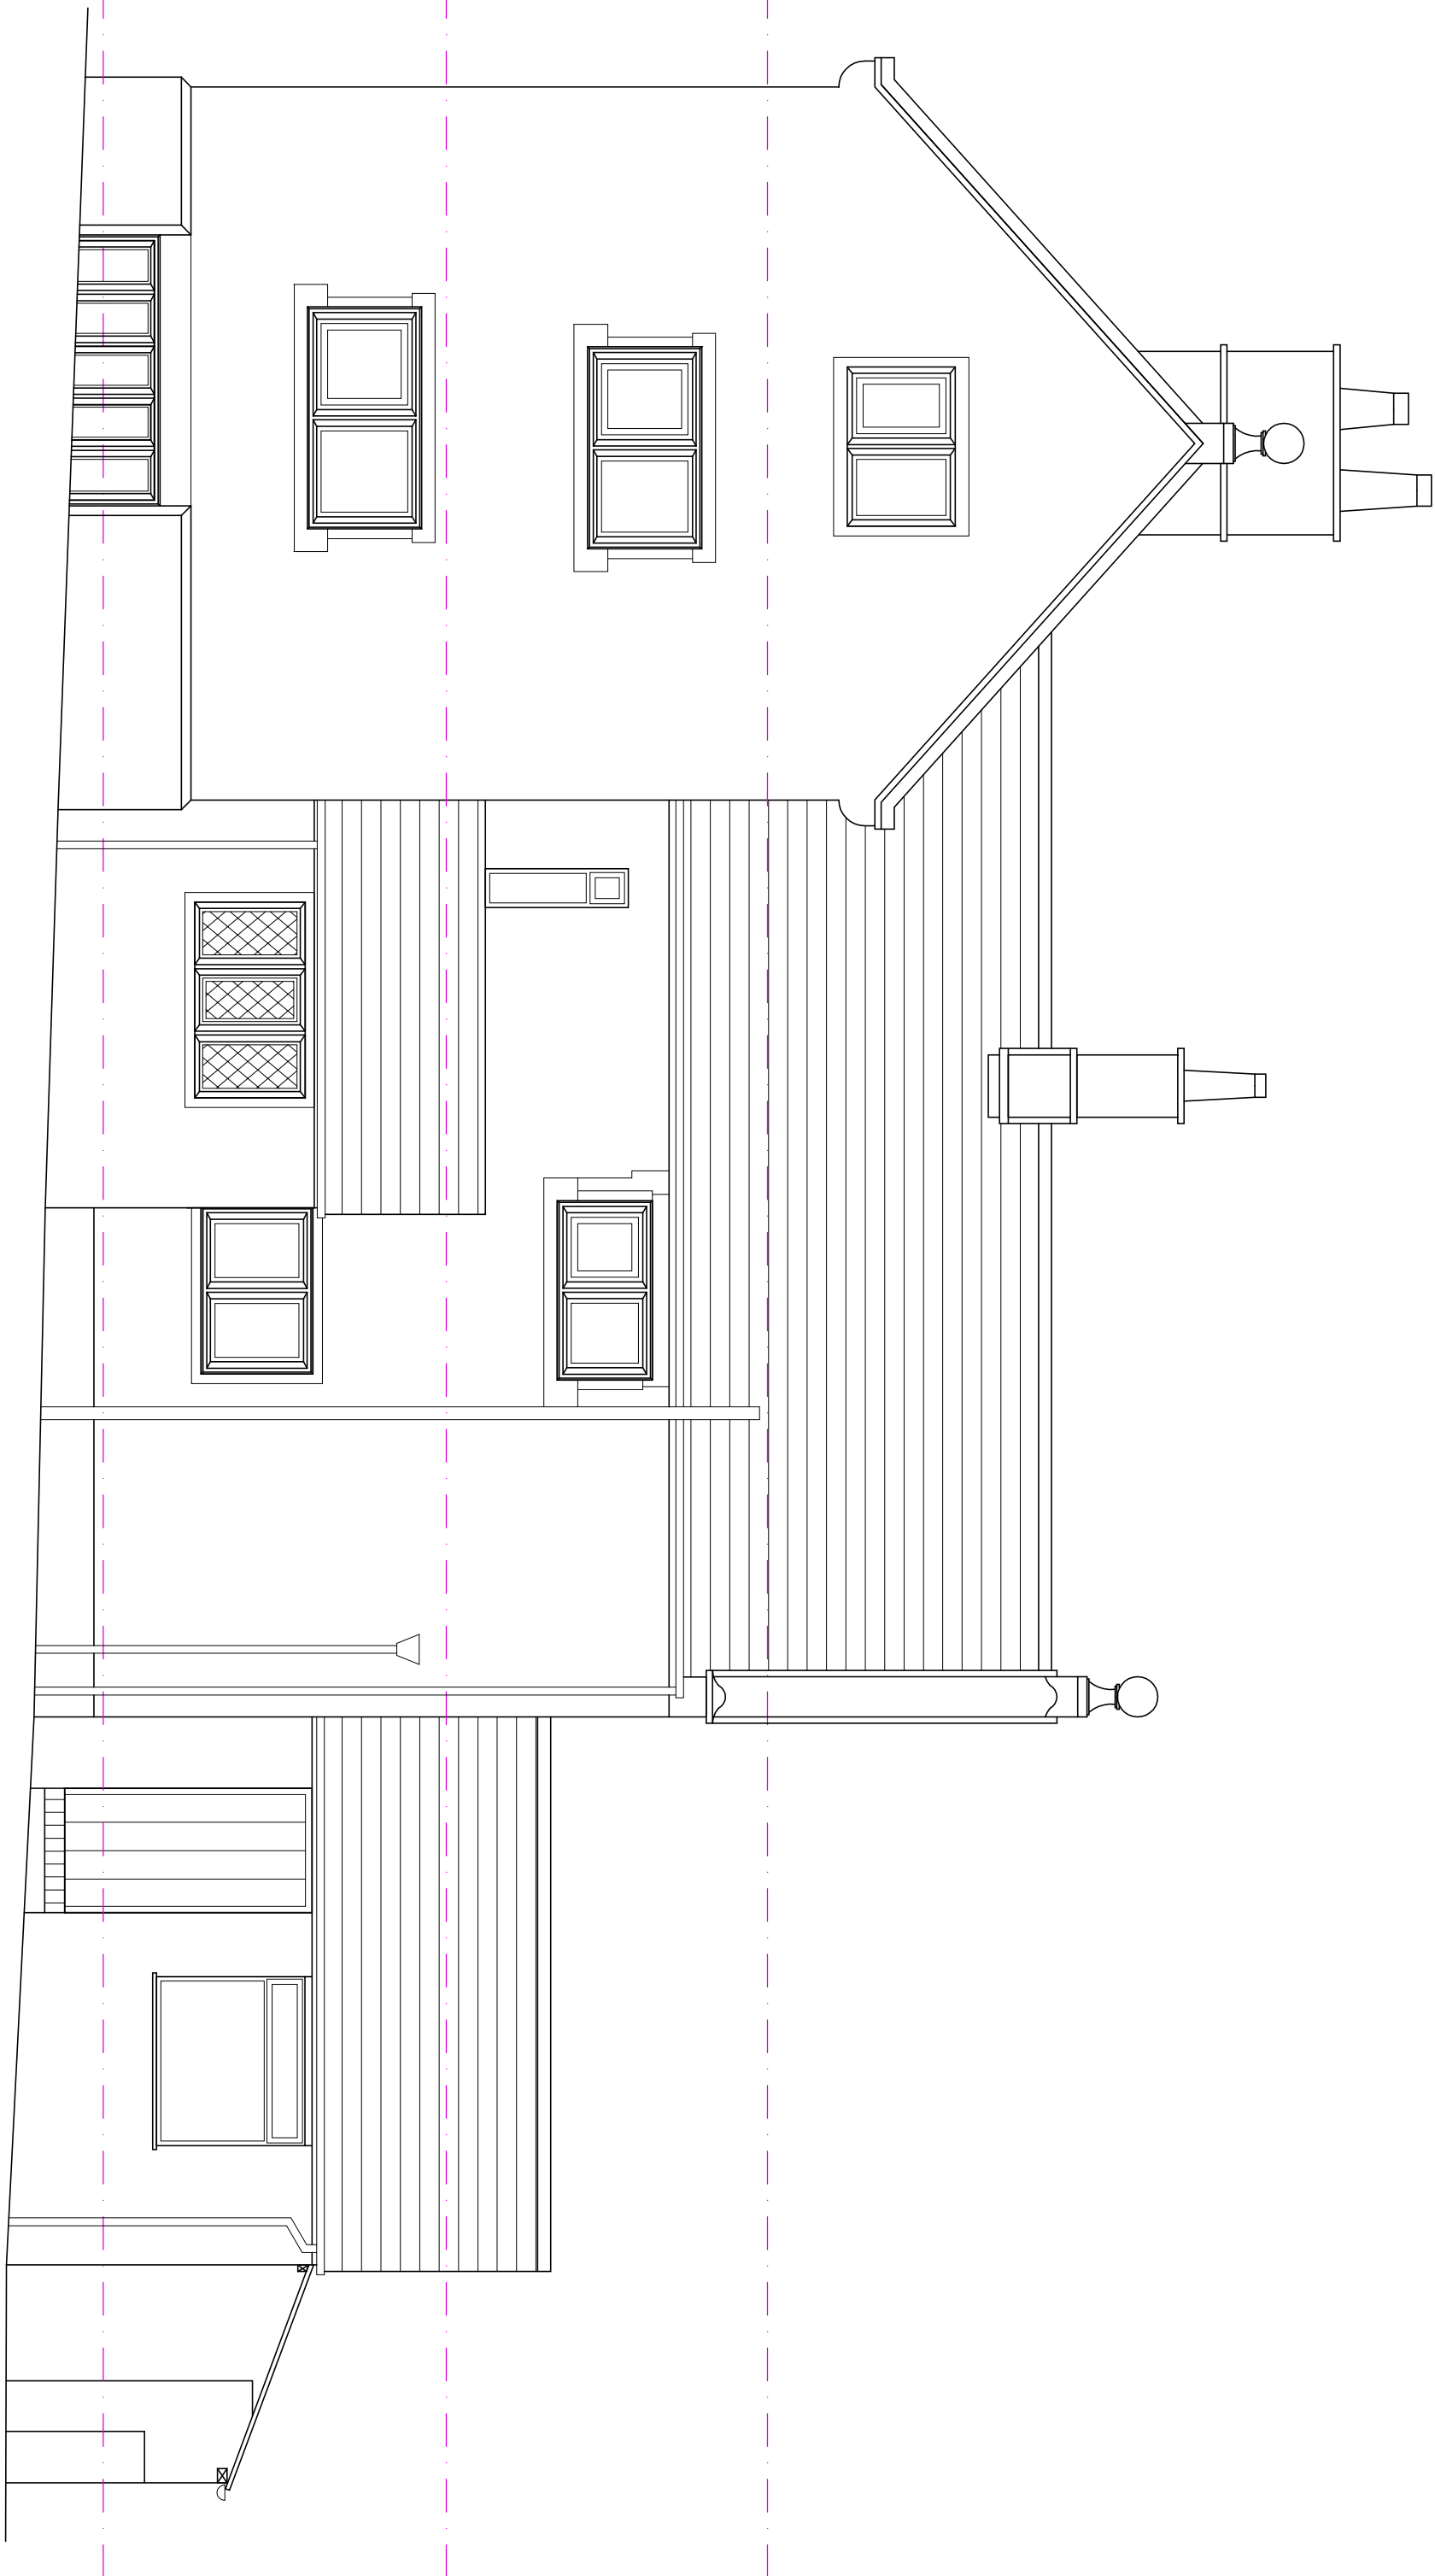


FRONT ELEVATION 1:50

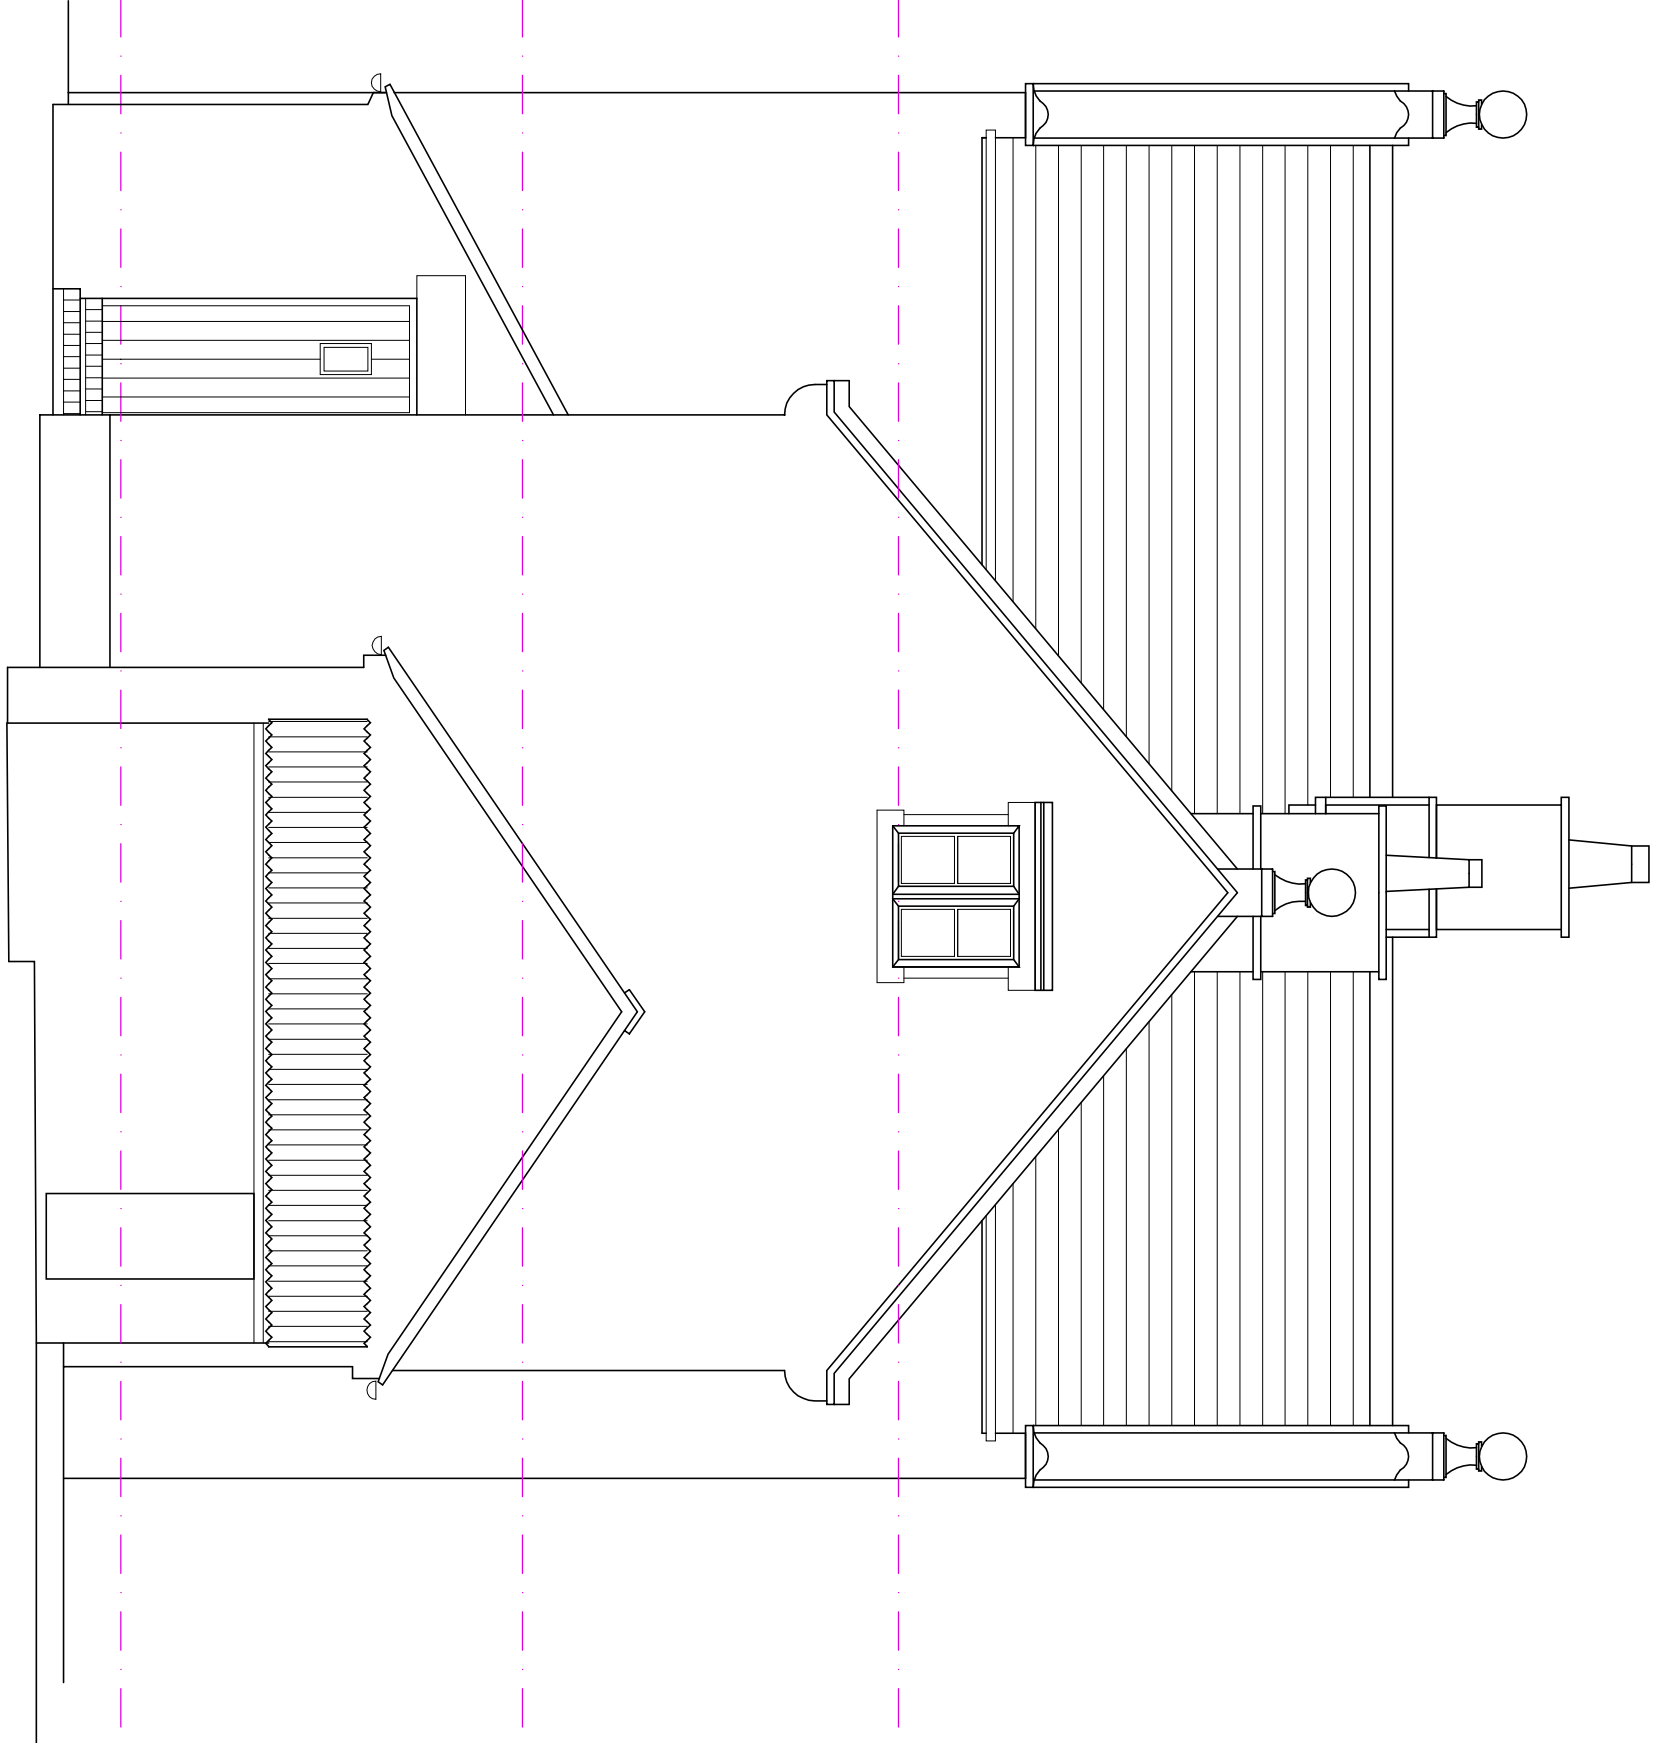

SIDE ELEVATION 1:50

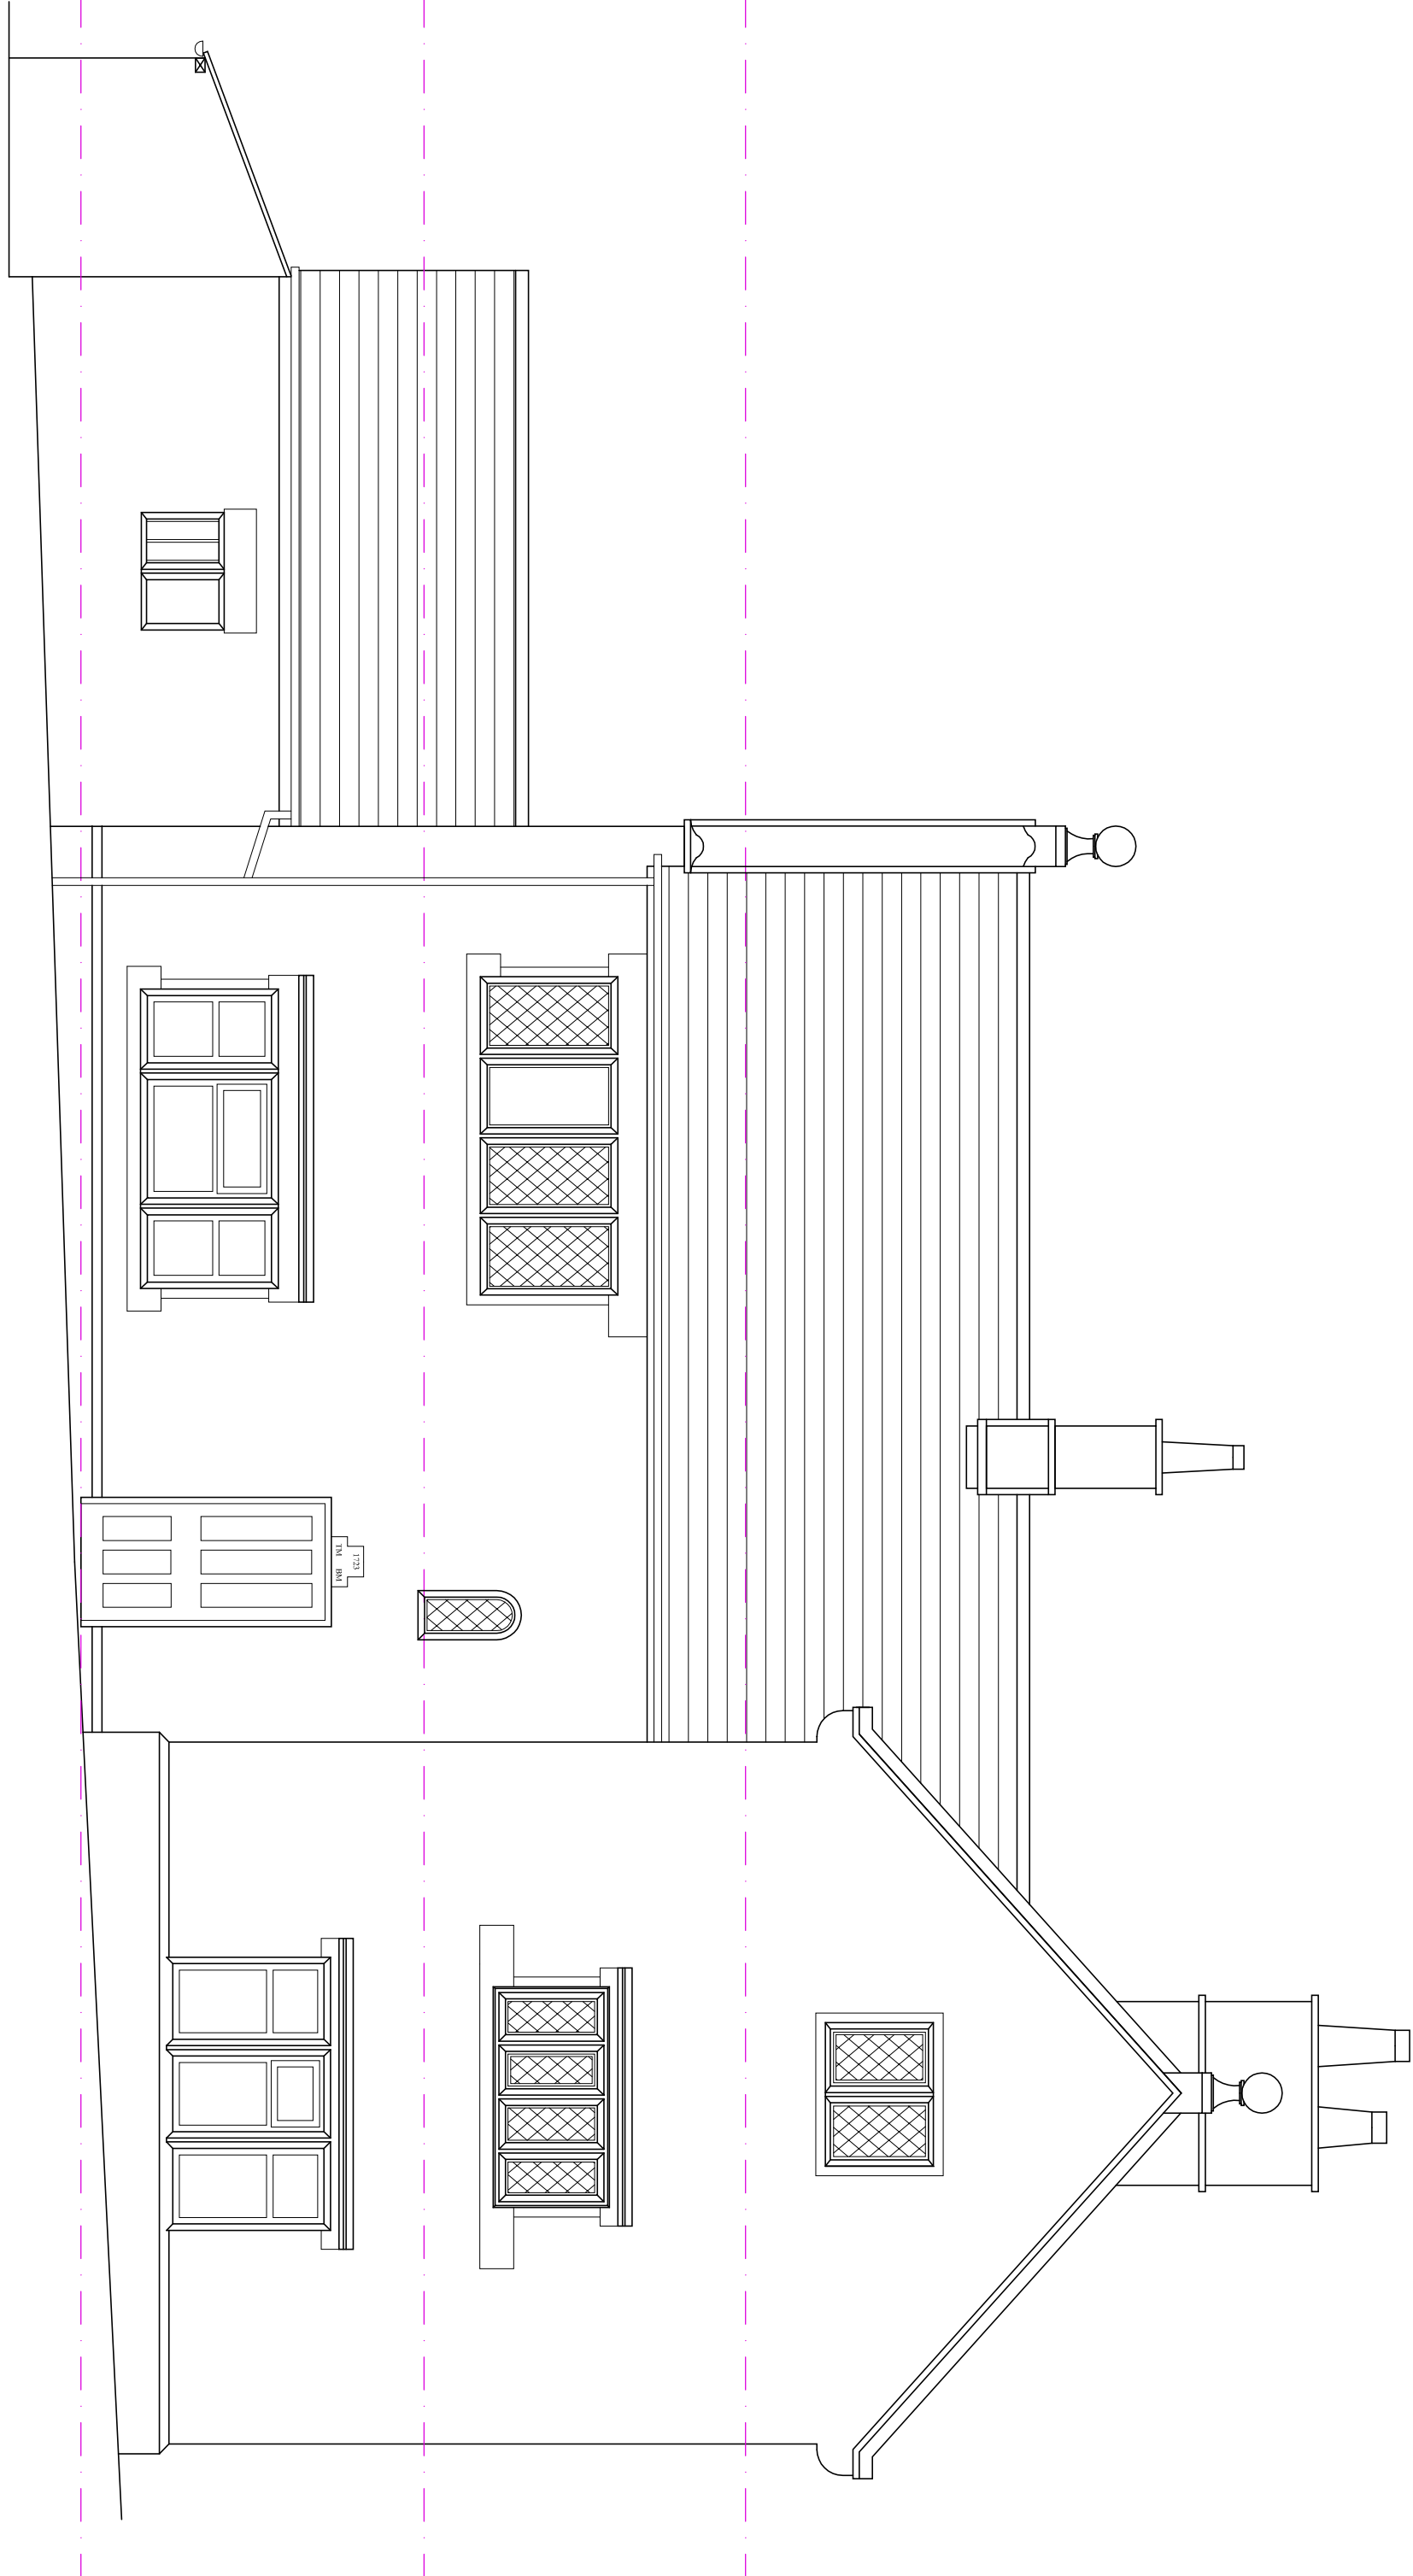

REAR ELEVATION 1:50

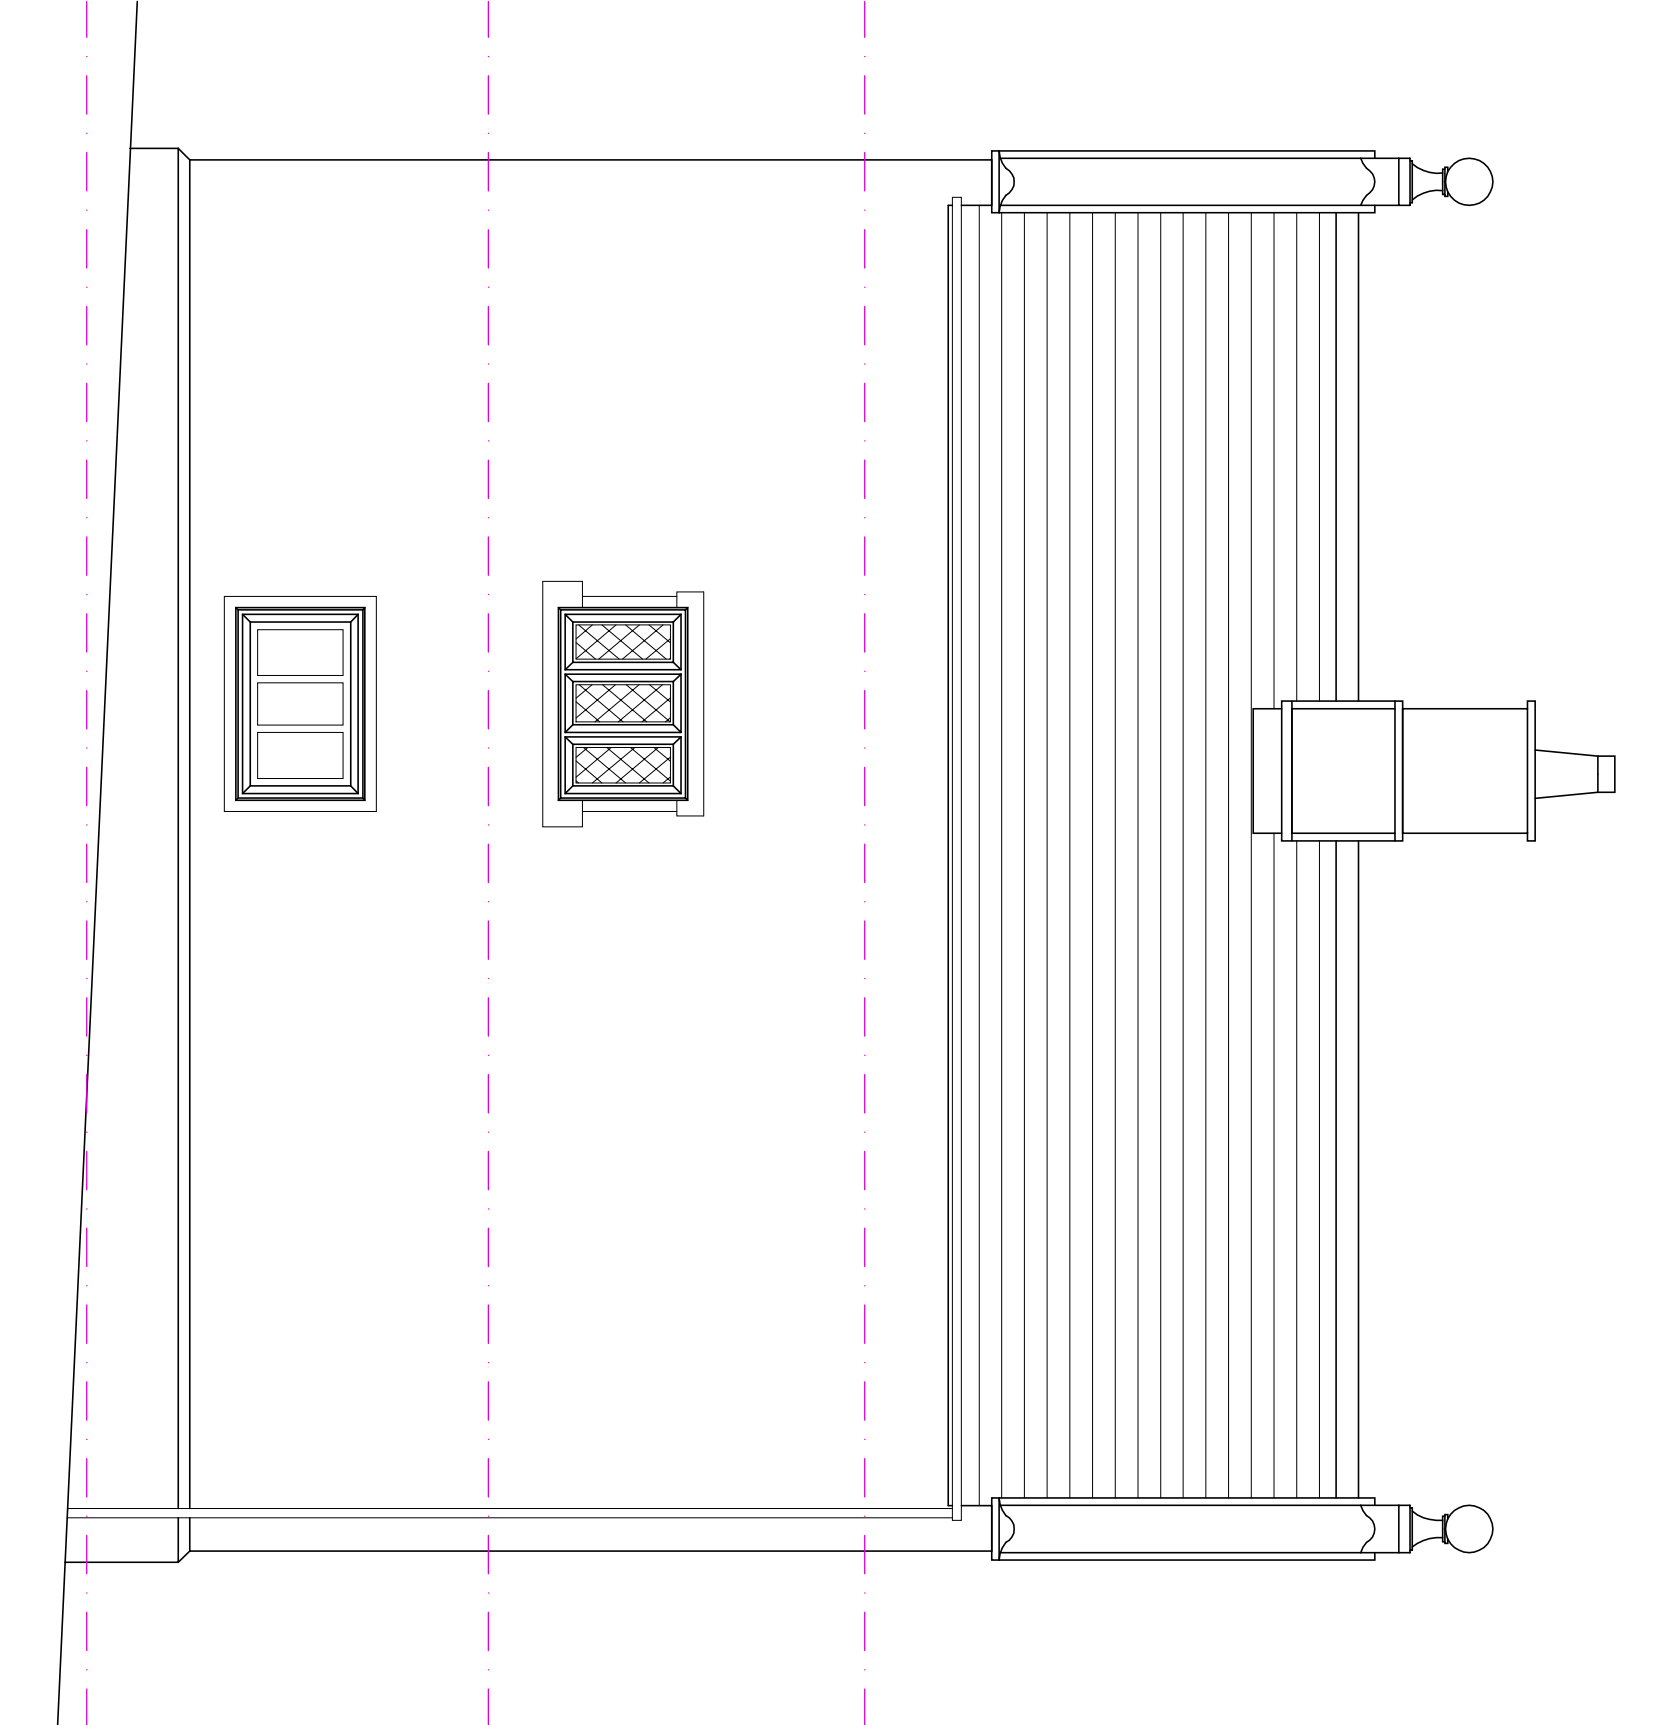

SIDE ELEVATION 1:50



Hewitt&Carr Architects
A. Design House 117-119 Leek Road | Cheddle | ST10 1JE
T. 0153 755889
E. enquiries@hccarchitects.co.uk
W. www.hccarchitects.co.uk

Client
Mr S. Newell & Dr T. Petty

Project
Proposed Alterations to
Oldridge Farm, Ashbourne Road ST10 2HU

Title
Elevations as Existing

Drawn
Survey
Date
JUL 2021
Scale
As Shown

Checked
KEW

Project No.
01088 AL(0)03

Rev