


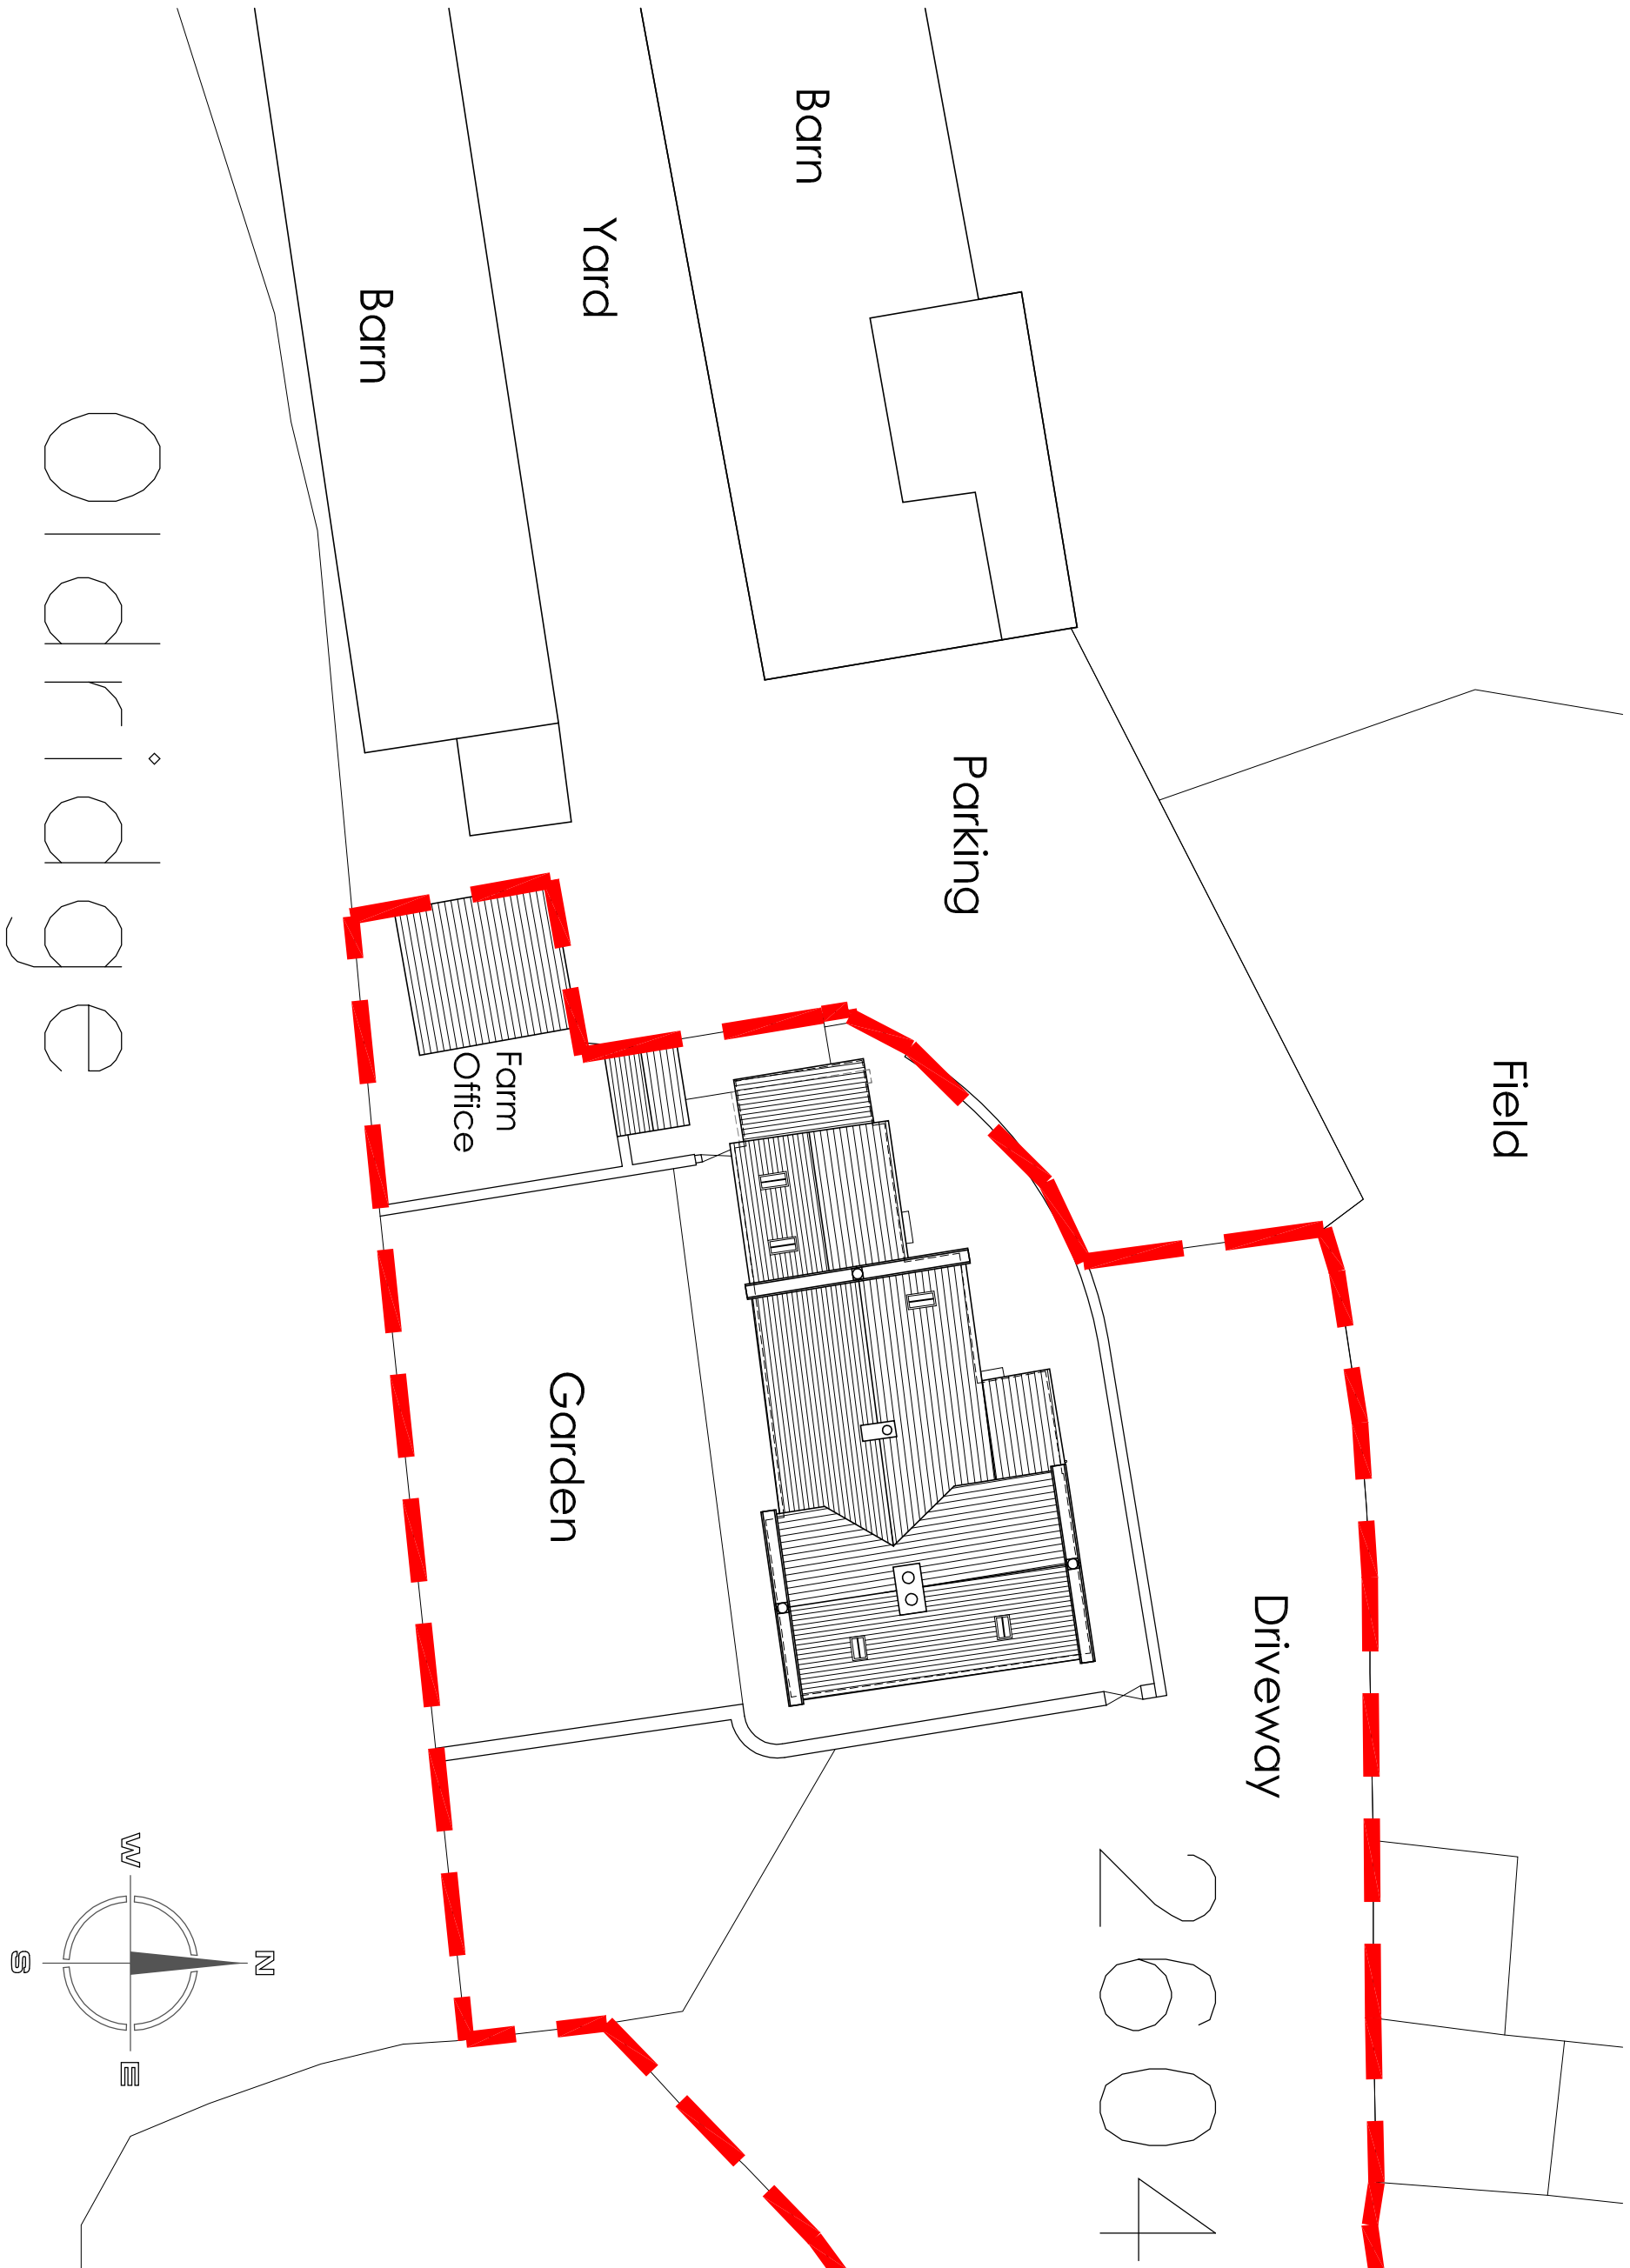


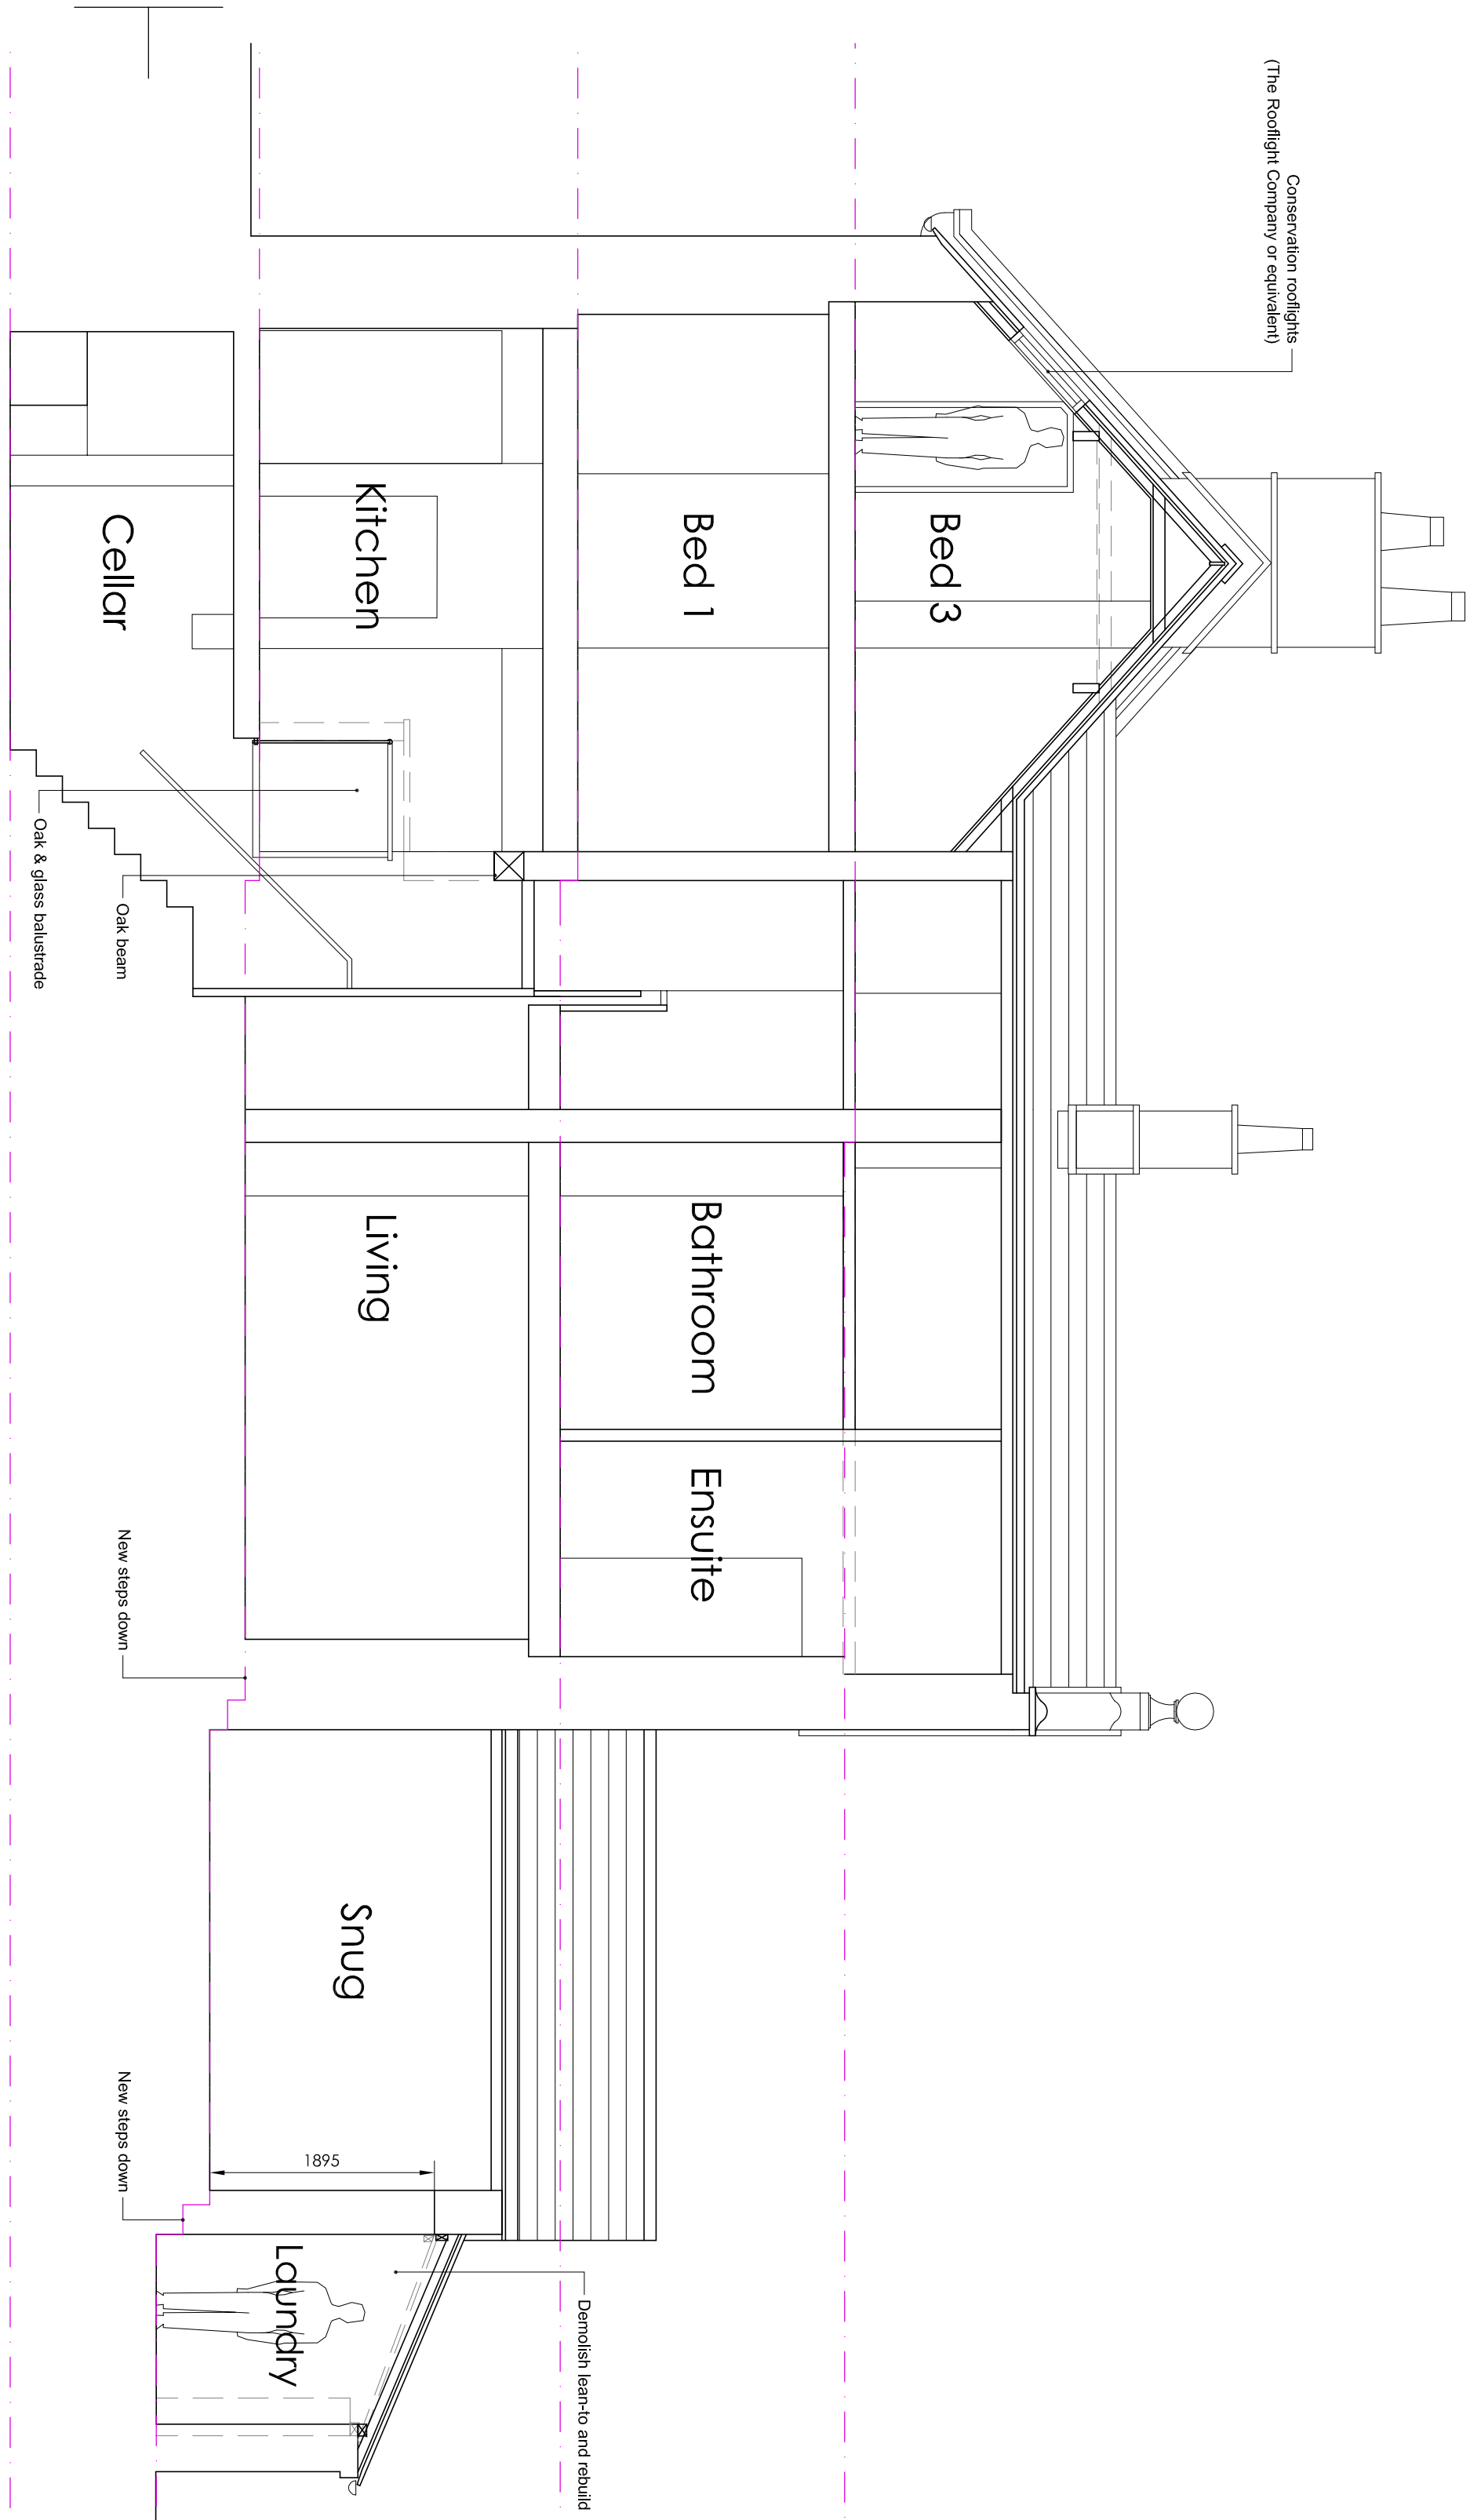


SITE PLAN 1:200

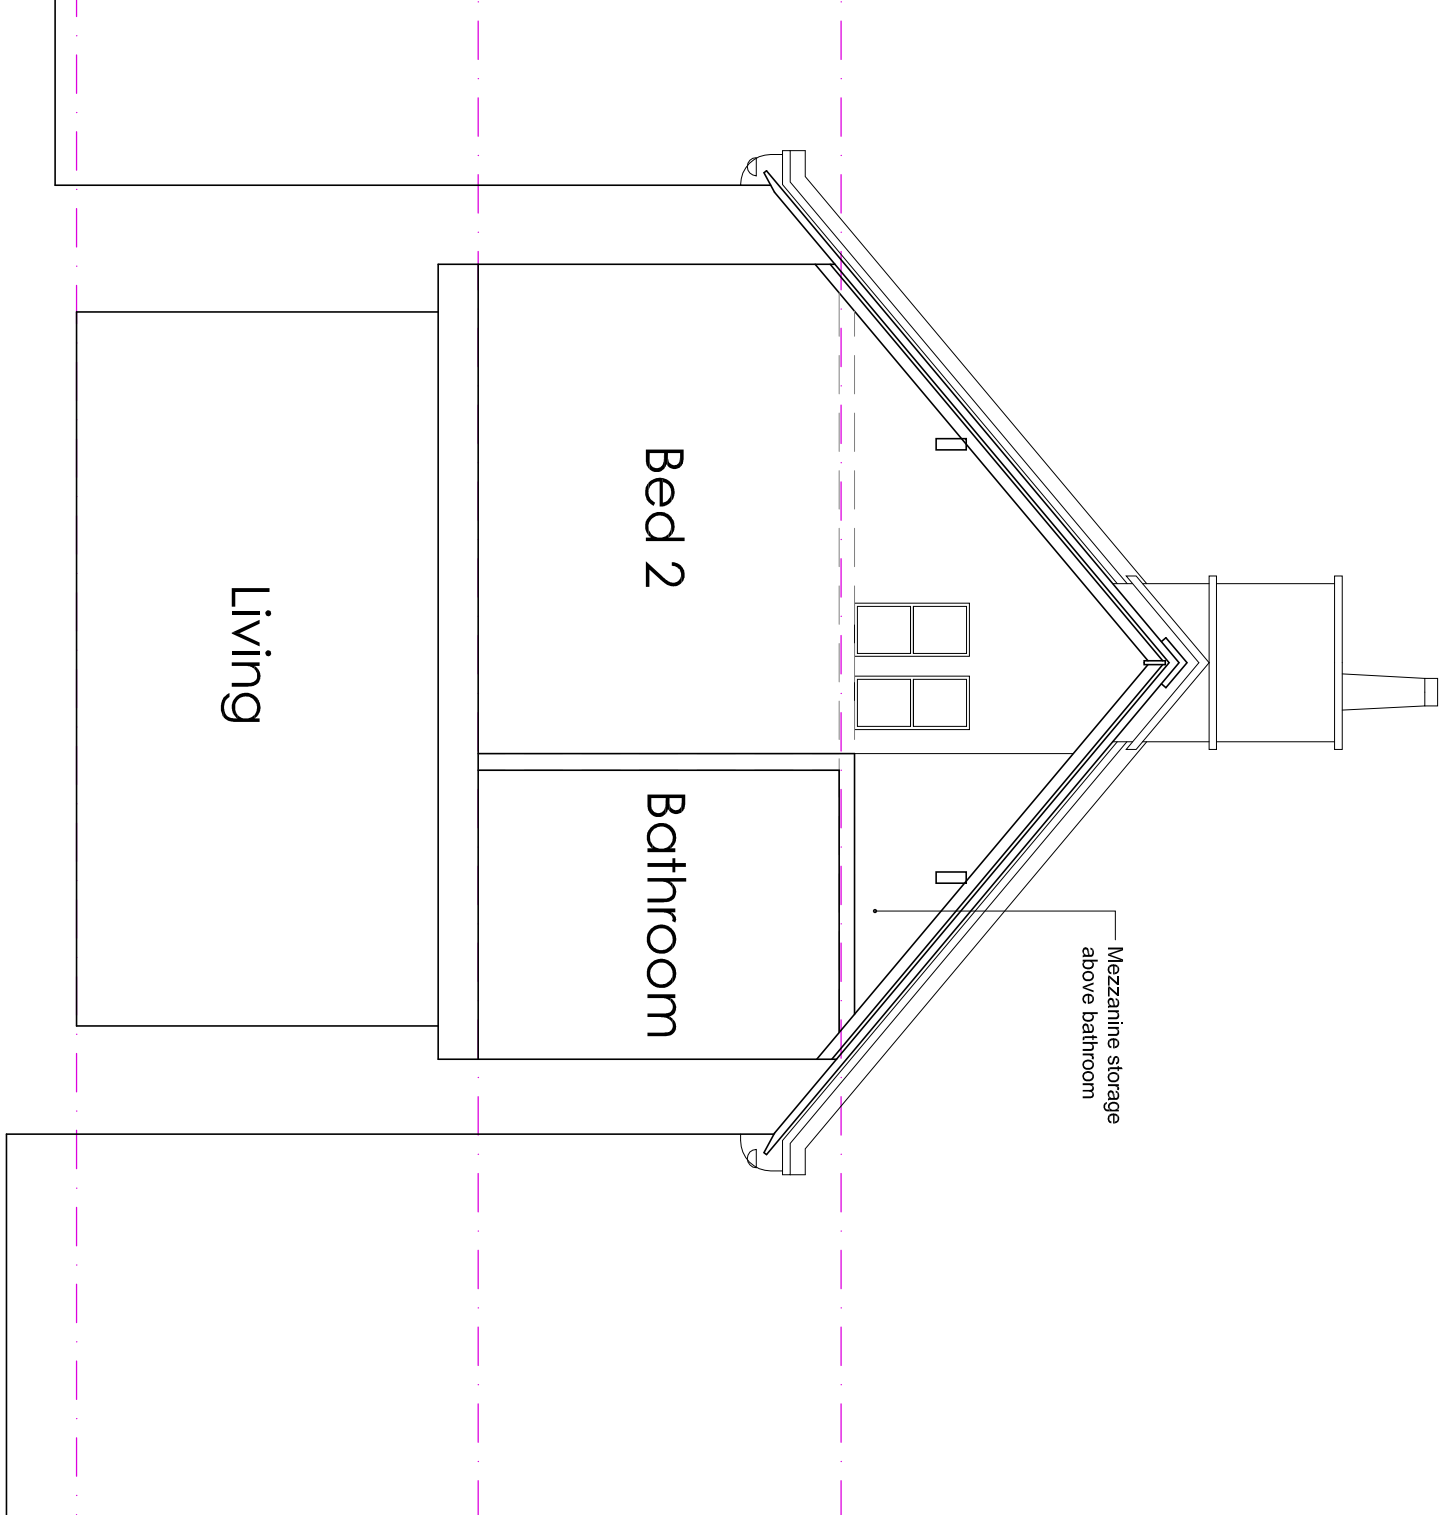

LONGITUDINAL SECTION 1:50

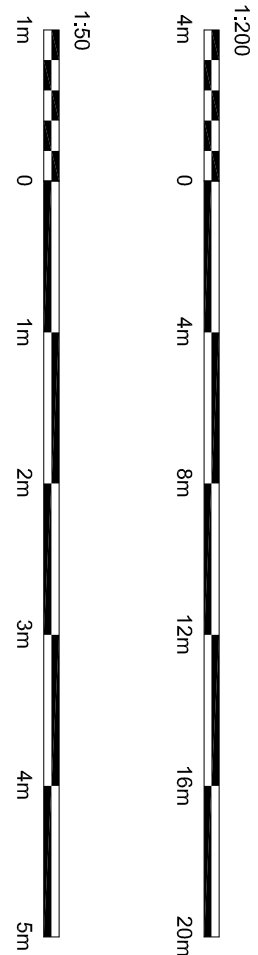

CROSS SECTION 1:50

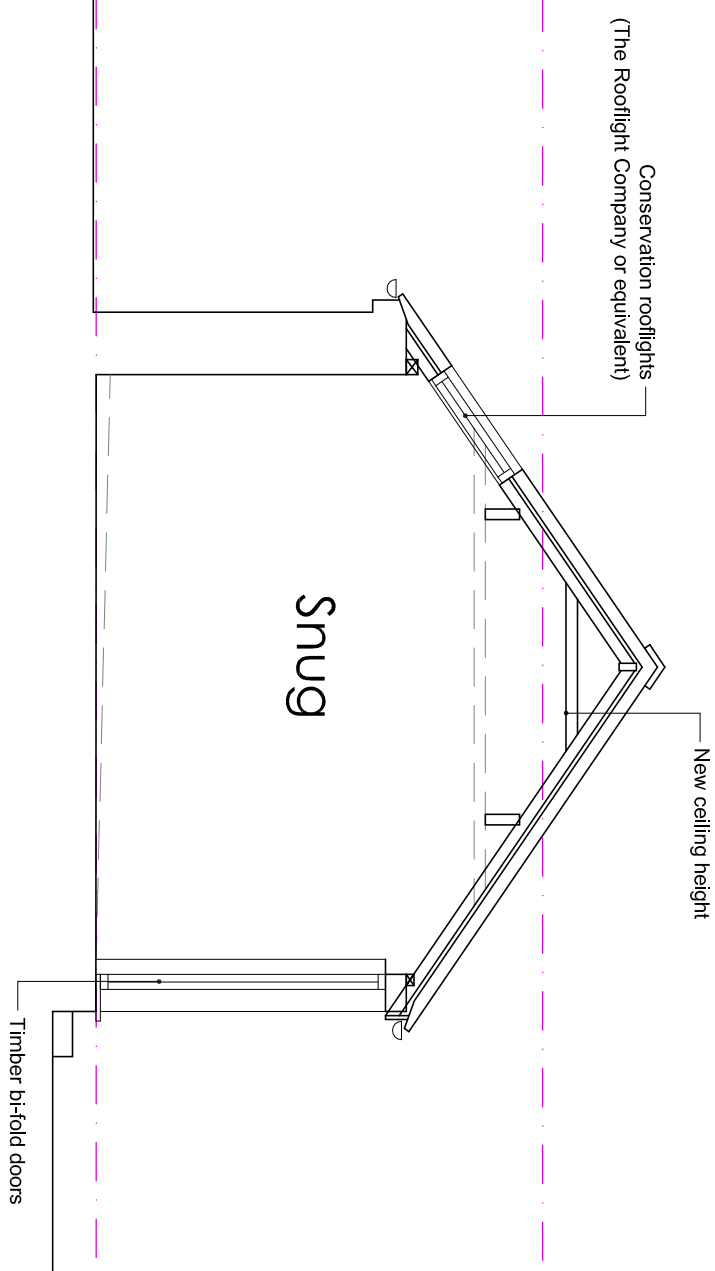

SECTION THRO' STORE 1:50