

Copyright of this drawing is vested in the Designer and it must not be copied or reproduced without consent.

Rev.	Drawn	Comments	Date




Existing ground floor plan
Scale 1:50

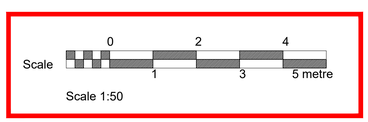


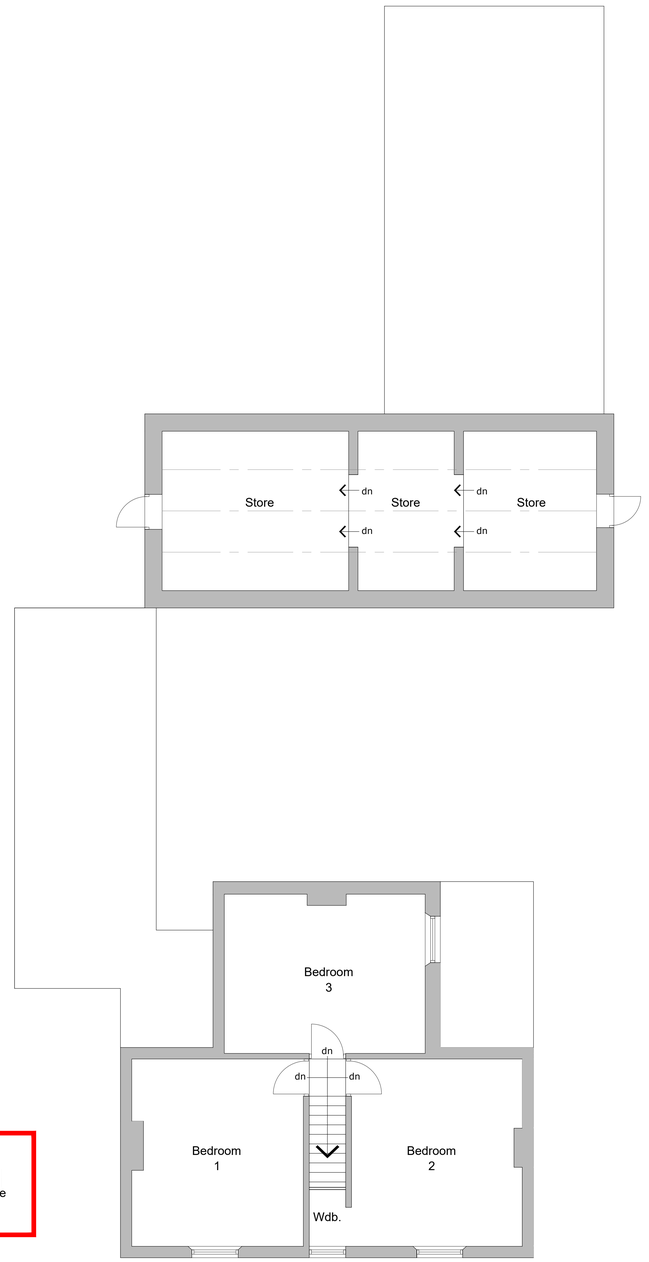

Existing first floor plan
Scale 1:50

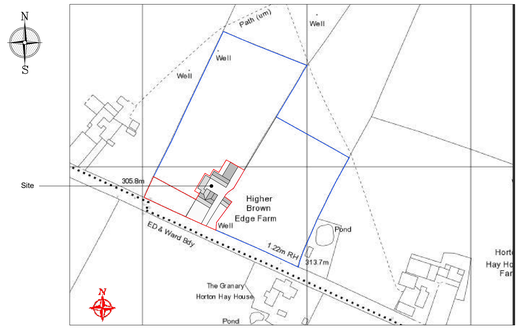

Site location plan
Scale 1:1250

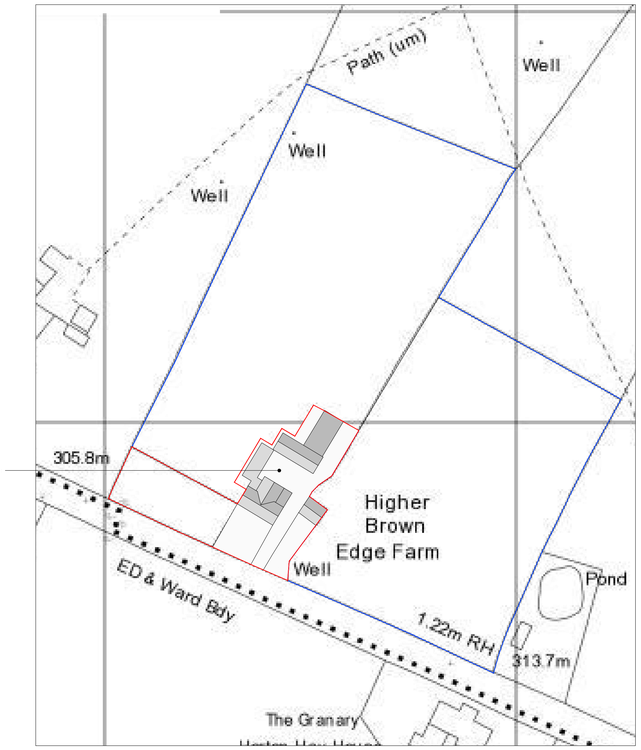

Existing site plan
Scale 1:500

Reproduced from the Ordnance Survey map with the permission of Ordnance Survey on behalf of The Controller of Her Majesty's Stationery Office
Licence No. AL 100001834

Client
MR & MRS NIXON

Project
PROPOSED CHANGE OF USE OF OUT-BUILDING TO FORM NEW GRANNY ANNEXE AT HIGHER BROWN EDGE FARM, BIDDULPH PARK, ST8 7SW

Title
EXISTING FLOOR PLANS

Status
PLANNING PERMISSION

Date OCTOBER 2021 Drawn ME

Scale @A1 AS SHOWN Checked

Project No 100-04 Drawing No. Rev

Copyright ©M&E Design Sol. 2019. All rights reserved.