

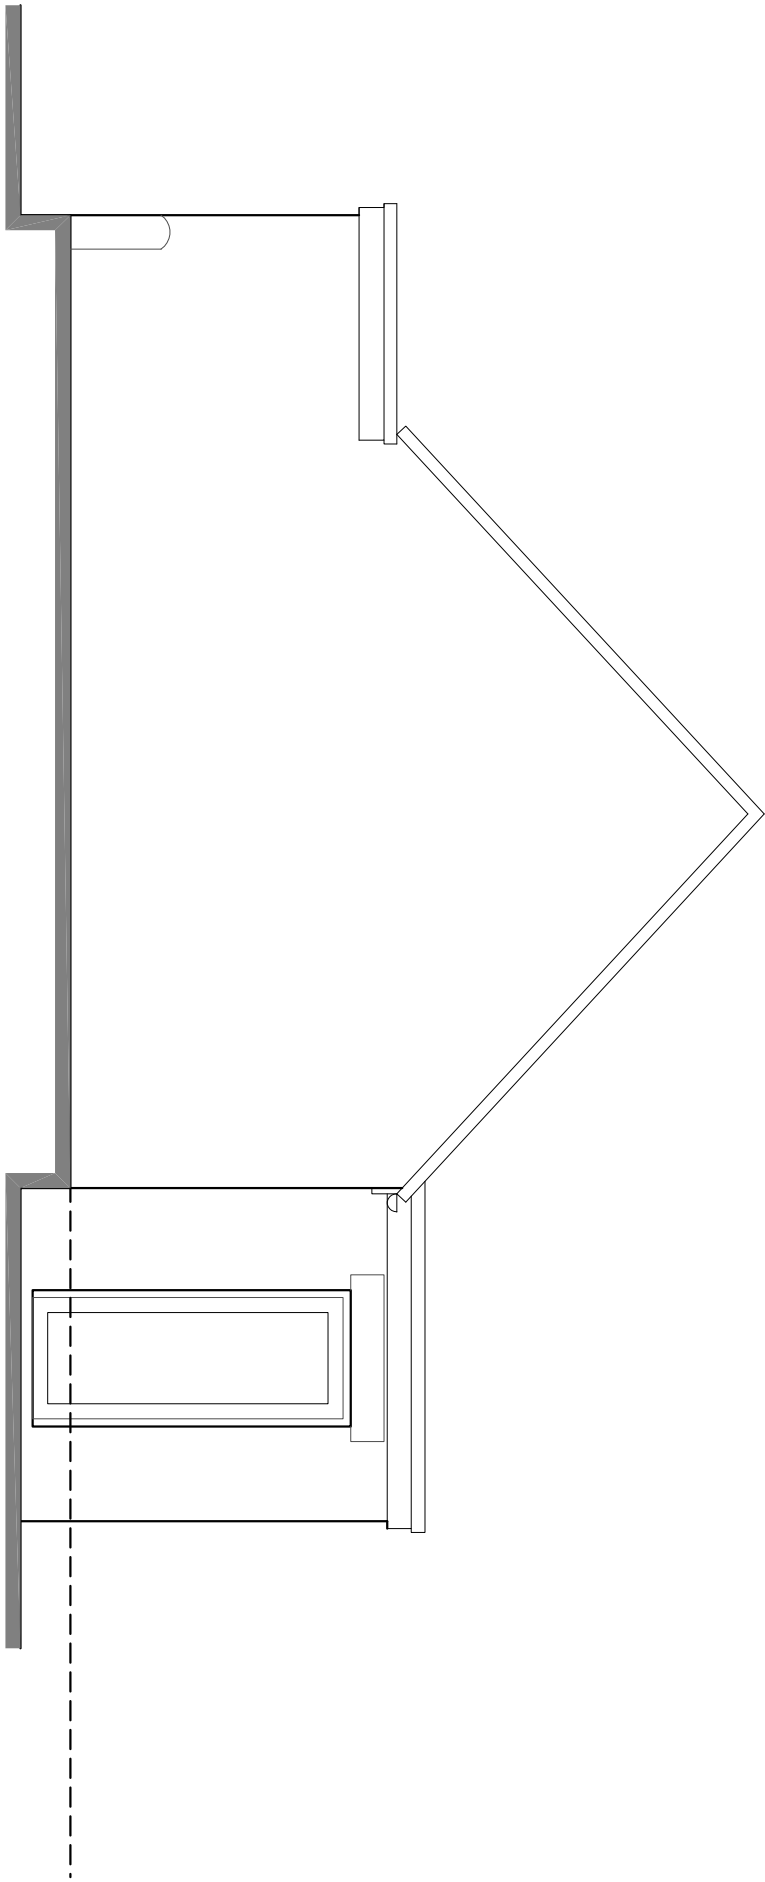



Rev	Down	Comments	Date
-----	------	----------	------

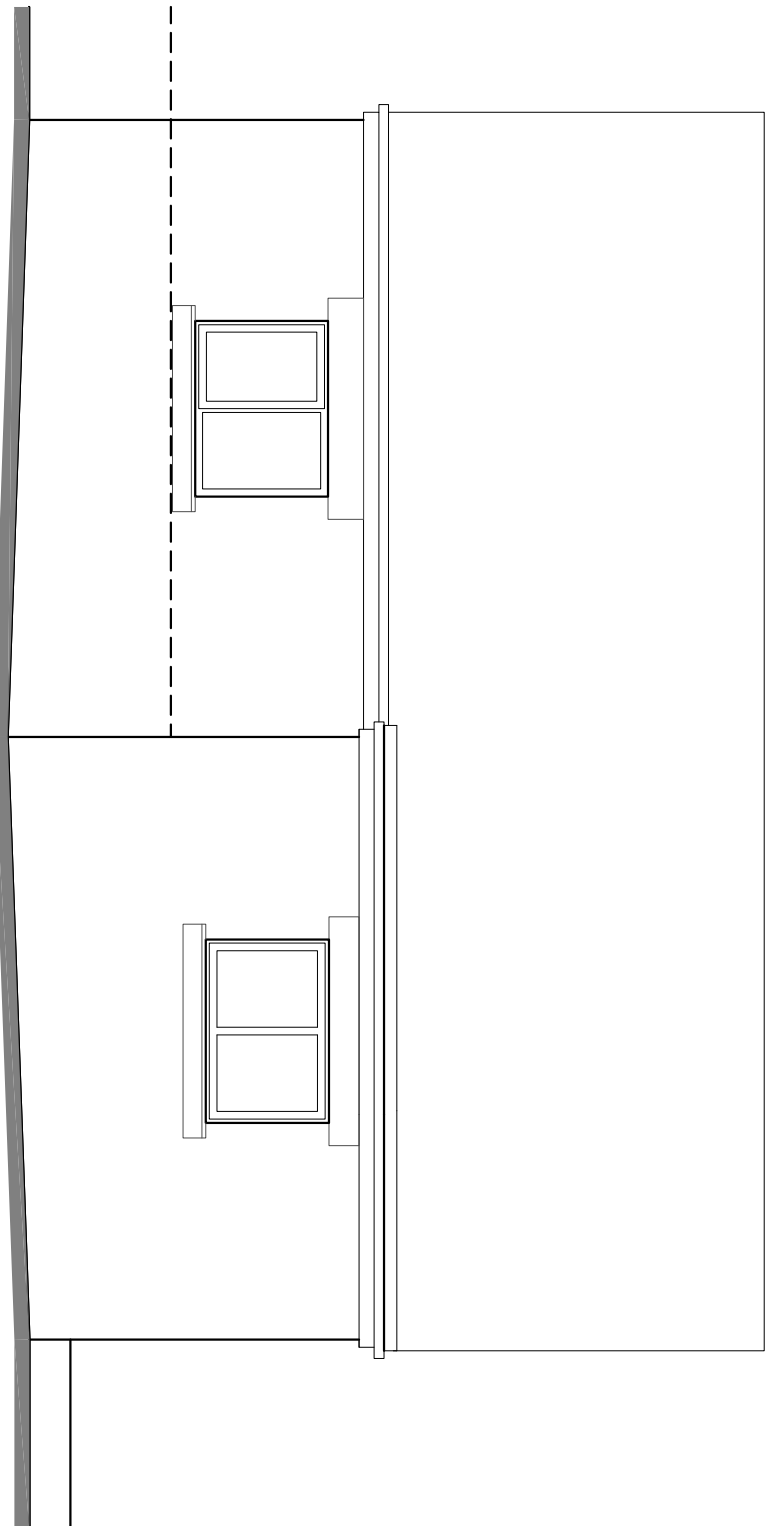


FRONT ELEVATION 1:50

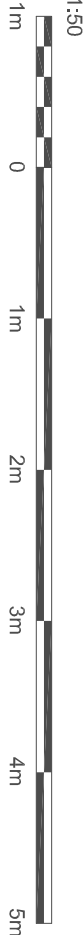


SIDE ELEVATION 1:50

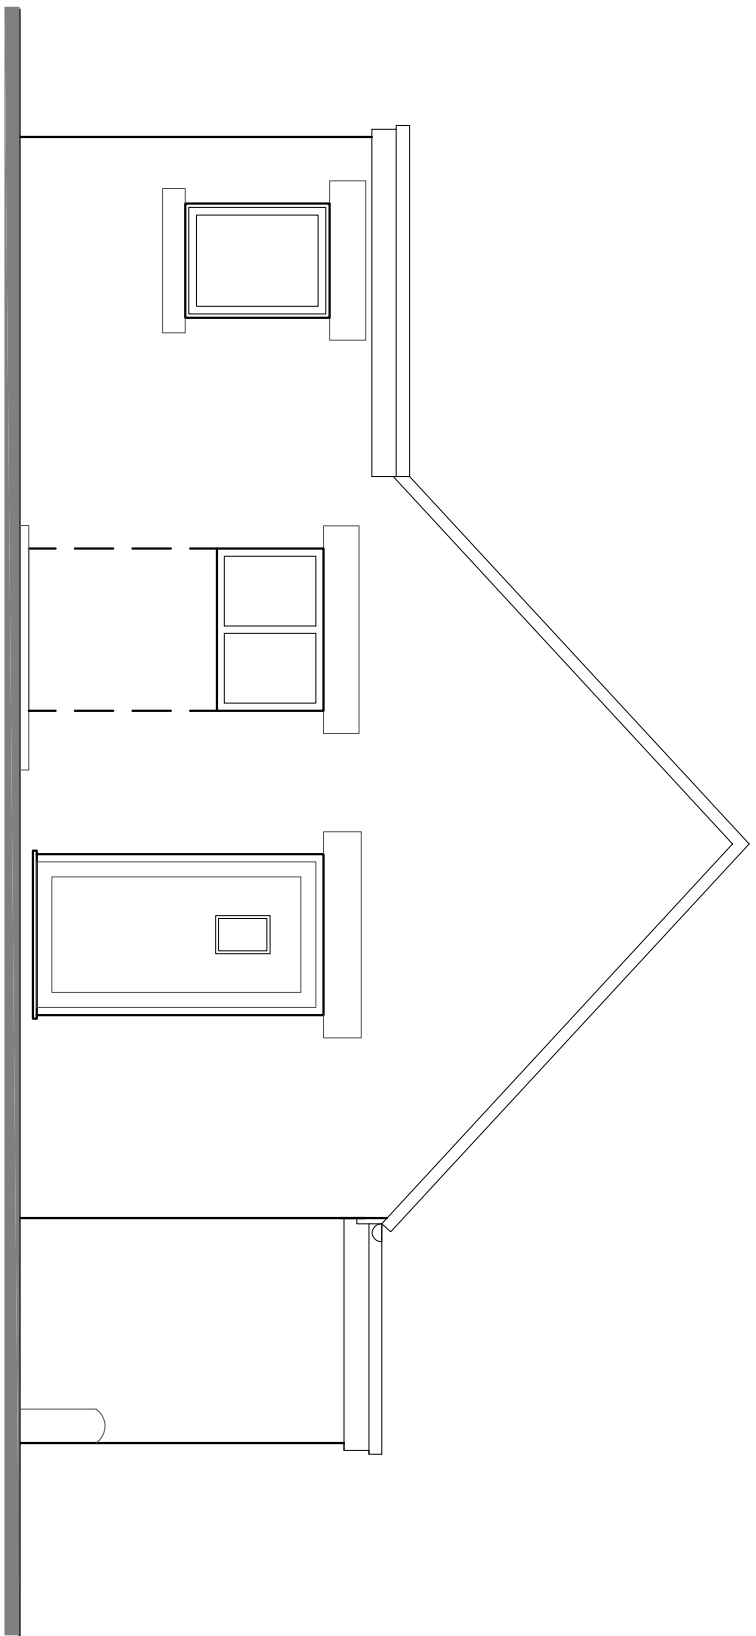


REAR ELEVATION 1:50

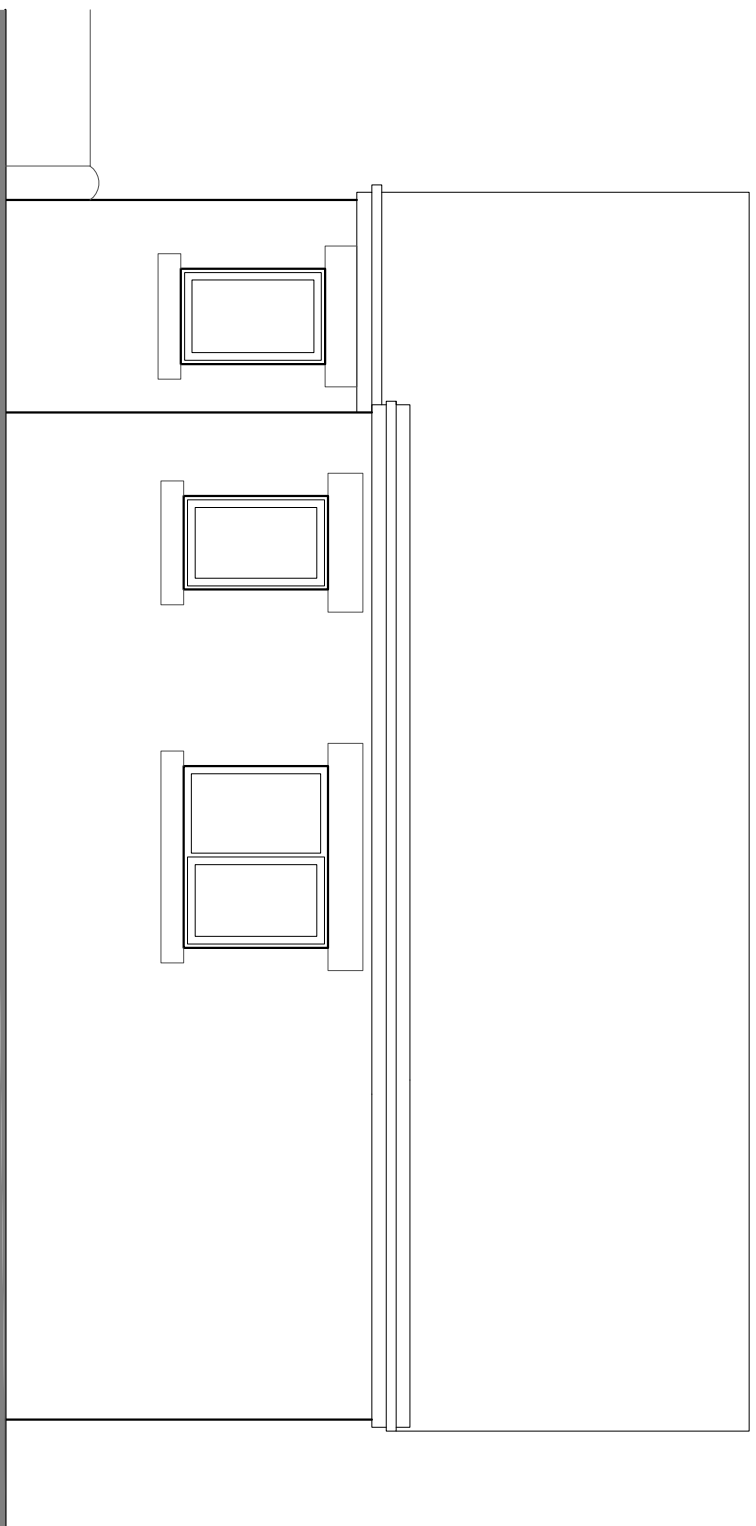

SIDE ELEVATION 1:50

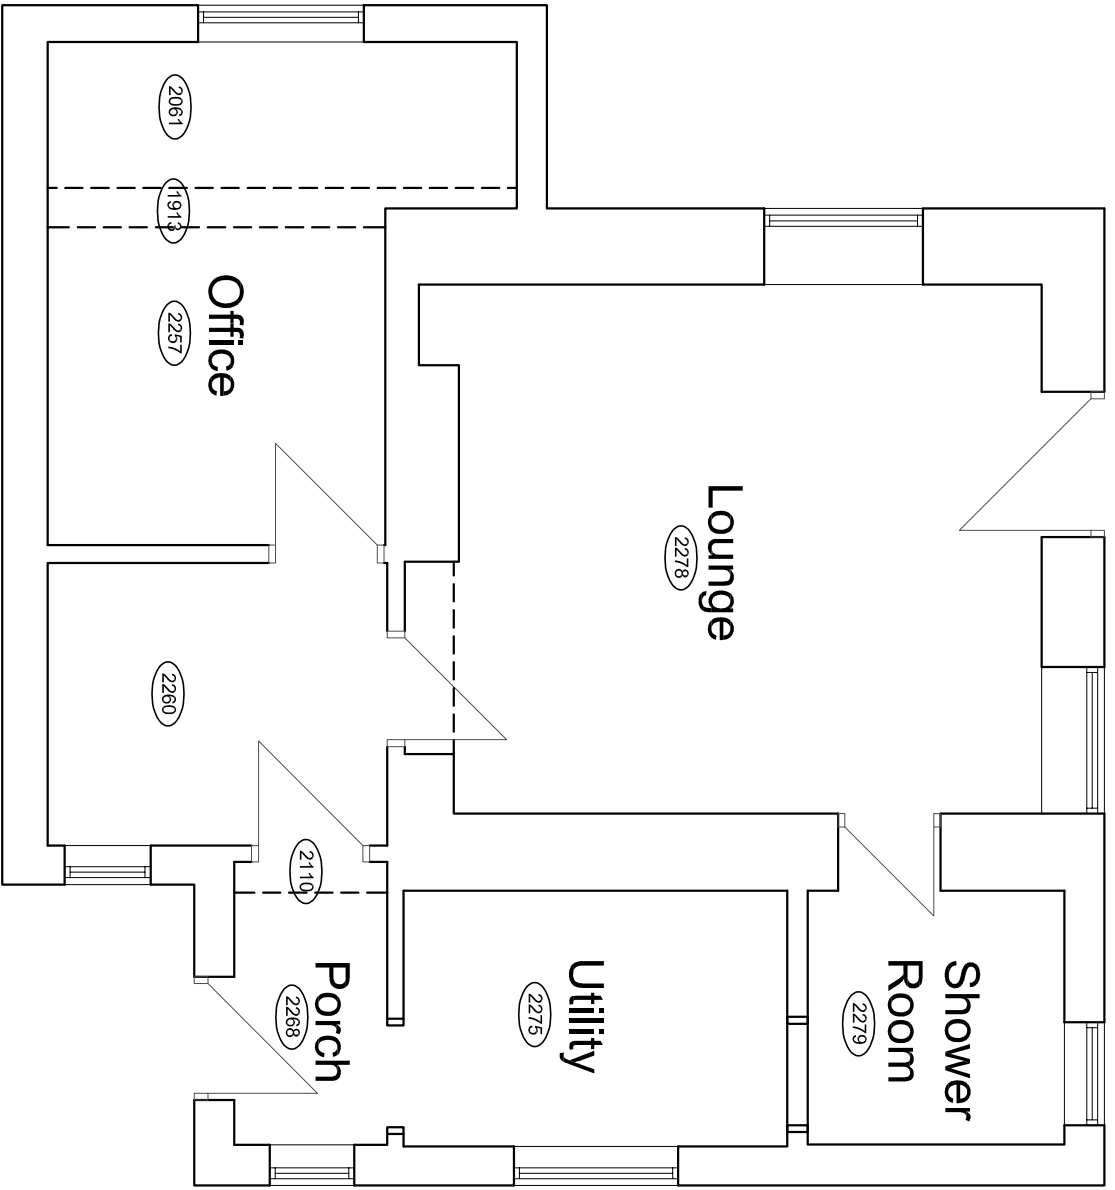

GROUND FLOOR PLAN 1:50

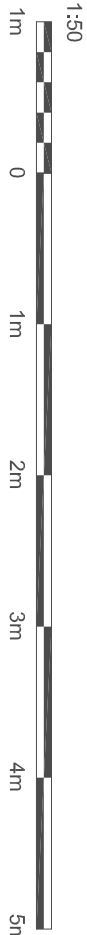

ROOF PLAN 1:50