


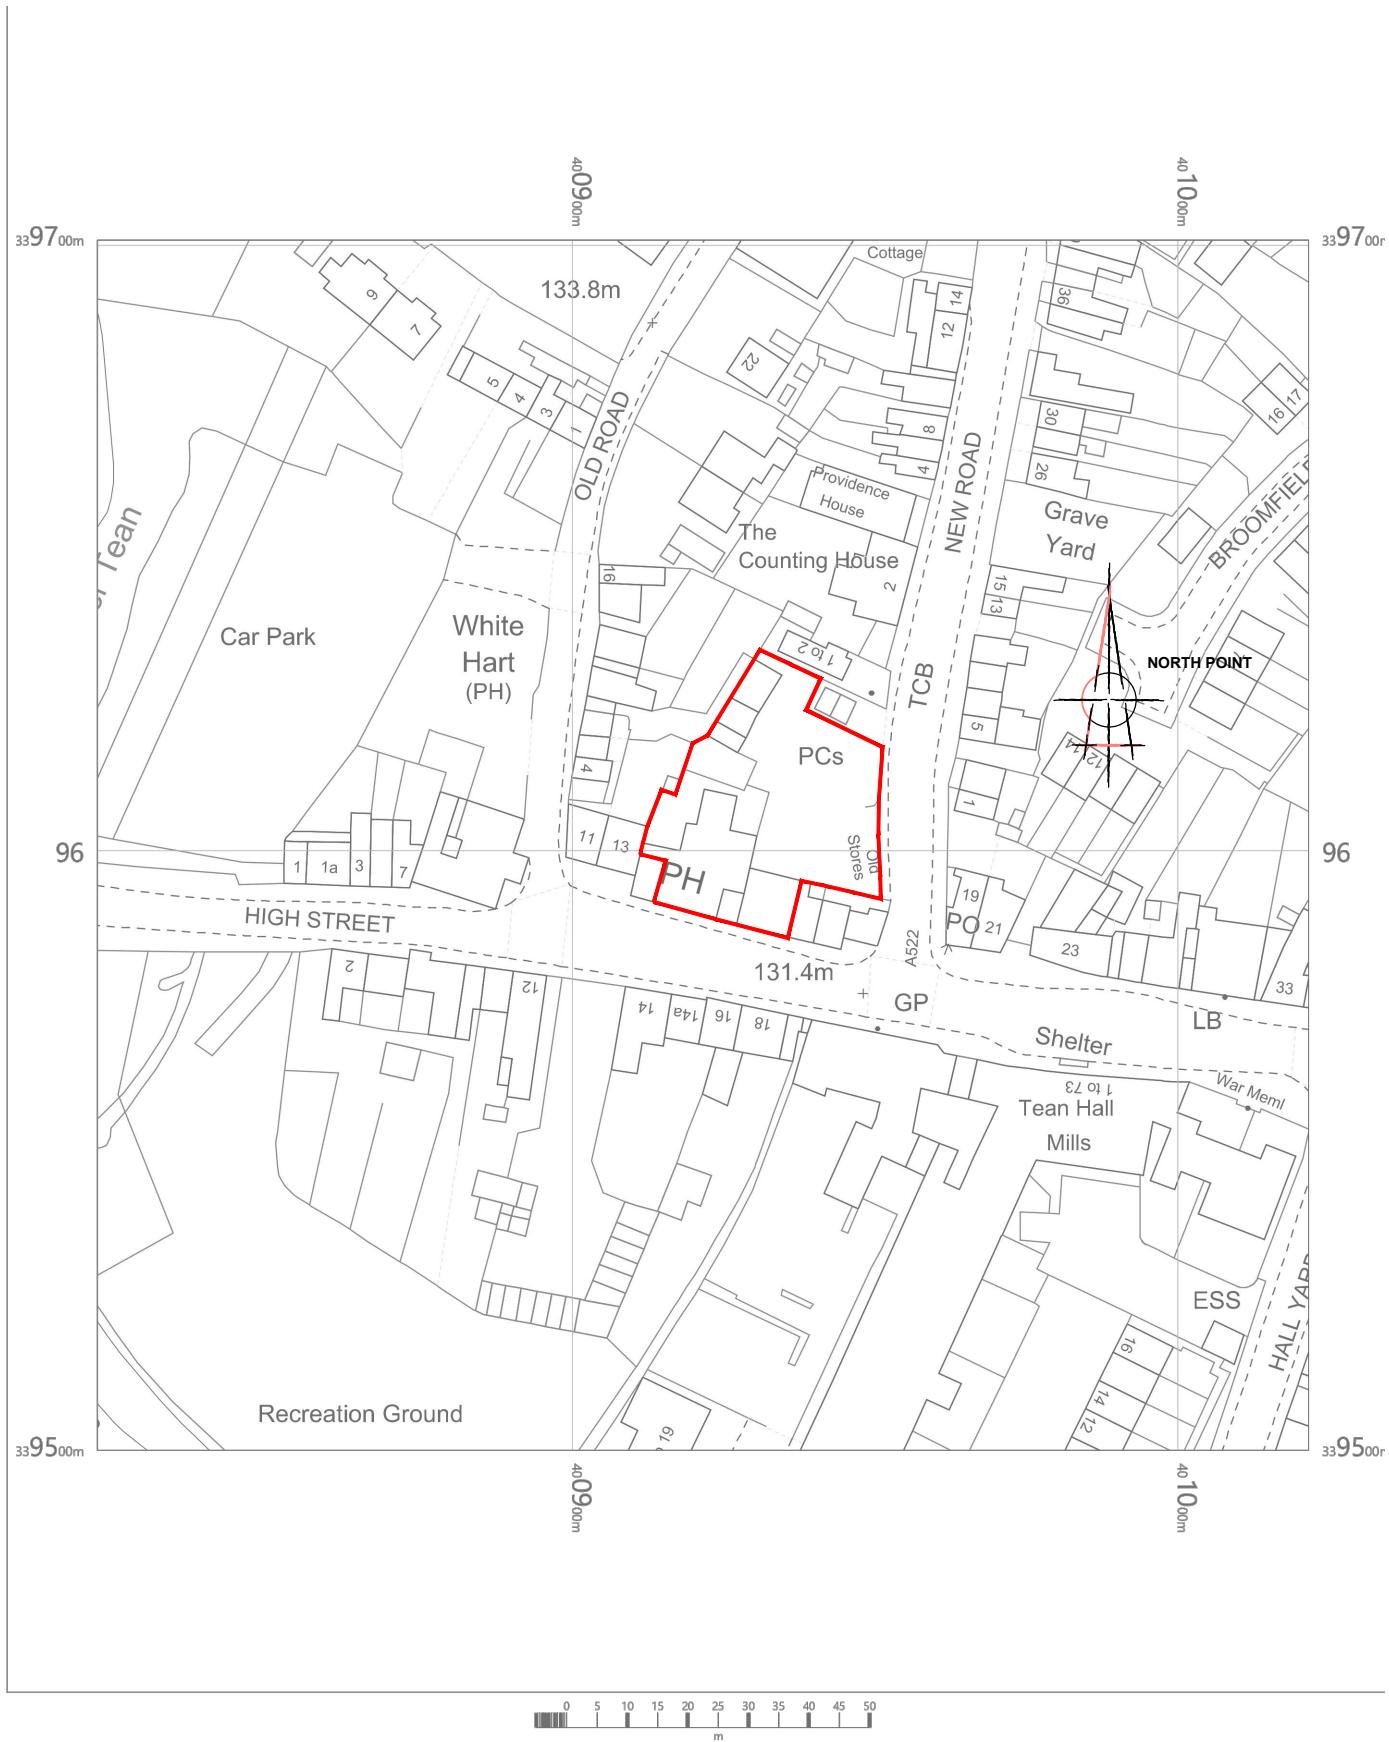

TEL : 07809 580481 EMAIL : concept-designs@outlook.com

Project
**PROPOSED DEVELOPMENT AT
HIGH STREET, TEAN**

Drawing Title
SITE LOCATION PLAN

Client
SEP PROPERTIES

Drawing No.
CA-SEP-06-06

Revision
A

Scale
1:1250@A3

Date
OCT 19

Drawn by
SG

ARCHITECTURAL DESIGN • PROJECT MANAGEMENT • DEVELOPMENT CONSULTANTS