

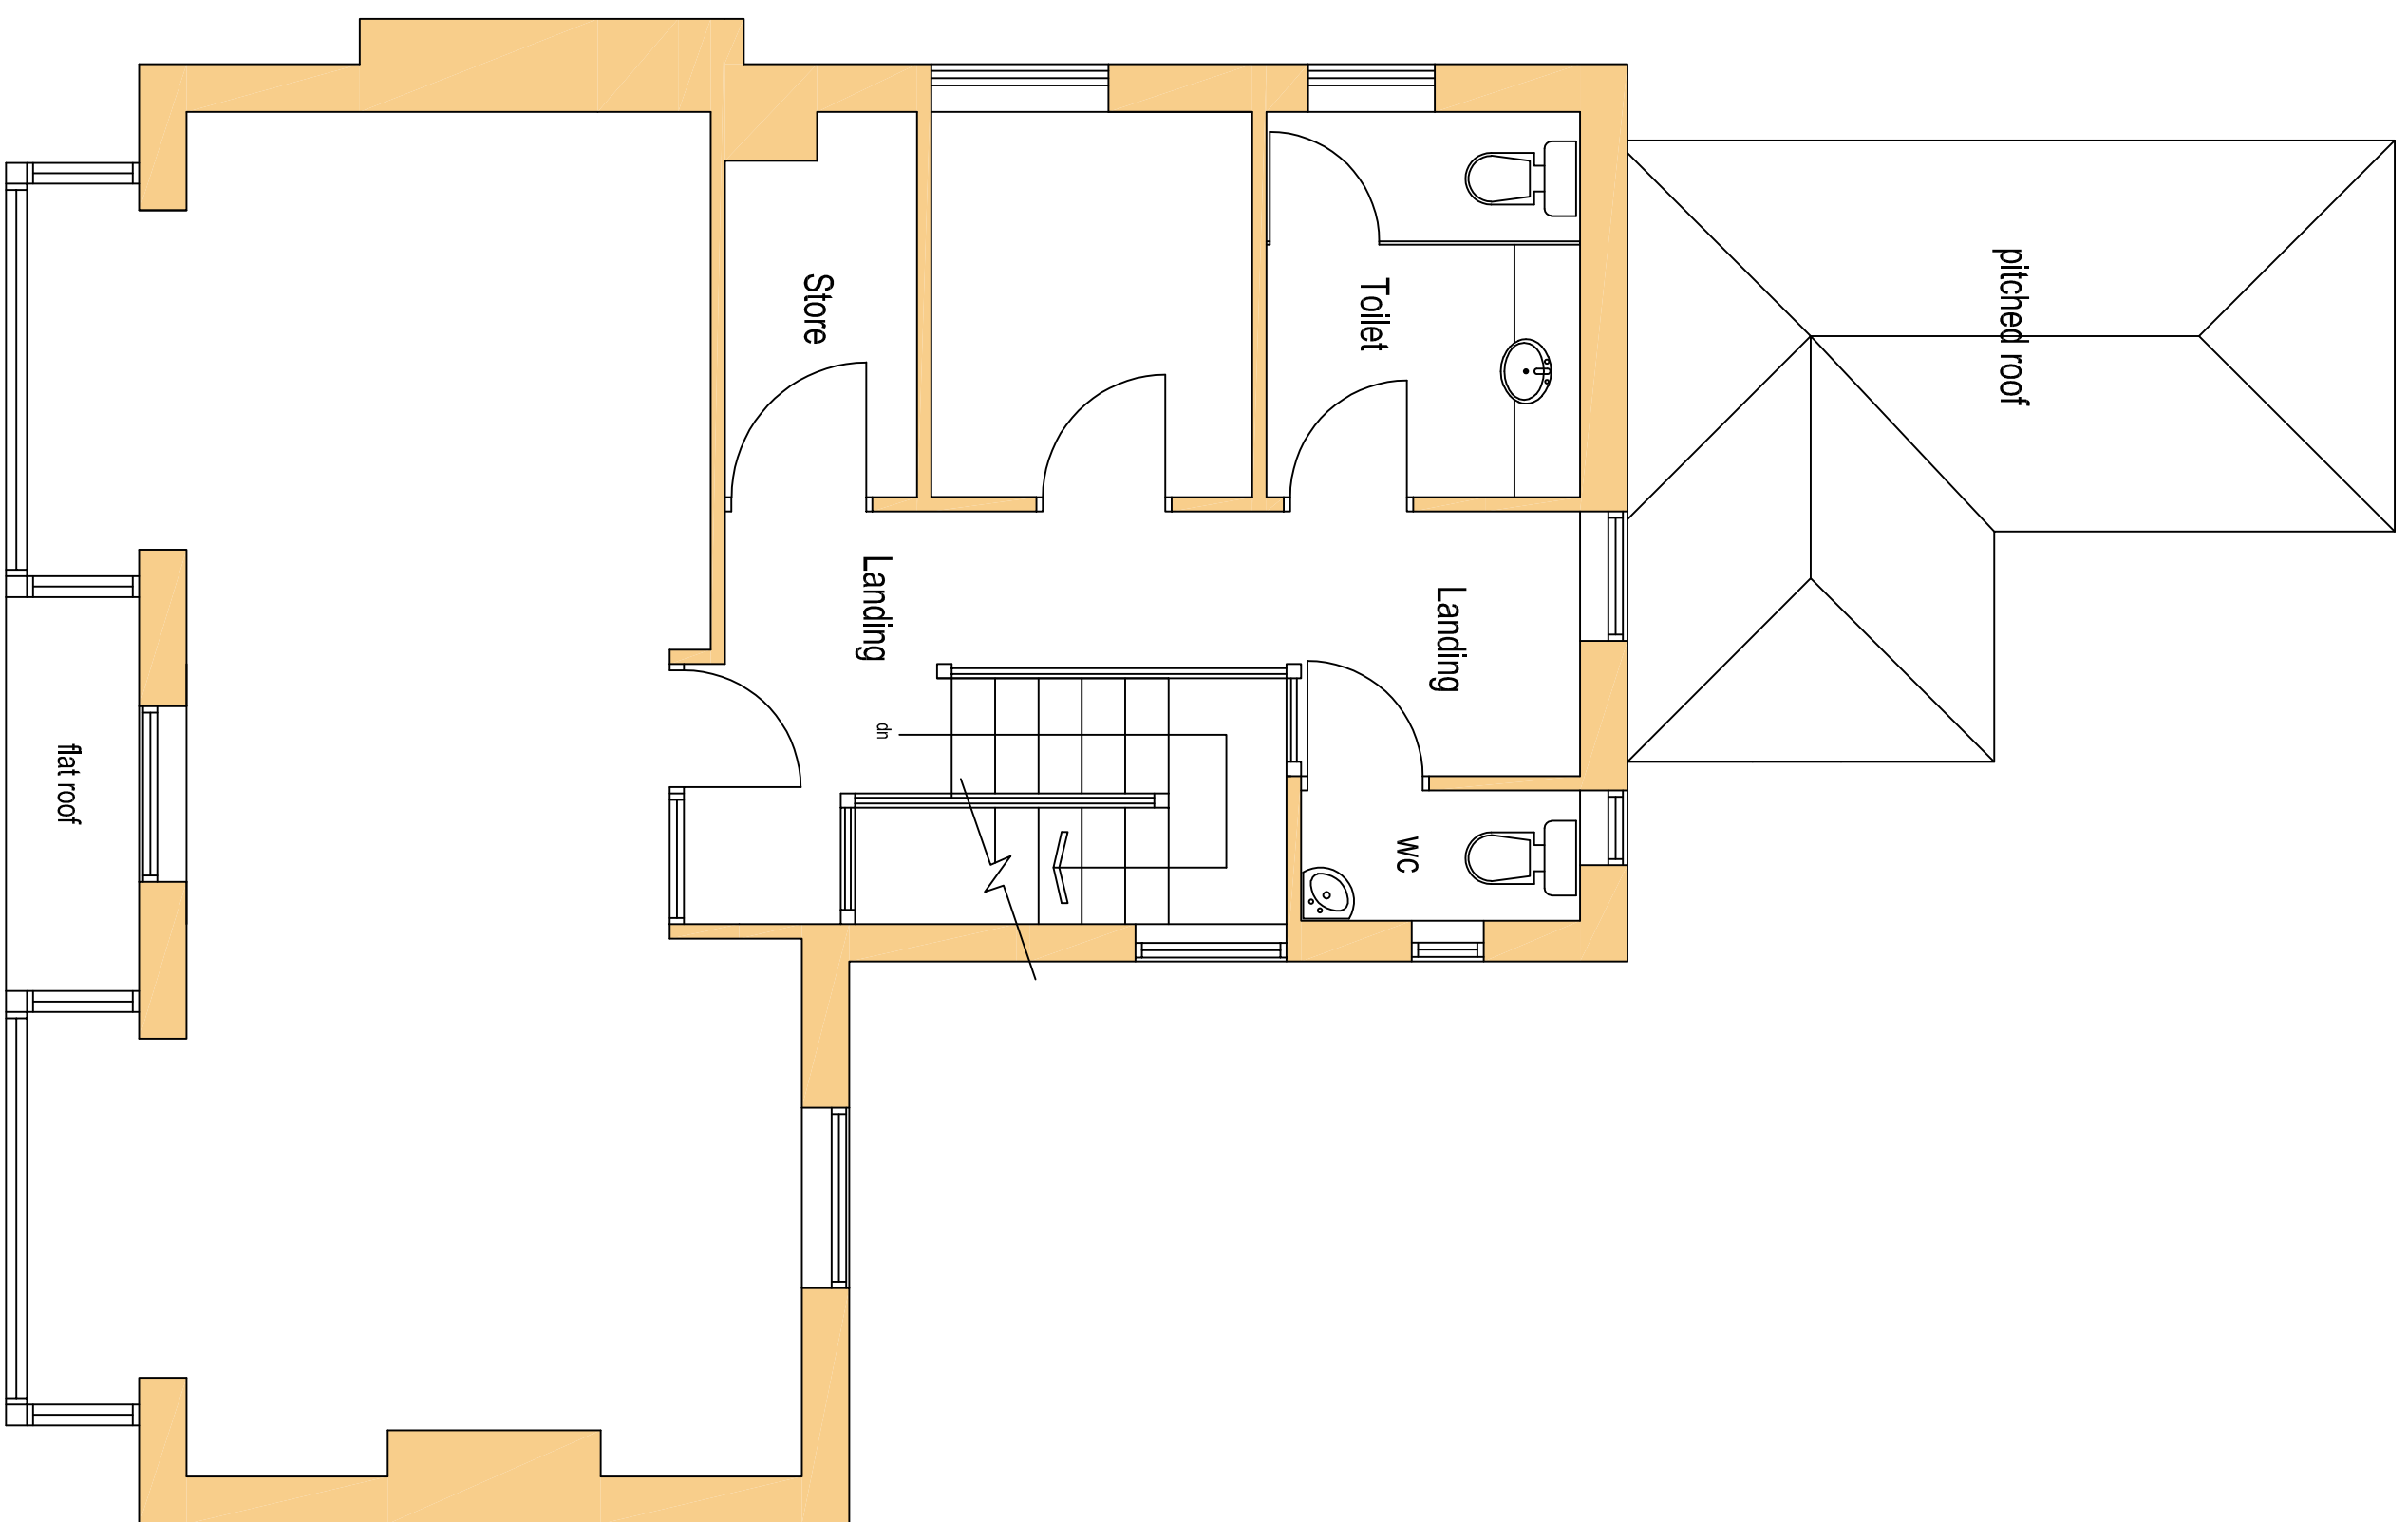


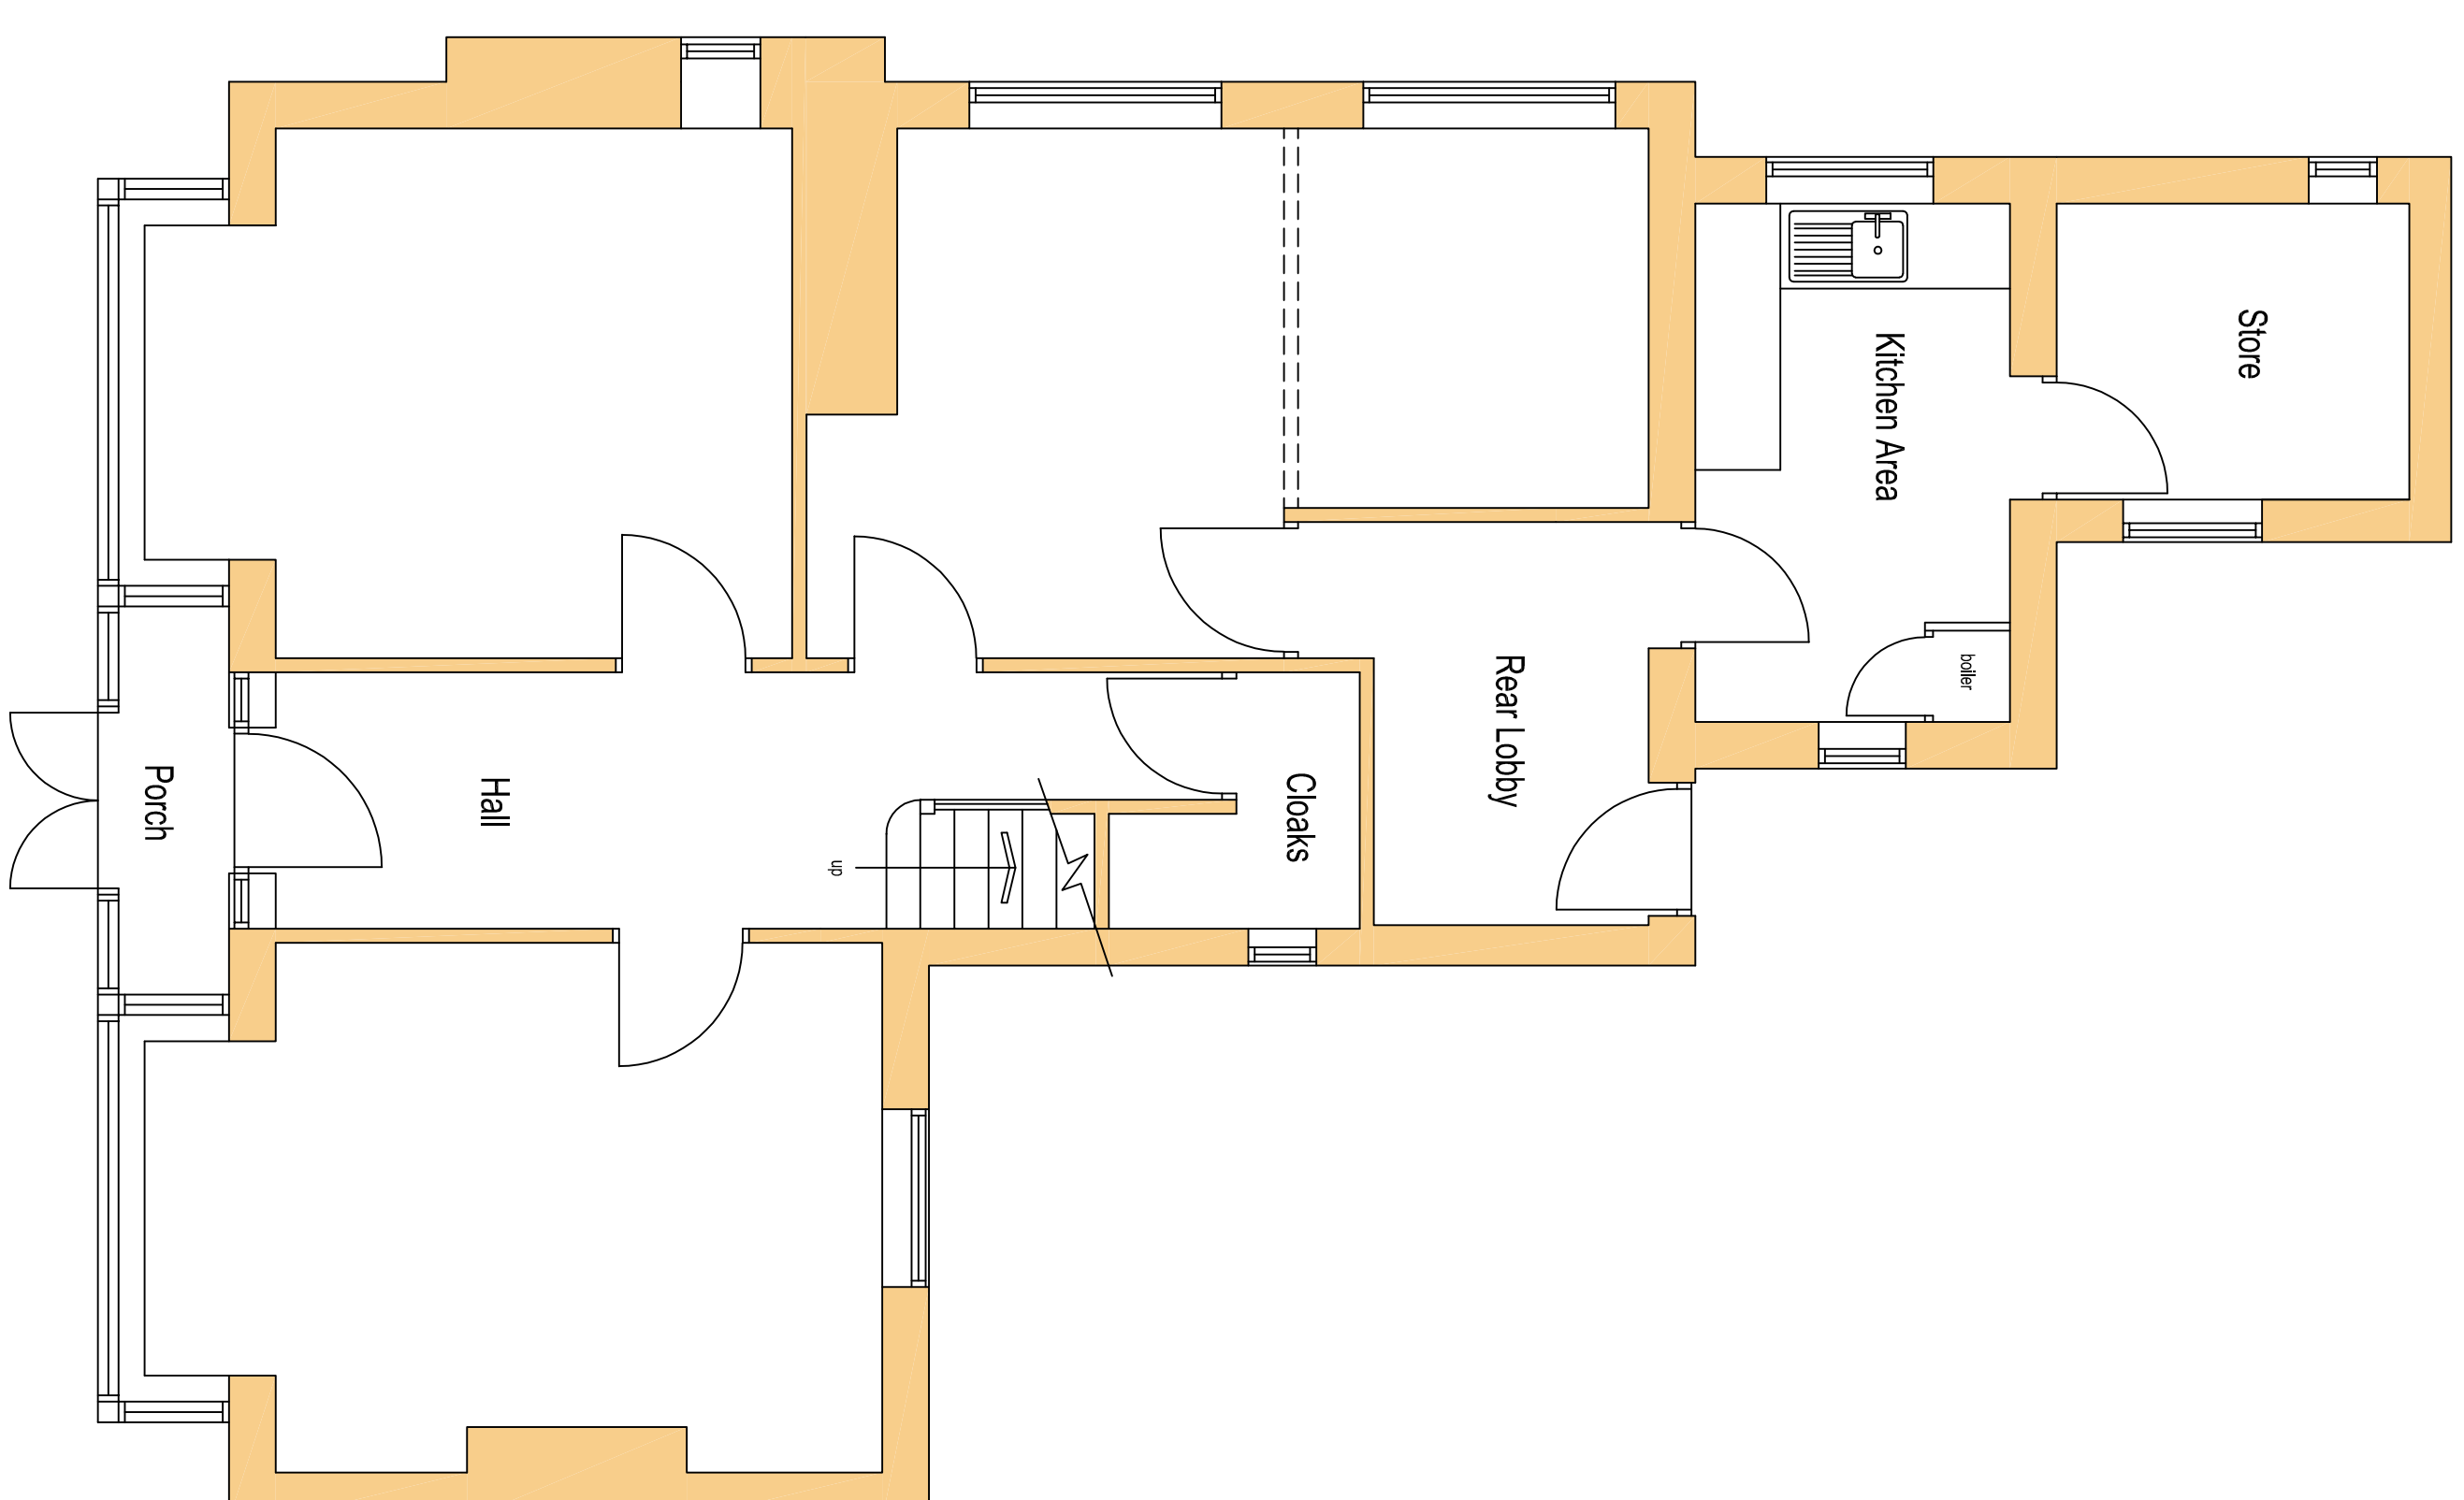

Existing First Floor Plan 1:50 at A1

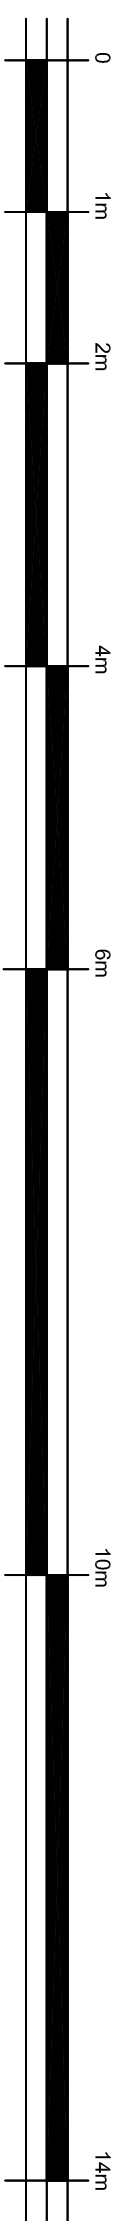

Existing Ground Floor Plan 1:50 at A1

Proposed Change of use from Offices to Residential Dwelling at Norbury House 50 St Edwards Street. Leek, Staffordshire. For Mr W. Maxted . Scale:- 1:50 Date Sept 2021