
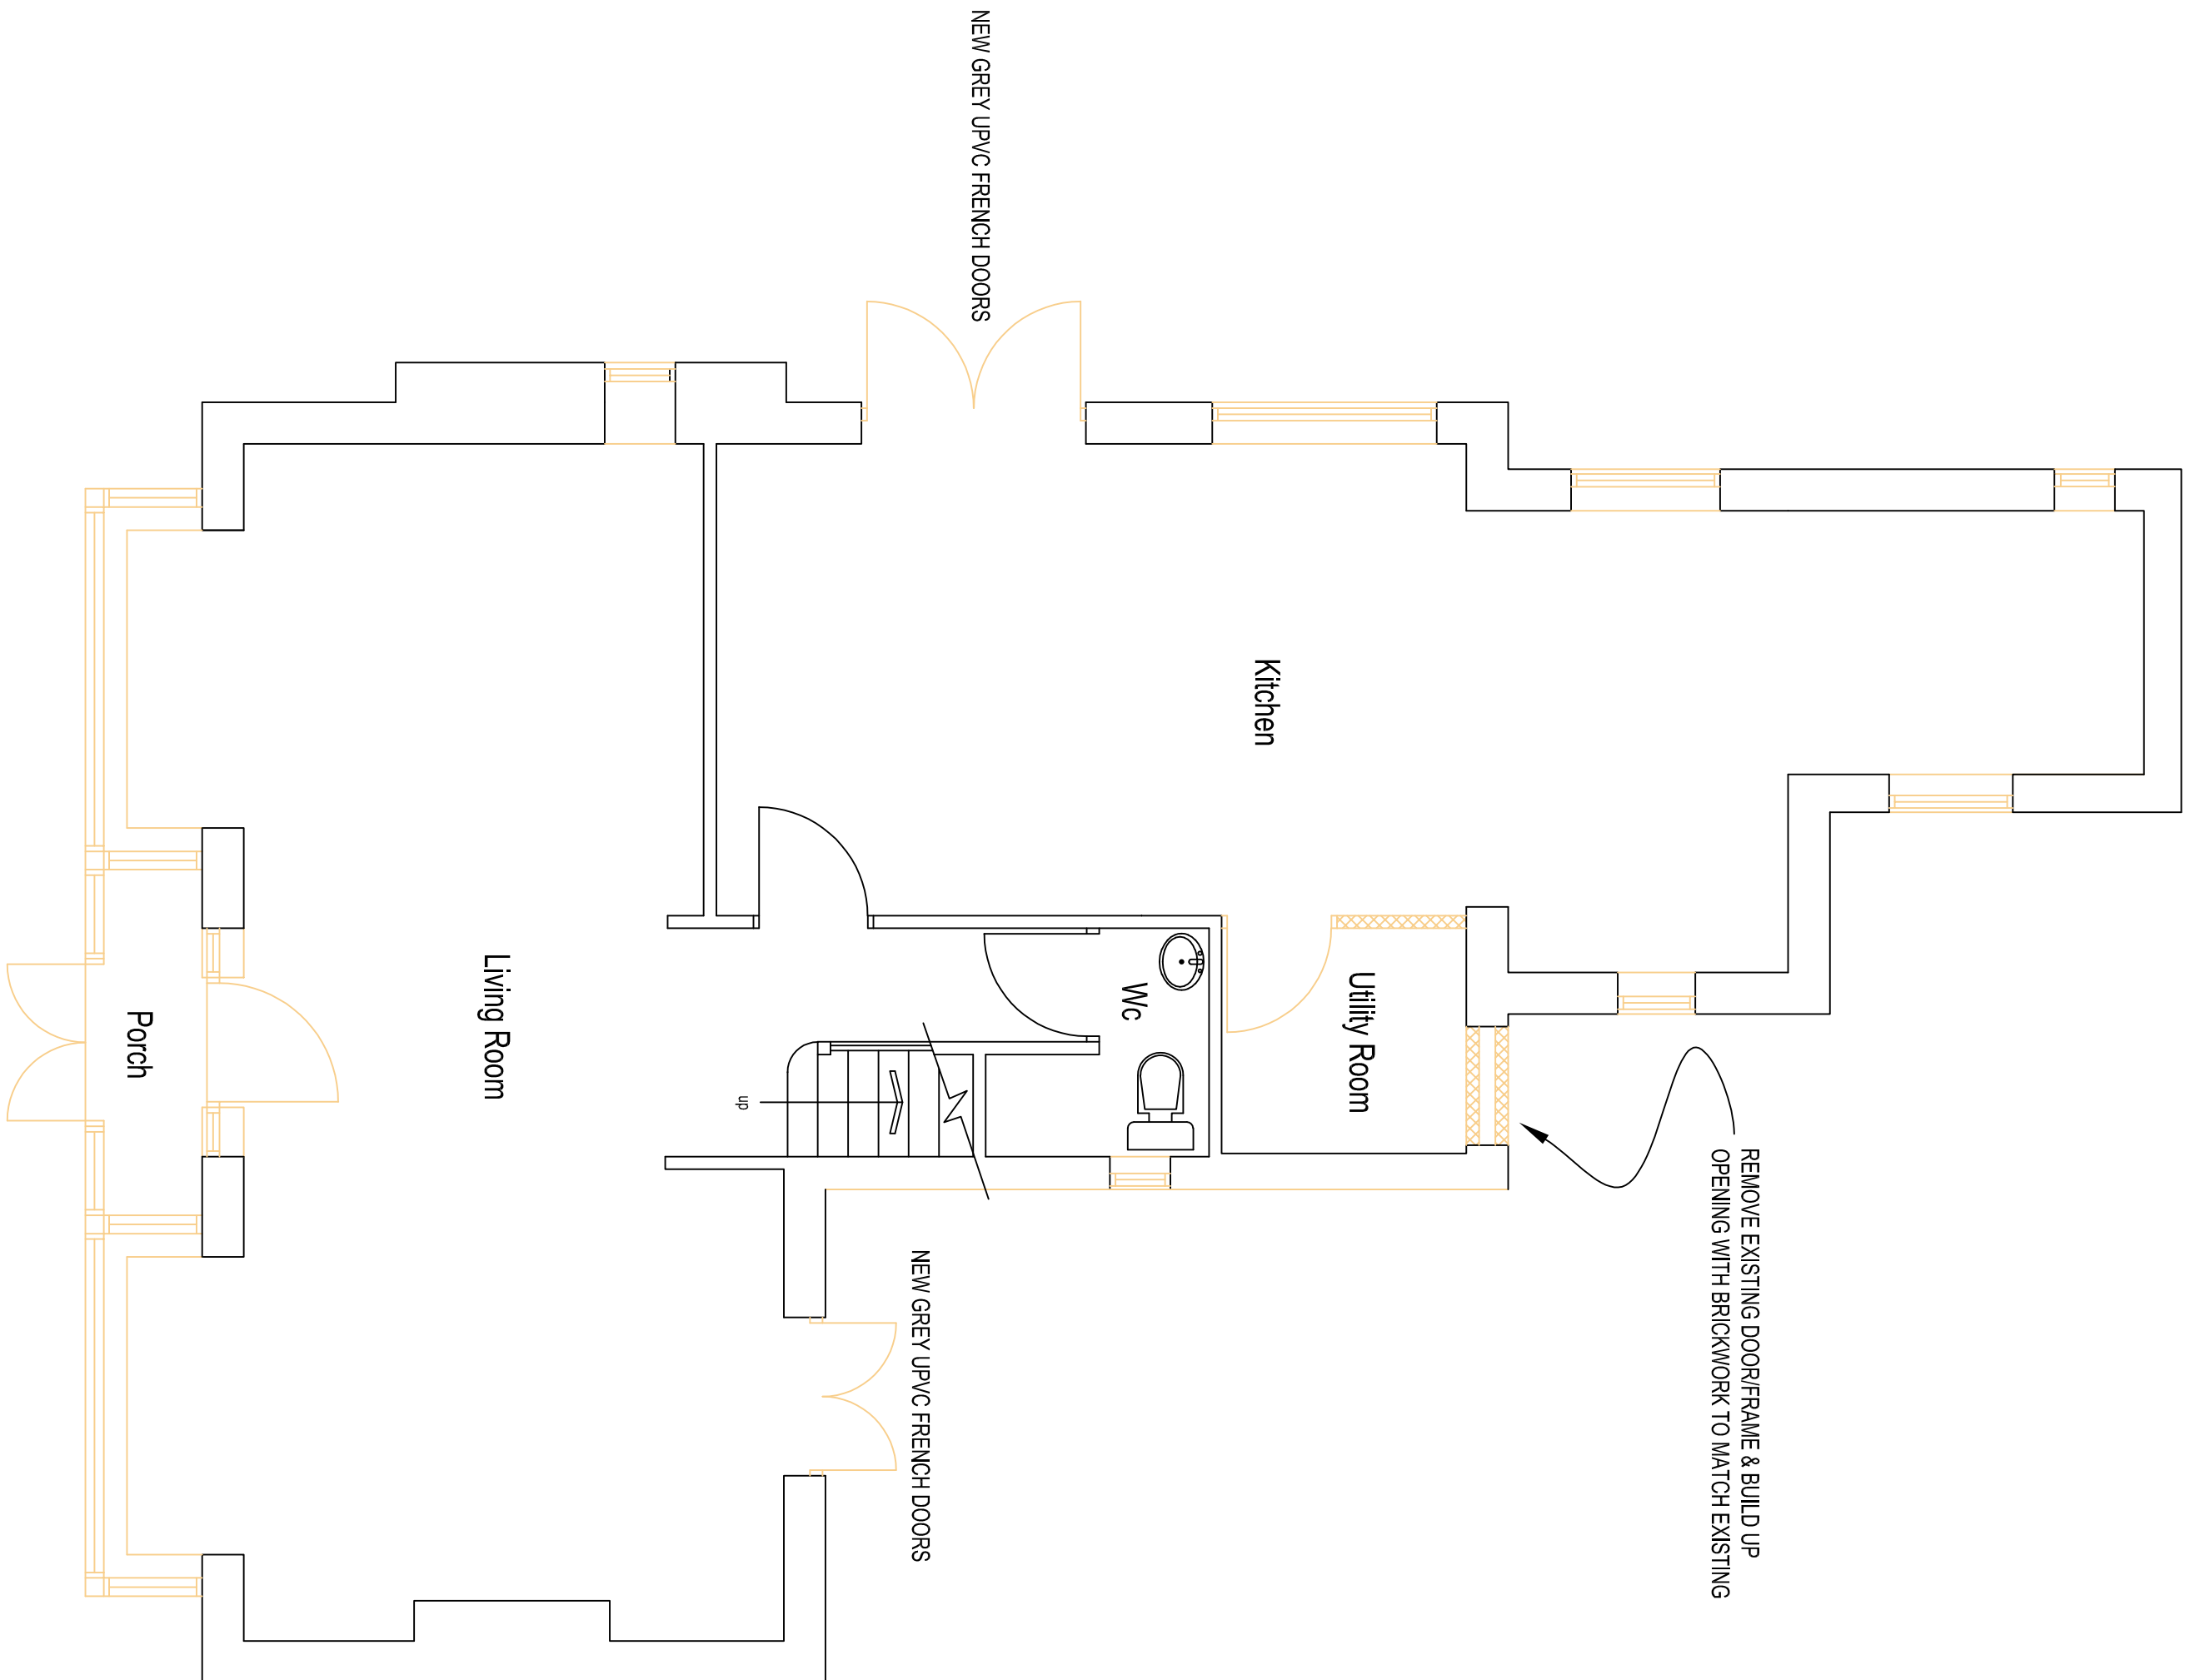
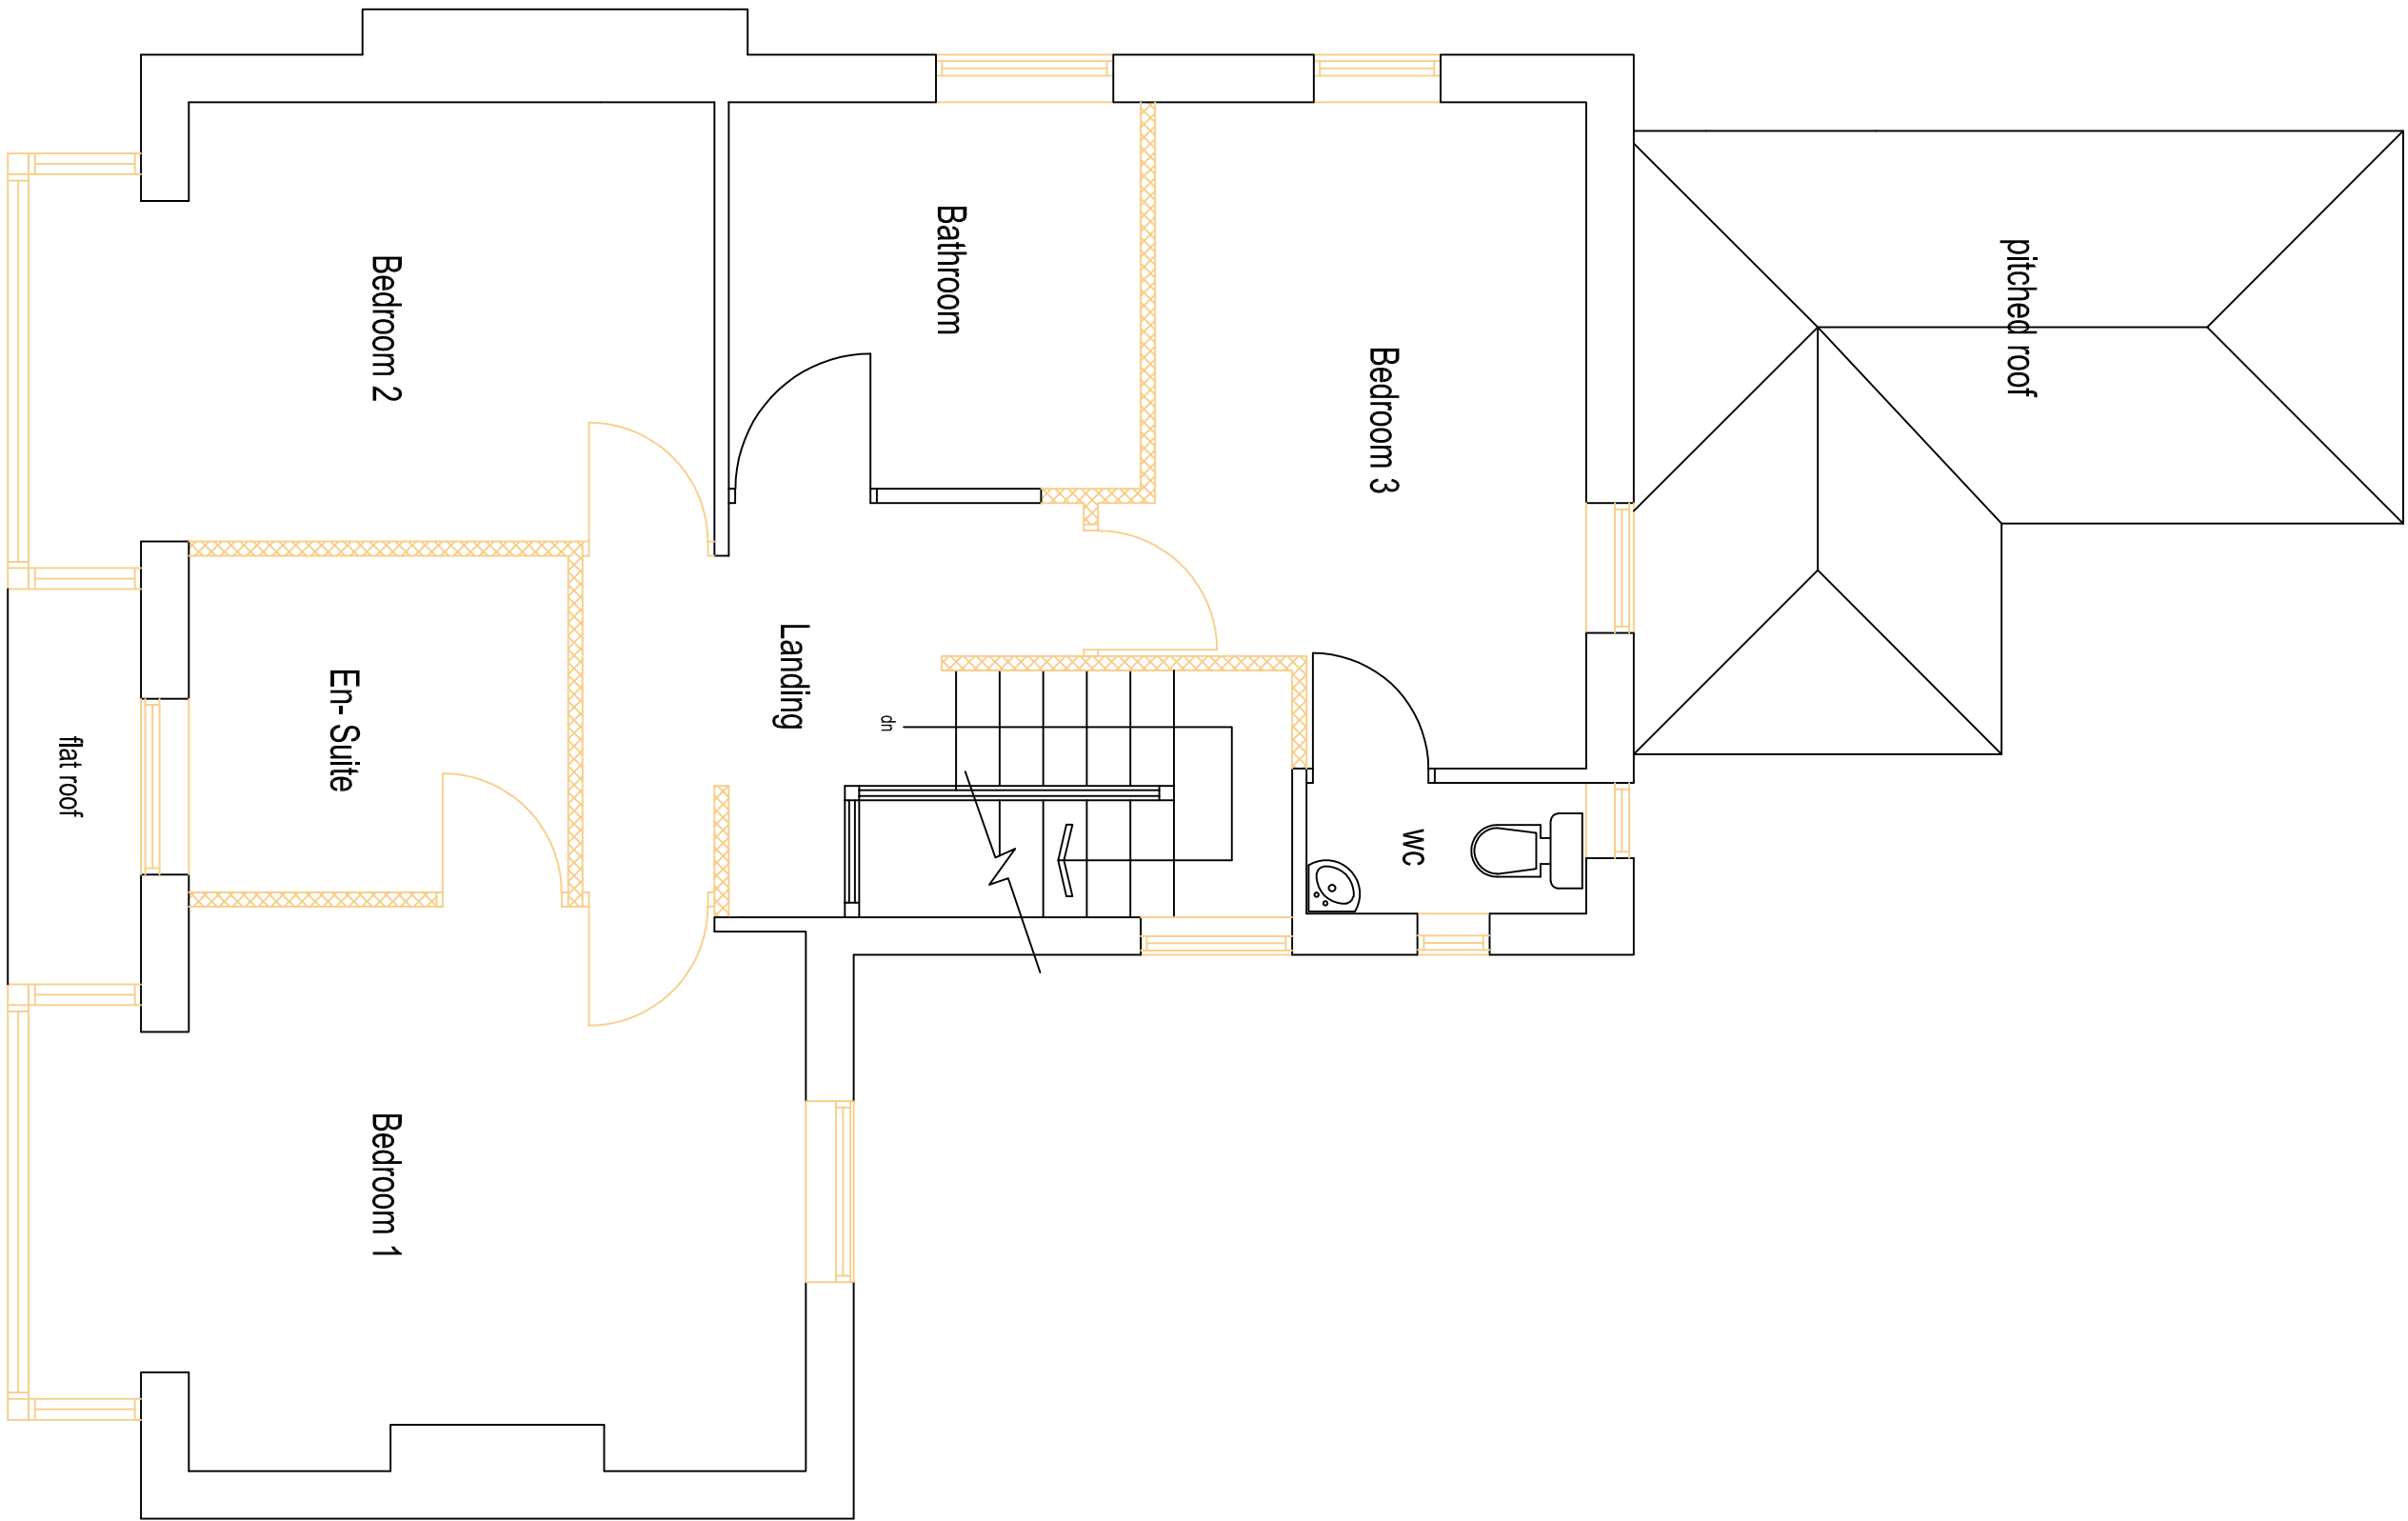
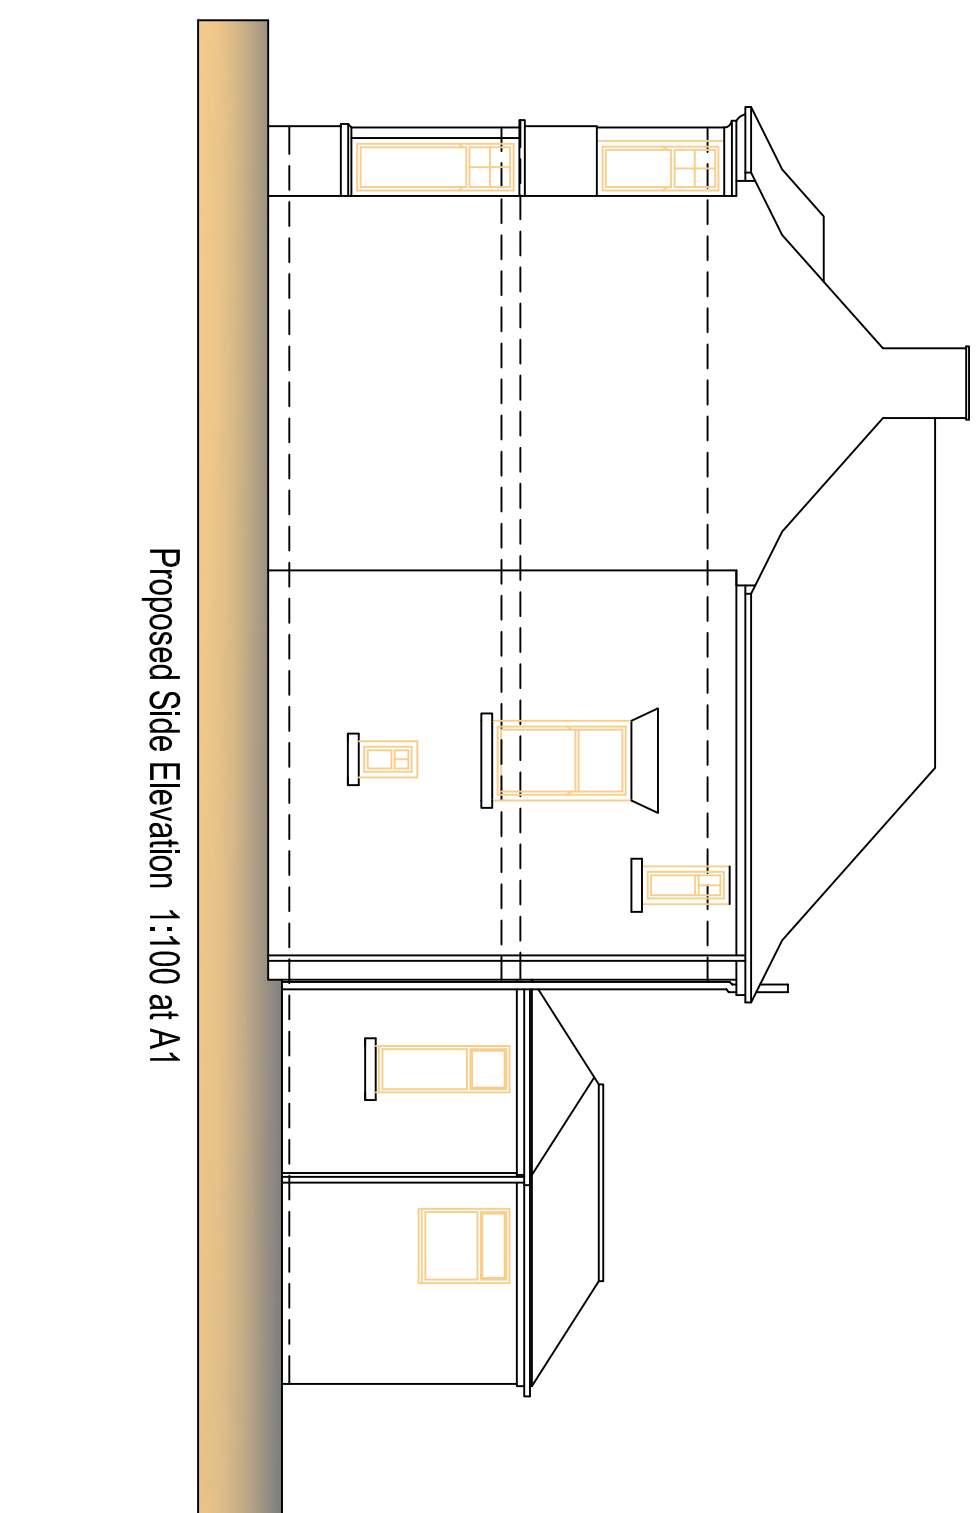
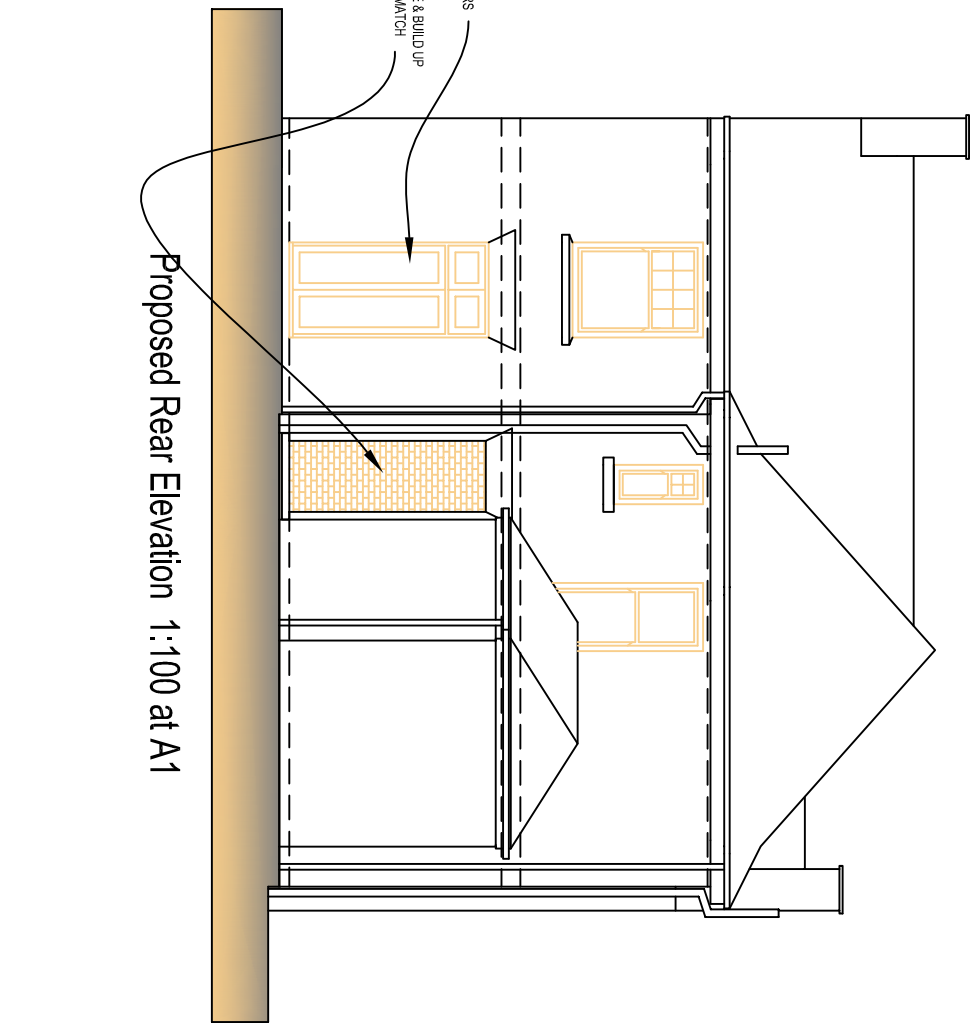
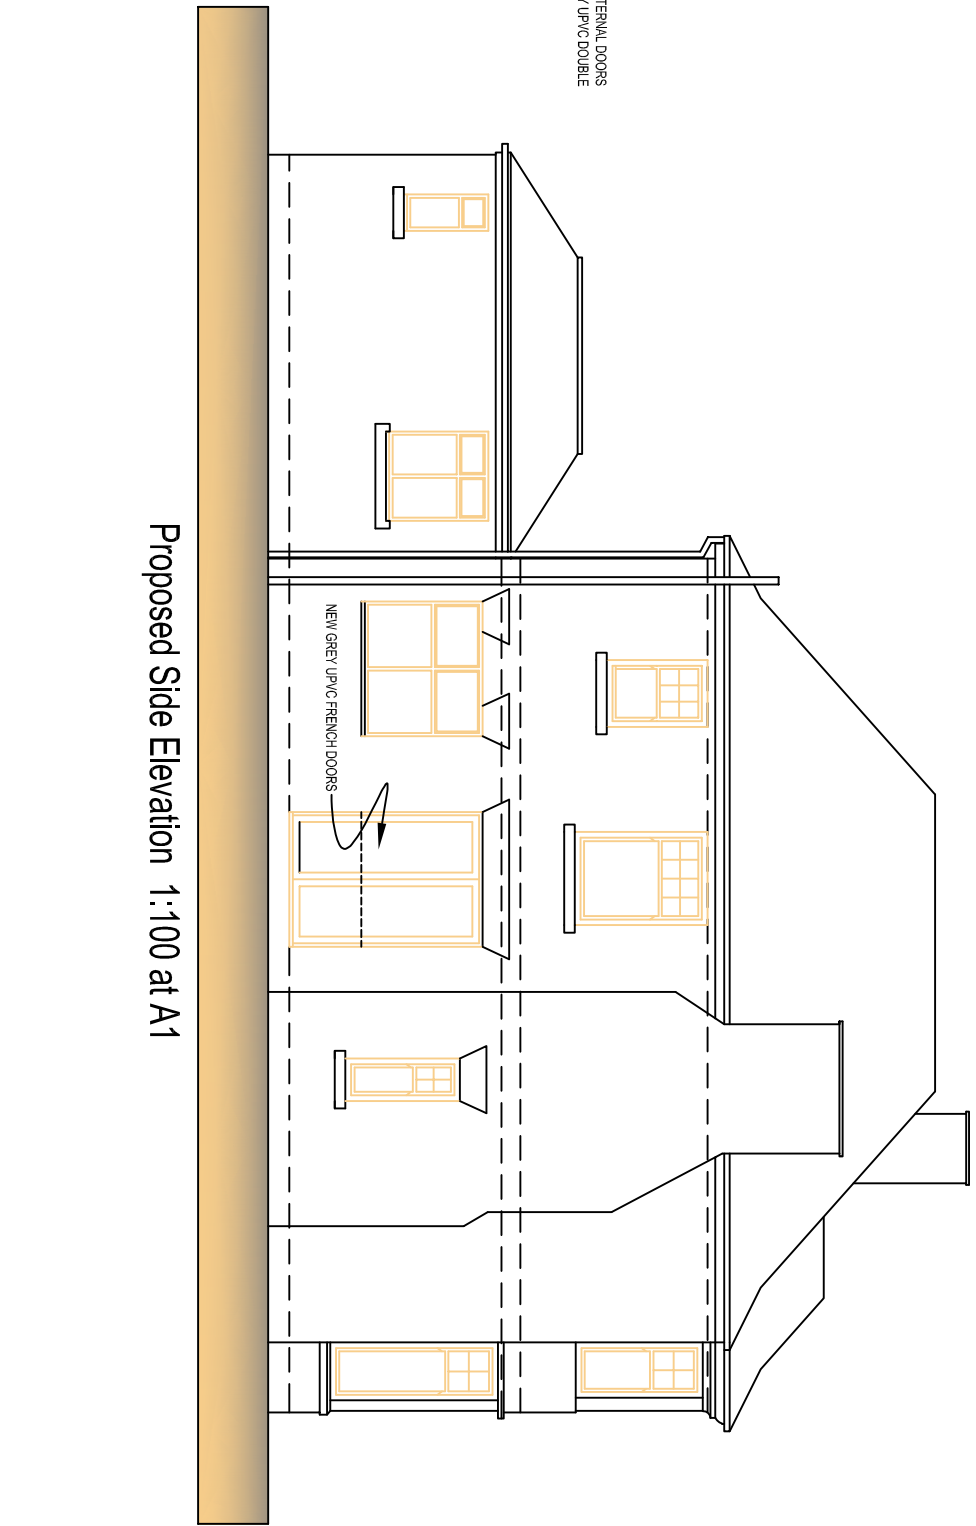


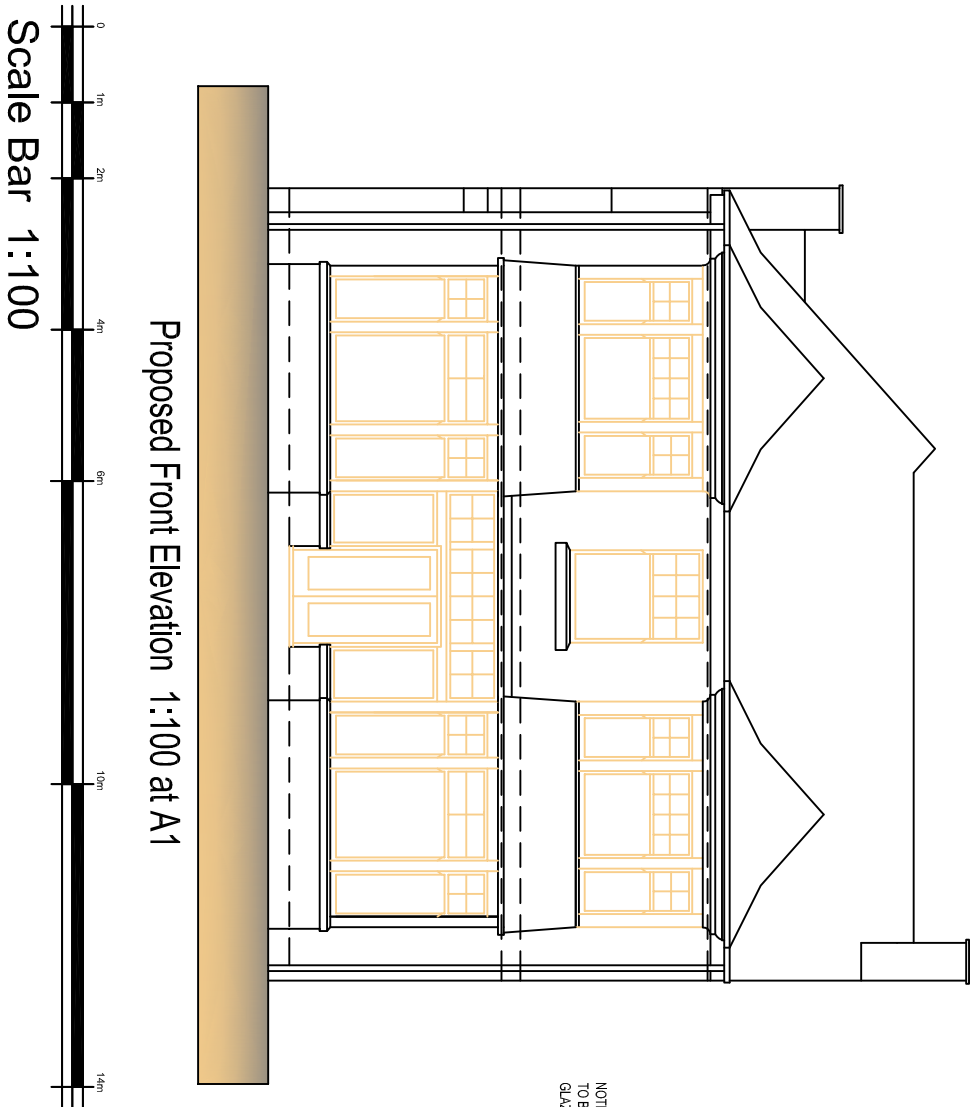

Scale Bar 1:50

Proposed First Floor Plan 1:50 at A1

Proposed Ground Floor Plan 1:50 at A1

Proposed Change of use from Offices to Residential Dwelling at Norbury House, 50 St Edwards Street, Leek, Staffordshire. For Mr W. Maxted . Scale:- 1:50 & 1:100 Date Sept 2021