


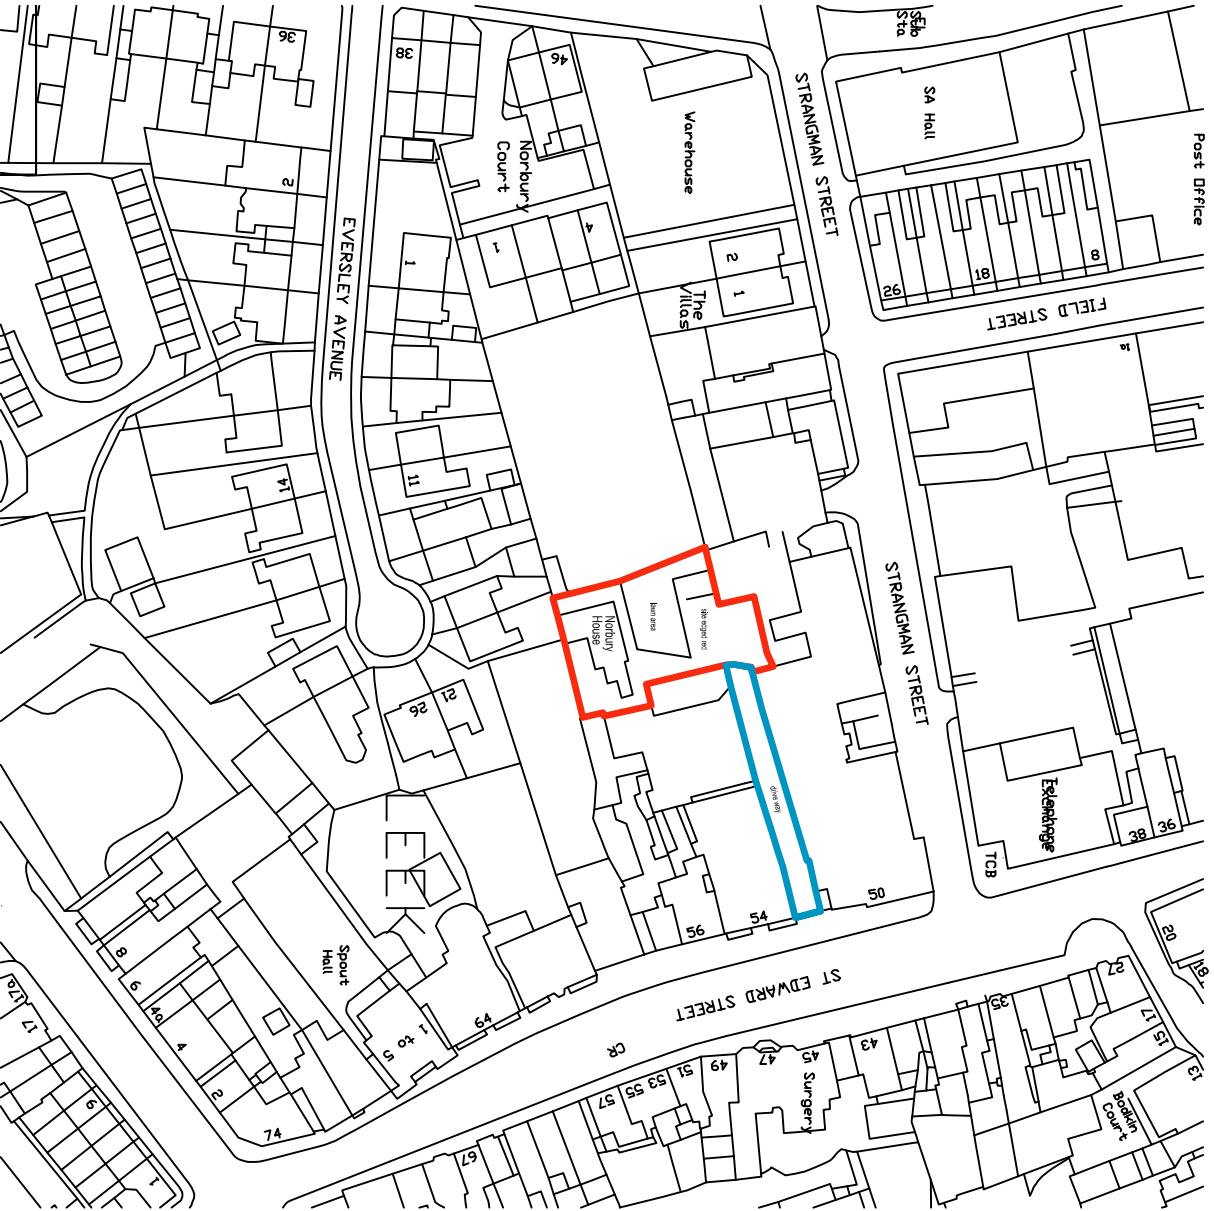


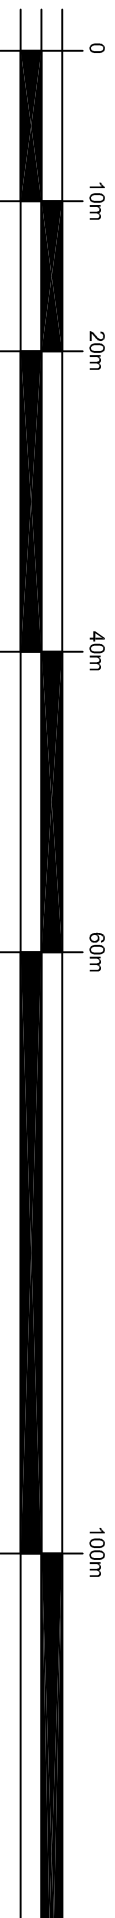

Crown Copyright and database rights 2021. OS 100031961 National Map Centre. Purchased 15/09/2021 1 year licence.

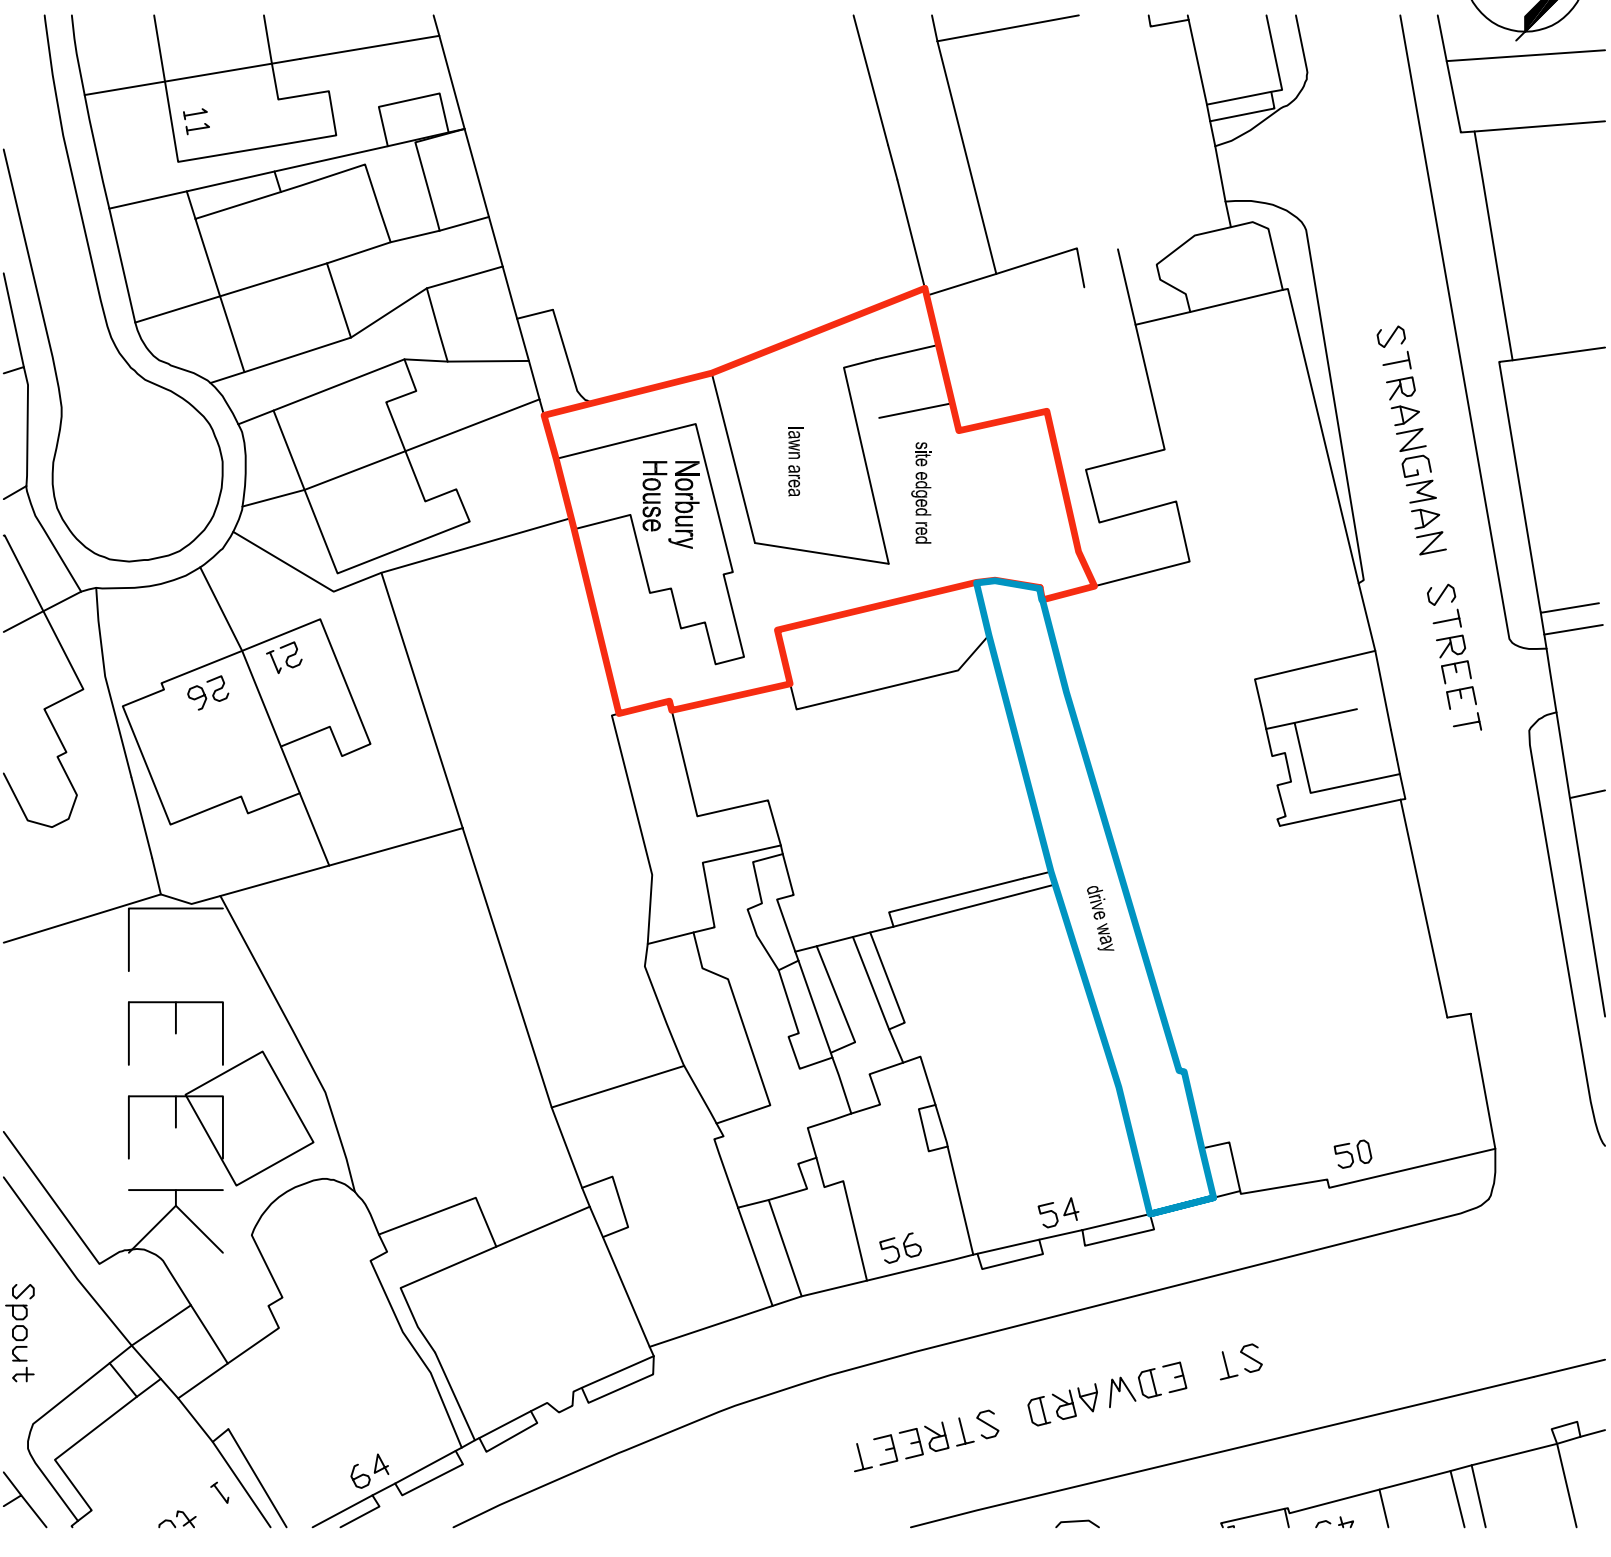

Scale Bar 1:1250 @ A3

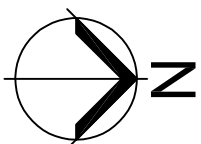

Scale Bar 1:500 @ A3

Proposed Change of use from Offices to Residential Dwelling at Norbury House, 50 St Edwards Street. Leek, Staffordshire. For Mr W. Maxted. Scale:- 1:1250 & 1:500 Date Sept 2021