




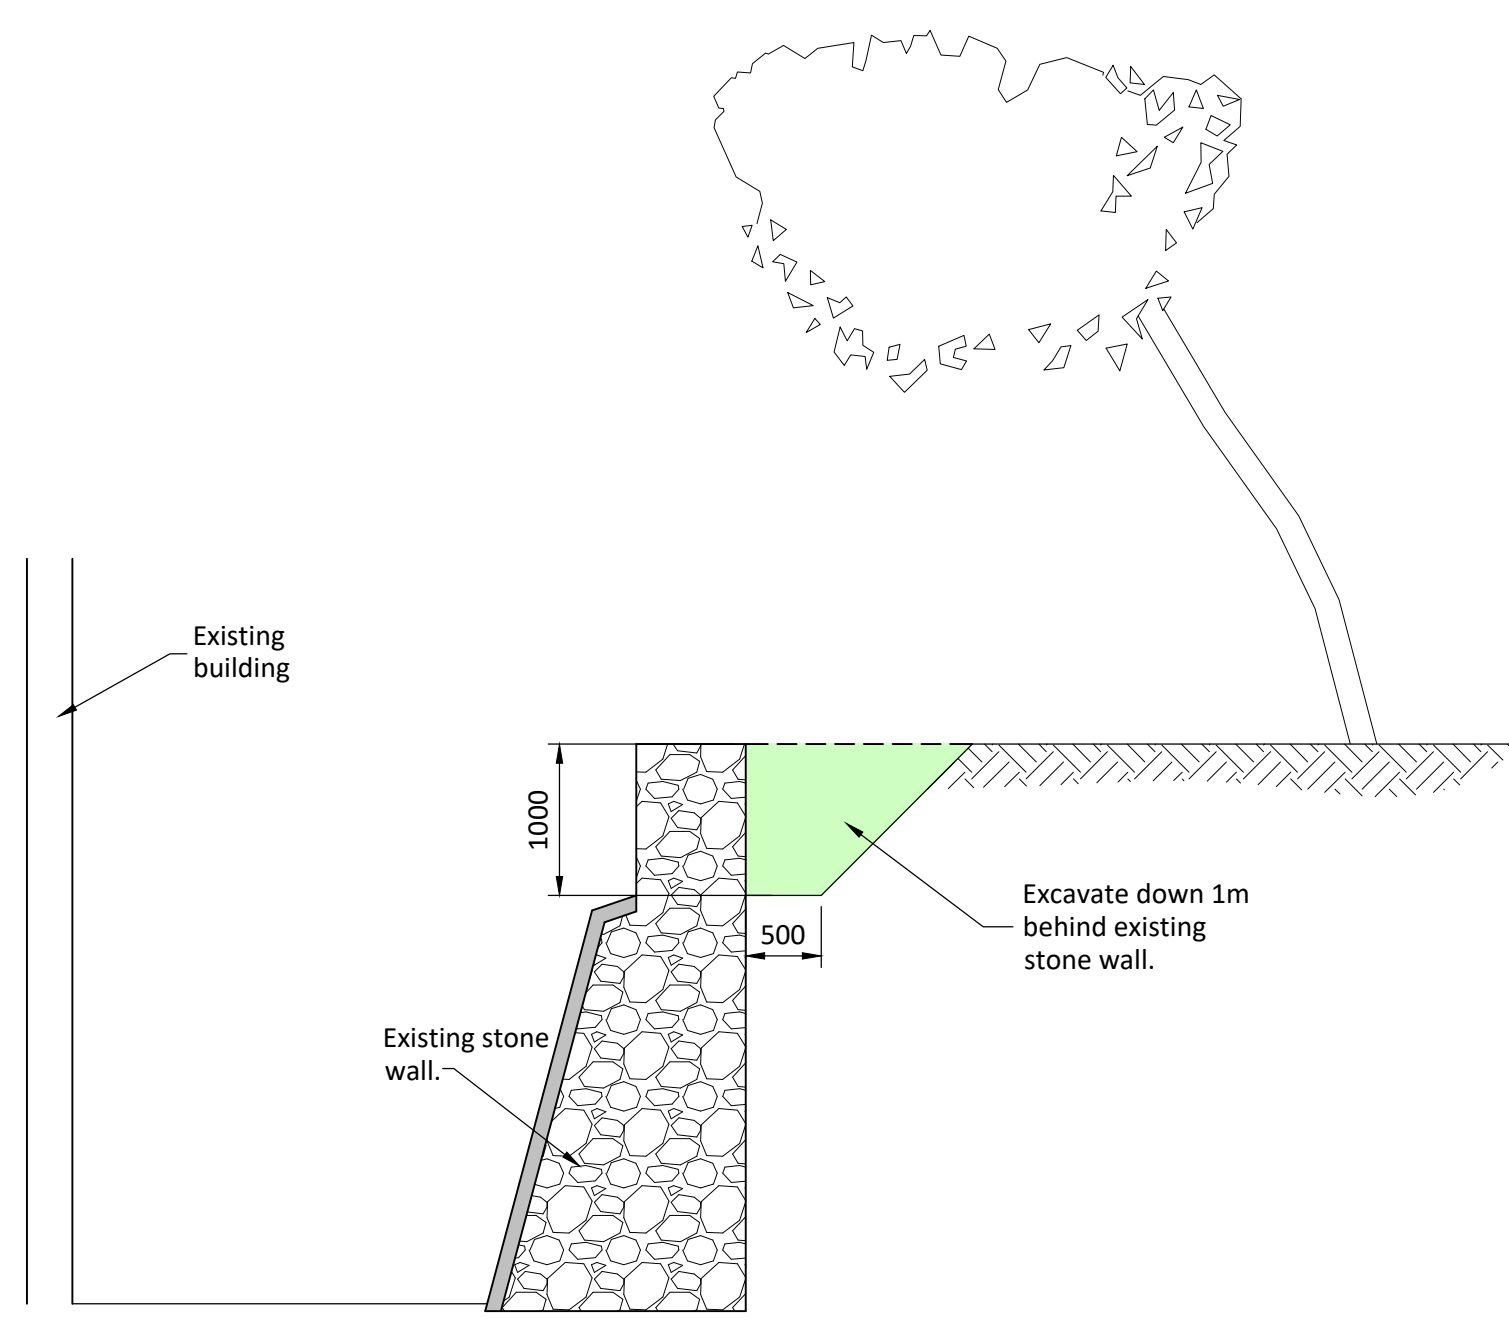

Section A-A Step 3

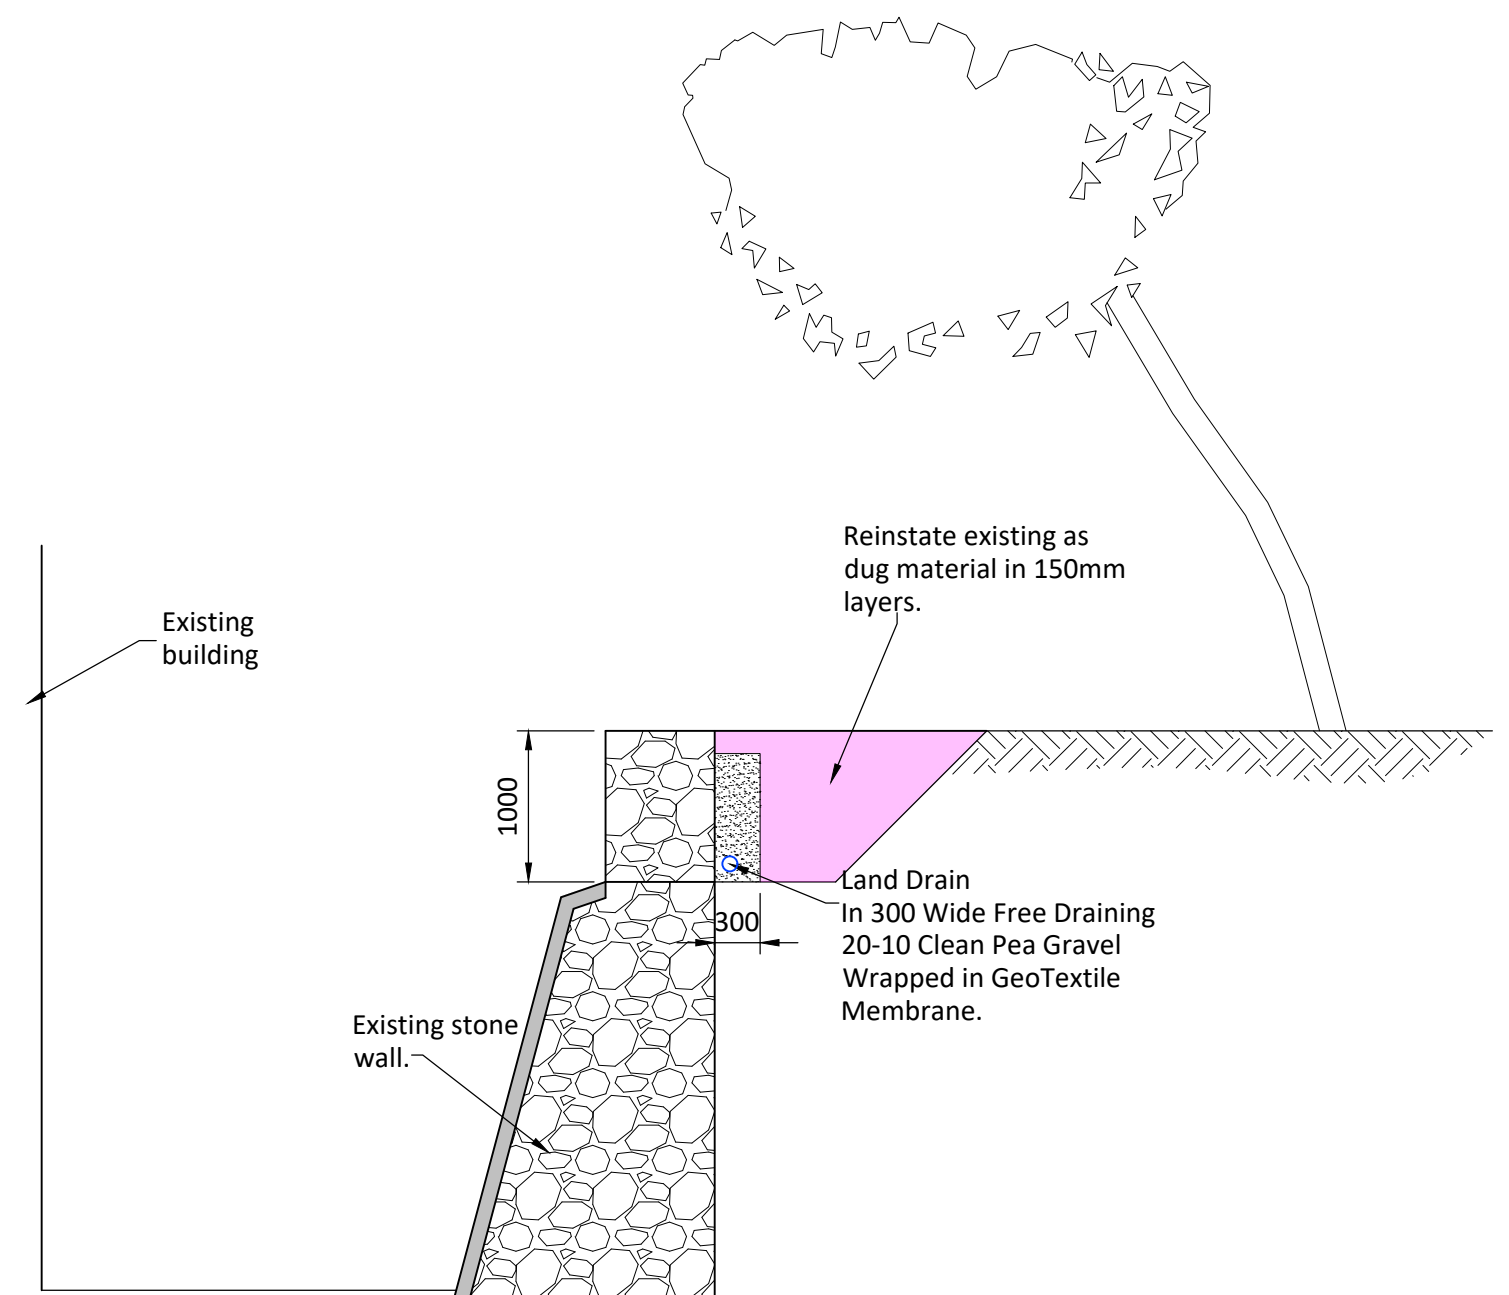


Section A-A Step 7

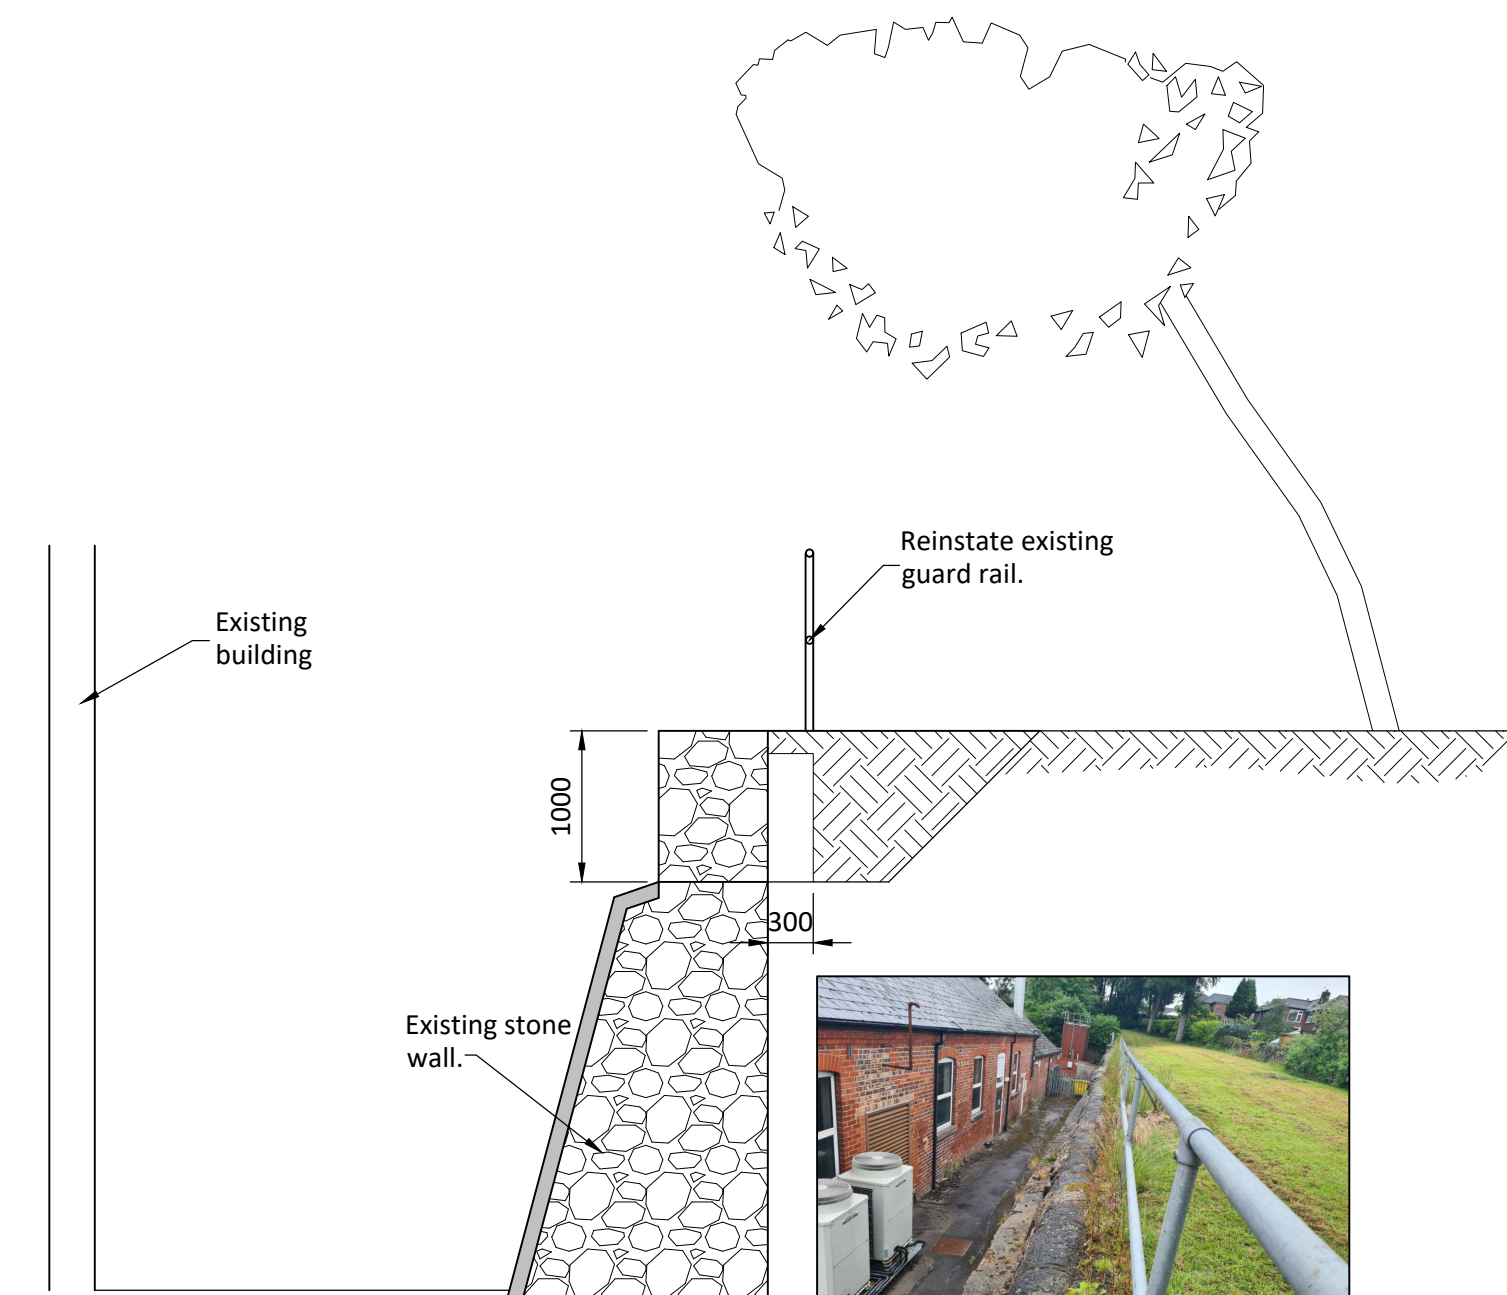

Section A-A Step 7

SAFETY, HEALTH AND ENVIRONMENTAL INFORMATION BOX	
In addition to the normal hazards/risks associated with the types of work detailed on this drawing, note the following risks and information.	
CONSTRUCTION RISKS	
3: Ensure LV cable to lap posts is isolated and protected prior to excavations behind the wall.	
4: Tree canopy be lifted to provided safe working access.	
For information relating to Use, Cleaning and Maintenance risks refer to Health and Safety File.	
It is assumed that all works on this drawing will be carried out by a competent Contractor working, where appropriate, to an approved method statement.	

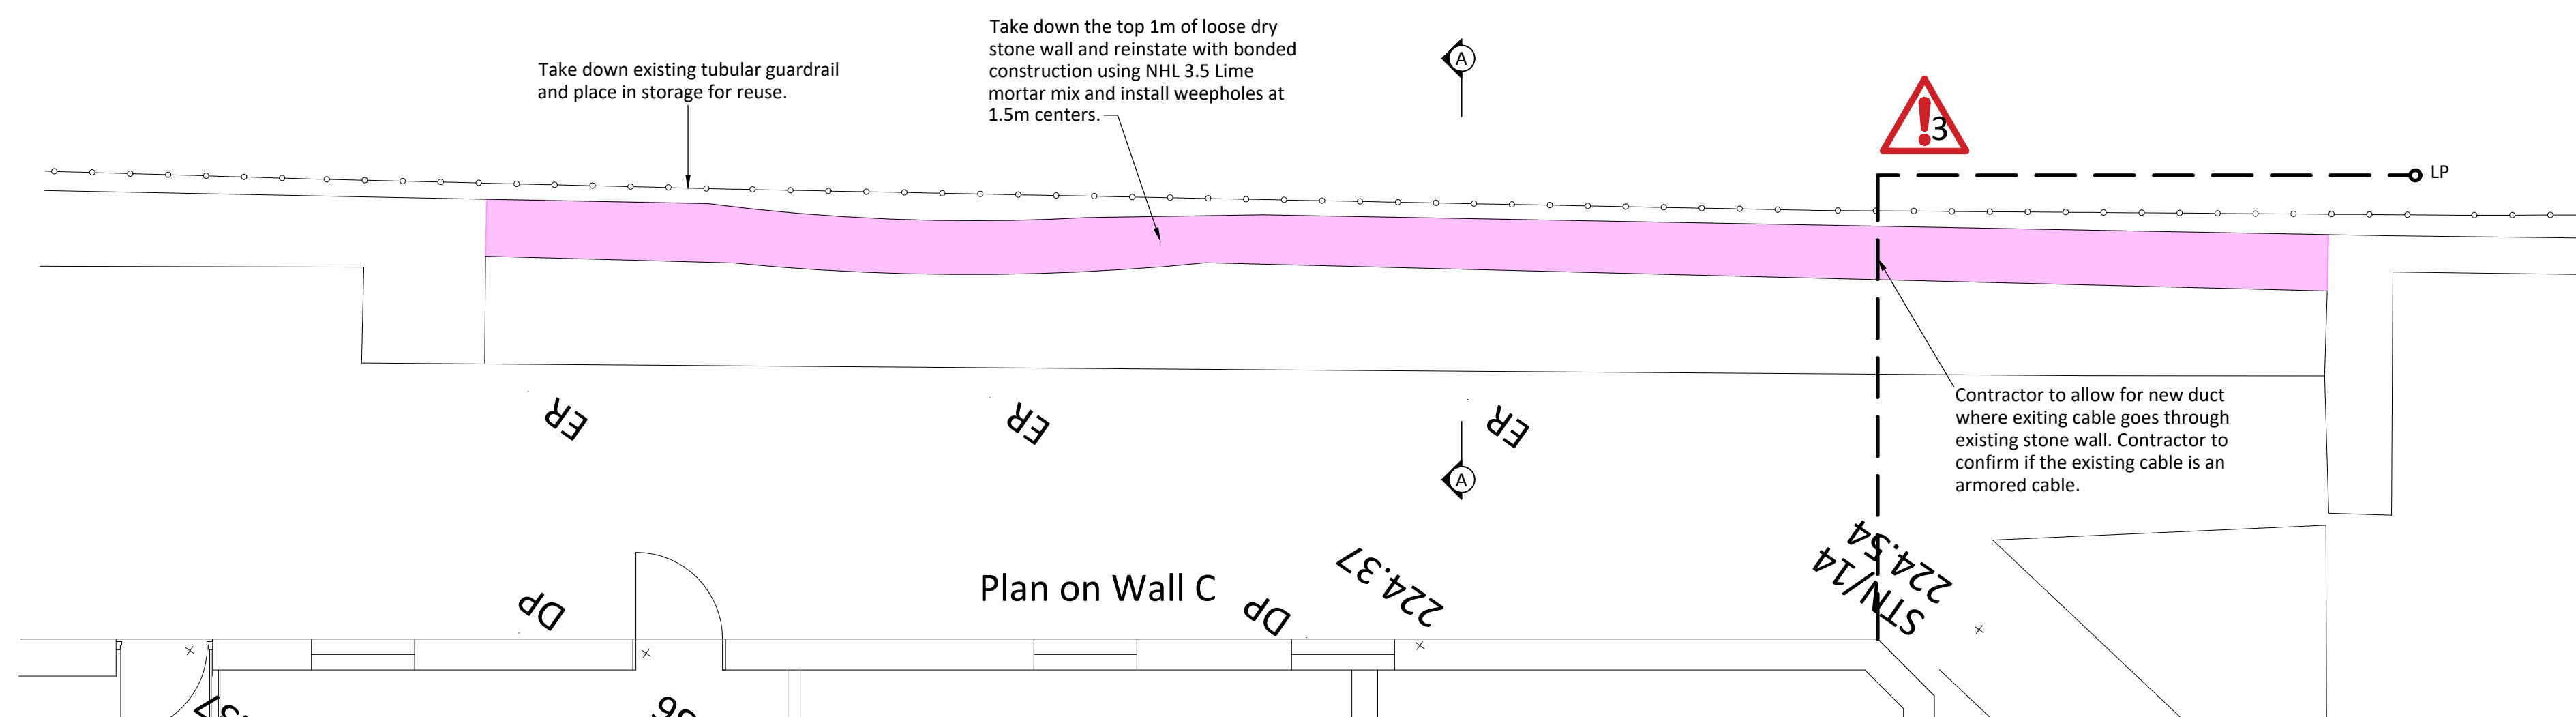

Refer to Wood Goldstraw Yorath Pre-tender CDM, health and safety Site constraints and footpath closure requirement for details.

SCALE BARS

Scale	Labels
1:20 (mm)	1000
1:25 (mm)	1000
1:50 (mm)	1000, 2000
1:100 (mm)	1000, 3000, 5000
1:200 (mm)	2000, 8000, 16000
1:500 (m)	5, 15, 25
1:1250 (m)	10, 30, 50, 70
	10, 30, 50, 70

General Notes	1. This drawing is to be read in conjunction with all other project drawings and specifications. 2. All dimensions are in millimetre's unless otherwise stated. 3. Should there be any conflict between the details indicated on this drawing and those indicated on other drawings the Project Engineer shall be informed PRIOR to construction on site. 4. Until technical approval has been obtained from the relevant Authority, it should be understood that all drawings issued are Preliminary and NOT for construction. Should the Contractor commence site work prior to such approval being given, it is entirely at his own risk
---------------	--

T03	Scale Bar Added	SG	SJC	09/11/21
T02	Client detail updated no change to content	SG	SJC	05/10/21
T01	Tender Issue	SG	SJC	28/09/21
P02	Layout updated	SG	SJC	08/09/21
REV	AMENDMENT	BY	CHK	DATE



PROJECT EXECUTION CLASS:

All materials supplied in relations to those specified on this drawing are to be CE marked in accordance with the European Union Declaration of conformity

DRAWING STATUS TENDER  CONSULTING ENGINEERS LTD CIVIL / STRUCTURAL / DESIGN The Old Church Offices Shelton New Road Hartsnill, Stoke on Trent ST4 4DP Email: mail@ c2consulting.co.uk Telephone: 01782 980330
CLIENT Midlands Partnership NHS Foundation Trust
PROJECT Leek Moorlands Hospital
DRAWING TITLE Works to Wall C

SHEET SIZE	SCALE	DATE	DRAWN	CHECKED	STATUS
A1	1:50	30/04/21	SG		S3

PROJECT NO.	DRAWING NO.	REV
210309	C2C - XX - XX - M2 - S	003