
General Notes

1. This drawing is to be read in conjunction with all other project drawings and specifications.
2. All dimensions are in millimetre's unless otherwise stated.
3. Should there be any conflict between the details indicated on this drawing and those indicated on other drawings the Project Engineer shall be informed PRIOR to construction on site.
4. Until technical approval has been obtained from the relevant Authority, it should be understood that all drawings issued are Preliminary and NOT for construction. Should the Contractor commence site work prior to such approval being given, it is entirely at his own risk








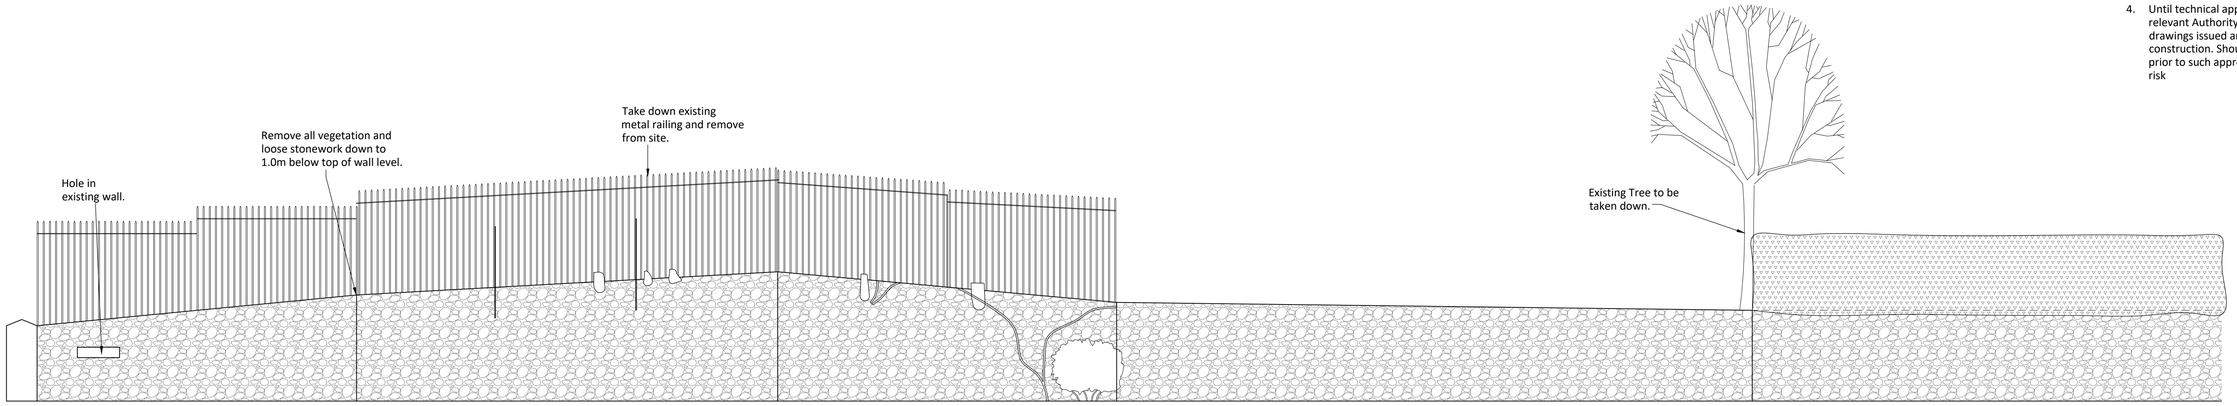




Elevation On Existing Wall

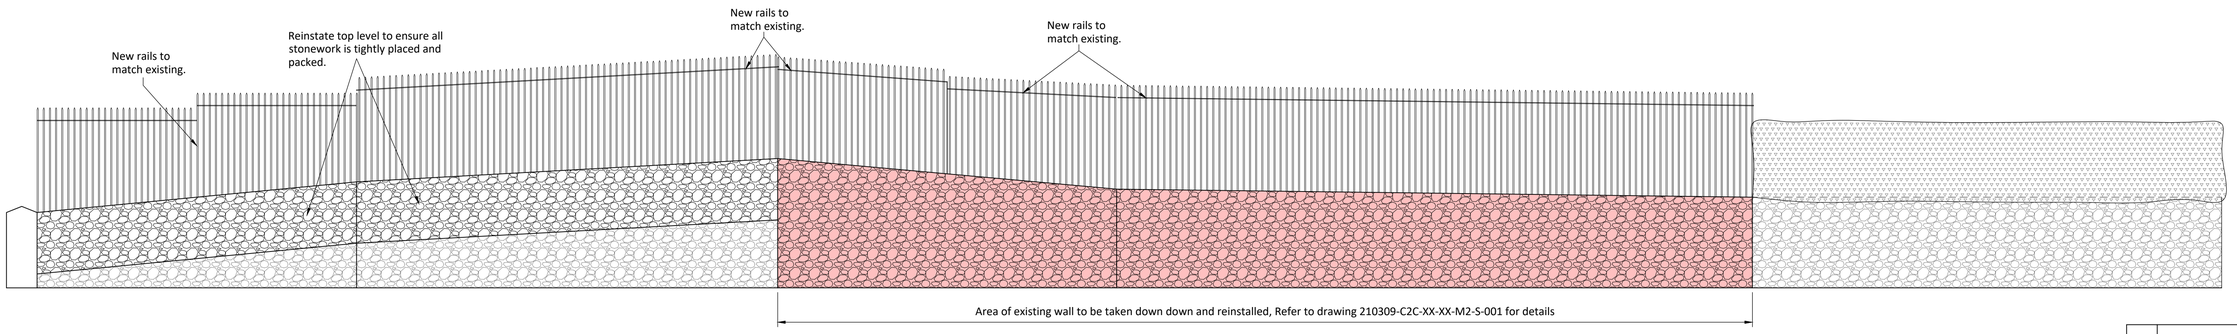

Elevation On Proposed Wall

SCALE BARS

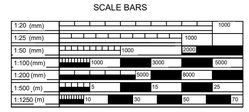

T02	Scale Bar Added	SG	SJC	09/11/21
REV	AMENDMENT	BY	CHK	DATE

PROJECT EXECUTION CLASS:

All materials supplied in relations to those specified on this drawing are to be CE marked in accordance with the European Union Declaration of conformity

DRAWING STATUS

TENDER

CONSULTING ENGINEERS LTD
CIVIL | STRUCTURAL | DESIGN

The Old Church Offices
Shelton New Road
Hartshill, Stoke on Trent
ST4 6DP
Email: mail@c2cconsulting.co.uk Telephone: 01782 980330

CLIENT

Midlands Partnership NHS Foundation Trust

PROJECT

Leek Moorlands Hospital

DRAWING TITLE

Existing and Proposed Elevations on Work Area B

SHEET SIZE	SCALE	DATE	DRAWN	CHECKED	STATUS
A1	1:250	30/04/21	SG		S3

PROJECT No.	DRAWING No.			REV
210309	C2C - XX - XX - M2 - S		005	T02

CAD File Path: S:\ro\Shelton\5_2\PROJECT - 01\DTS 2021\210309 - Leek Moorlands Hospital\101 DRAWINGS\1 CZC1\ CAD\210309-C2C-XX-XX-M3-S-001

© Copyright: This drawing and any design therein is the copyright of C2C Consulting Engineers Ltd and must not be reproduced or utilised without their written consent