
General Notes

1. This drawing is to be read in conjunction with all other project drawings and specifications.
2. All dimensions are in millimetre's unless otherwise stated.
3. Should there be any conflict between the details indicated on this drawing and those indicated on other drawings the Project Engineer shall be informed PRIOR to construction on site.
4. Until technical approval has been obtained from the relevant Authority, it should be understood that all drawings issued are Preliminary and NOT for construction. Should the Contractor commence site work prior to such approval being given, it is entirely at his own risk








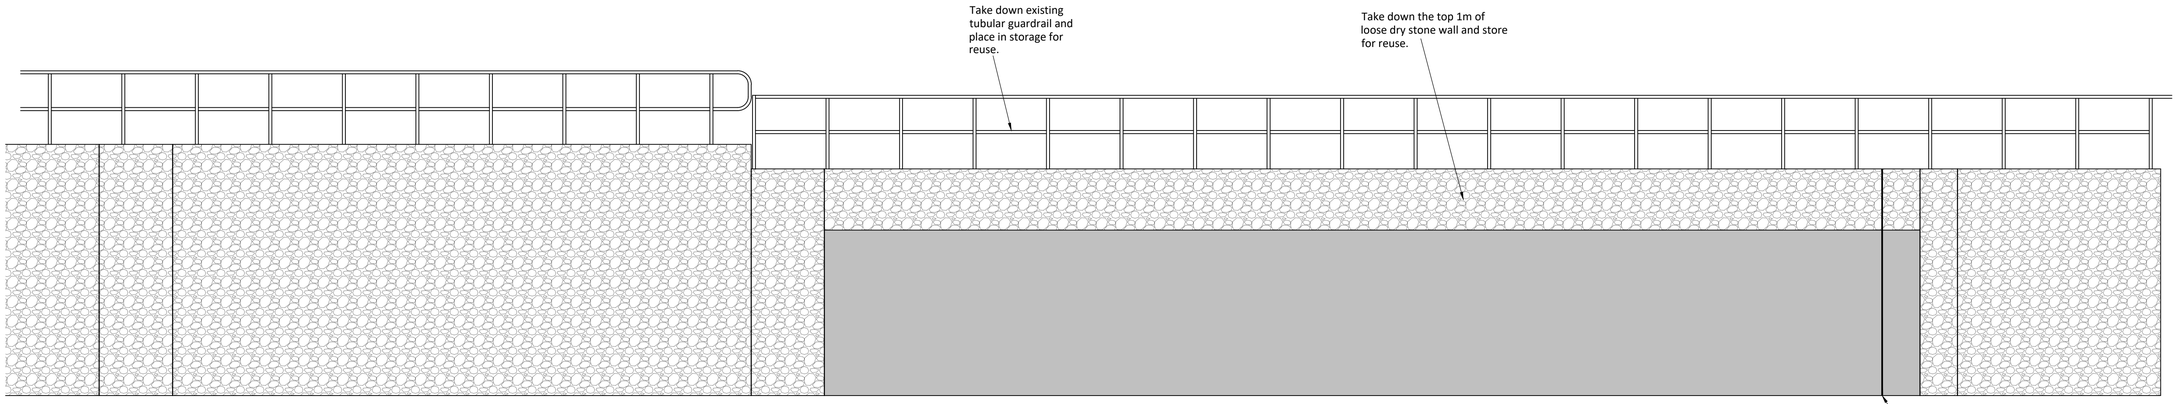





Elevation On Existing Wall

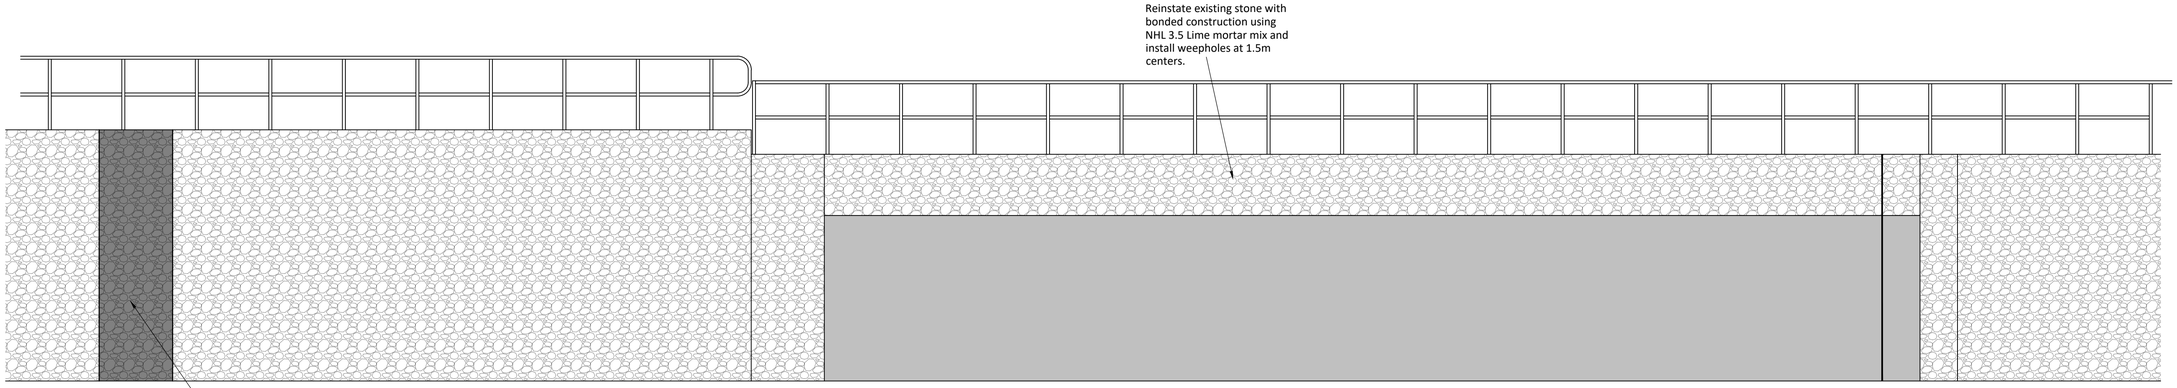


Elevation On Proposed Wall

SCALE BARS

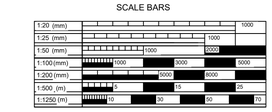


| | | | | |
|---|---|---|---|---|
| | | | | |
| | | | | |
| T02 | Scale Bar Added | SG | SJC | 09/11/21 |
| REV | AMENDMENT | BY | CHK | DATE |

CE

PROJECT EXECUTION CLASS:

All materials supplied in relations to those specified on this drawing are to be CE marked in accordance with the European Union Declaration of conformity

DRAWING STATUS

TENDER


CONSULTING ENGINEERS LTD
CIVIL | STRUCTURAL | DESIGN

**The Old Church Offices**
**Shelton New Road**
**Hartshill, Stoke on Trent**
**ST4 6DP**
**Email: mail@c2cconsulting.co.uk Telephone: 01782 980330**


CLIENT

Midlands Partnership NHS Foundation Trust

PROJECT

Leek Moorlands Hospital

DRAWING TITLE

Existing and Proposed Elevations on Work area D

| SHEET SIZE | SCALE | DATE | DRAWN | CHECKED | STATUS |
|---|---|---|---|---|---|
| A1 | 1:250 | 30/04/21 | SG | | S3 |

| PROJECT No. | DRAWING No. | | REV |
|---|---|---|---|
| 210309 | C2C - XX - XX - M2 - S | 006 | T02 |

CAD File Path: S:\ro\Shelton\5_2\PROJECT - DJ\OTS 2021\210309 - Leek Moorlands Hospital\01 DRAWINGS\11 CE\11 CAD\210309-C2C-XX-XX-M3-S-001


© Copyright: This drawing and any design therein is the copyright of C2C Consulting Engineers Ltd and must not be reproduced or utilised without their written consent