




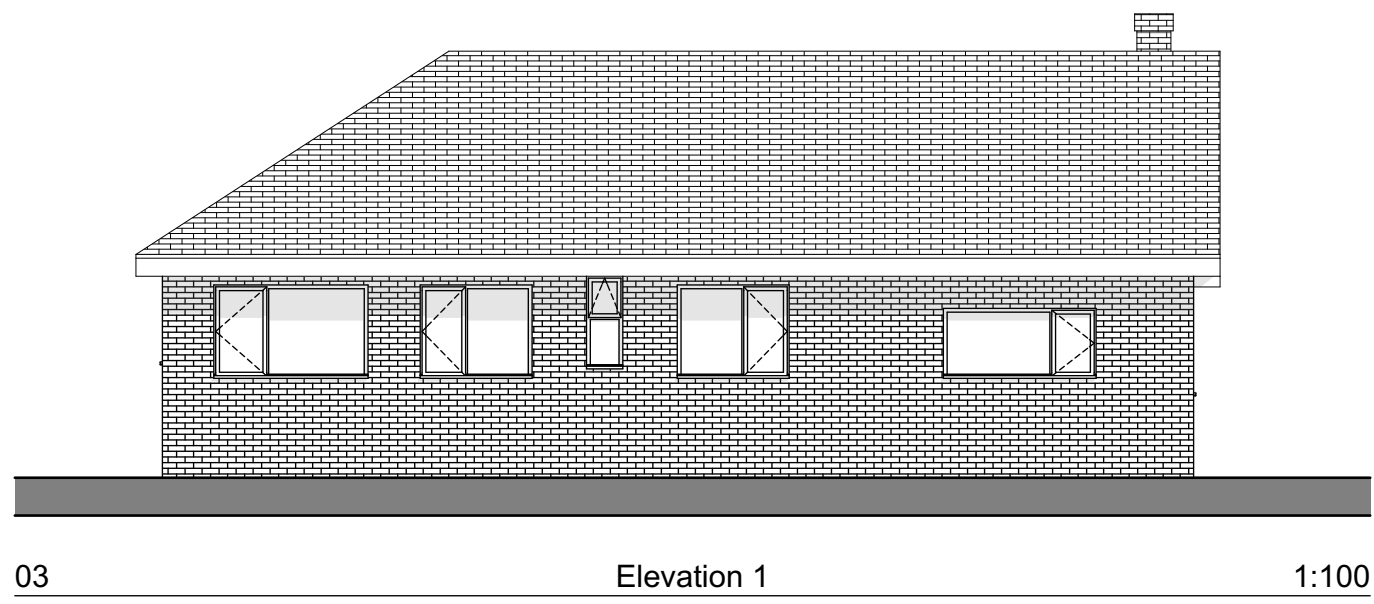


03 Elevation 1 1:100

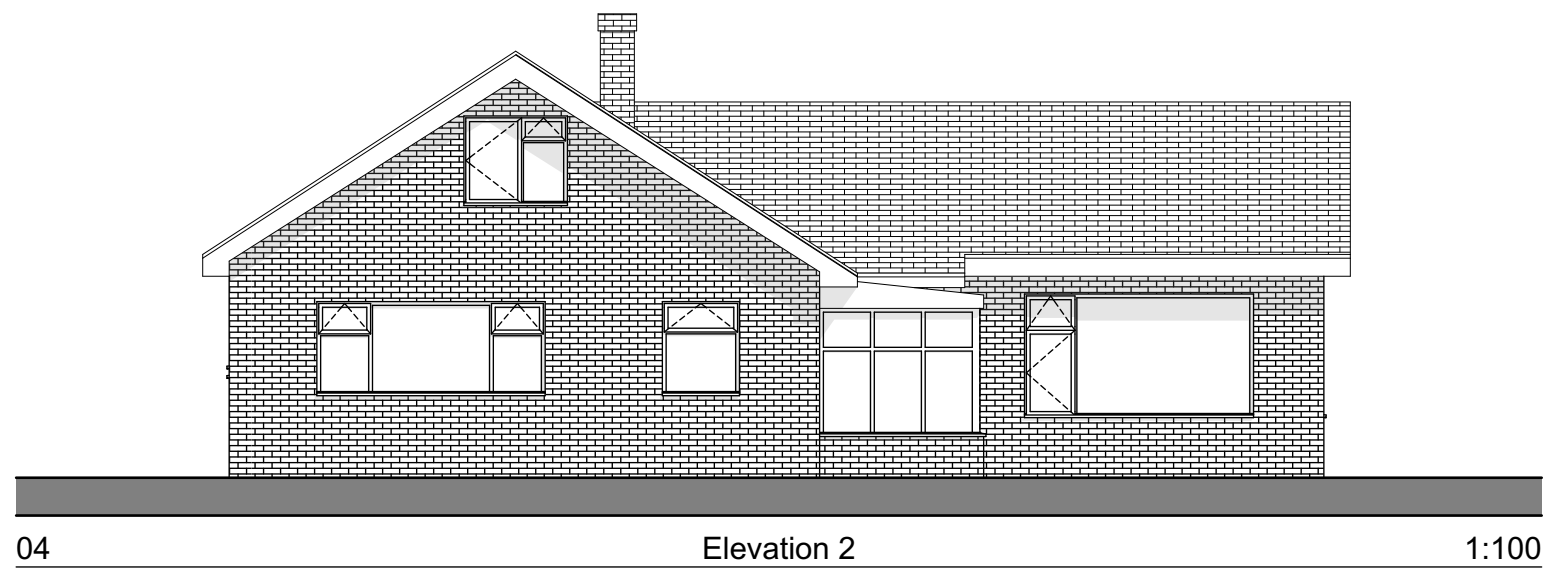

04 Elevation 2 1:100

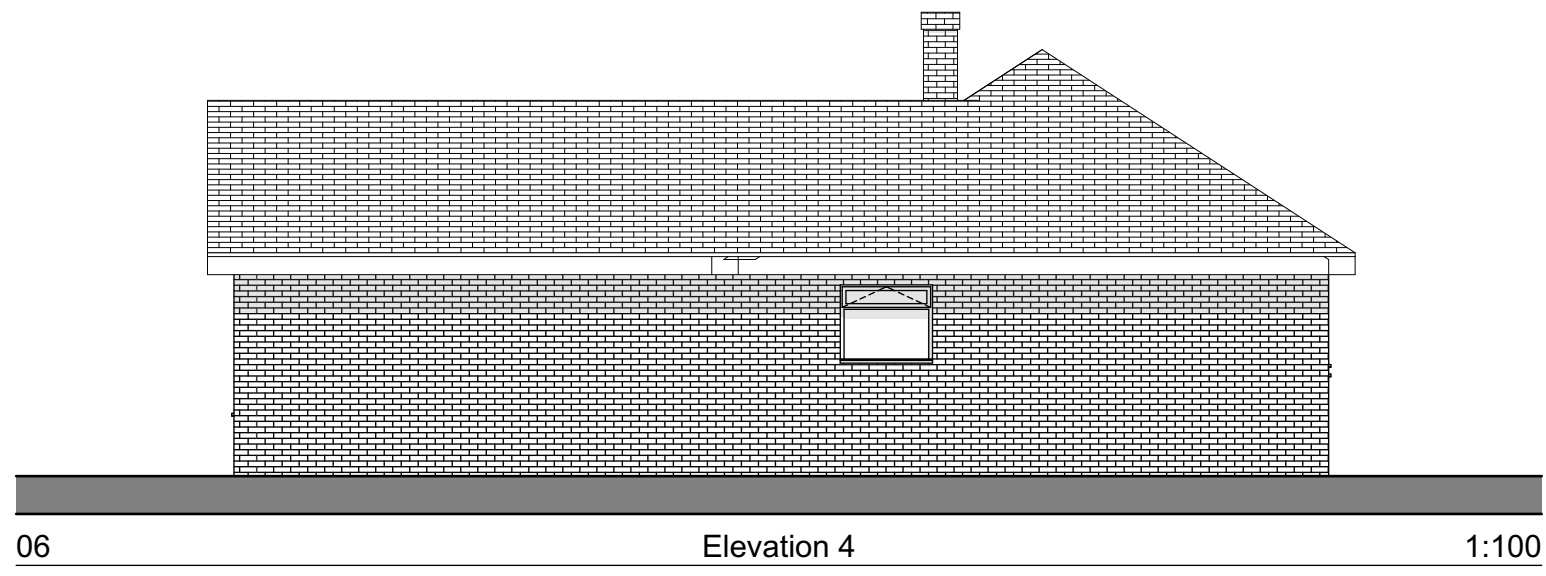


06 Elevation 4 1:100

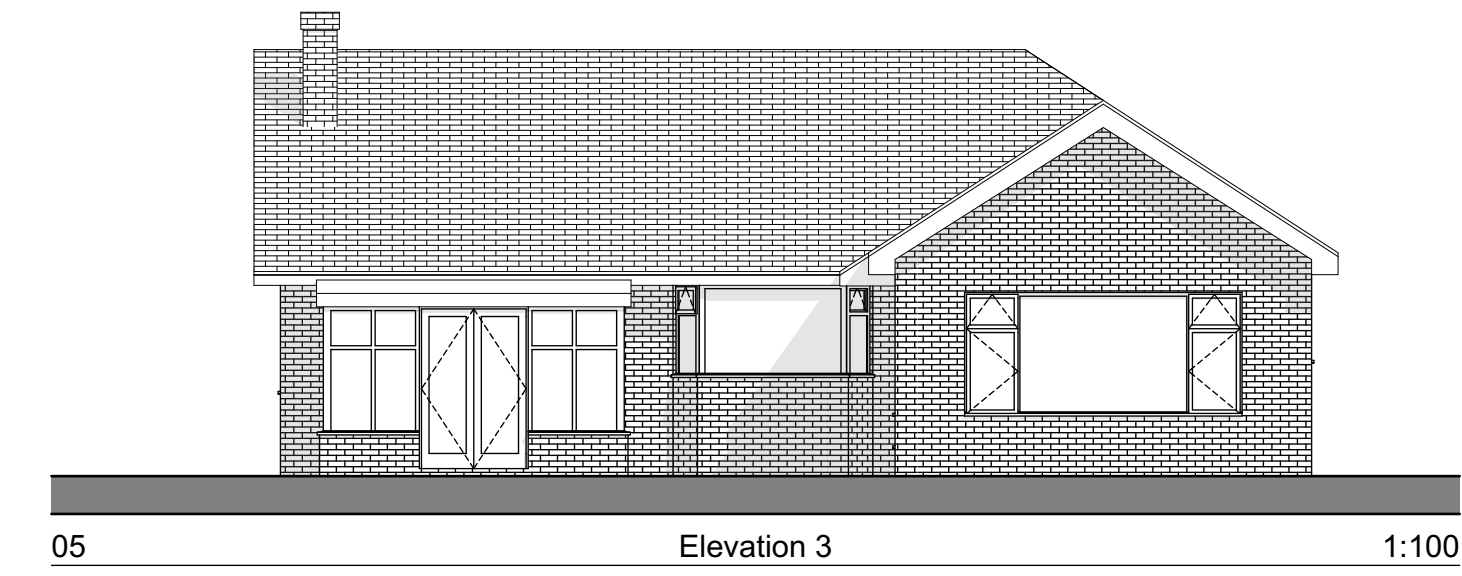


05 Elevation 3 1:100



01 GF-Ground Floor 1:100

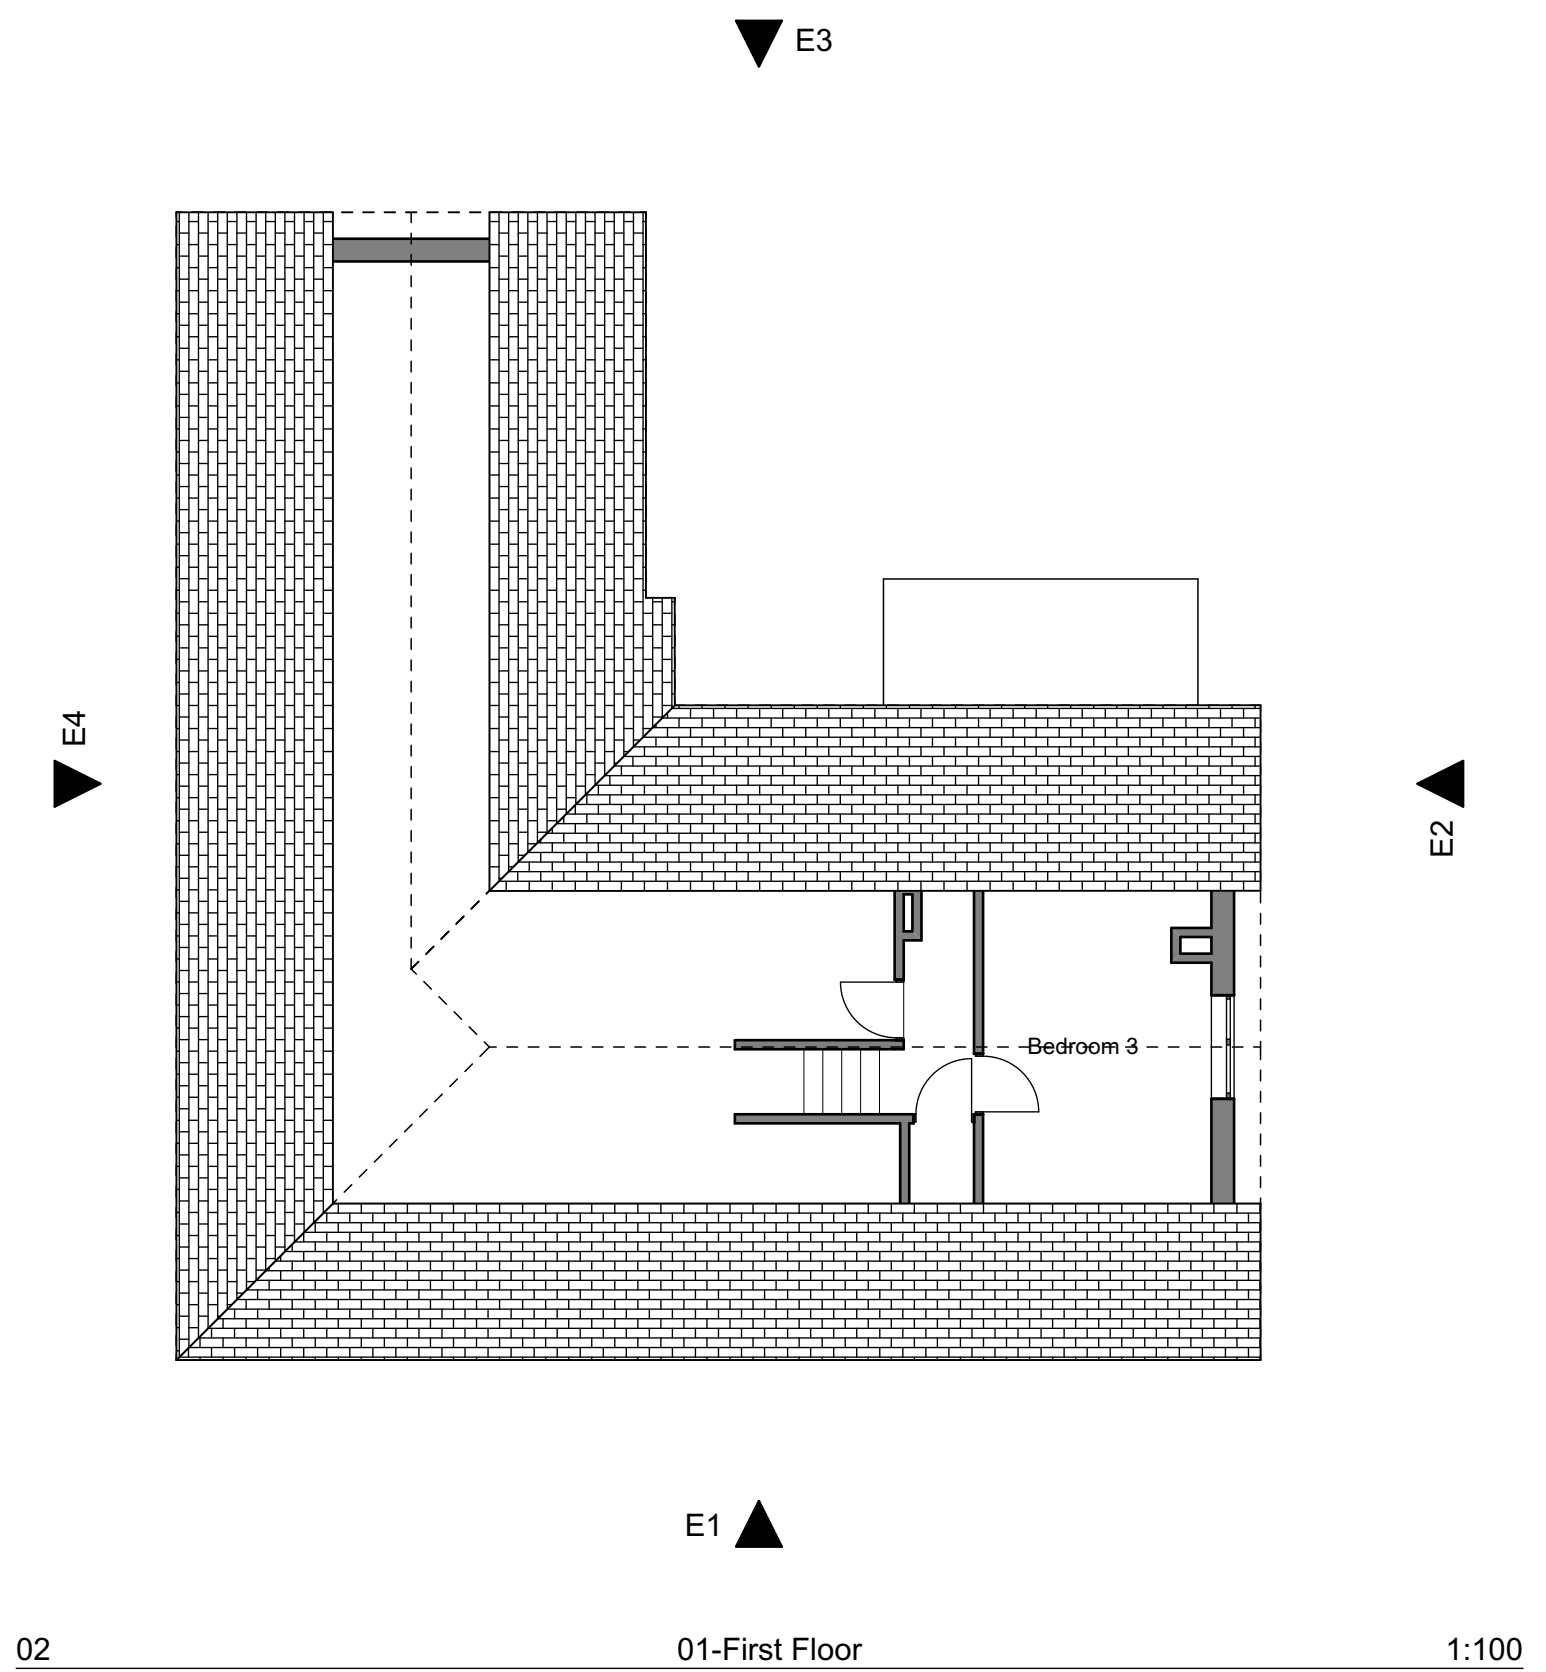

02 01-First Floor 1:100

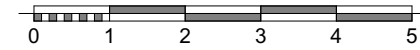

Client.
Mr L Owen
Caverswall Common

Project.
Proposed Extension and
Alterations to Existing Dwelling

Title.
Plans and Elevations as Existing

Drawing Number	/ (Revision)		Revision ID
LO-02-01			A
Scale	Sheet Size	Issue Date	
1:100	A1	09/11/2021	