



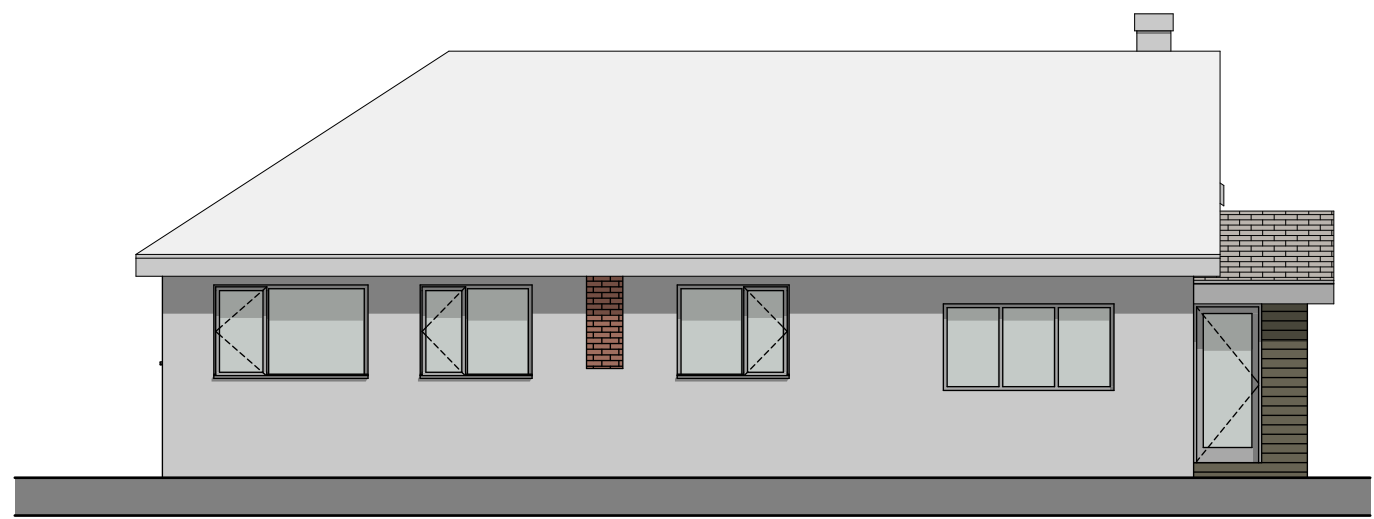


03 Elevation 1 1:100

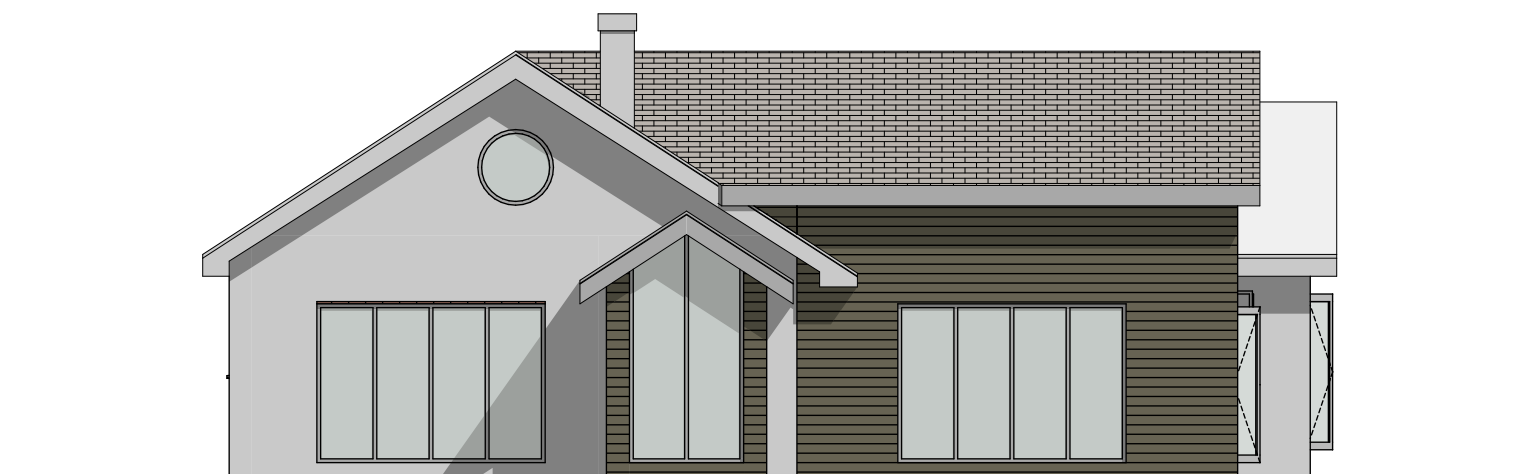


04 Elevation 2 1:100




05 Elevation 3 1:100

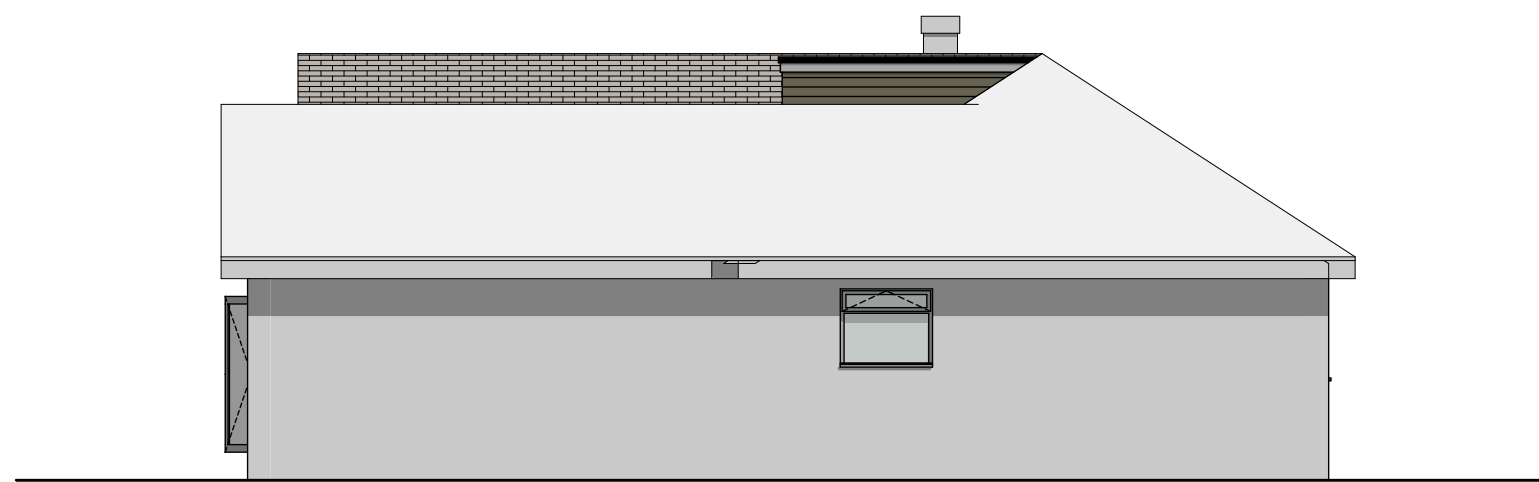

06 Elevation 4 1:100

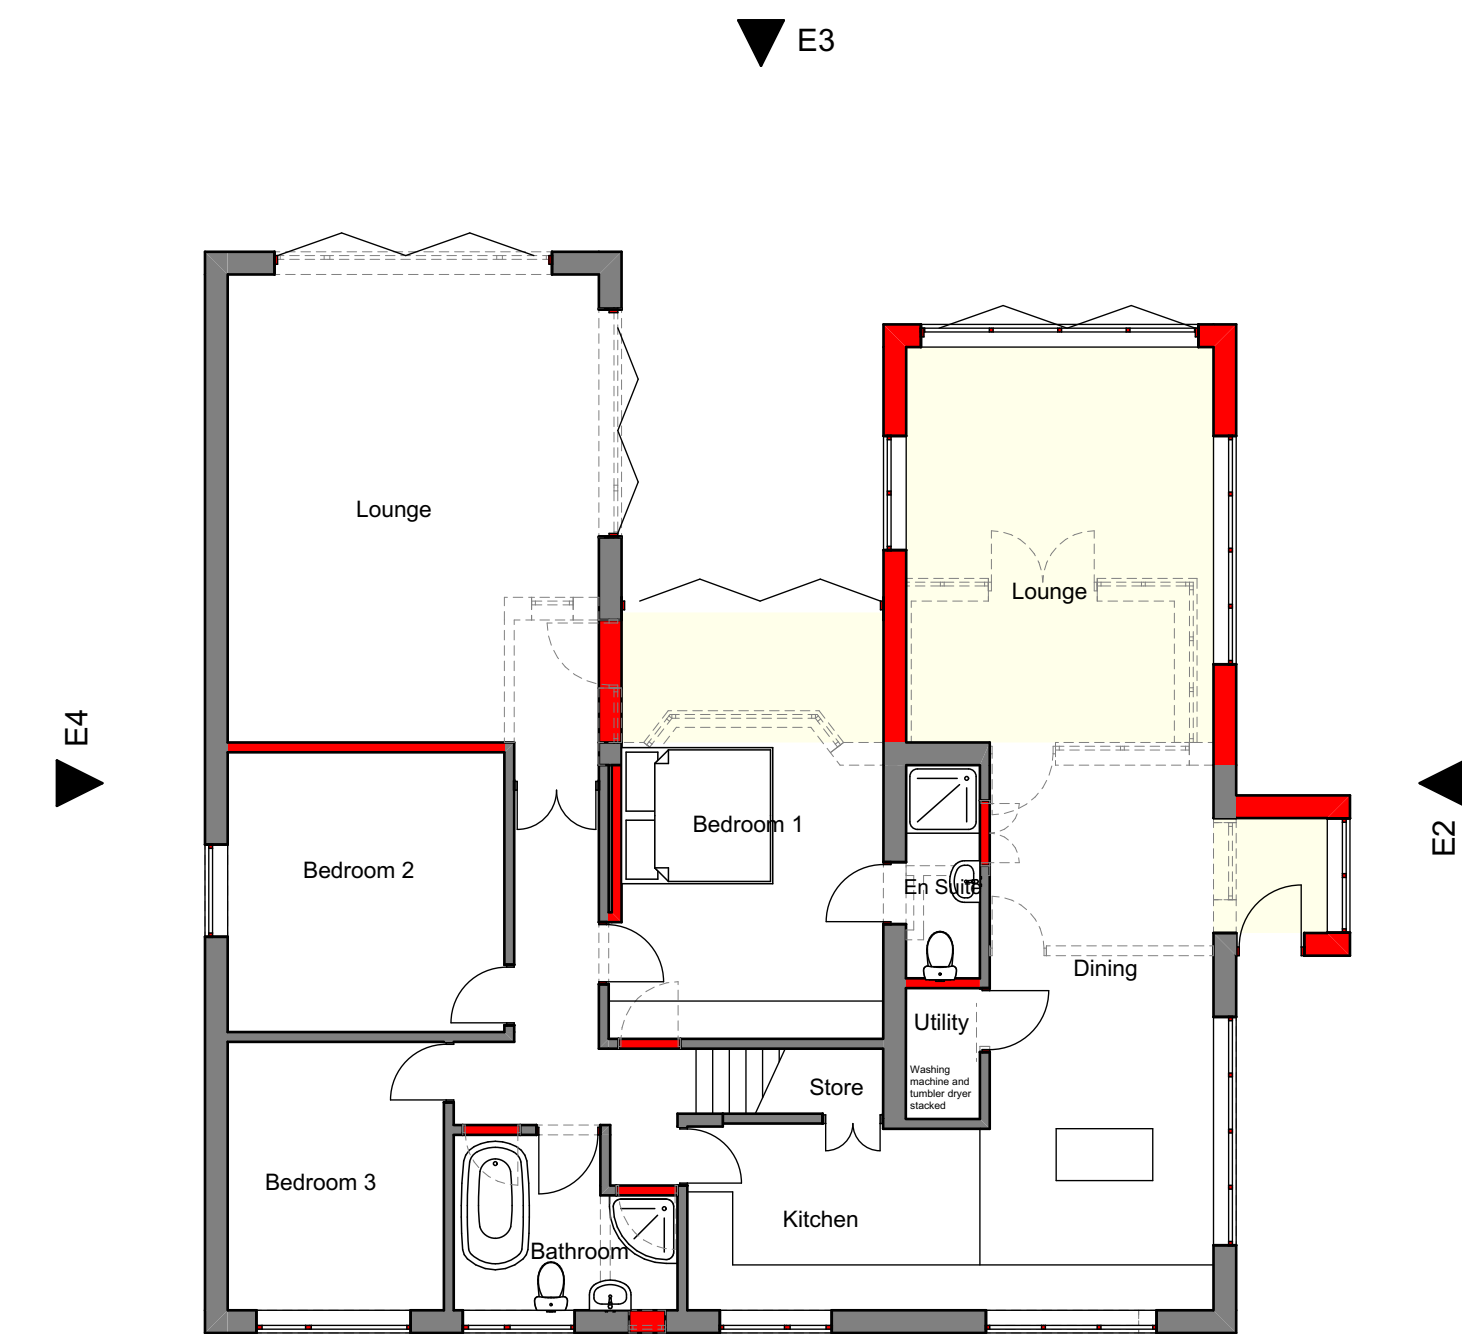

01 GF-Ground Floor 1:100

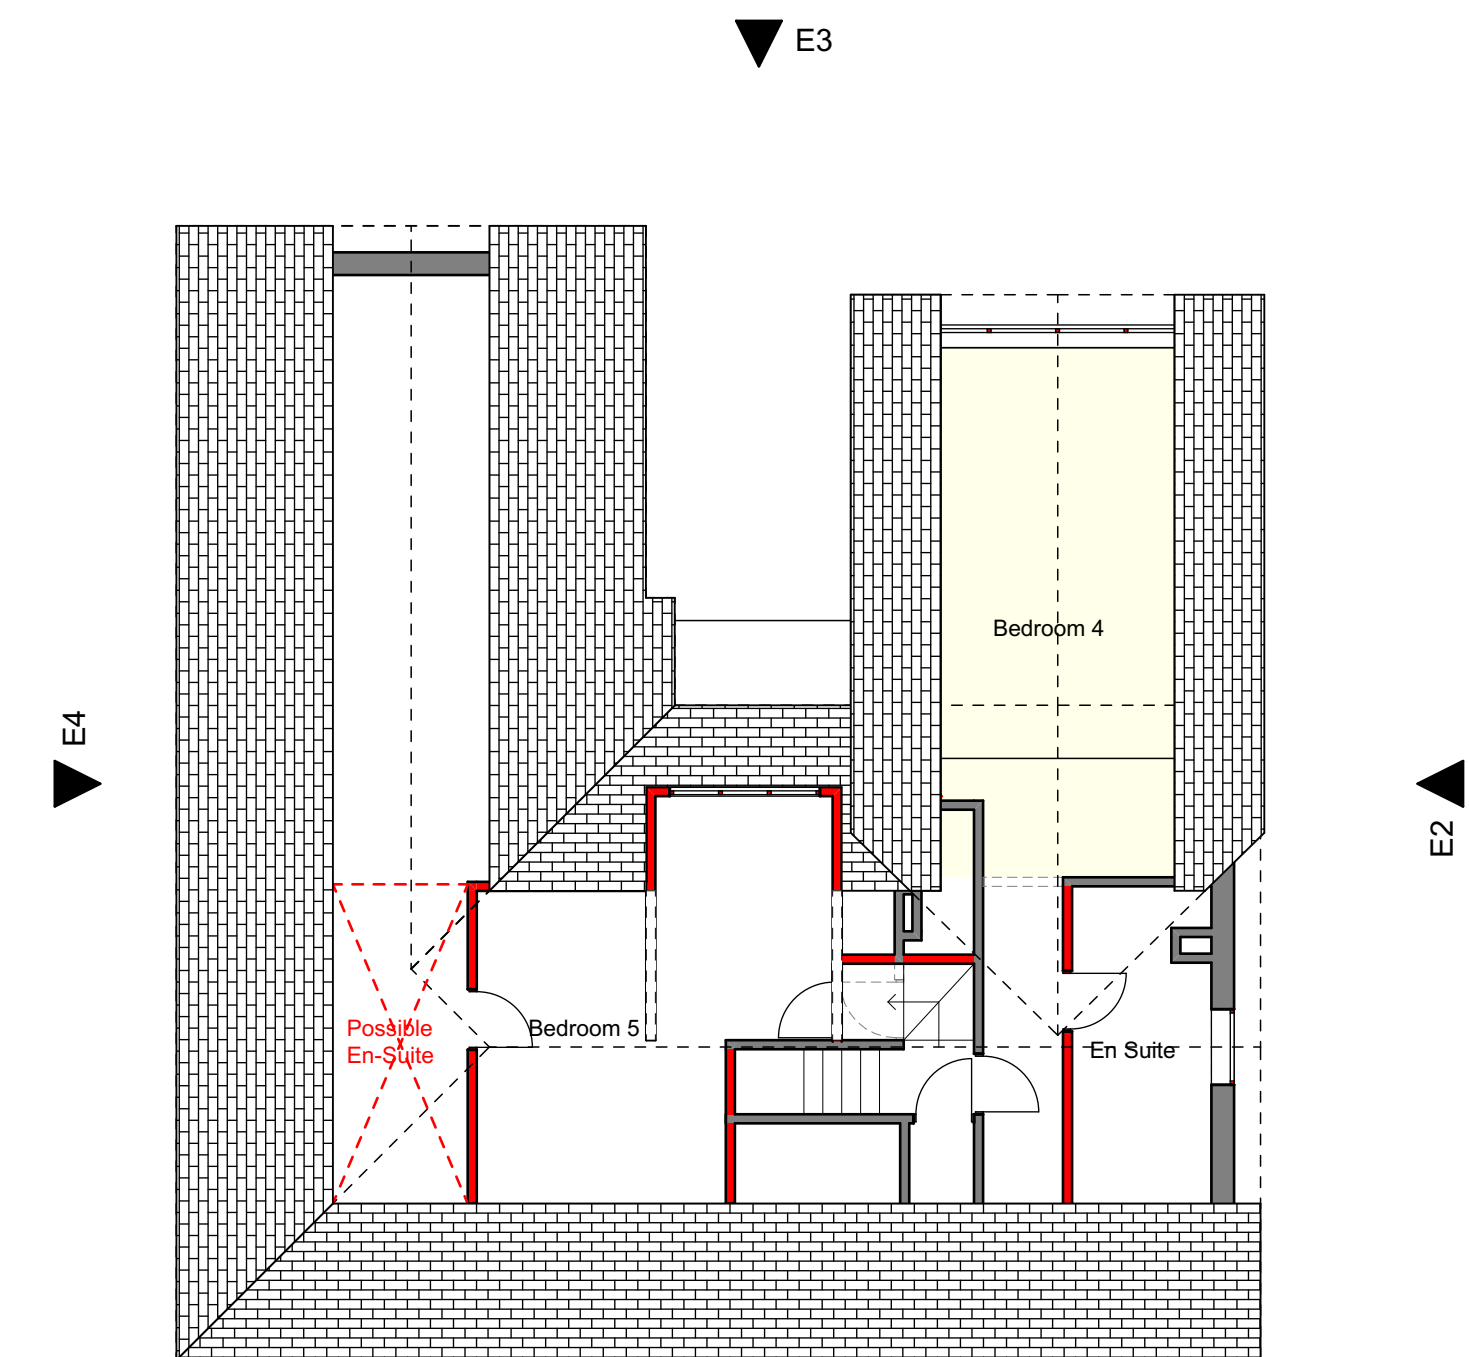

02 01-First Floor 1:100

Client:
Mr L Owen
Caverswall Common

Project:
Proposed Extension and
Alterations to Existing Dwelling

Title:
Planning Drawing

Drawing Number	/ (Revision)		Revision ID
LO-02-04			A
Scale	Sheet Size	Issue Date	
1:100	A1	09/11/2021	