
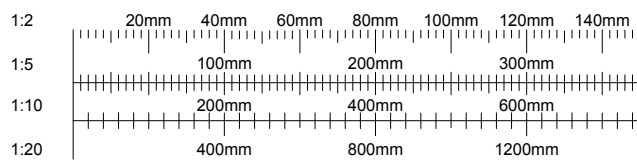
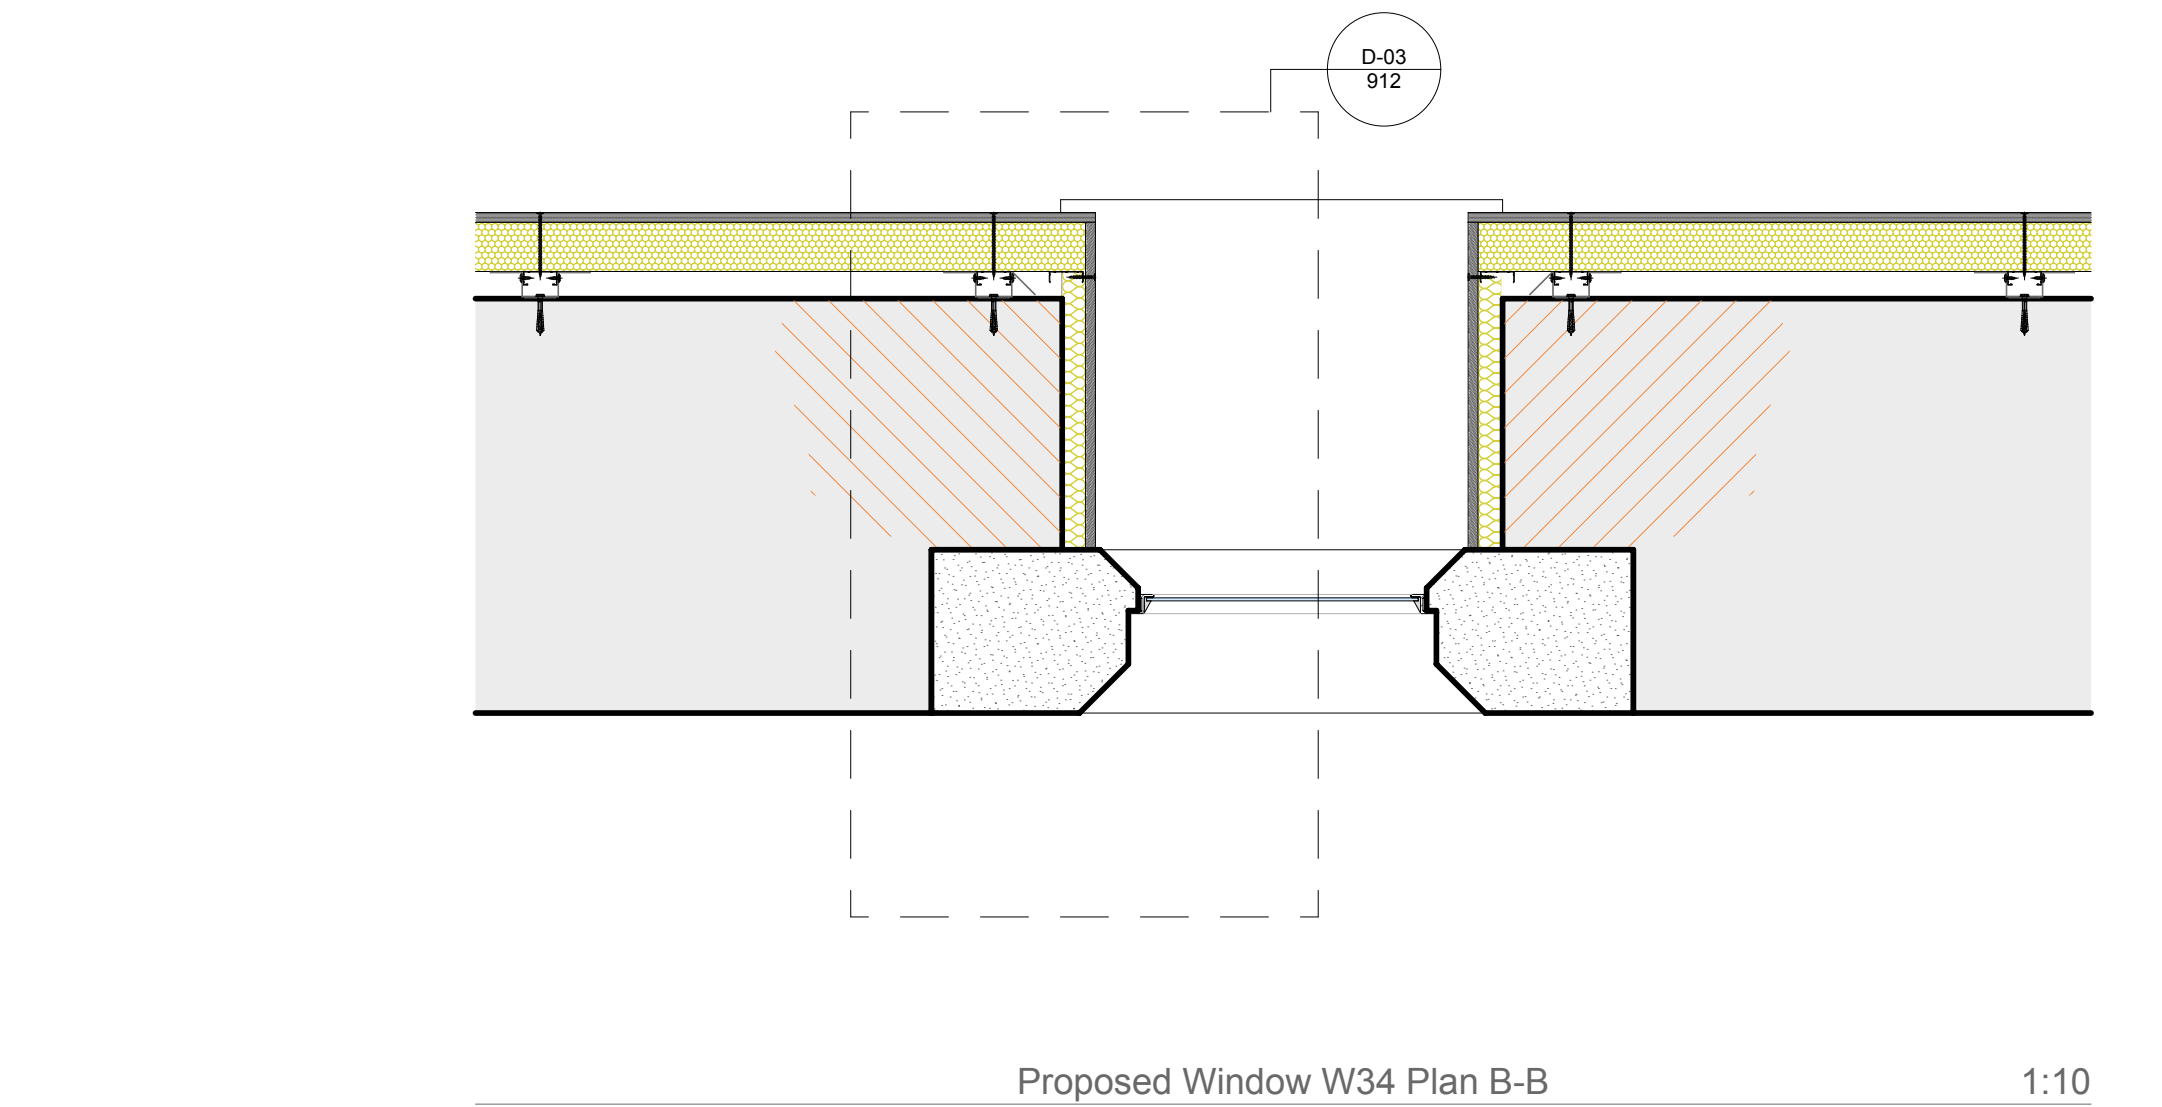
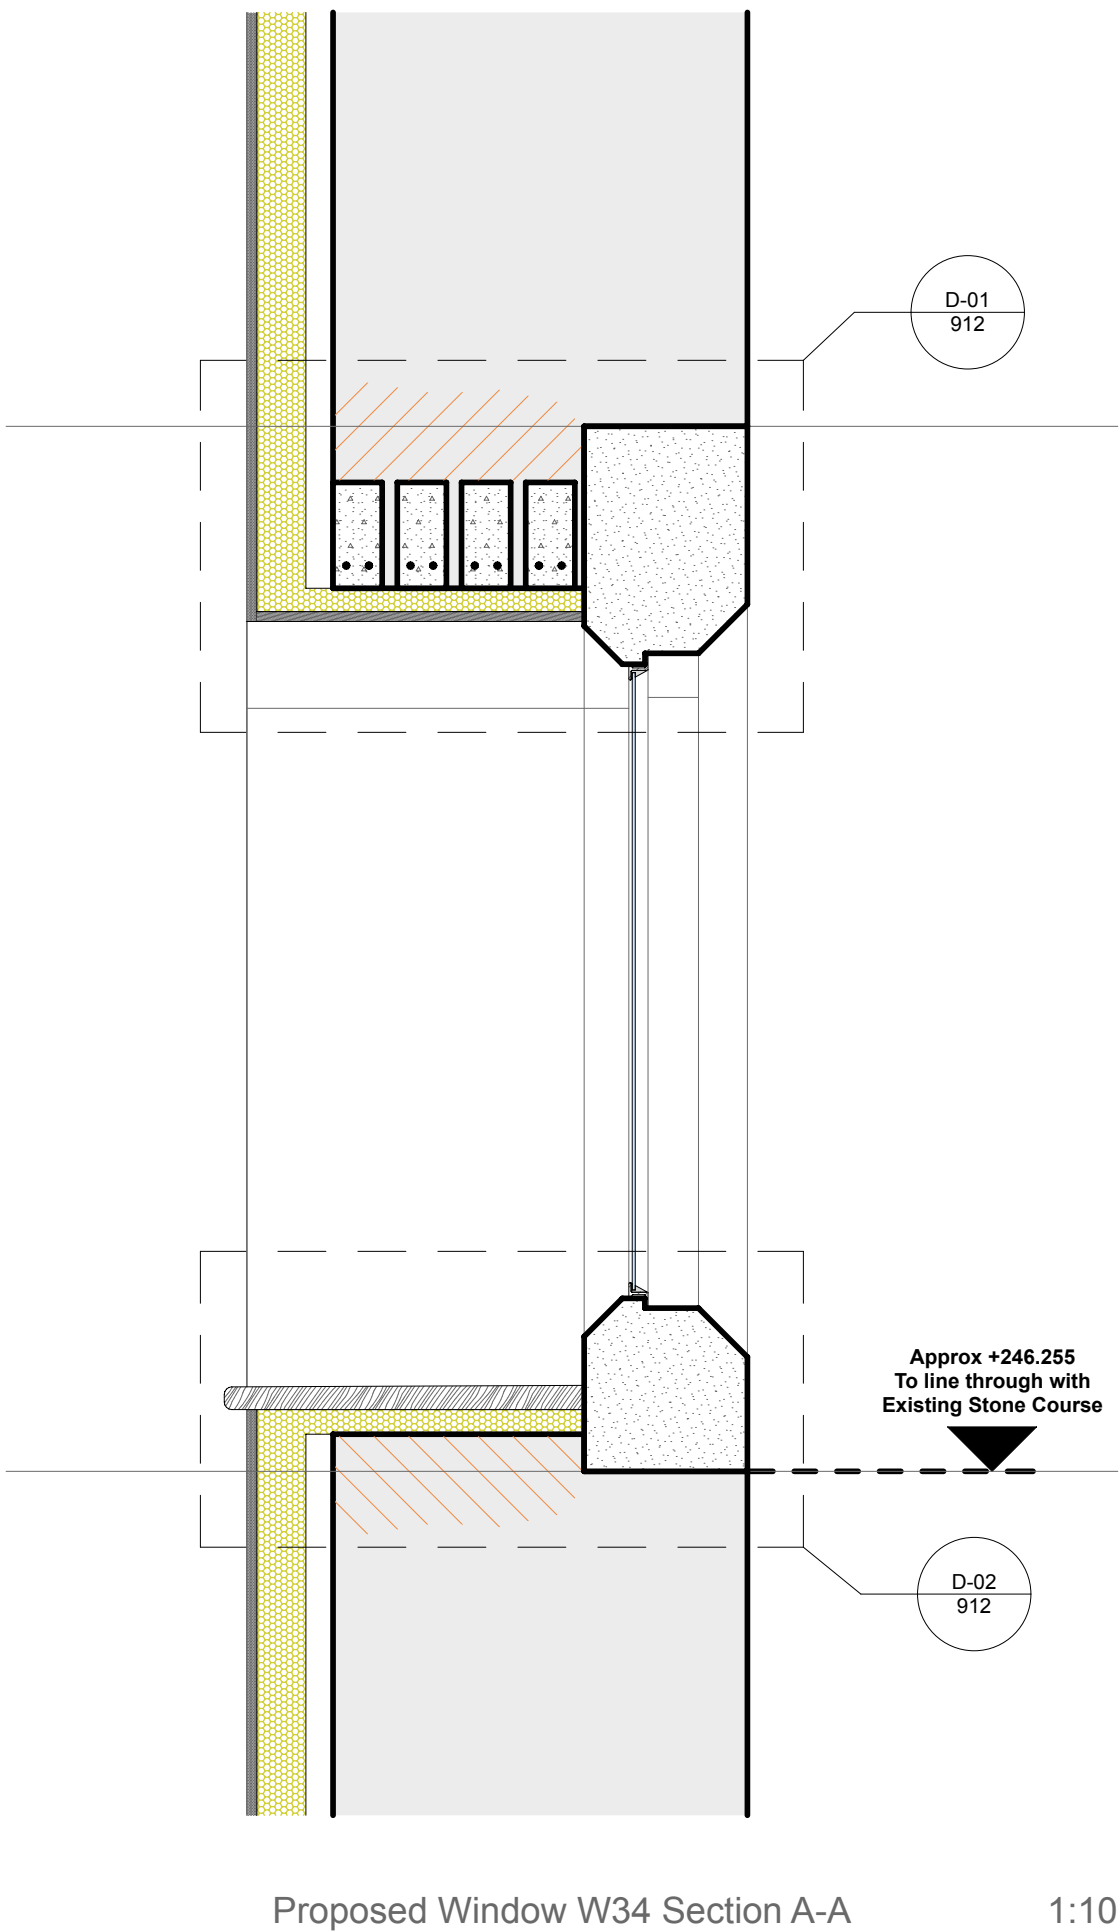


This drawing is to be read in conjunction with Document 2016-44 Schedule of Repairs, Renovation & Alterations and Amos Group drawing 506.

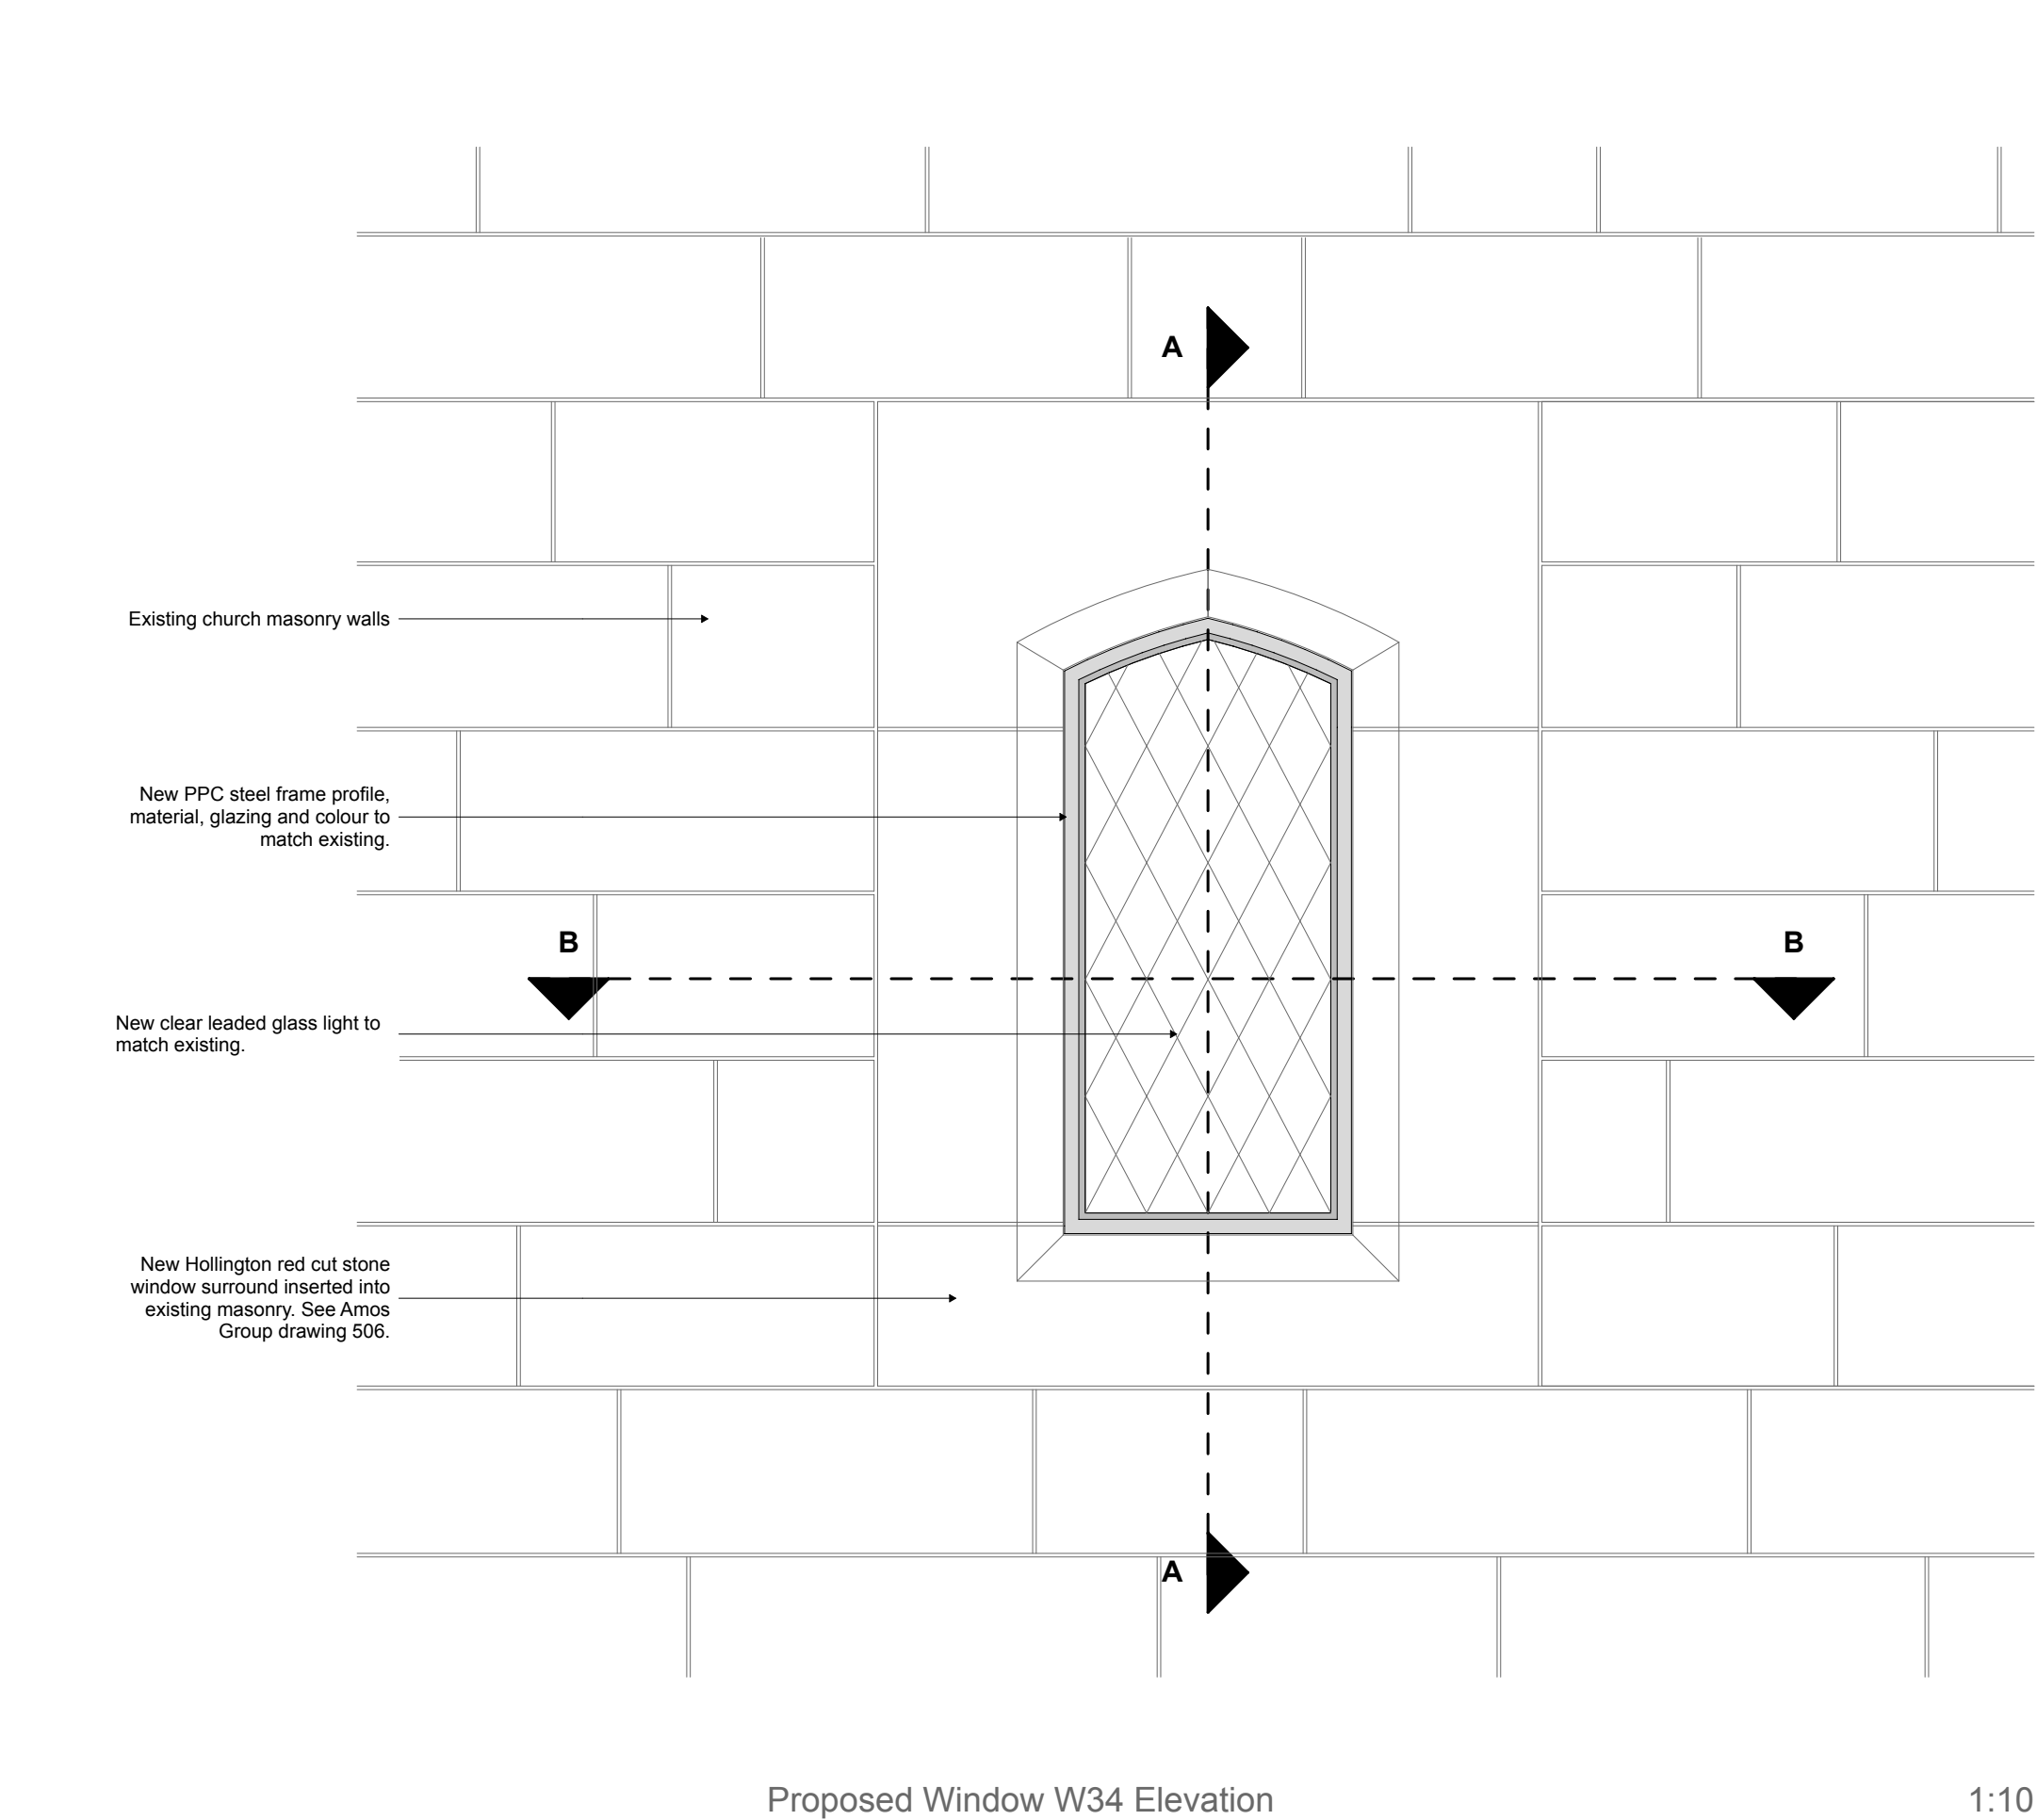

B	AME	21.10.21	Glazing revised. Planning Issue.
A	HC	26.03.21	Planning Issue.
Rev	Issued By	Date	Description
			Lime Architecture Ltd Unit 8 Parchfields Enterprise Park Cotton Road Rugeley Staffordshire WS15 3HB Tel: 01889 577777 www.lime-architecture.co.uk email: info@lime-architecture.co.uk
Client:			
Amos Group Ltd.			
Project:			
Proposed Conversion of the Grade II listed St Wilfrids Church, Cotton Lane, Cotton, Staffordshire, ST10 3DP			
Drawing Title:			
Proposed W34 Window Details			
Date:	22/10/2021		Scale: 1:10 @ A1
Drawn:	HC		Drawing No.
Status:			Revision:
			2016-44-911
			B