



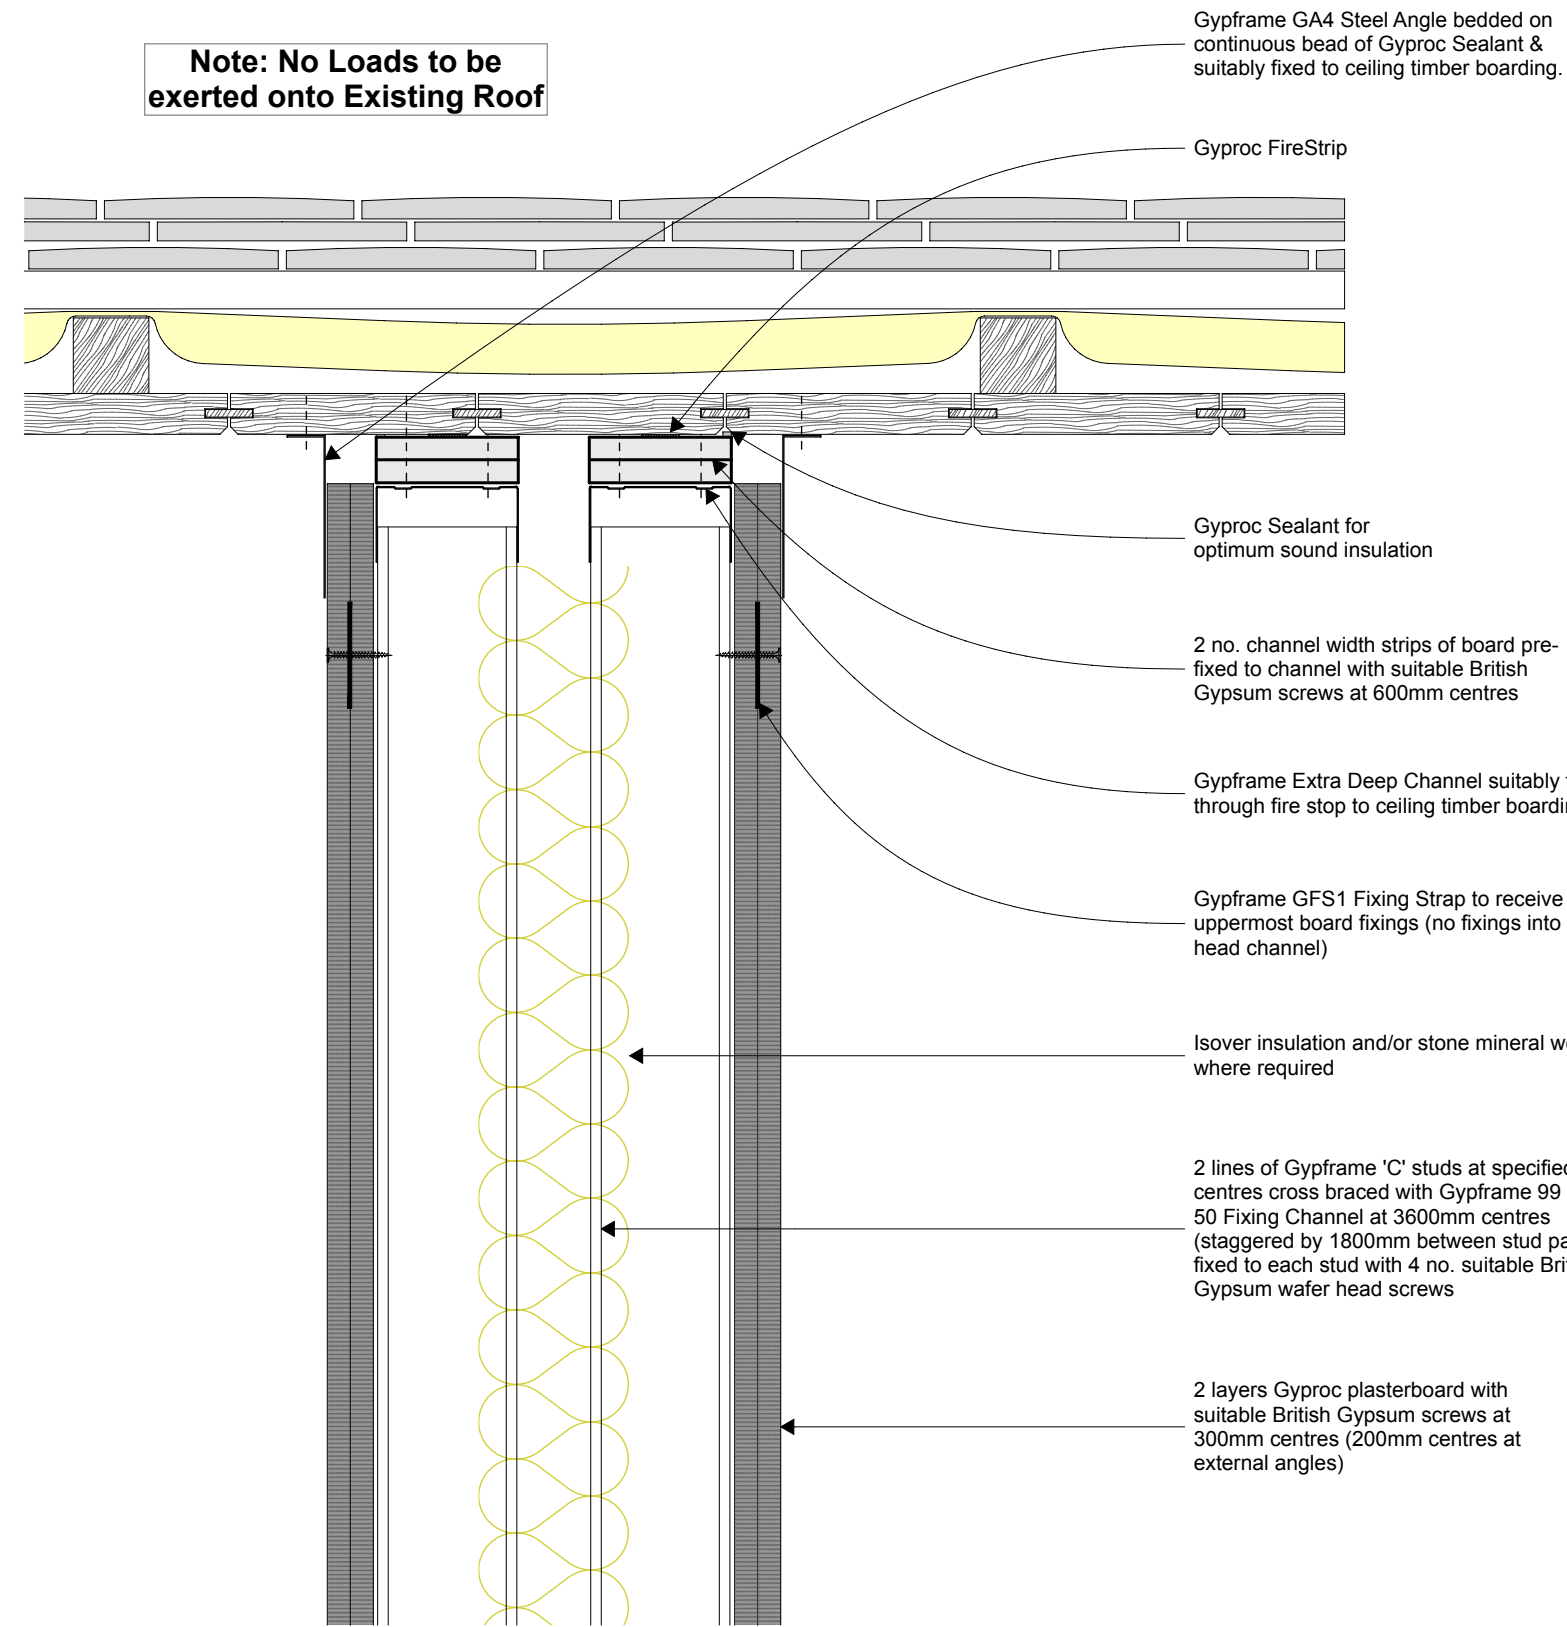

D-06

Proposed Party Wall to Roof Detail


1:5

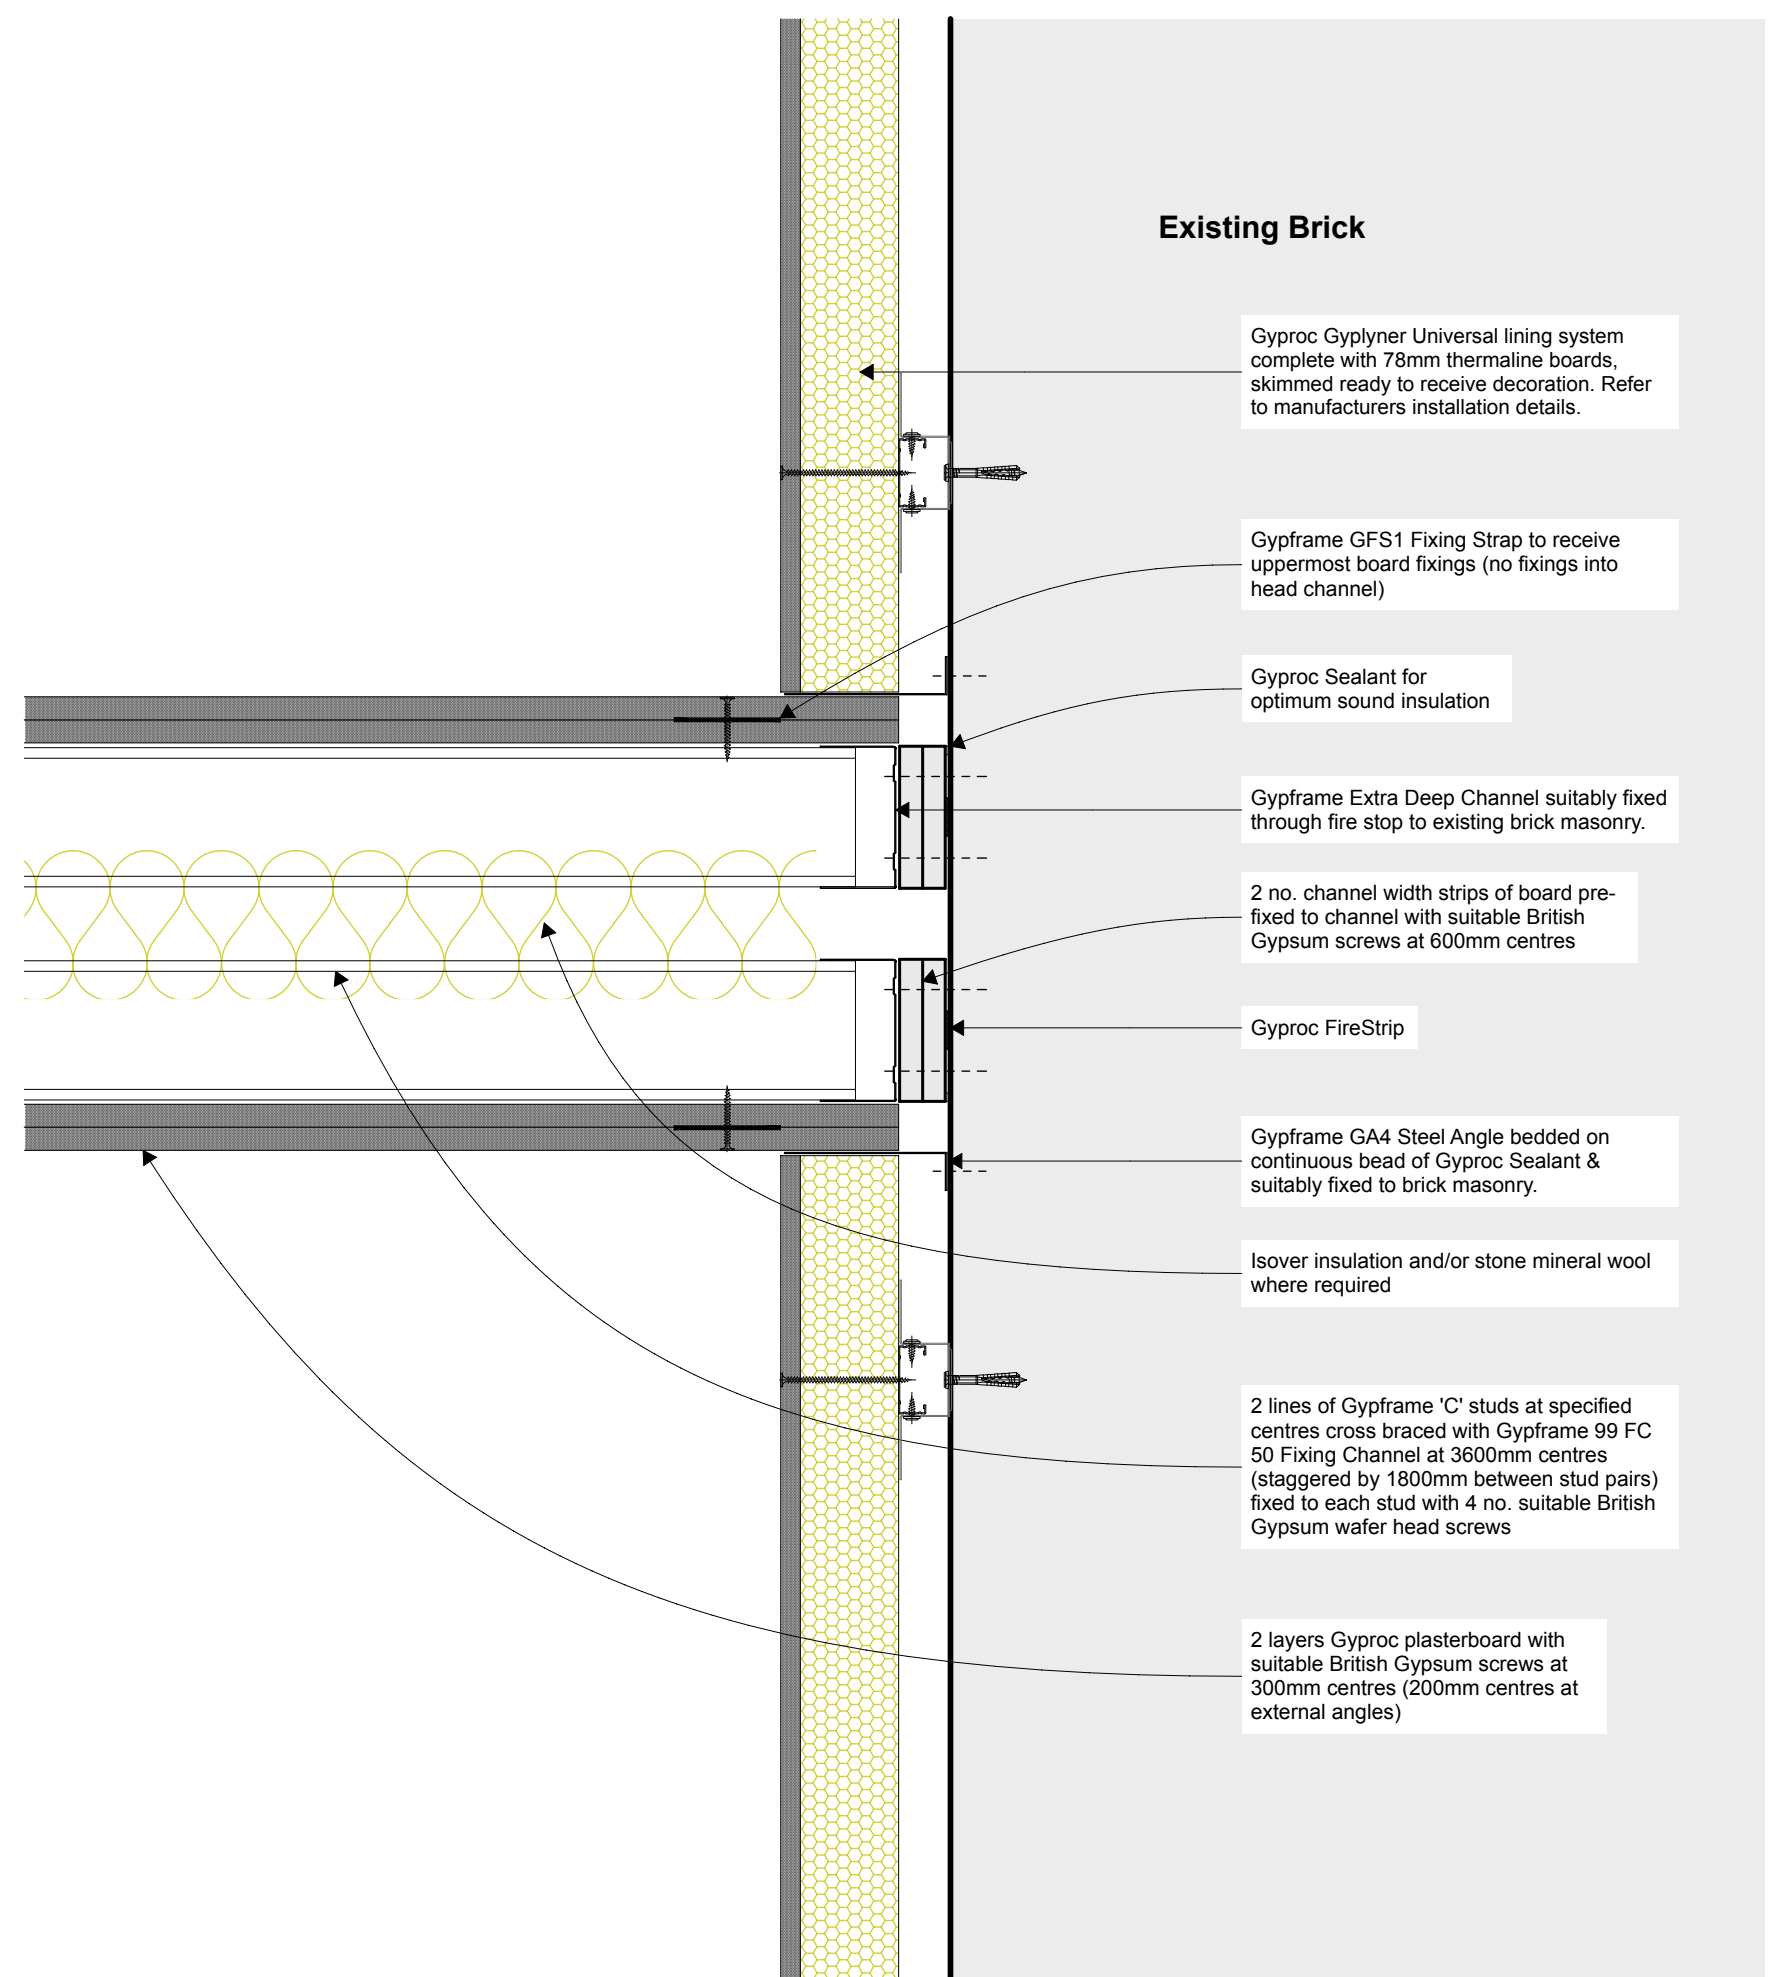

D-07


Proposed Party Wall to Existing Wall Detail

1:5

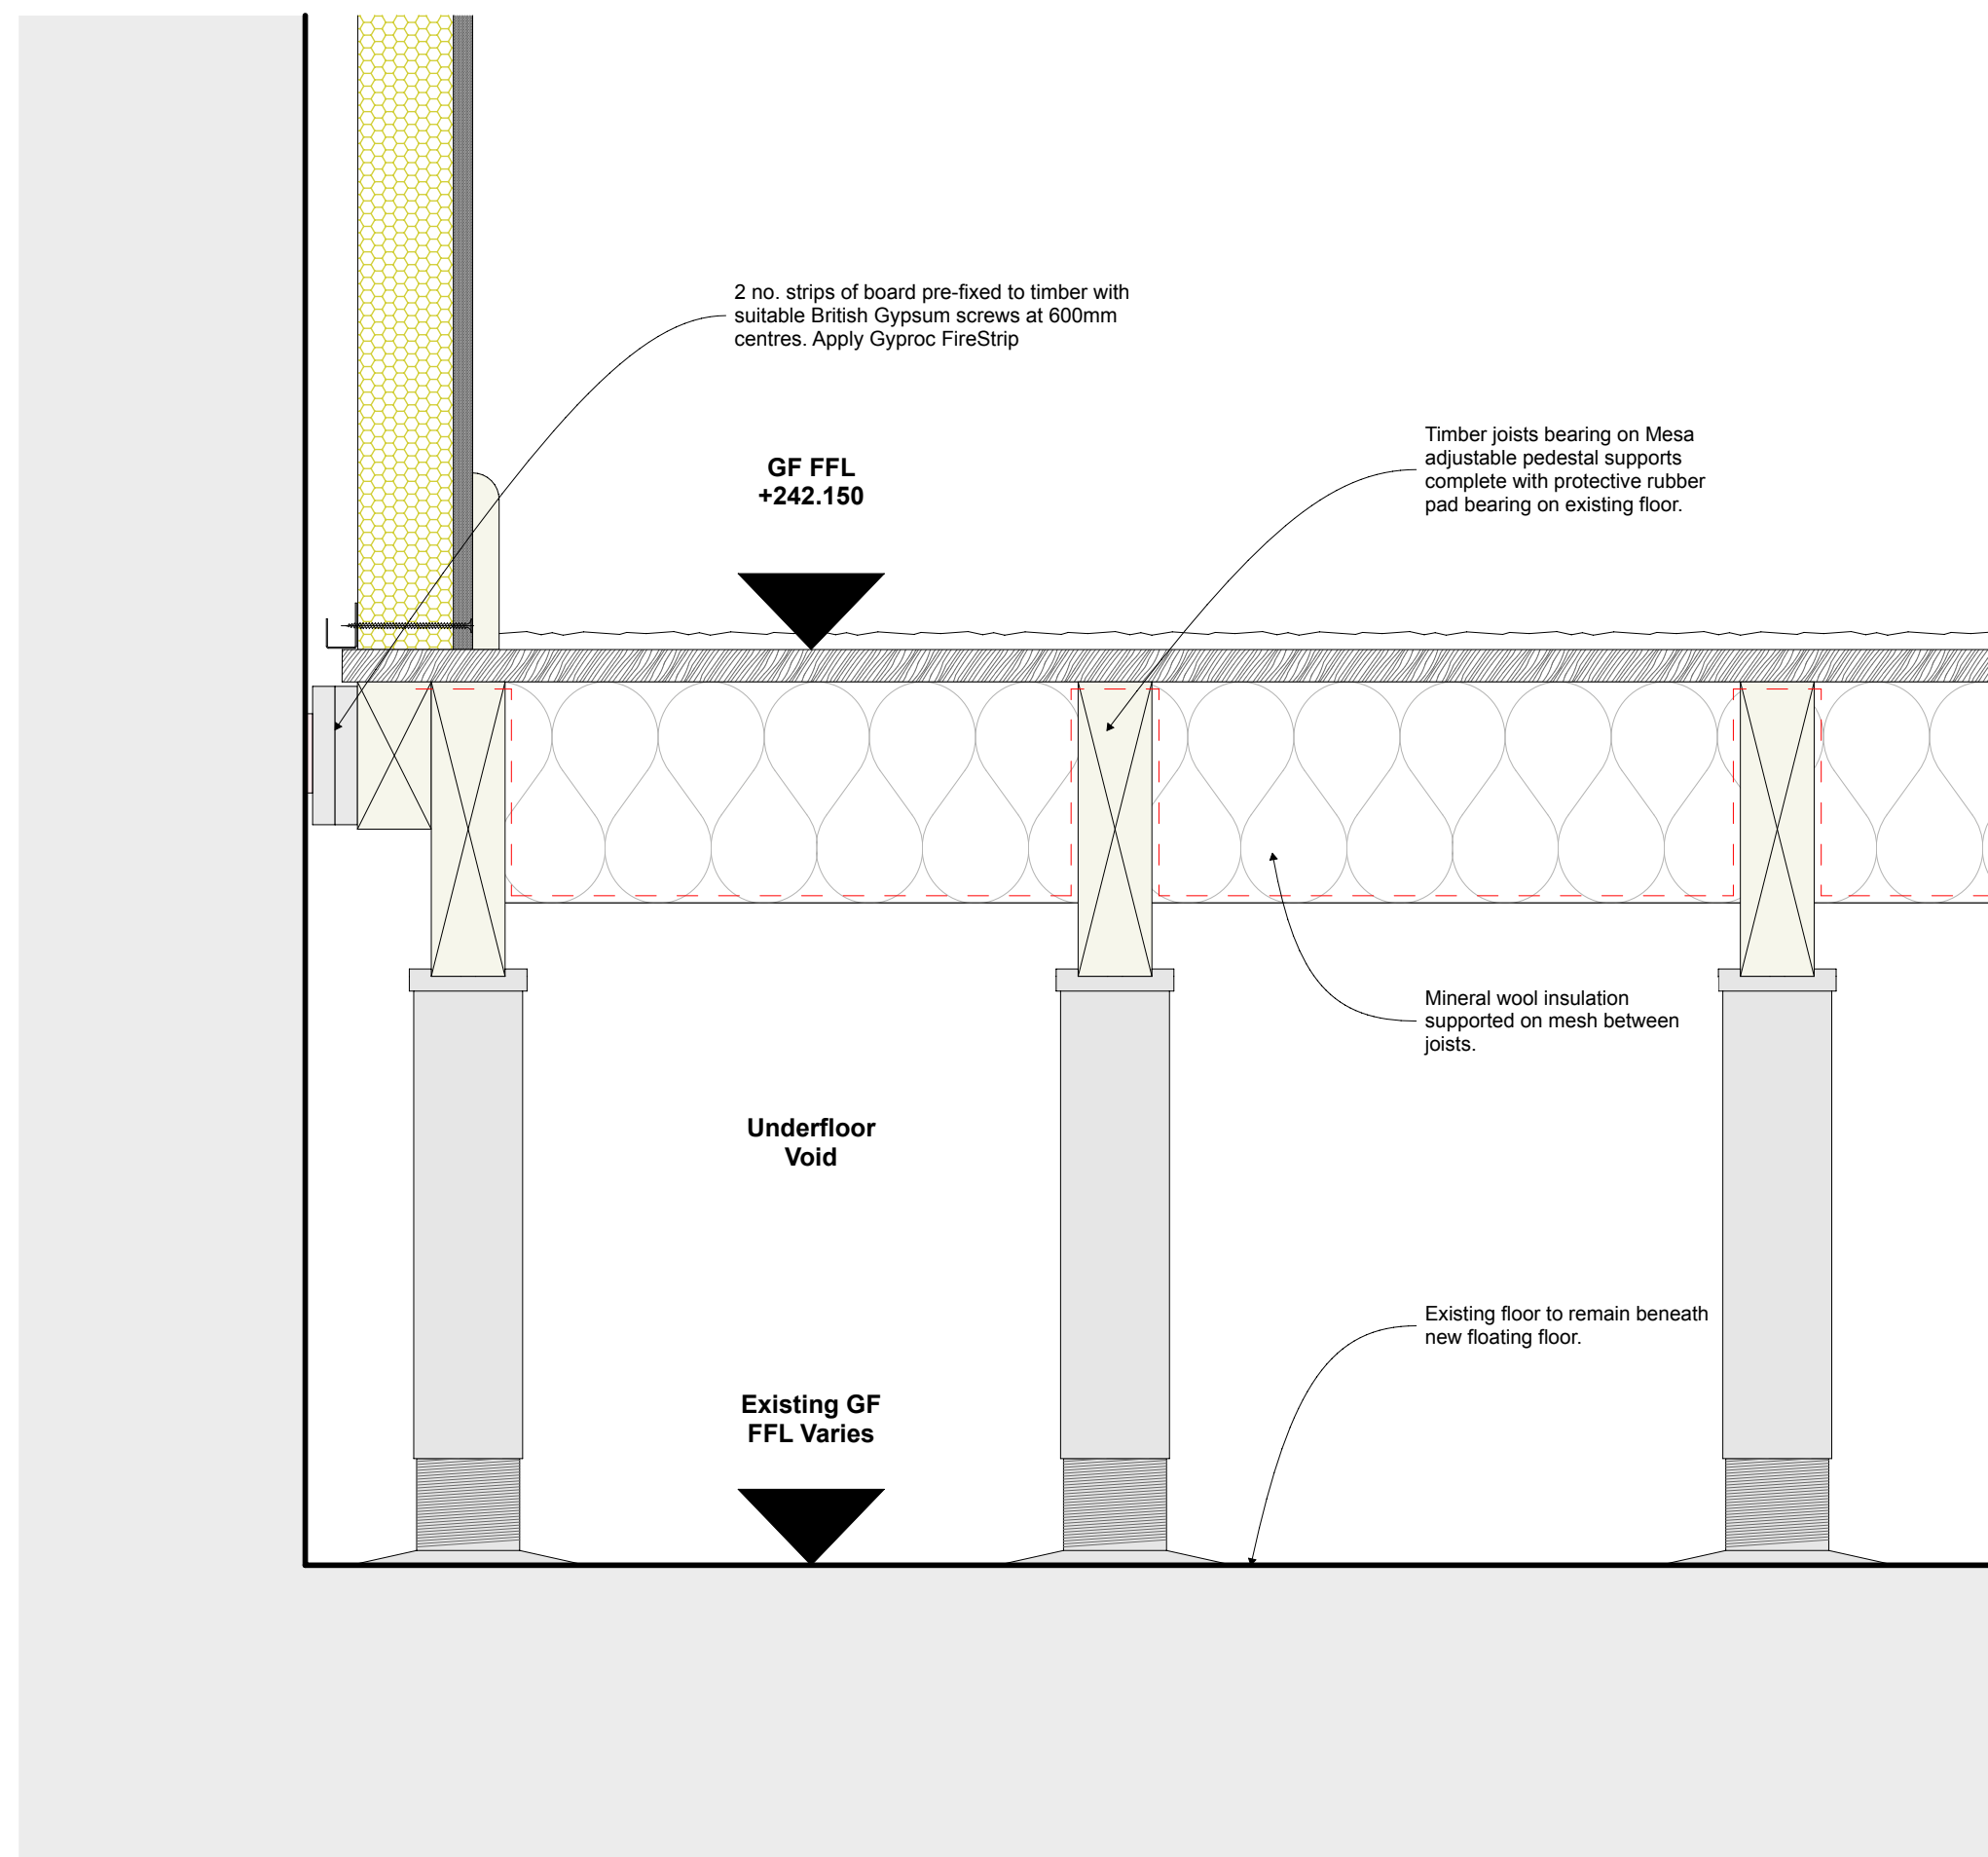

Proposed Suspended Floor Junction Detail


1:5

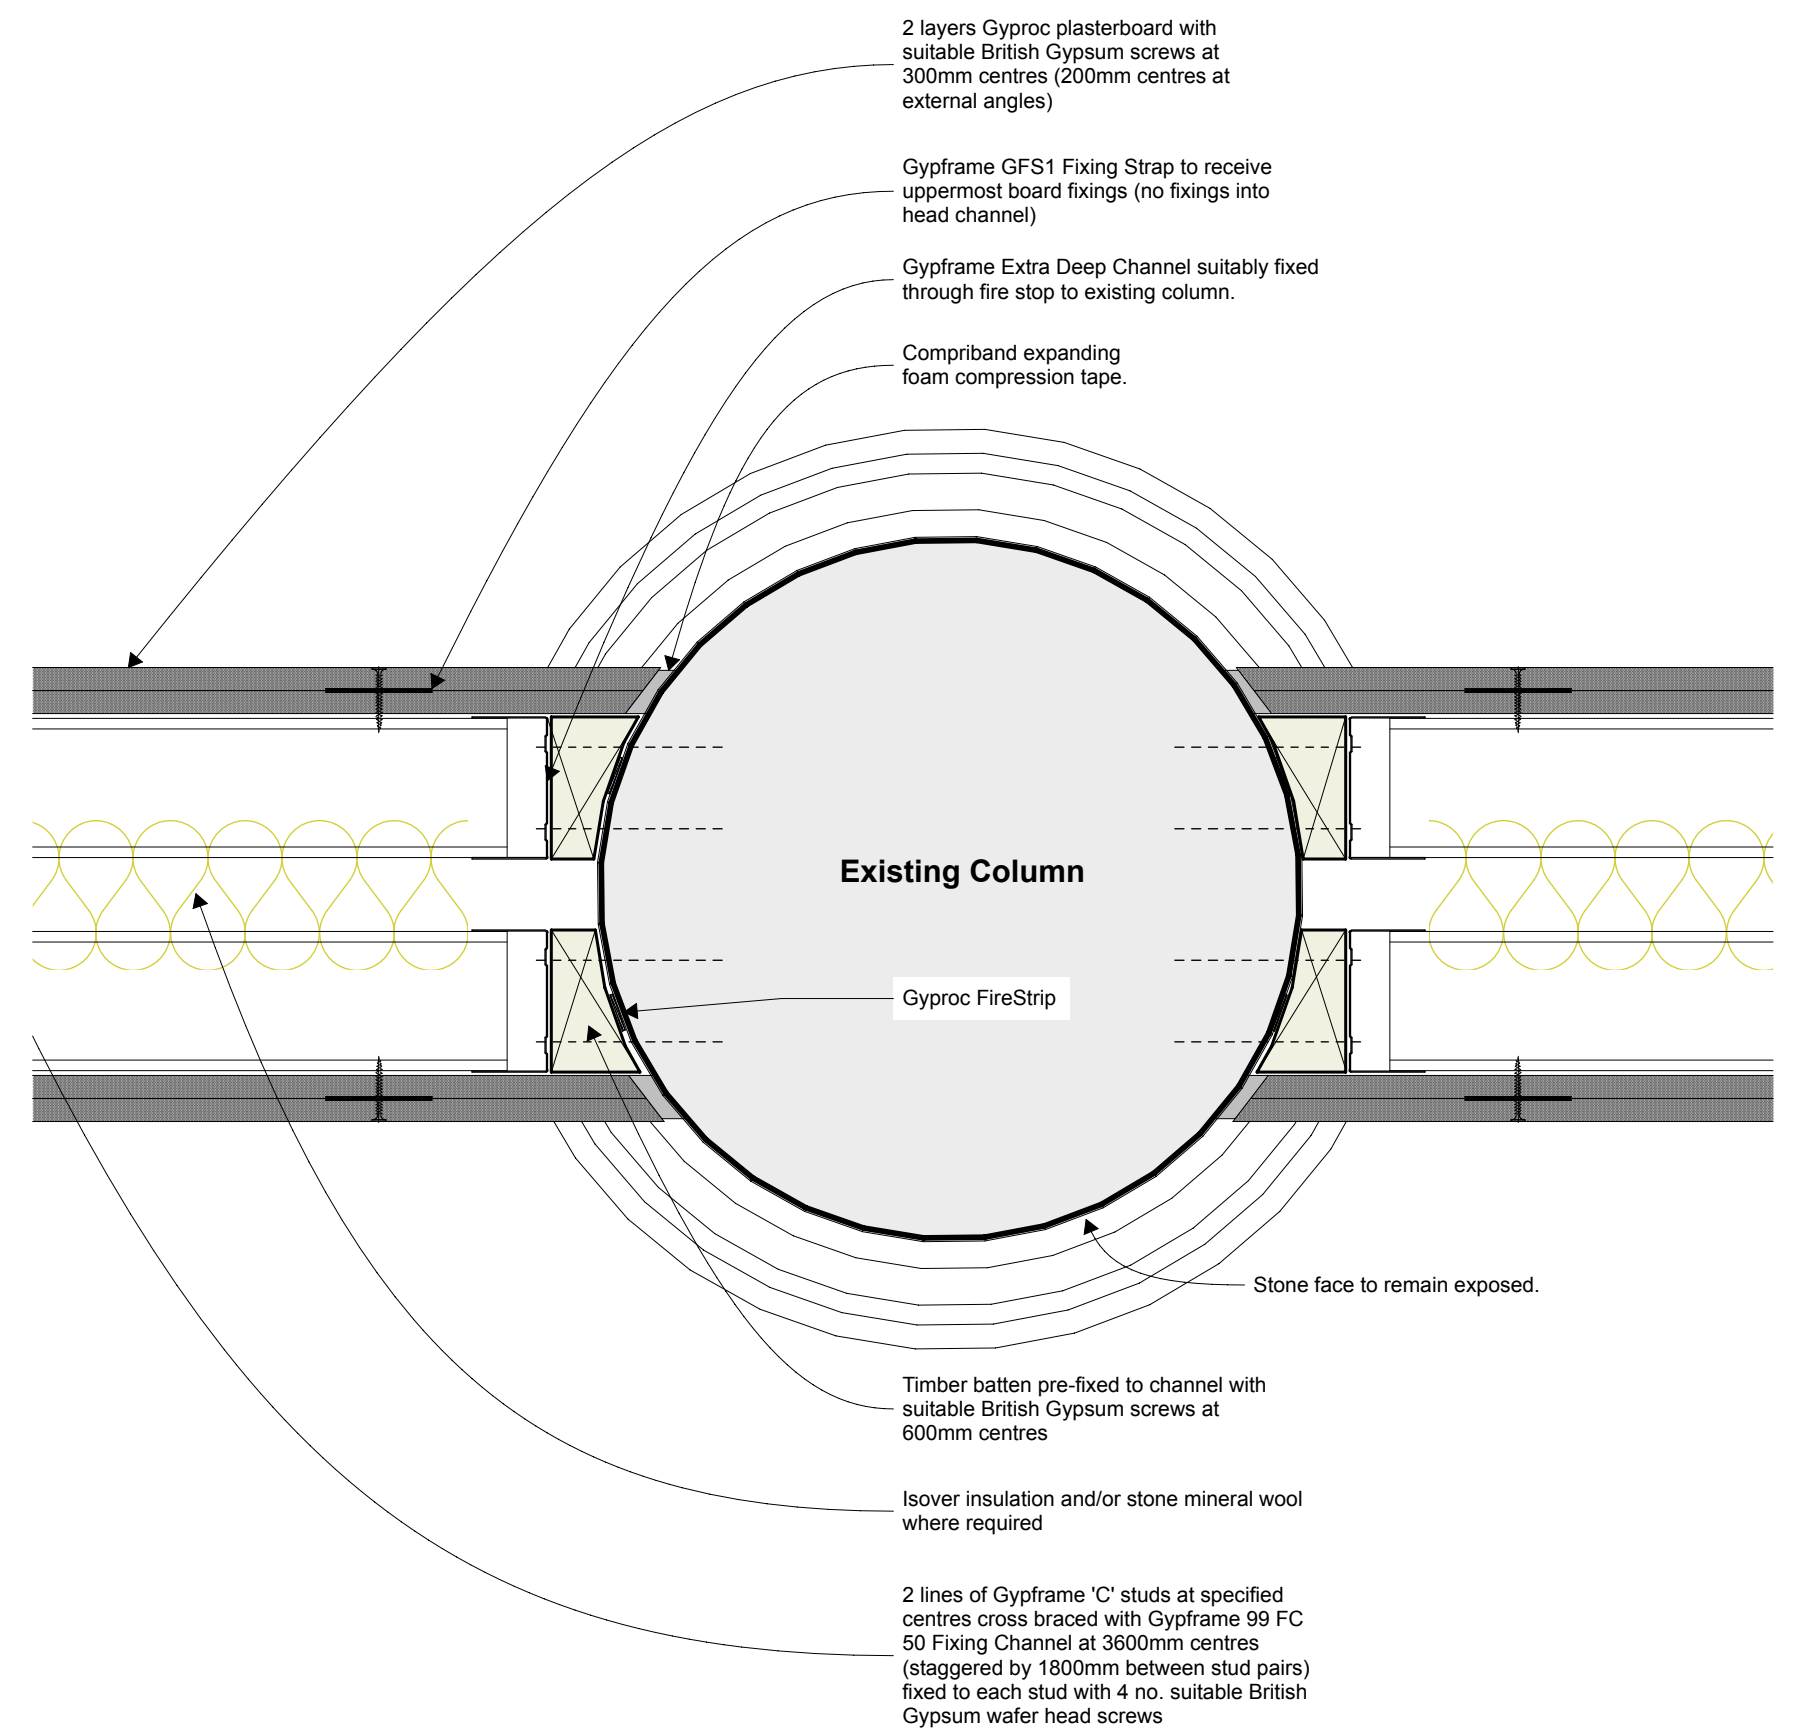

D-08

Proposed Party Wall to Existing Column Detail

1:5

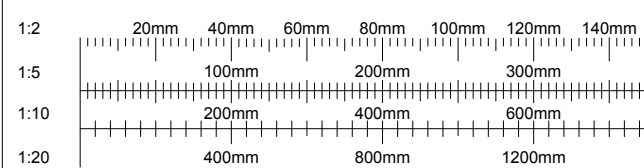

© This drawing and the works depicted are the copyright of Lime Architecture Ltd and may only be reproduced with written permission. No alteration to the design or specification in part or whole to be made without the written approval of the Lime Architecture Ltd. All dimensions and levels depicted are subject to checking on site. Any discrepancies to be immediately notified to office of origin. Figured dimensions only to be used. The information contained in this drawing must only be used at the named location. The location of any services indicated on this drawing are approximate only and must be checked on site by the main contractor before commencing works. It is considered that a competent contractor will be able to identify hazards associated with the project from the information above, and take the necessary precautions to deal with any risks to health and safety.

B	AME	28.09.21	Details updated. Planning Issue.
A	HC	27.03.21	Planning Issue.
Rev	Issued By	Date	Description
			Lime Architecture Ltd Unit 8 Partridgefields Enterprise Park Cotton Road Rugeley Staffordshire WS15 3HB Tel: 01889 579777 www.lime-architecture.co.uk email: info@lime-architecture.co.uk

Client:
Amos Group Ltd.

Project:
**Proposed Conversion of the Grade II listed
St Wilfrids Church, Cotton Lane, Cotton,
Staffordshire, ST10 3DP**

Drawing Title:
Junction Details

Date: 22/10/2021	Scale: 1:5 @ A1	
Drawn: HC	Drawing No. 2016-44-913	Revision: B
Status:		