



Proposed External Elevation

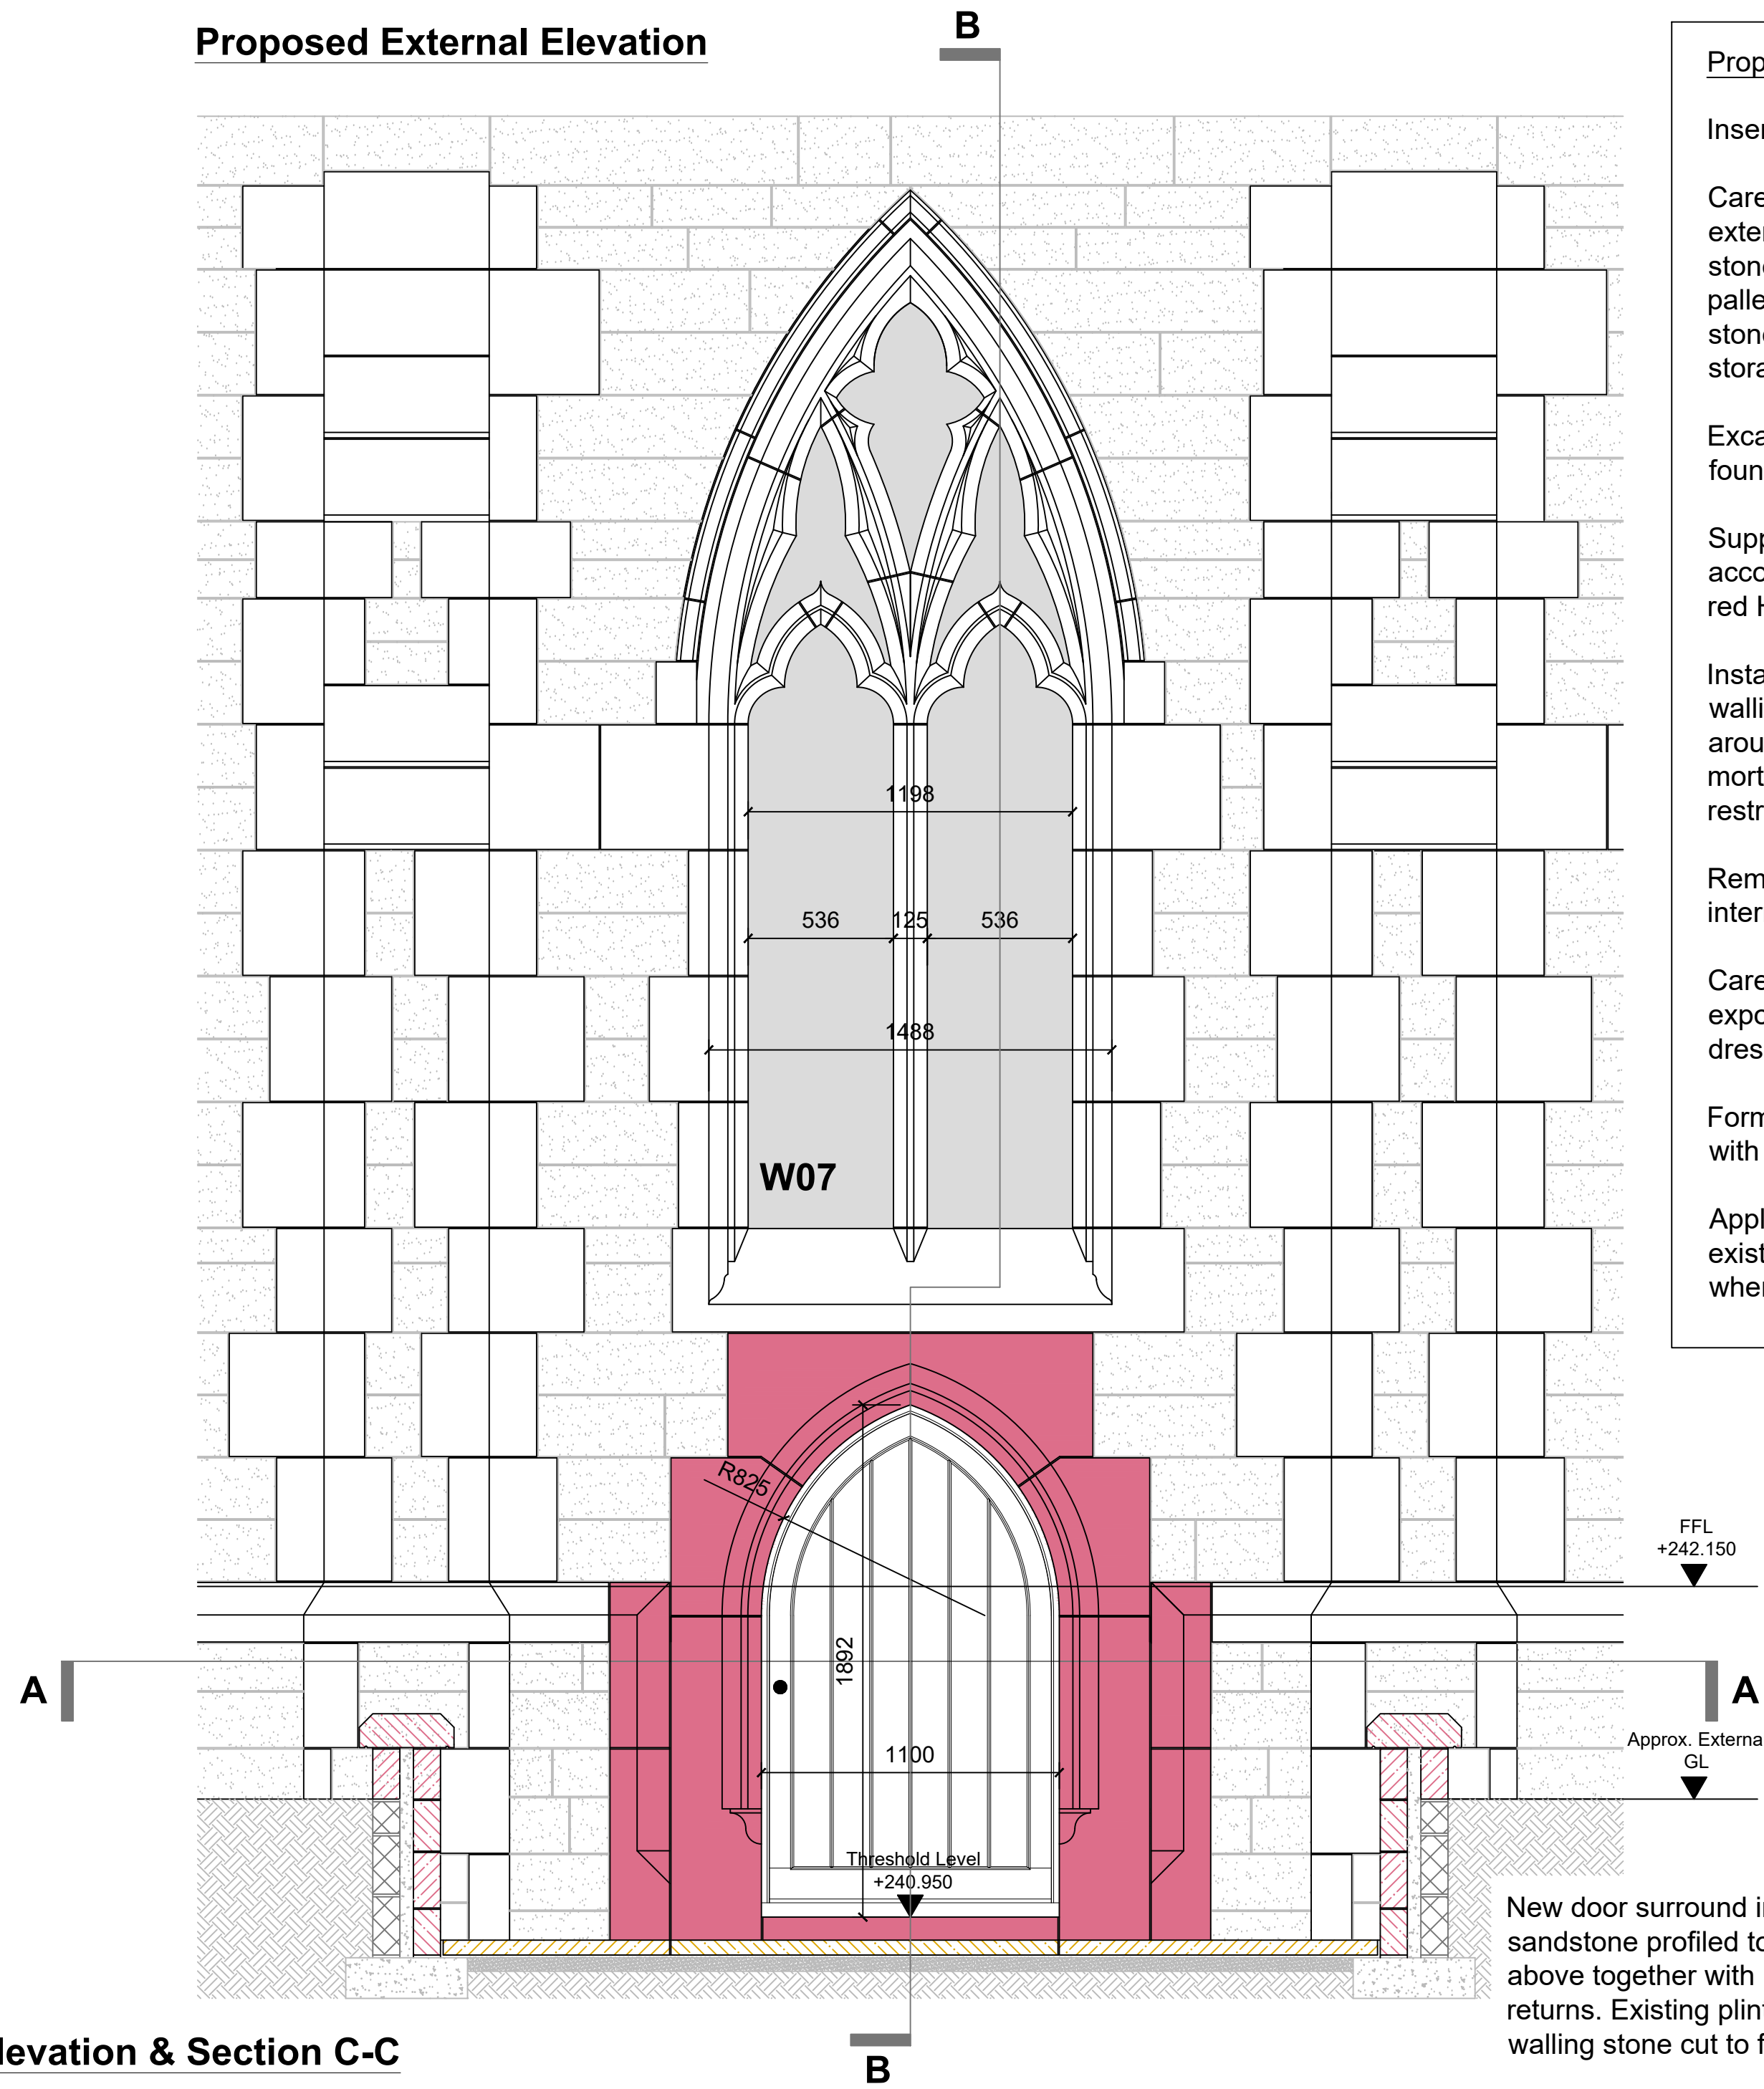

Elevation & Section C-C

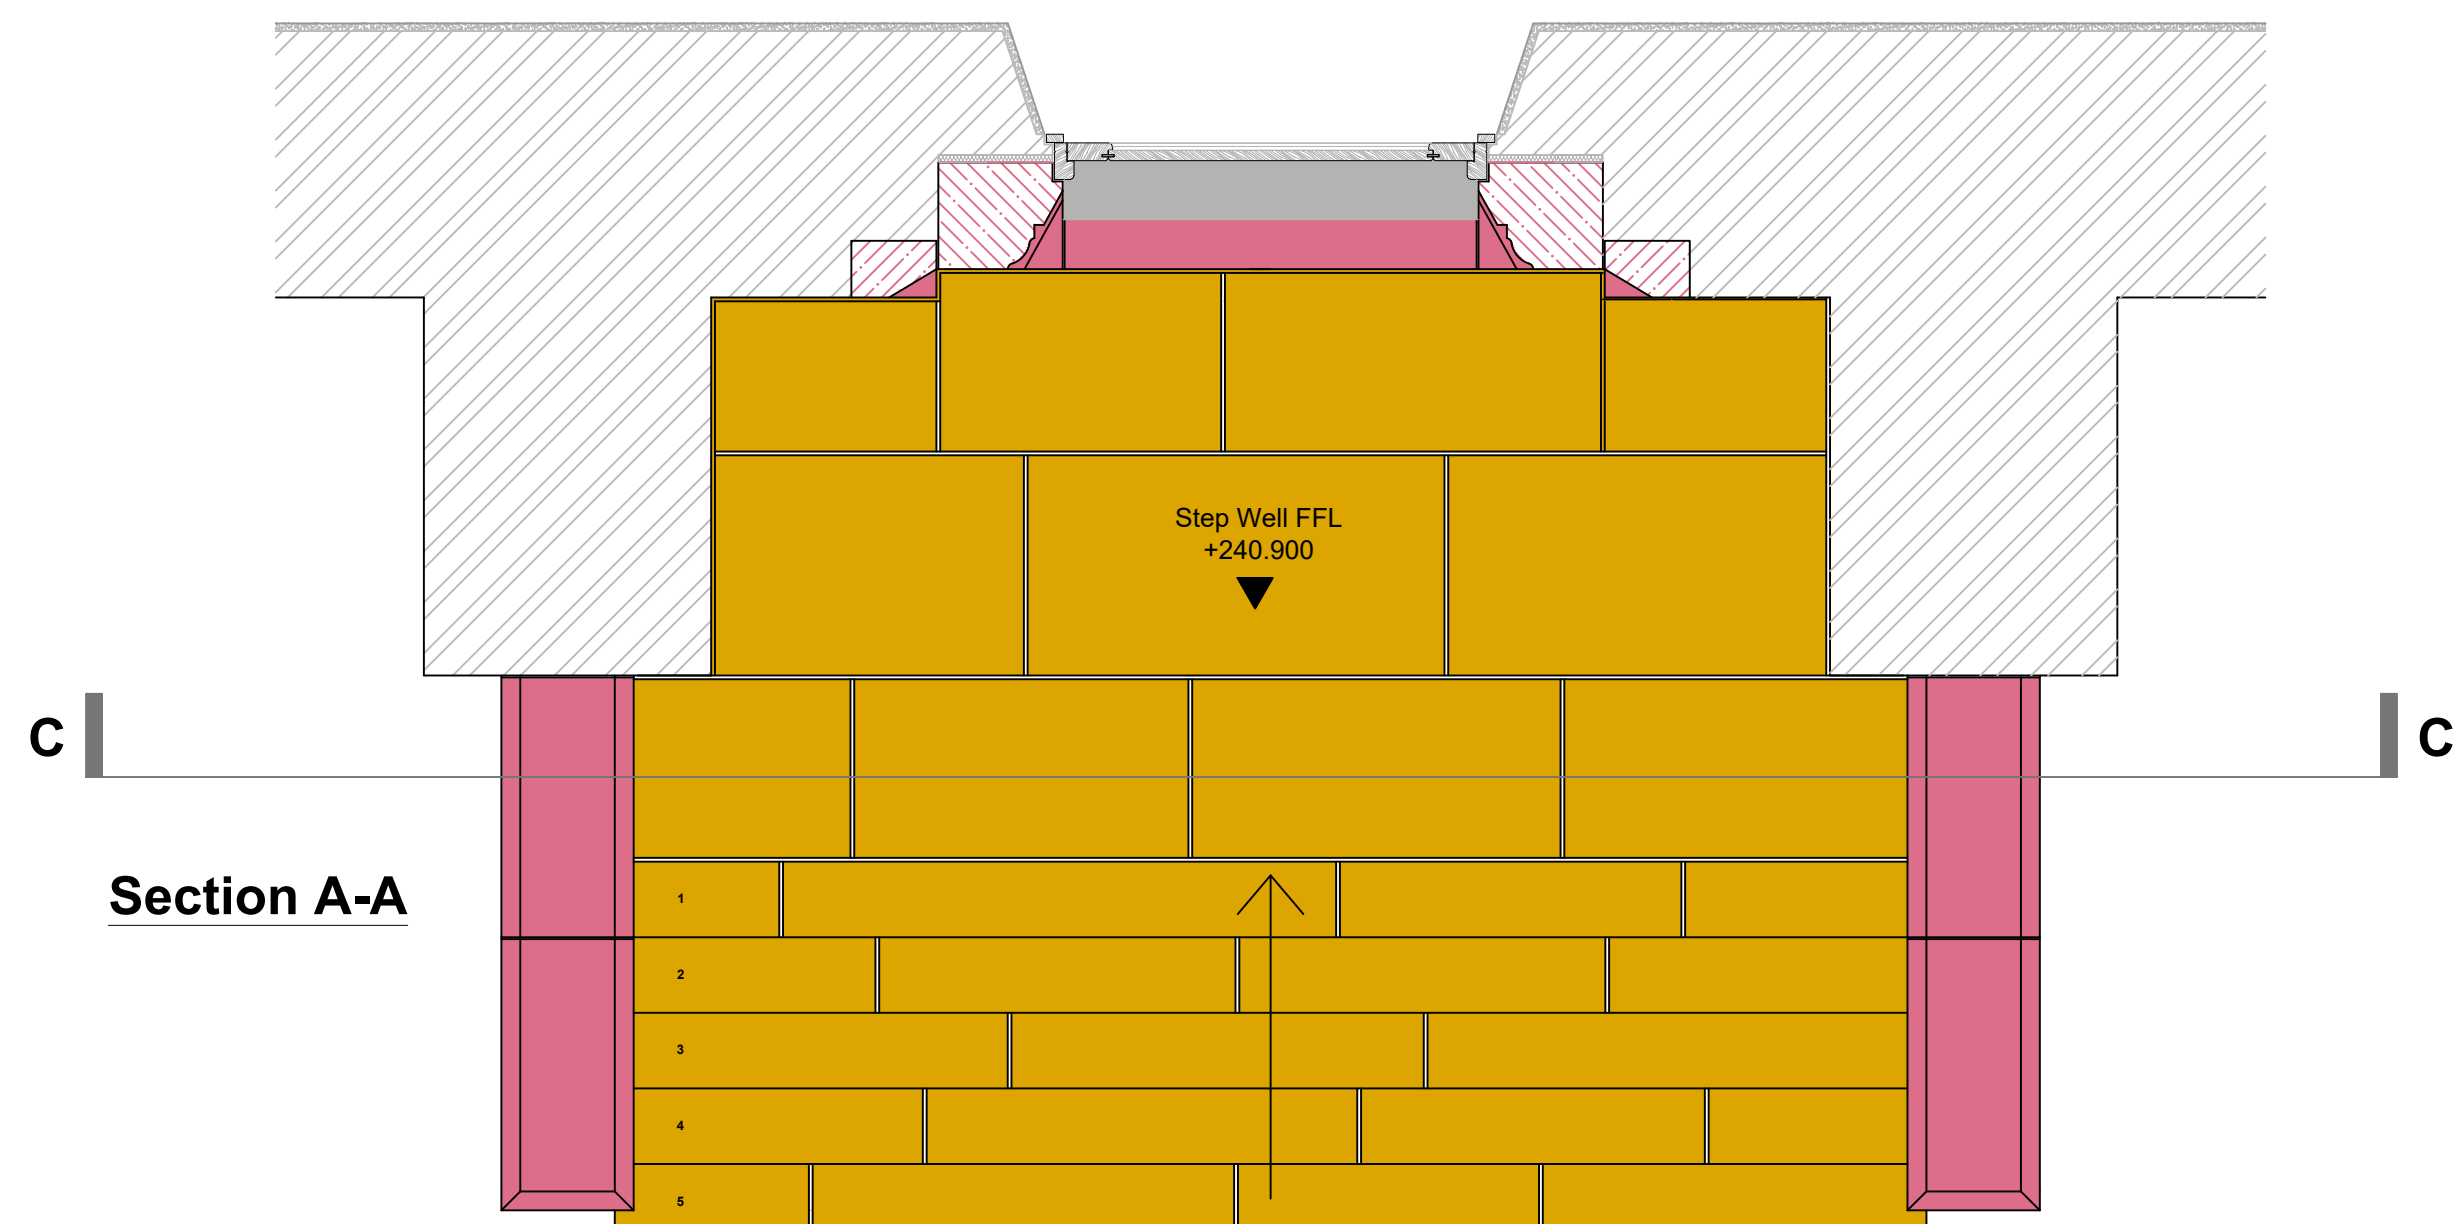

Section A-A

Proposed Outline Methodology

Insert temporary support externally below existing cill.

Carefully dismantle walling stone & plinth below cill to extent required to form opening to receive new stonework, remove mortar from stonework & place on pallets with adequate protection between individual stones together with pallet covering & place in secure storage area.

Excavate to reduced level & provide new concrete foundation.

Supply additional stonework as indicated in accordance with finalised component drawings in new red Hollington sandstone to approved sample.

Install new stonework together with existing plinth & walling stone previously set aside cut as required around new stonework, all bedded & pointed in lime mortar mix incorporating stainless steel dowel & restraint fixings as appropriate.


Remove temporary support externally & insert internally under existing cill.

Carefully remove & dress back internal plaster to expose walling stone beneath & carefully dismantle & dress to form new opening & reveals.

Form timber framed transom to rear of cill finished with boarding ready to receive plaster finish.

Apply lime based plaster to match composition of existing to transom, reveals & to patch wall face where original plaster was dressed back.

New door surround in Hollington red sandstone profiled to match window above together with new plinth downstand returns. Existing plinth & surrounding walling stone cut to fit new arrangement.

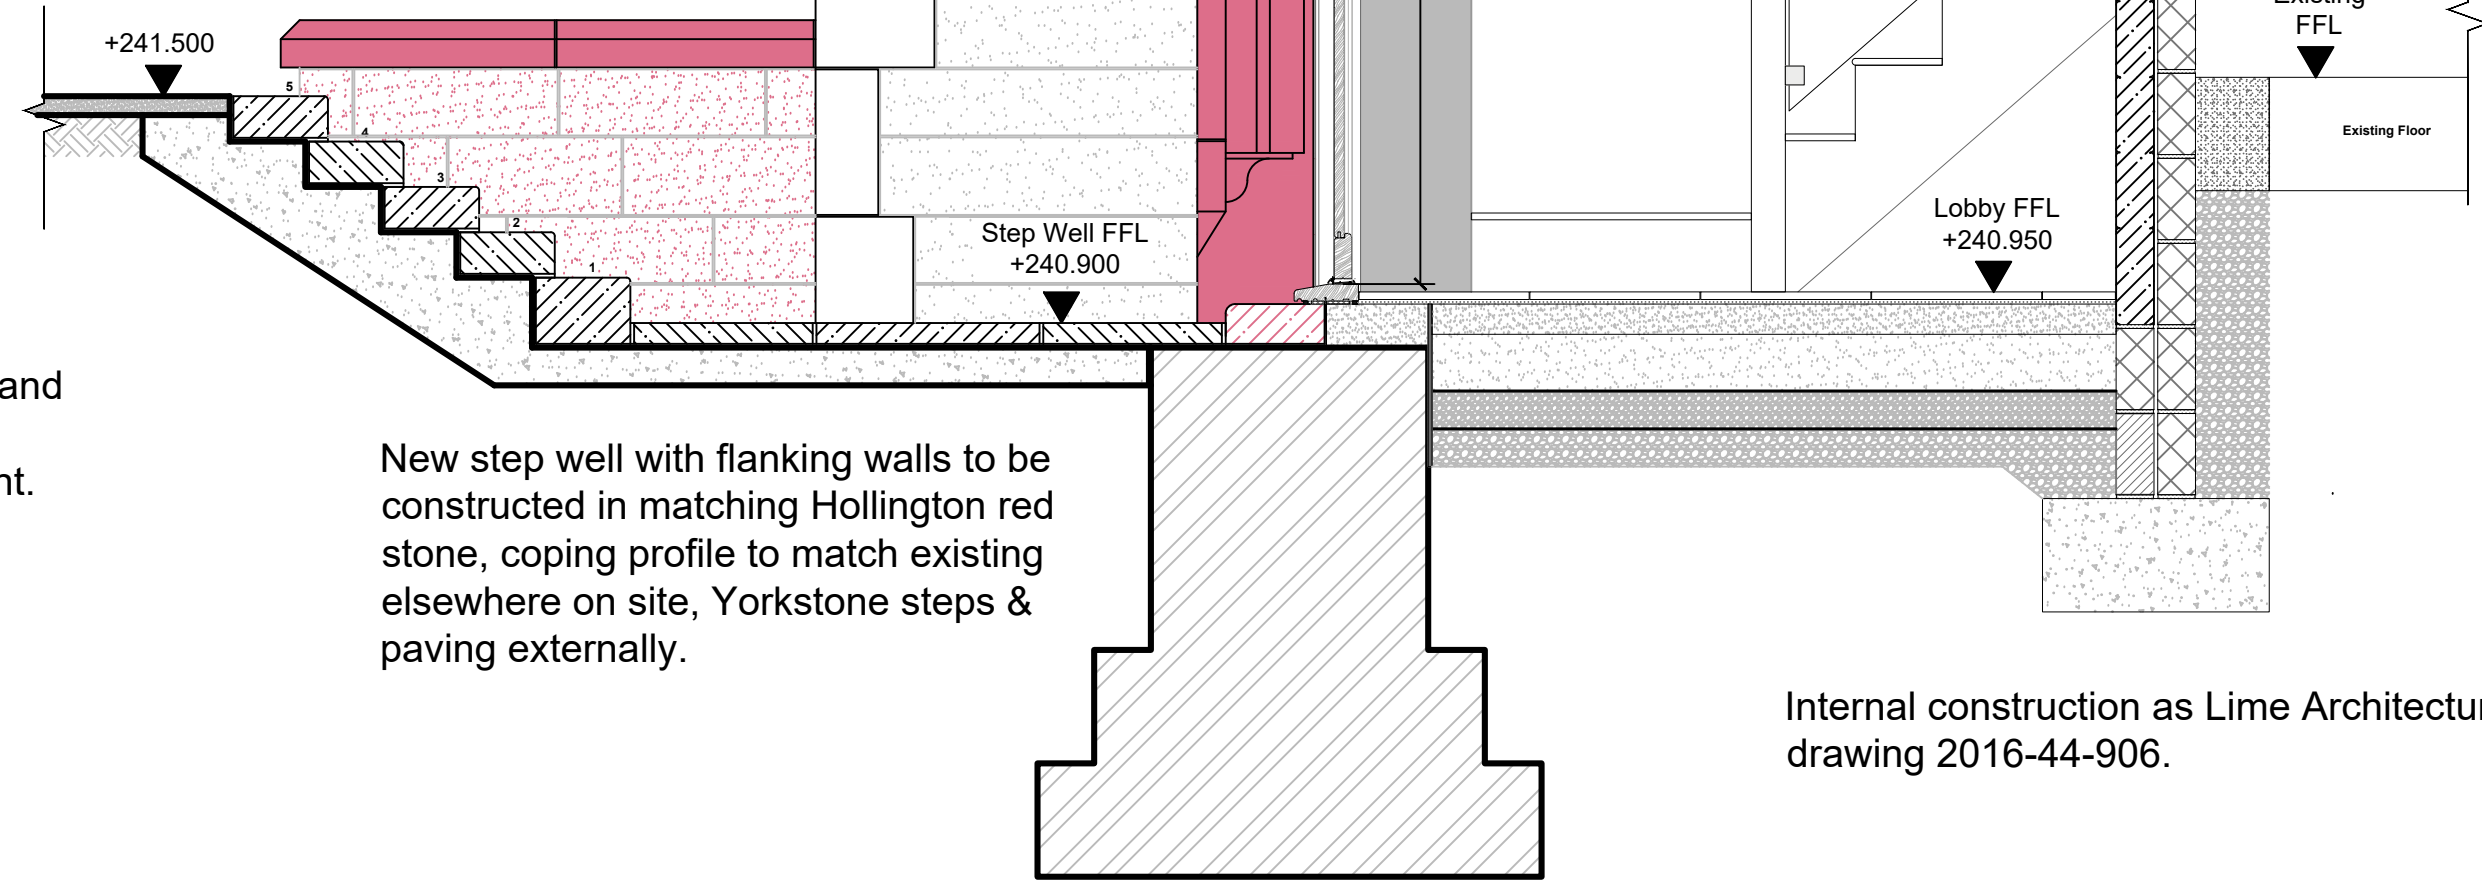

Section B-B

New step well with flanking walls to be constructed in matching Hollington red stone, coping profile to match existing elsewhere on site, Yorkstone steps & paving externally.

Form non-structural transom & reveals to door opening internally, all with plastered finish.

Internal construction as Lime Architecture drawing 2016-44-906.

COPYRIGHT AND OWNERSHIP OF THIS DRAWING IS VESTED IN THE COMPANY NAMED ON THE DRAWING. WHOSE PRIOR WRITTEN CONSENT IS REQUIRED, FOR ITS USE, REPRODUCTION OR FOR PUBLICATION TO ANY THIRD PARTY. ALL RIGHTS RESERVED BY LAW OR COPYRIGHT AND INTERNATIONAL COPYRIGHT CONVENTIONS ARE RESERVED TO THE COMPANY NAMED ON THIS DRAWING AND MAY BE PROTECTED BY COURT PROCEEDINGS FOR DAMAGES AND/OR INJUNCTIONS AND COSTS.

AMOS GROUP LTD COPYRIGHT ©

Notes:

All dimensions & stone profiles to be checked on site & fully dimensioned working drawings to be prepared to enable individual component details to be produced for manufacture of the stonework.

Revisions:

Rev B - 08/10/21 - Stair well amended to landscape arrangement.

Rev A - 06/10/21 - Outline methodology added.

amosgroup.co.uk
01536 599811
16, Levens House
2016-44-906
Architect
Date: 01/10/21

Client:

Amos Group Ltd

Architect:

Lime Architecture

Project:

St Wilfrid's Church
Cotton

Title:

W07 / DW07 Proposed
Outline Stone Arrangement

Date: July 2021	Scale: 1:20 @A1
Drawn: DS	Check: DS
Project No.:	
Drawing No.: 502	Revision: B

AMOS GROUP LTD COPYRIGHT ©