



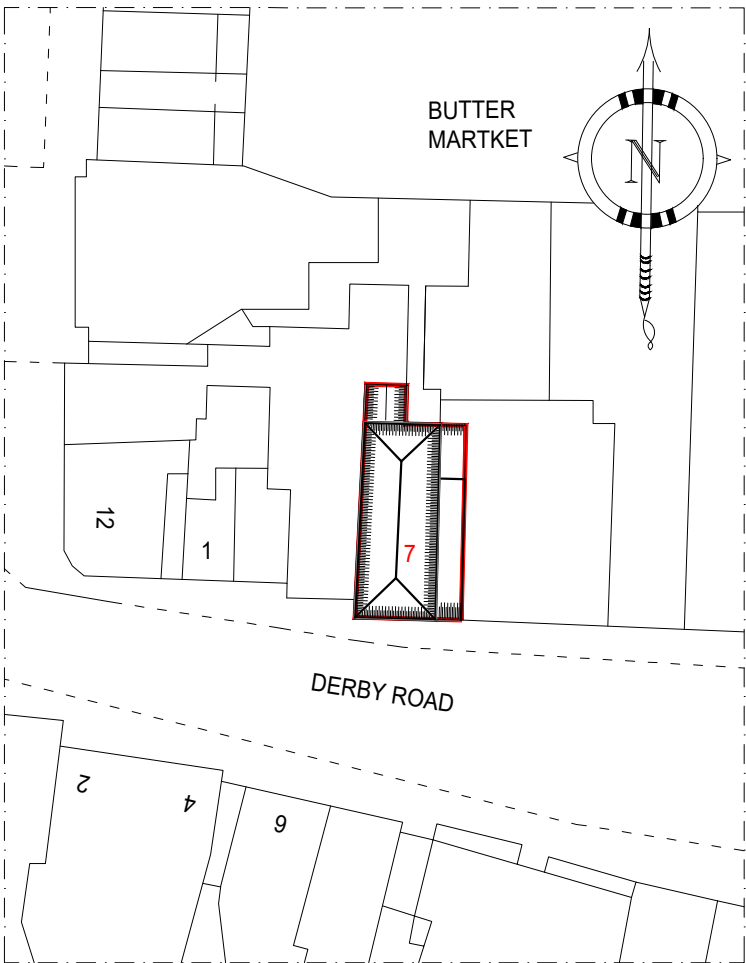

SITE-BLOCK PLAN
SCALE: 1/500

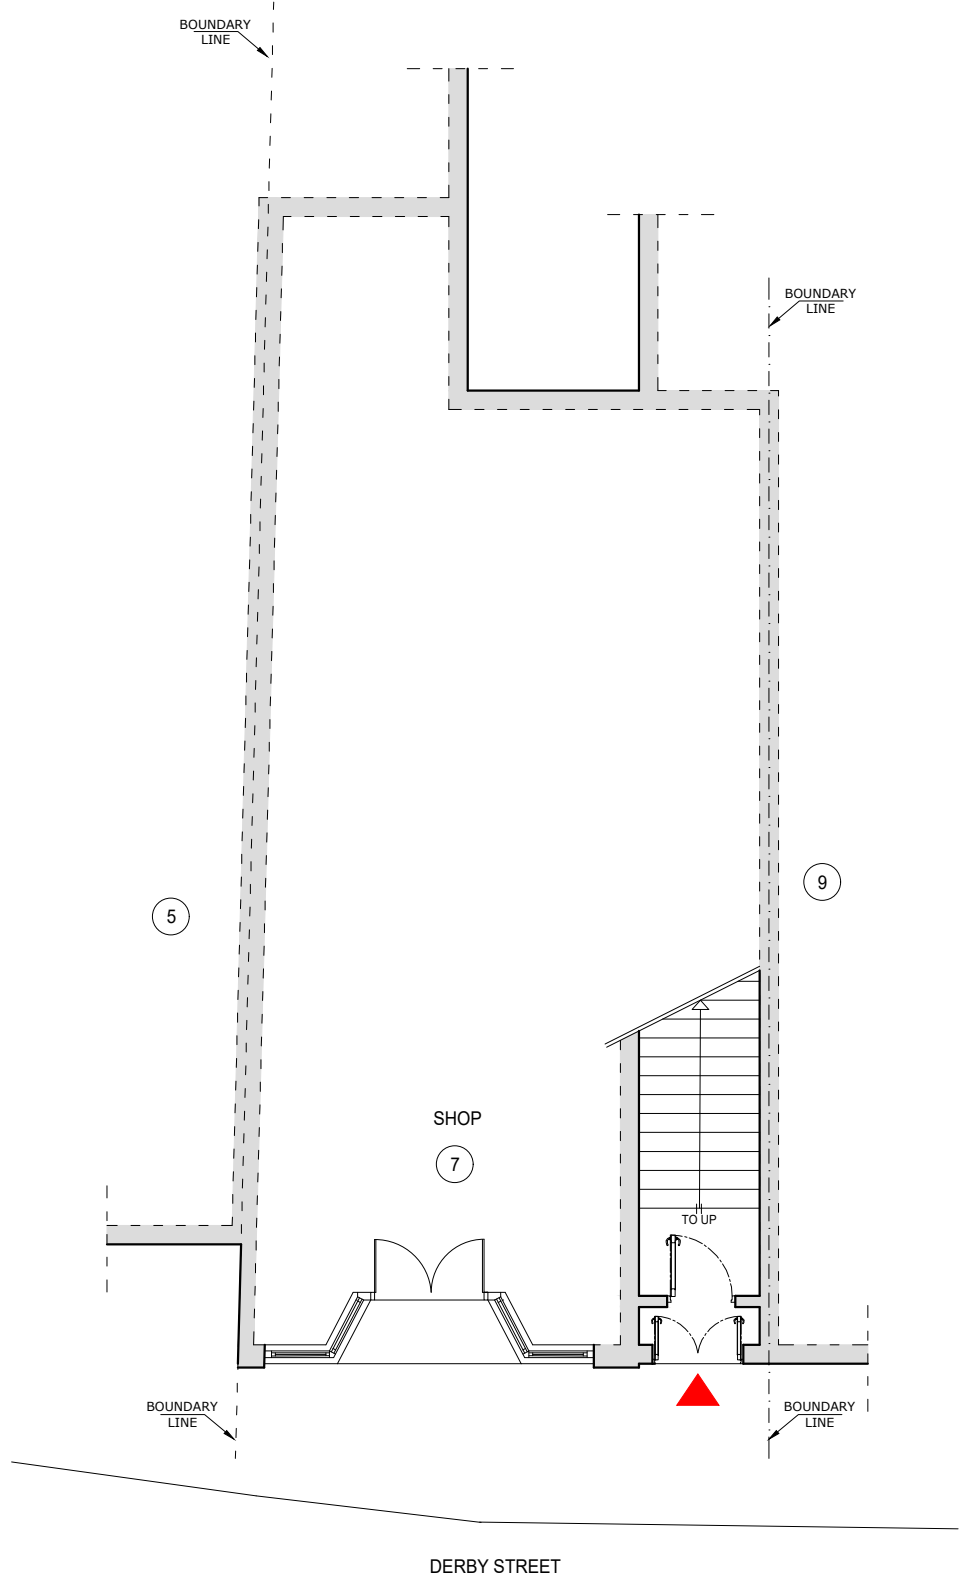

EXISTING GROUND FLOOR PLAN
SCALE: 1/100 @A3

EXISTING
GROUND FLOOR AREA : 8.50 m²

THE CONTENTS OF THIS PLAN INCLUDING
THE PRINTED NOTES ARE COPYRIGHT
AND REPRODUCTION IN WHOLE OR PART
IS NOT PERMITTED WITHOUT PRIOR
CONSENT OF ANVA LIMITED
ARCHITECTURAL, ENGINEERING AND
LICENSING IN WRITING.

**7 DERBY STREET
LEEK
ST13 6HN**

**EXISTING
-SITE-BLOCK PLAN
-GROUND FLOOR PLAN**

SCALE: 1/100 @A3
1/500

REF. NO : 015.21/01

DATE: FEB. 2021

DRG BY: B.OZDEMIR

anva architectural,
engineering and licensing

P.O. BOX 1827
ILFORD. IG2 7WJ
TEL: 020 8586 4401 FAX: 020 8586 4401
MOBILE: 077 10942923 / 079 30407212
E-MAIL: info@a-anva.co.uk

