



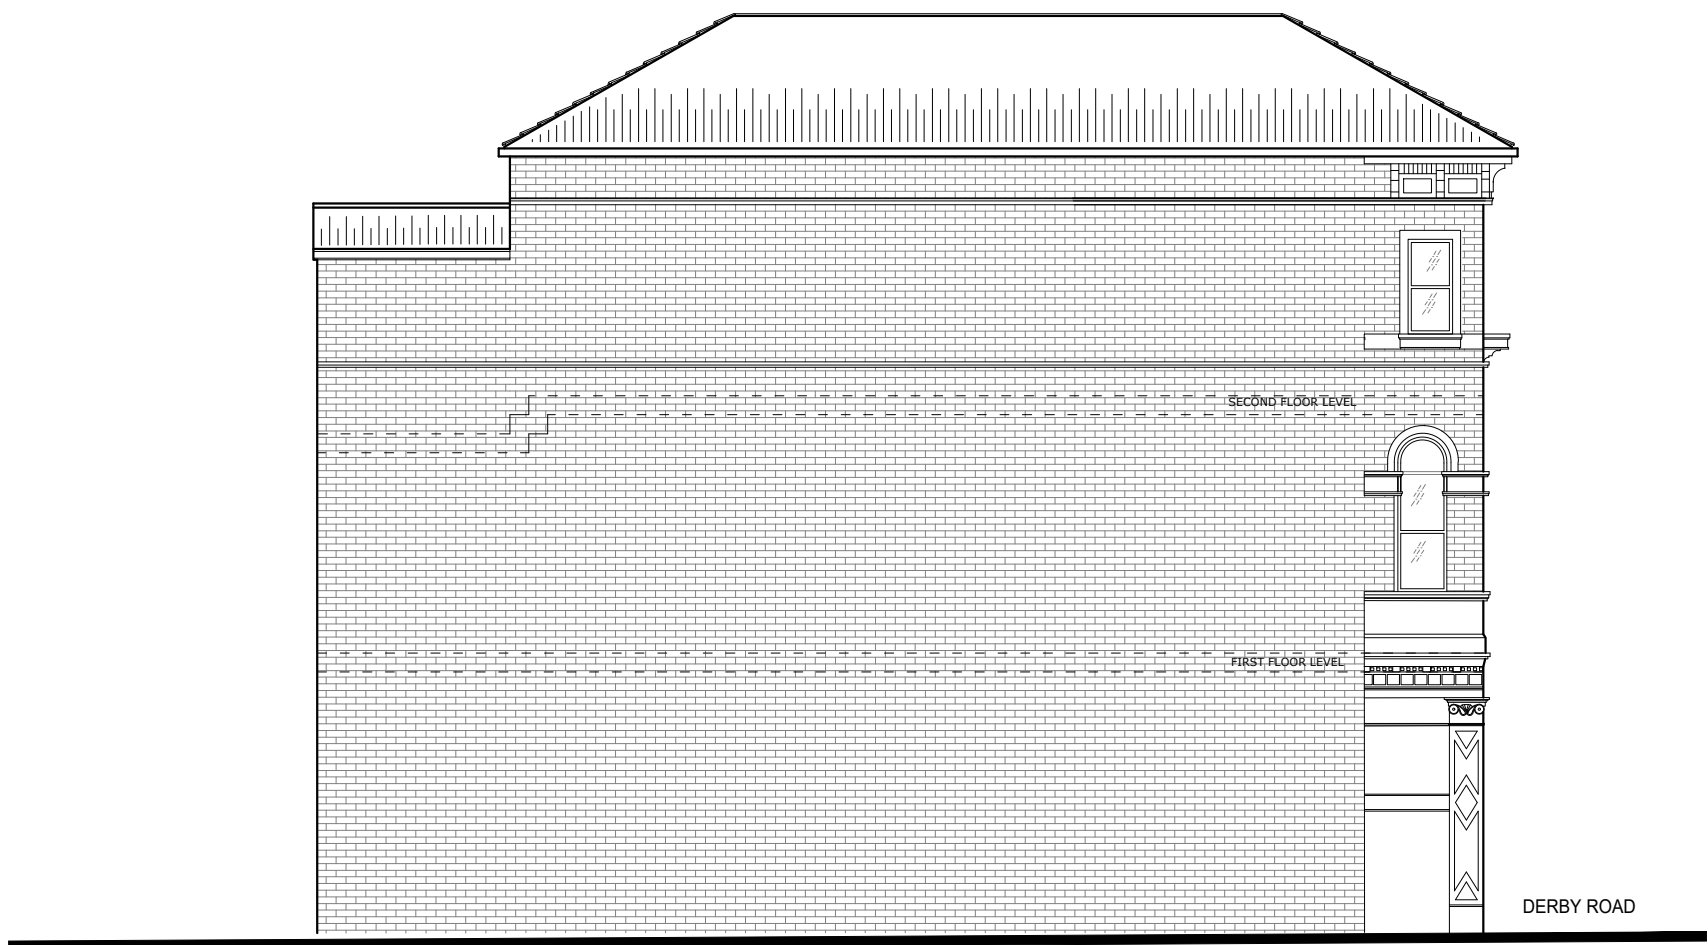

EXISTING SIDE ELEVATION
SCALE: 1/100 @A3

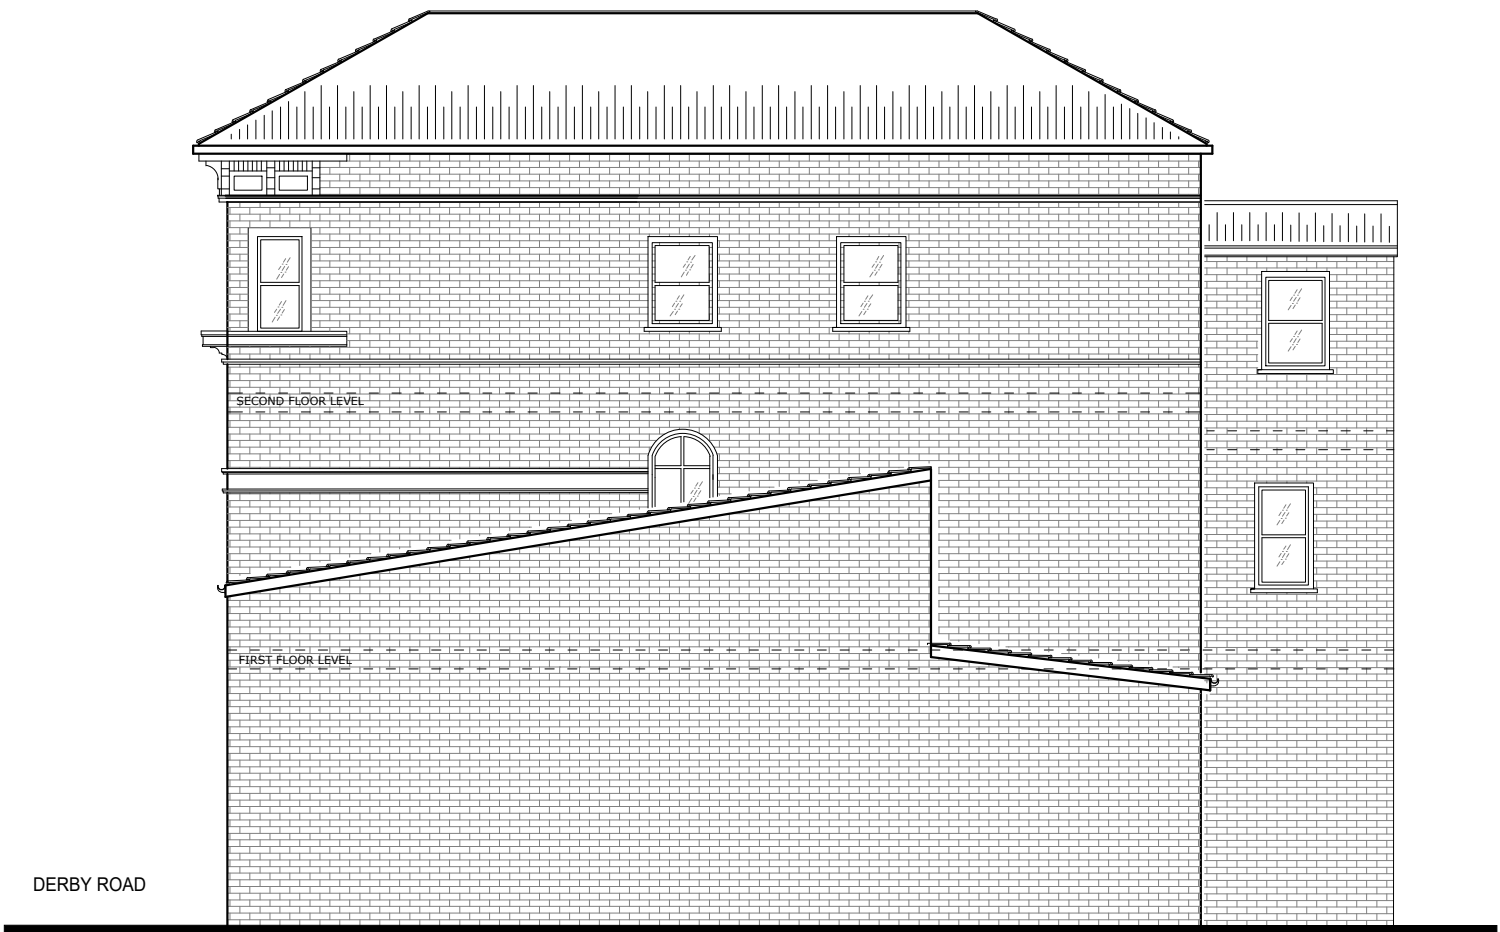

EXISTING SIDE ELEVATION
SCALE: 1/100 @A3

REV. D	NOV 21	ALTERATION TO SIDE ELEVATION
THE CONTENTS OF THIS PLAN INCLUDING THE PRINTED NOTES ARE COPYRIGHT AND REPRODUCTION IN WHOLE OR PART IS NOT PERMITTED WITHOUT PRIOR CONSENT OF ANVA LIMITED ARCHITECTURAL, ENGINEERING AND LICENSING IN WRITING.		
7 DERBY STREET LEEK ST13 6HN		
EXISTING -SIDE ELEVATIONS		
SCALE: 1/100 @A3		REF. NO : 015.21/05
DATE: MARCH 2021		DRG BY: B.OZDEMIR
anva architectural, engineering and licensing P.O. BOX 1827 ILFORD. IG2 7WJ TEL: 020 8586 4401 FAX: 020 8586 4401 MOBILE: 077 10942923 / 079 30407212 E-MAIL: info@a-anva.co.uk		