


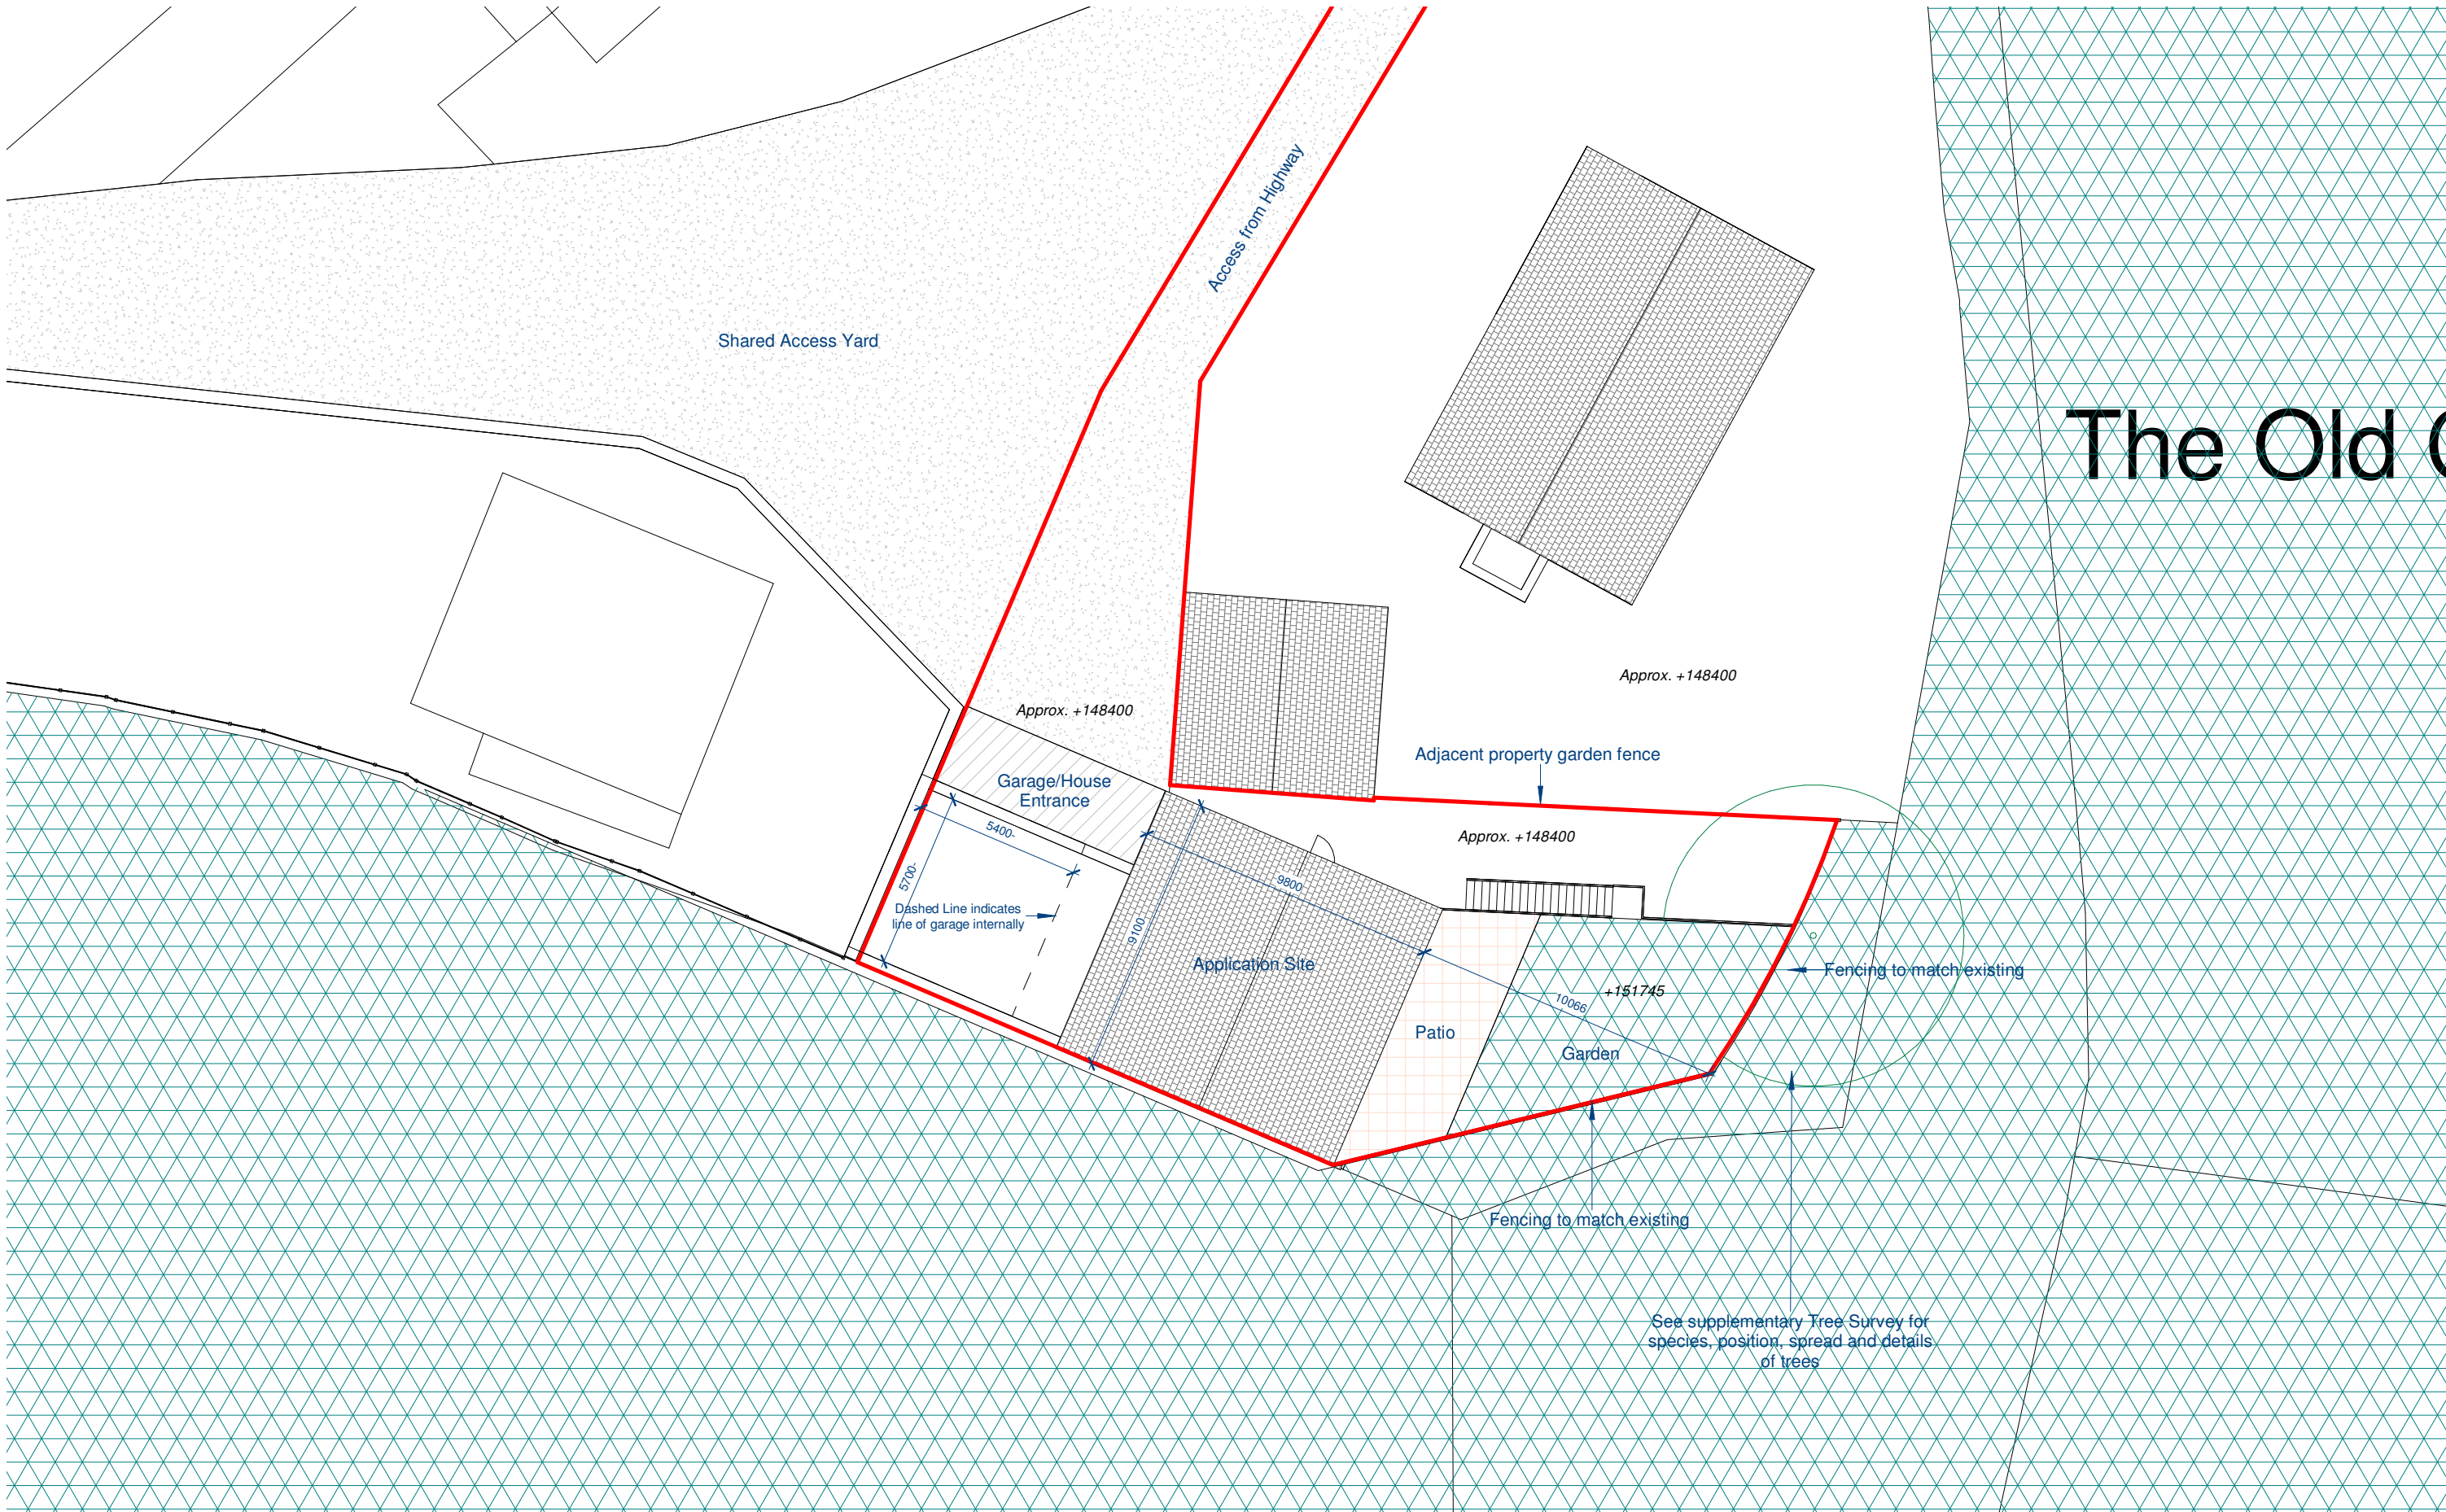

1 0002 - Site Block Plan - Proposed
1 : 200

Client's Name
Dan & Jenny

Drawing Title
Site Block Plan - Proposed

Date
Aug 2021


Title
The Bungalow Caravan,
Cheadle Road, Cheddleton

A 15/11/21 Dashed Line of Garage Indicated

Rev Date Revision Details Dr Ch

Status
Planning

CAD Plot Date: 15/11/2021 11:54:06

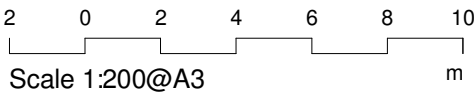

Number	Rev
0002	A