


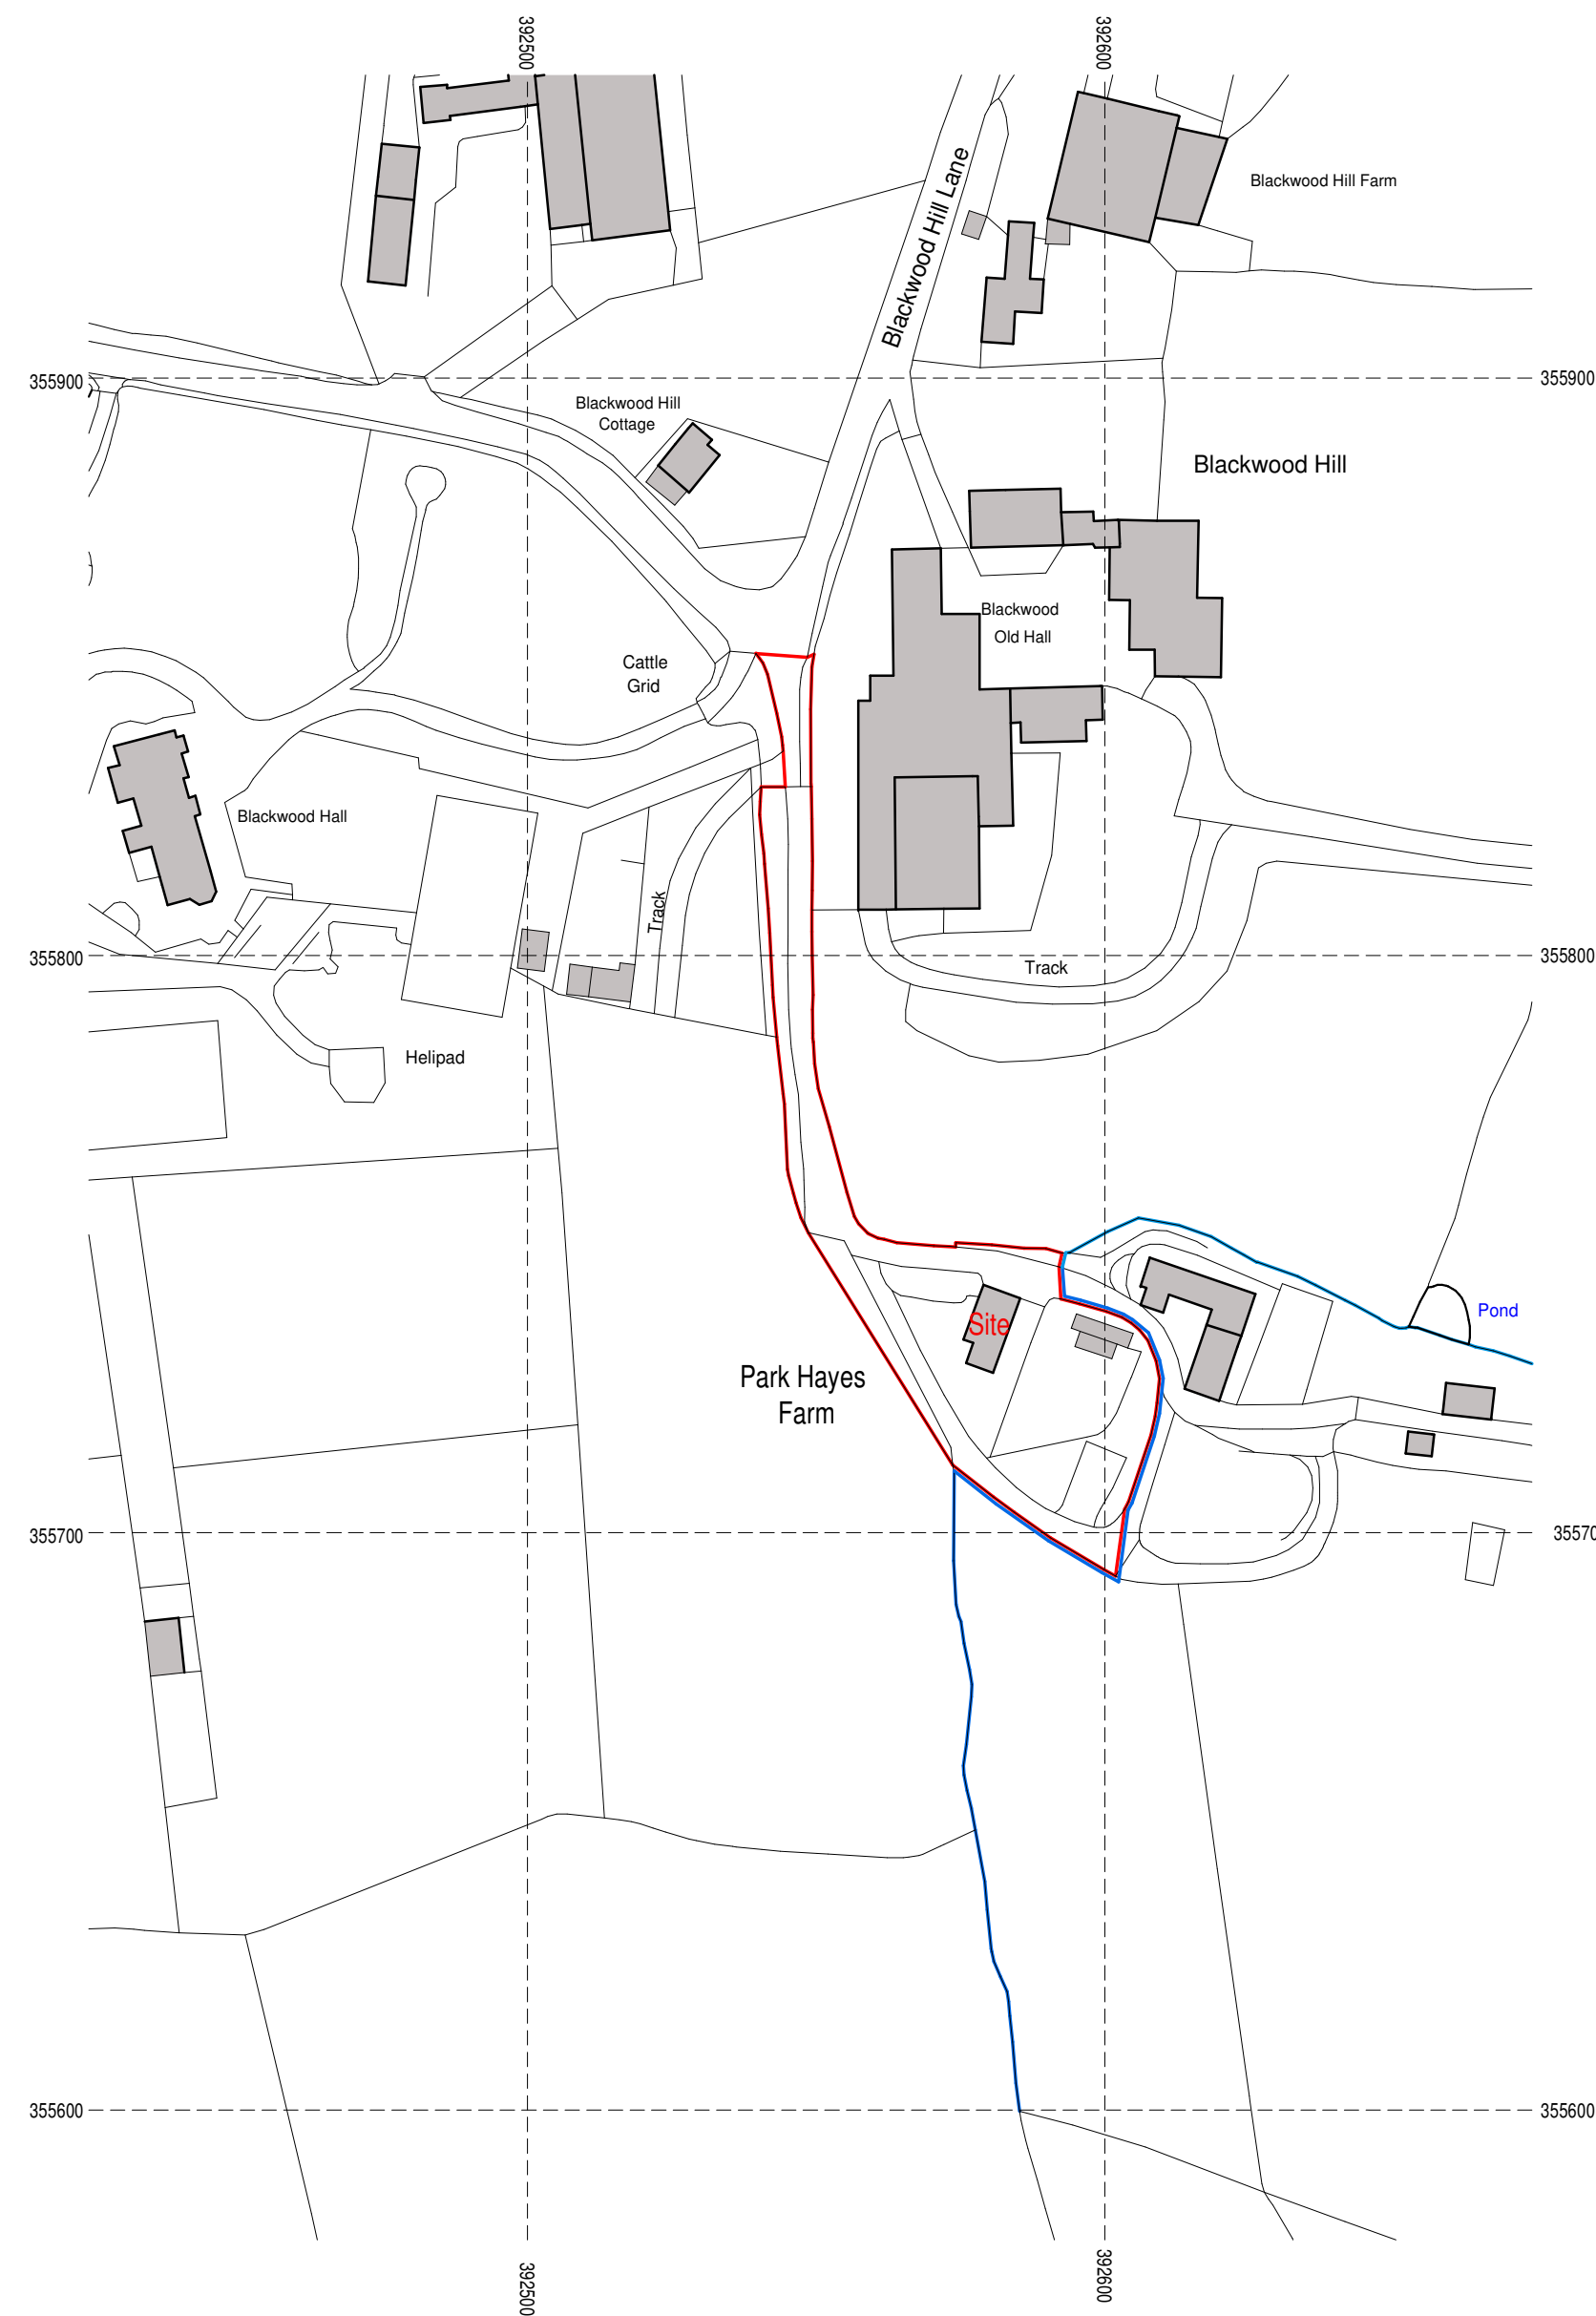
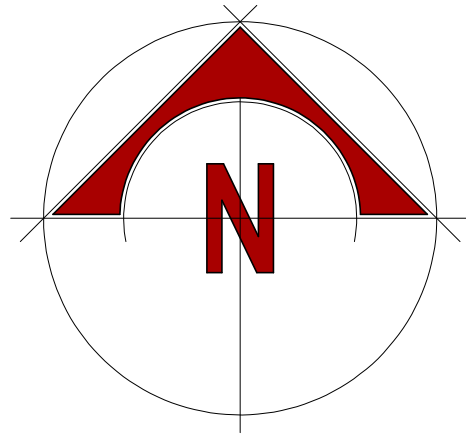


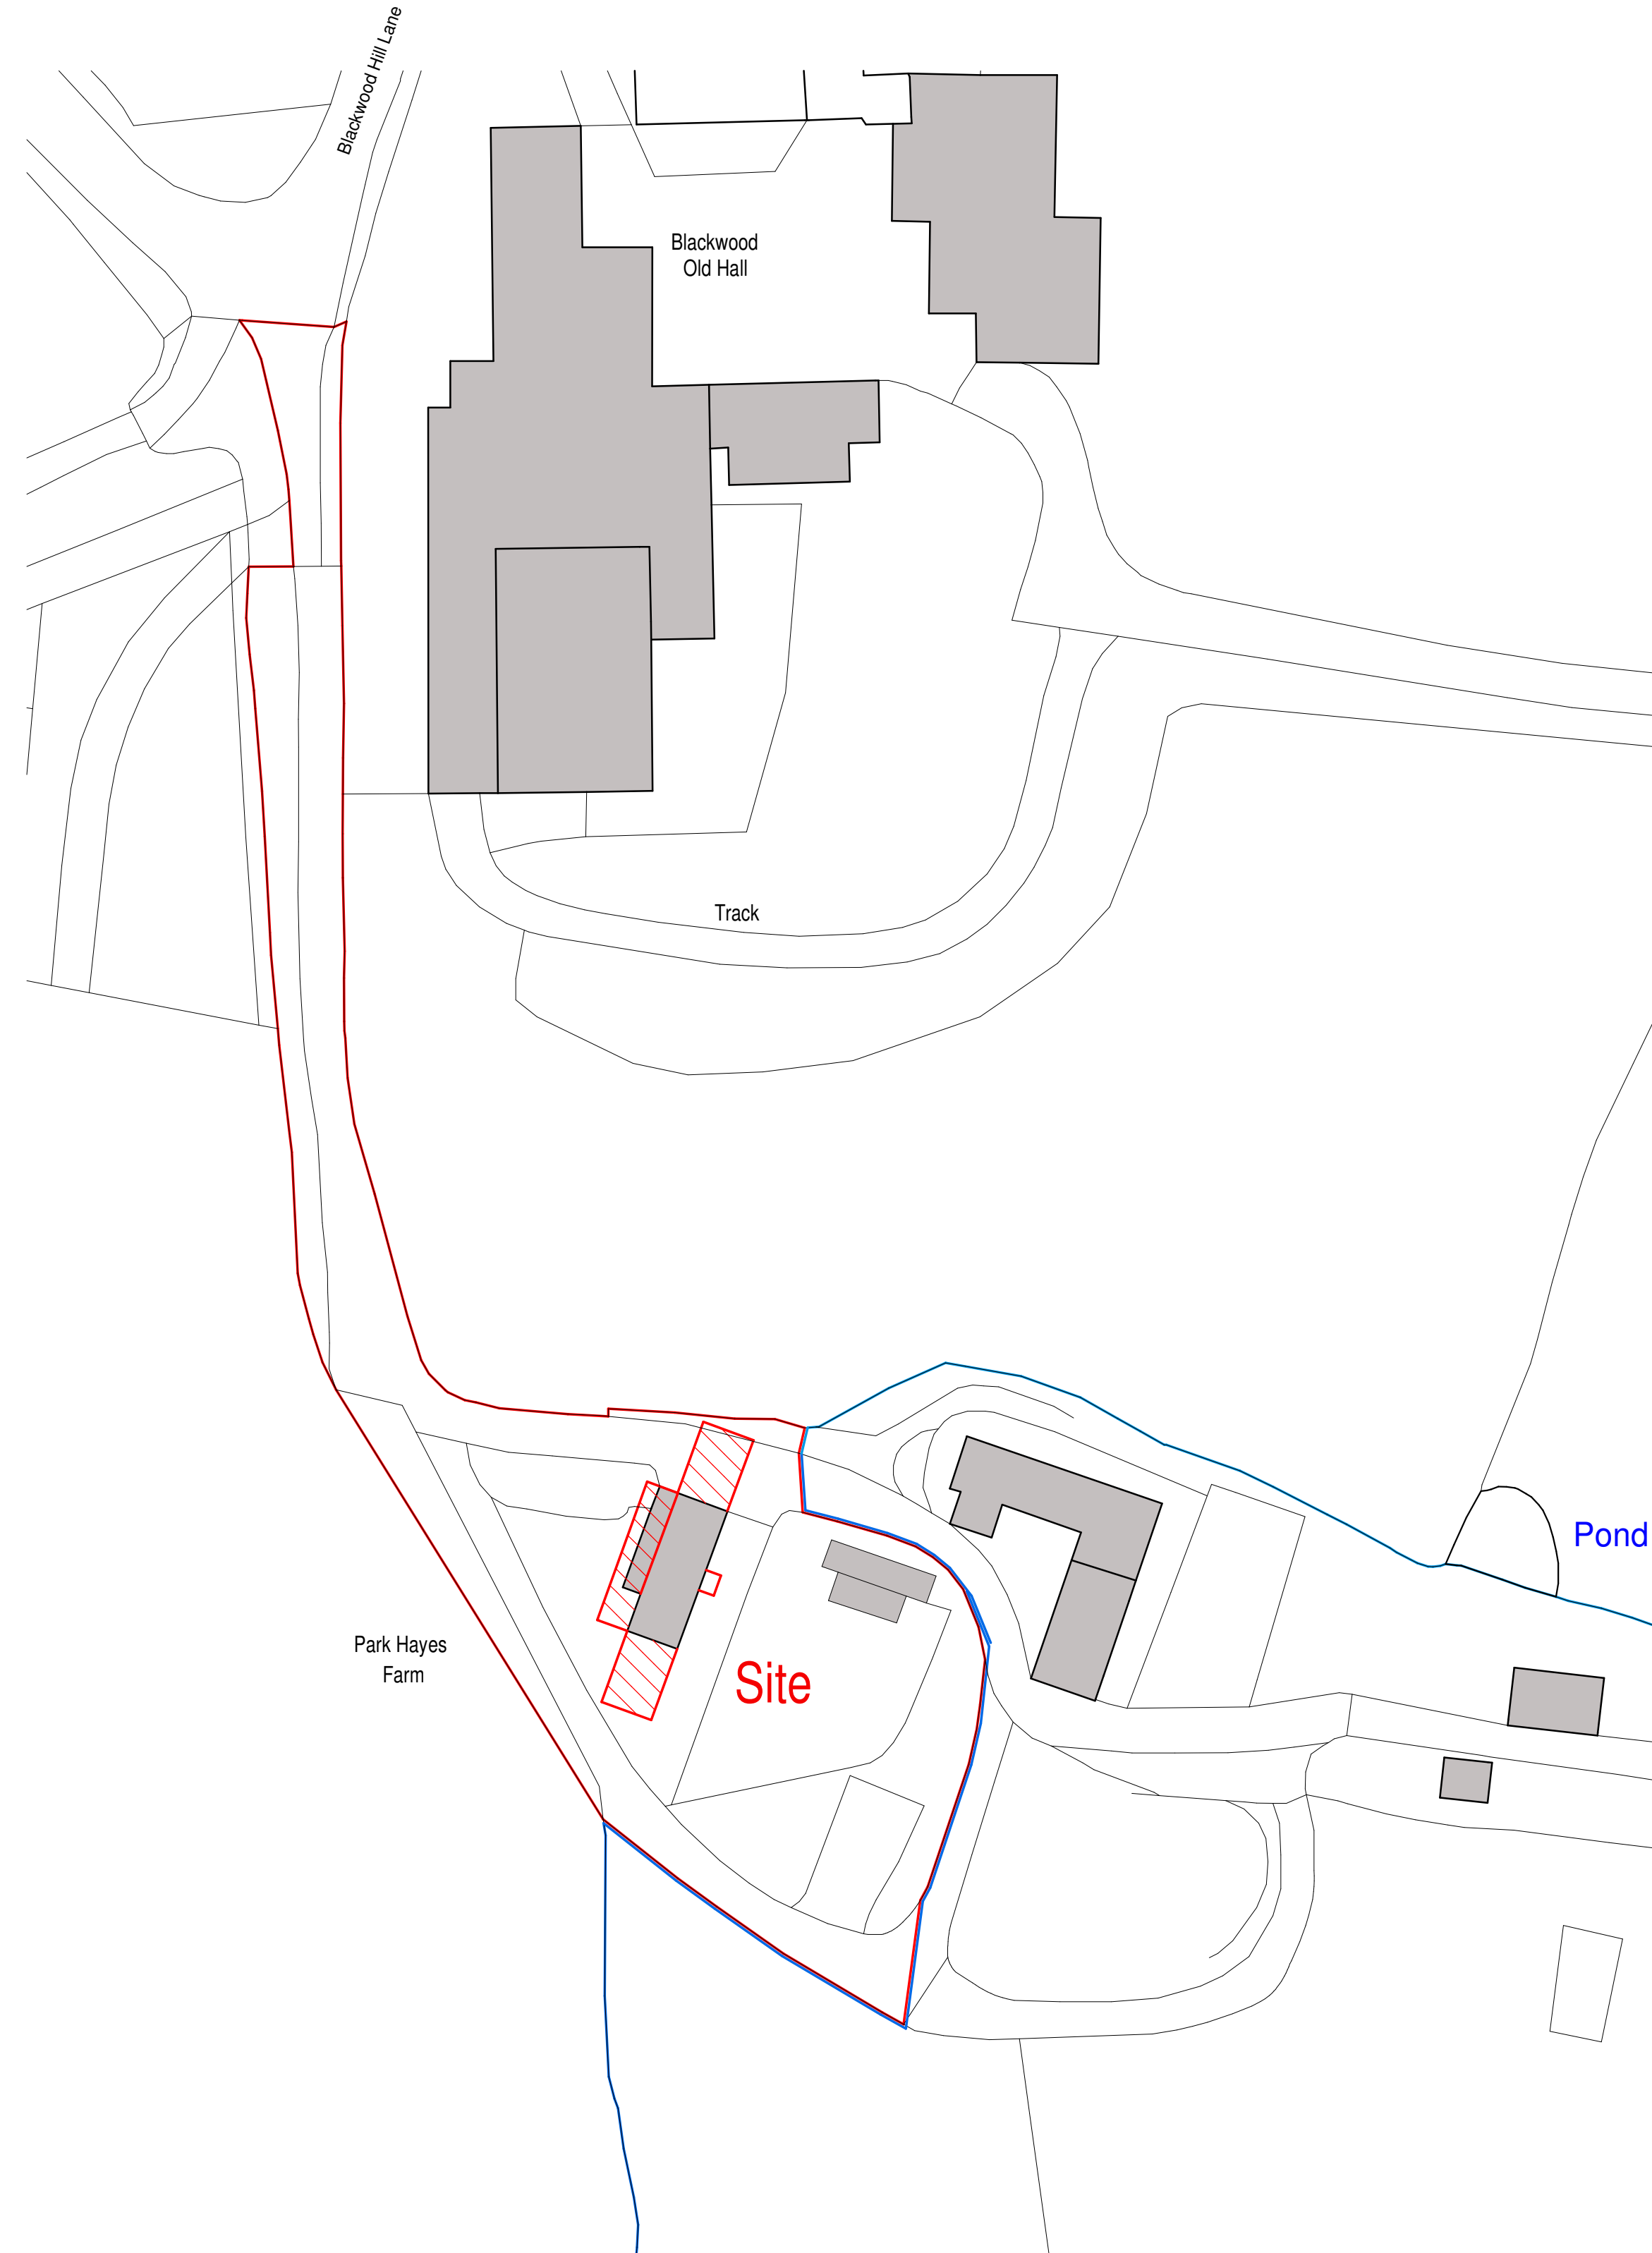

Location Plan

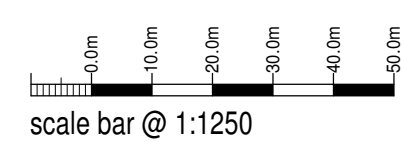

Block Plan

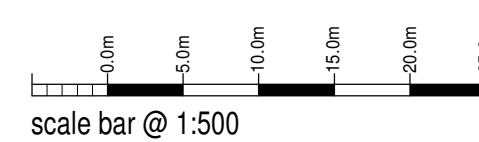

© Crown copyright and database right 2021
Ordnance Survey licence 100048957

Mr & Mrs A Clowes

Proposed Permitted Development
Extensions at Park Hayes Farm,
Blackwood Hill,
Endon, Stoke-on-Trent
ST9 9AH

Lawful Development Proposal
Location + Block Plan

Date	November 2021	Sheet	A1	Scale	1:1250 + 1:500
Dwg No.	2021-2603-07	Rev.	-	Drawn	RG

A



10 Cawdry Buildings, Fountain Street, Leek, ST13 6JP
Telephone: 01538 386002
E-mail: info@sammonsltd.co.uk
Web: www.sammonsltd.co.uk

This drawing is copyright.
All dimensions must be checked prior to commencement.