
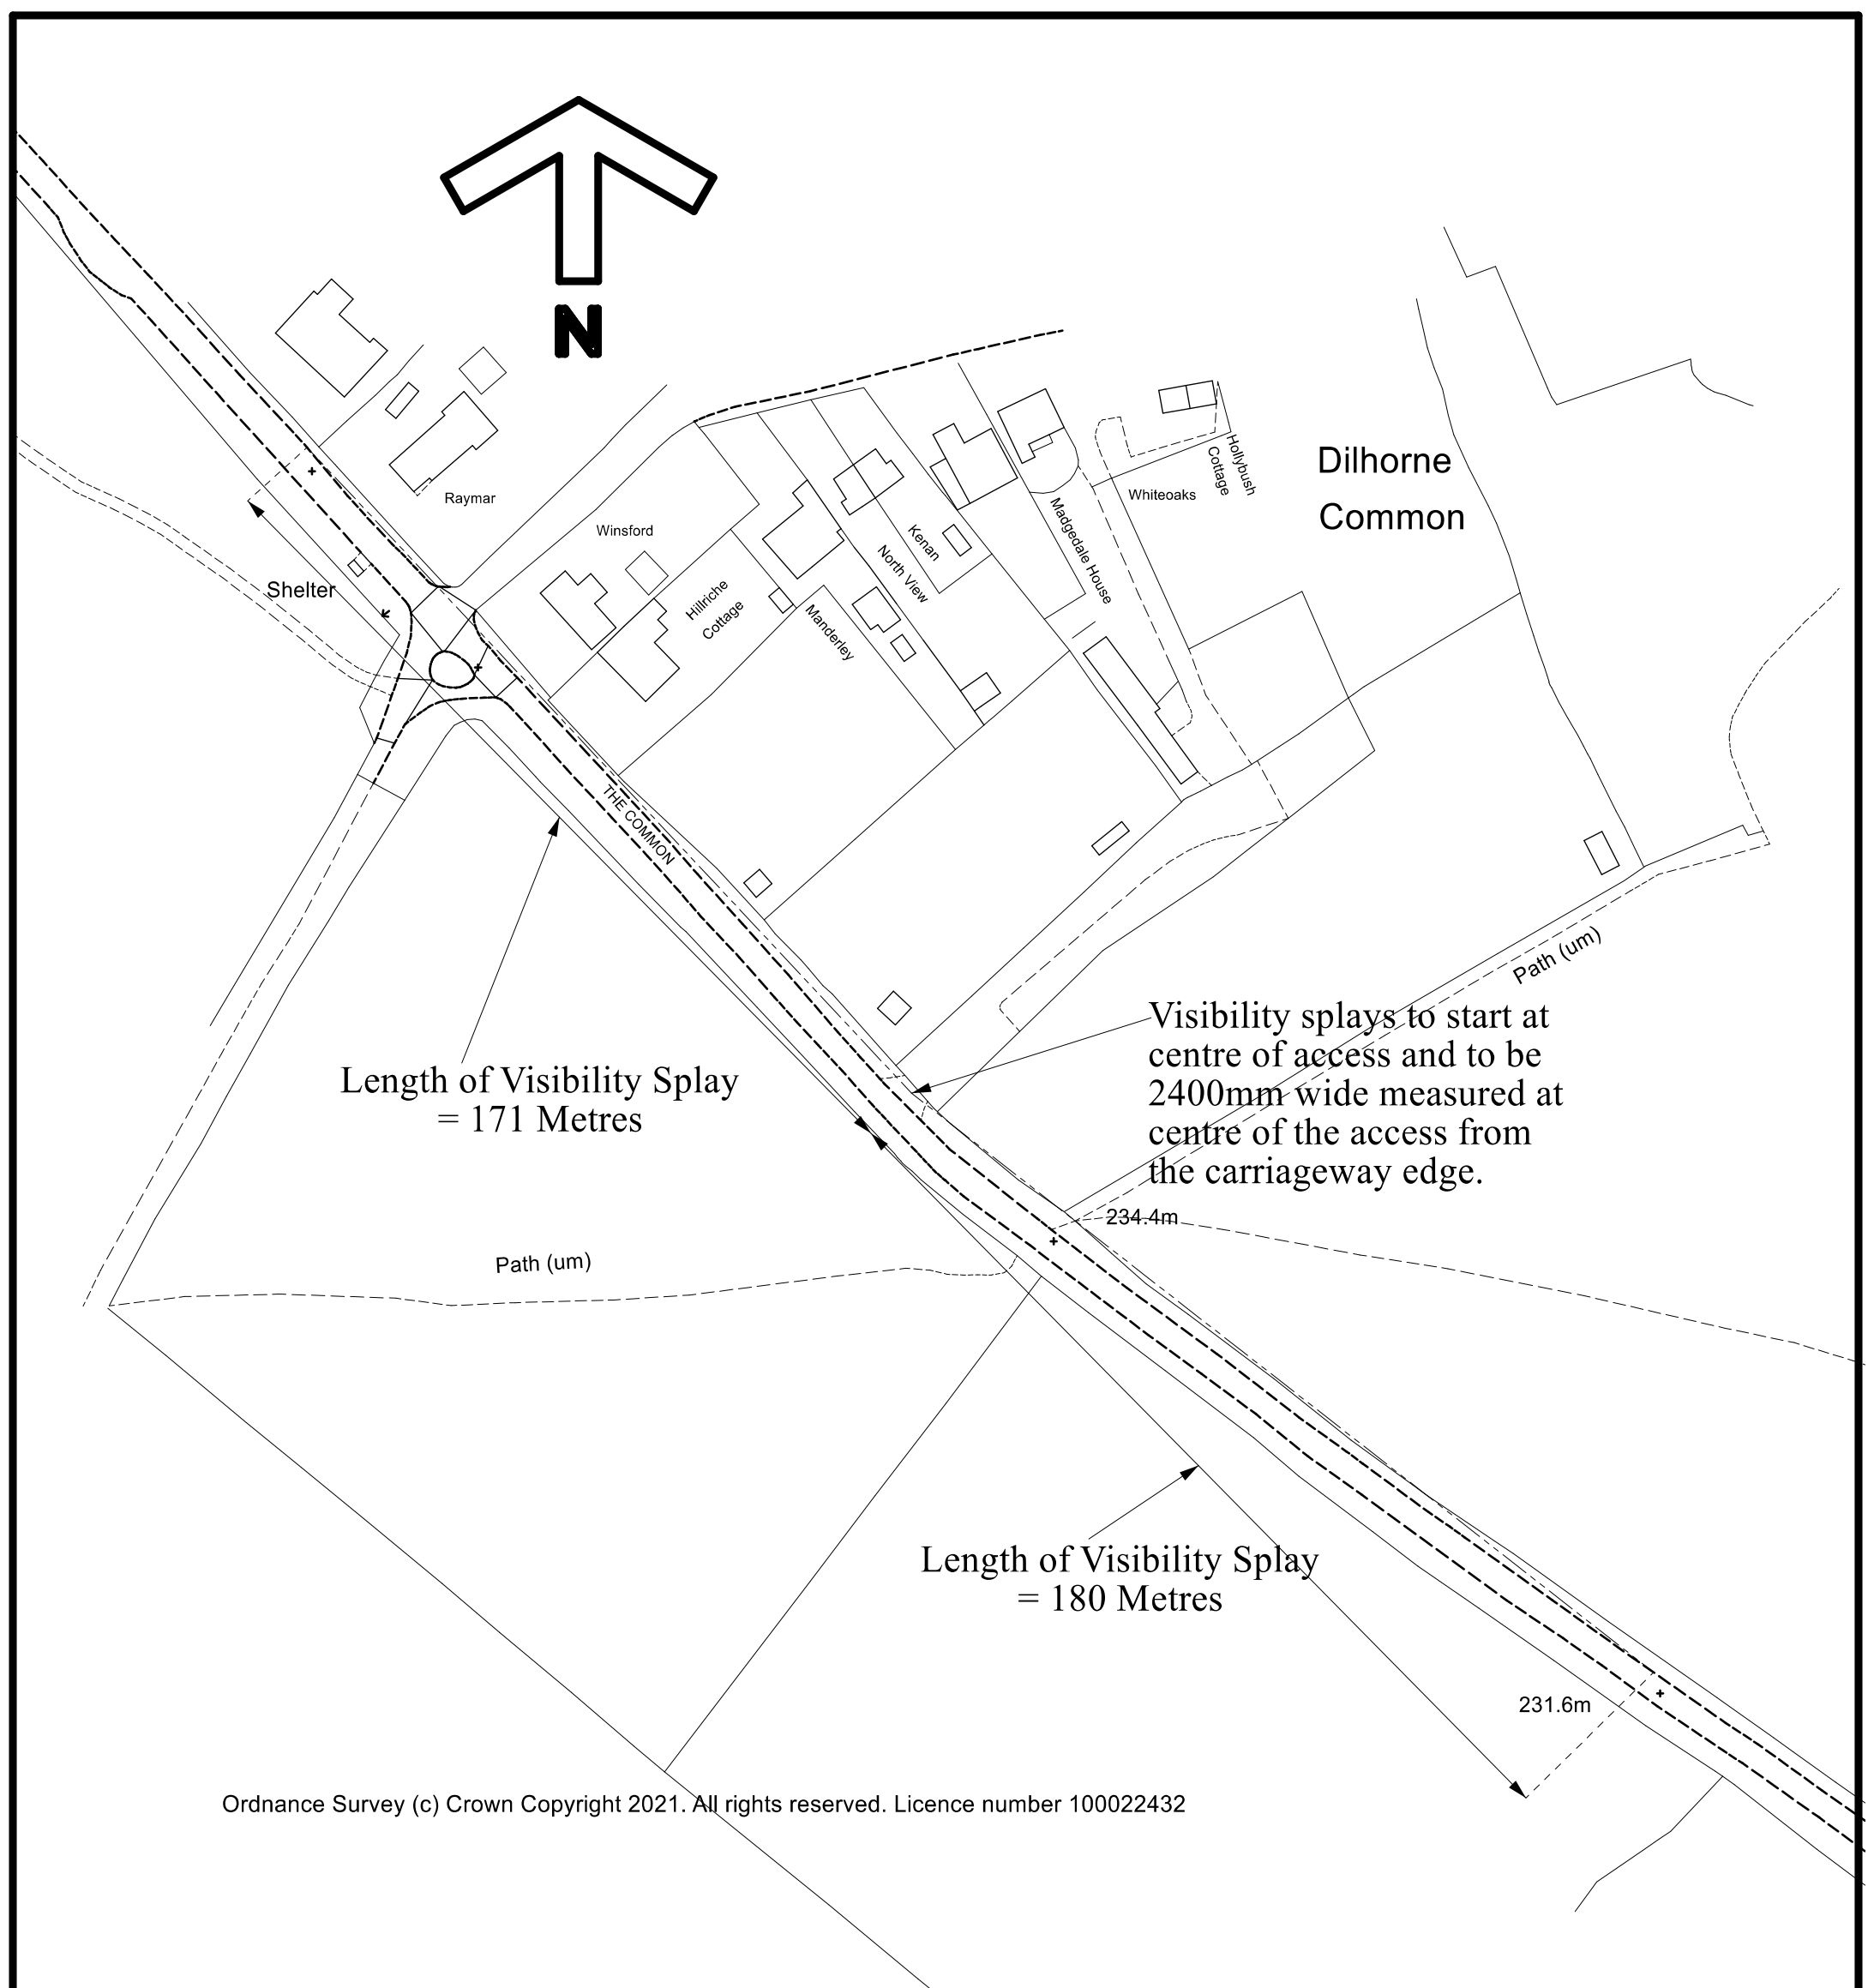


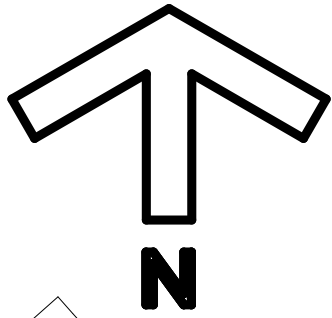

Ordnance Survey (c) Crown Copyright 2021. All rights reserved. Licence number 100022432

Vegetation within Visibility Splays to be cut back to a maximum height of 600mm, and if possible replaced behind the lines of the visibility splays.

- REVISIONS:
- A 09-11-2021 Note added to vegetation within visibility splays.
 - B 12-11-2021 Note in respect of visibility splays amended.

MR. S. OAKES

DATE OCTOBER 2021
PROPOSED BUNGALOW

AT
LAND ADJACENT TO
WHITE OAKS,
THE COMMON,
DILHORNE,
STOKE-ON-TRENT,
STAFFS. ST10 2PA

DRAWN BY:
MALCOLM SALES
QUANTITY SURVEYORS, DESIGNERS
& BUILDING COST CONSULTANTS
CHURCHILL SUITE,
LULWORTH HOUSE,
51, HIGH STREET,
CHEADLE, STOKE-ON-TRENT,
STAFFS. ST10 1AR
TEL: 01538 757233
MOB: 07889 225437
E-MAIL: Malcolm.sales@salesqs.co.uk

SCALES (At A3):
LOCATION PLAN 1:1250

VISIBILITY SPLAYS

DRAWING NR. 2010/21/06/B