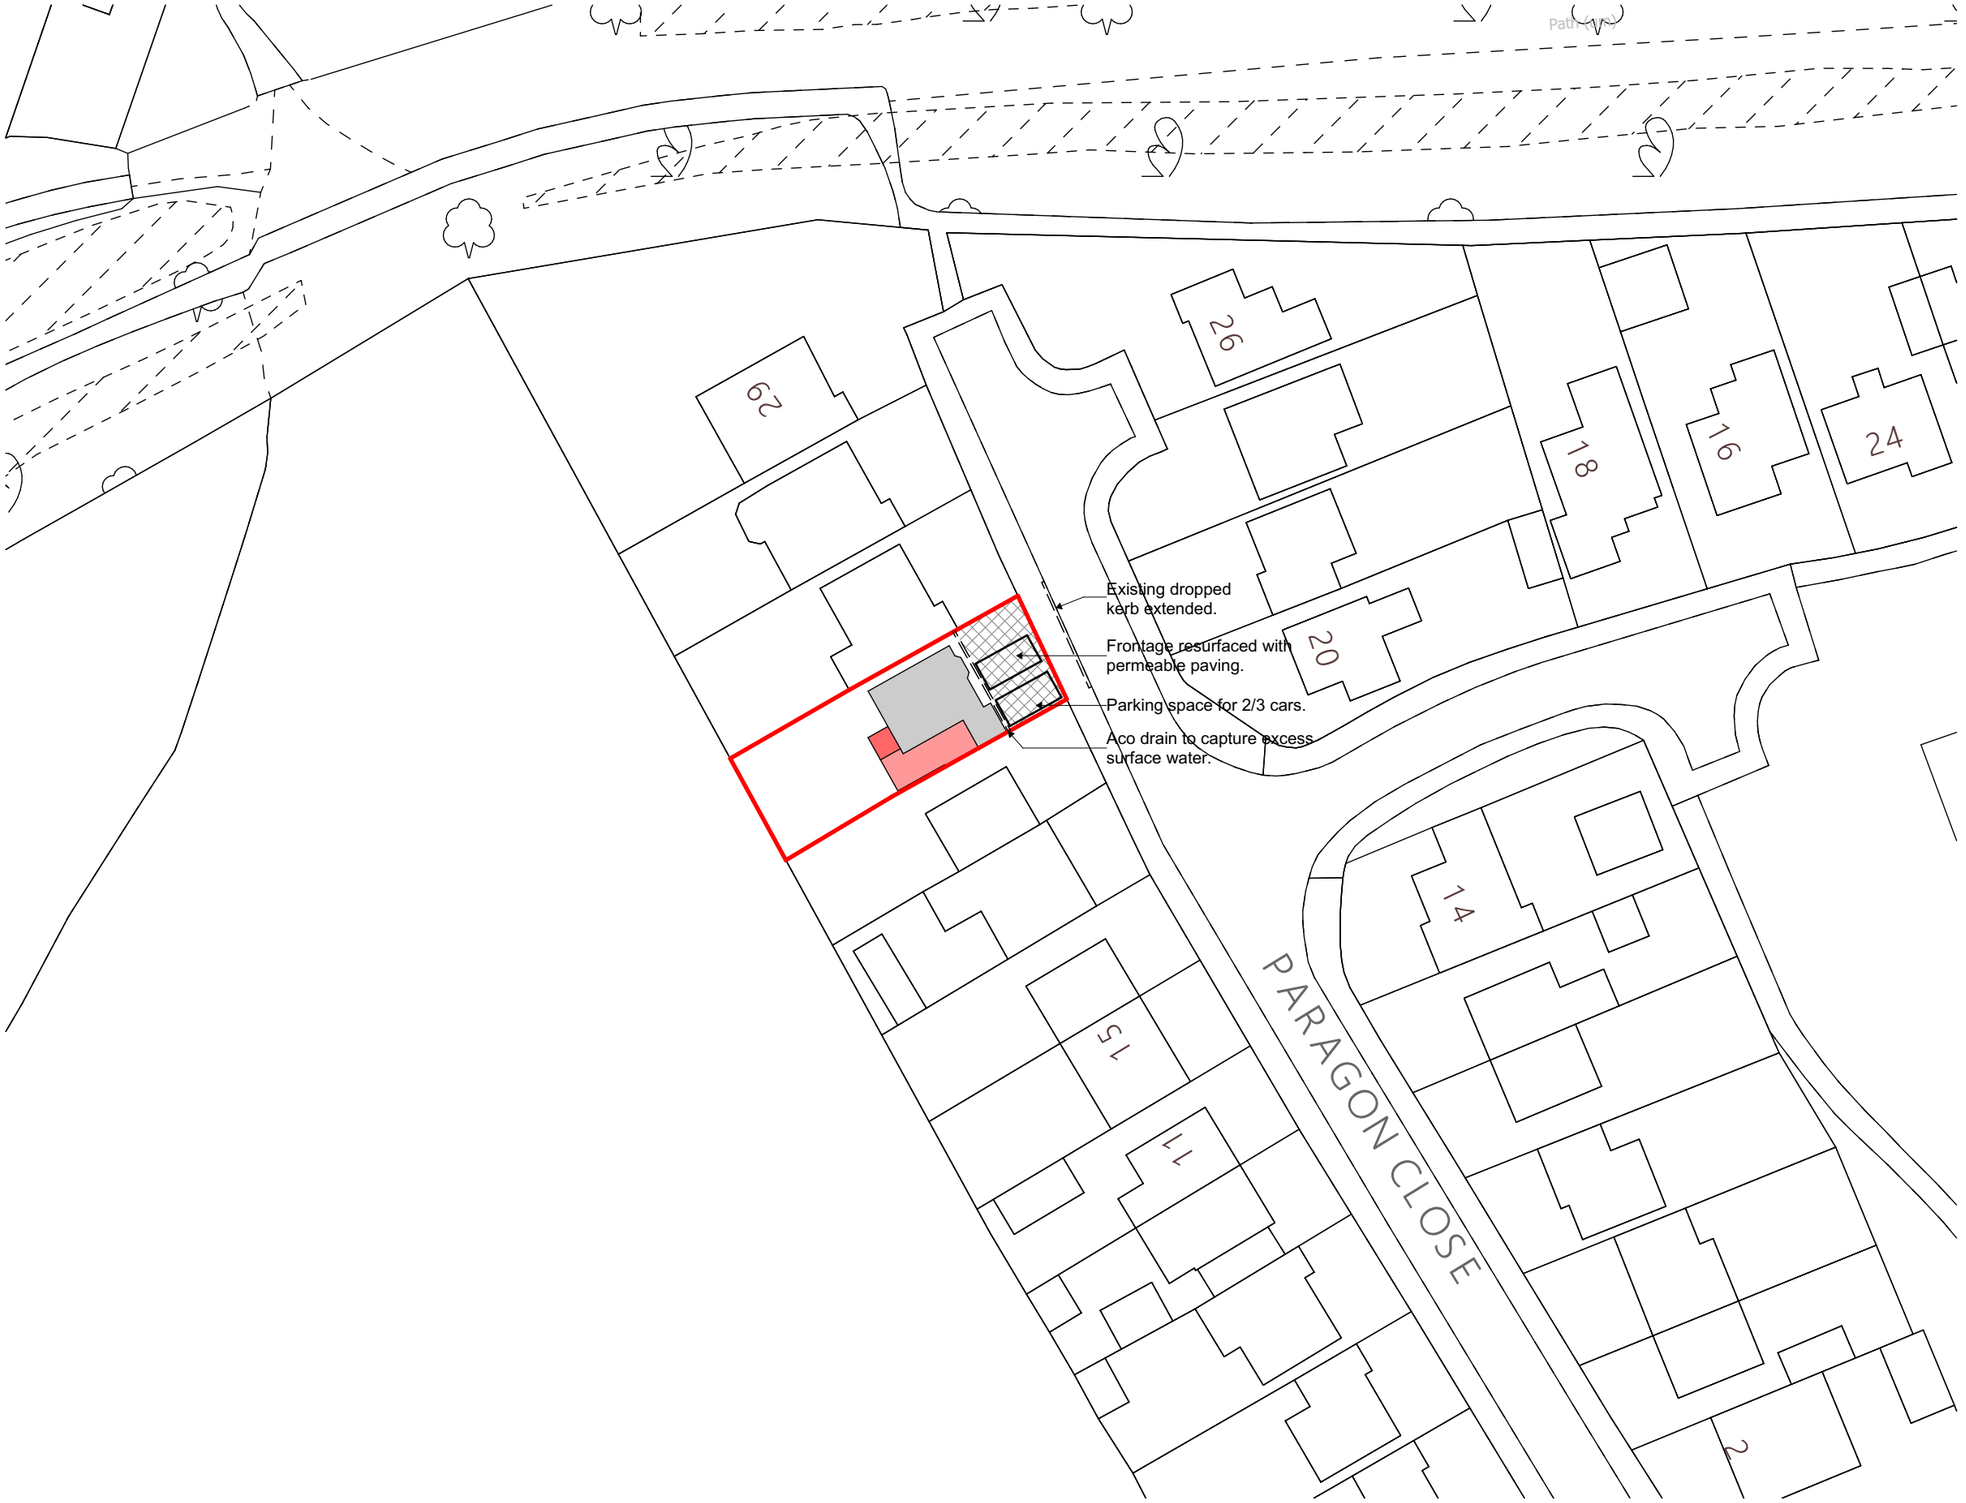


N

Client.
Mr M Lancaster
23 Paragon Close
Cheadle

Project.
Proposed Extension to Dwelling

Scale	Sheet Size	Issue Date
1:500	A3	16/11/2021

Title.
Site Plan

Drawing Number	/ (Revision)	Revison ID
ML-01-07		A