



[W13 & W14] Window Details


This drawing is to be read in conjunction with Document 2016-44 Schedule of Repairs, Renovation & Alterations and Amos Group drawings 505 & 506.

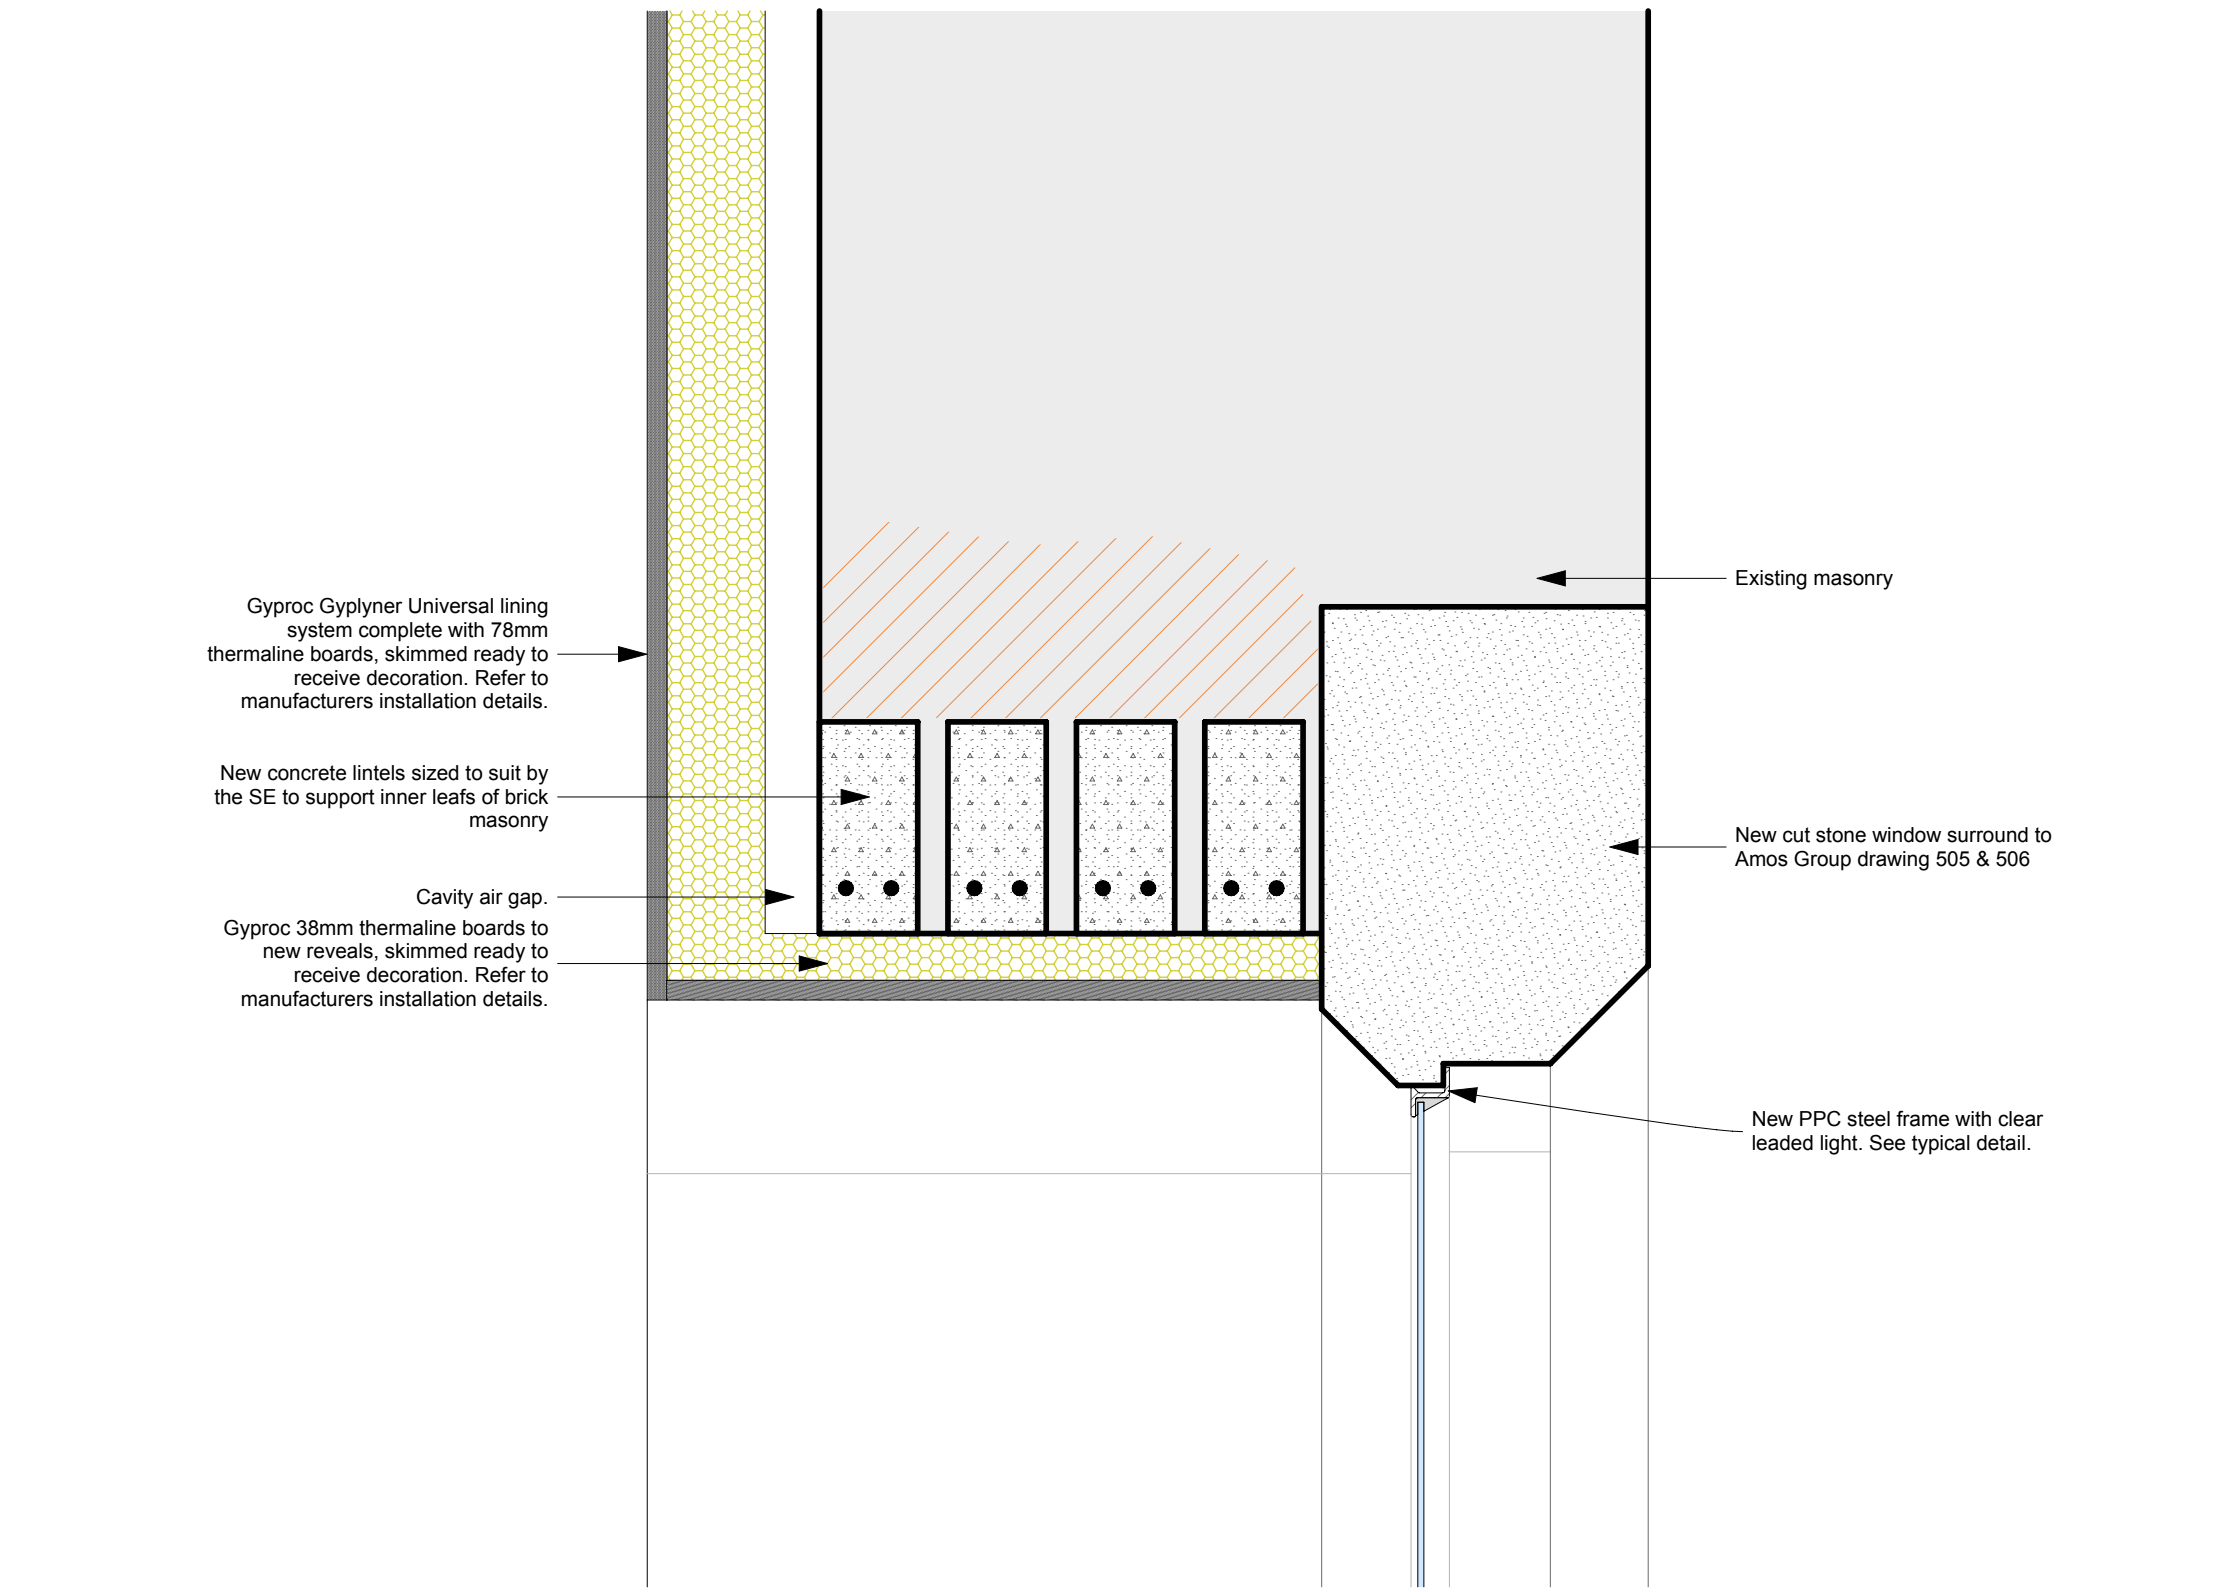


D-01 Proposed Window Head Detail 1:5

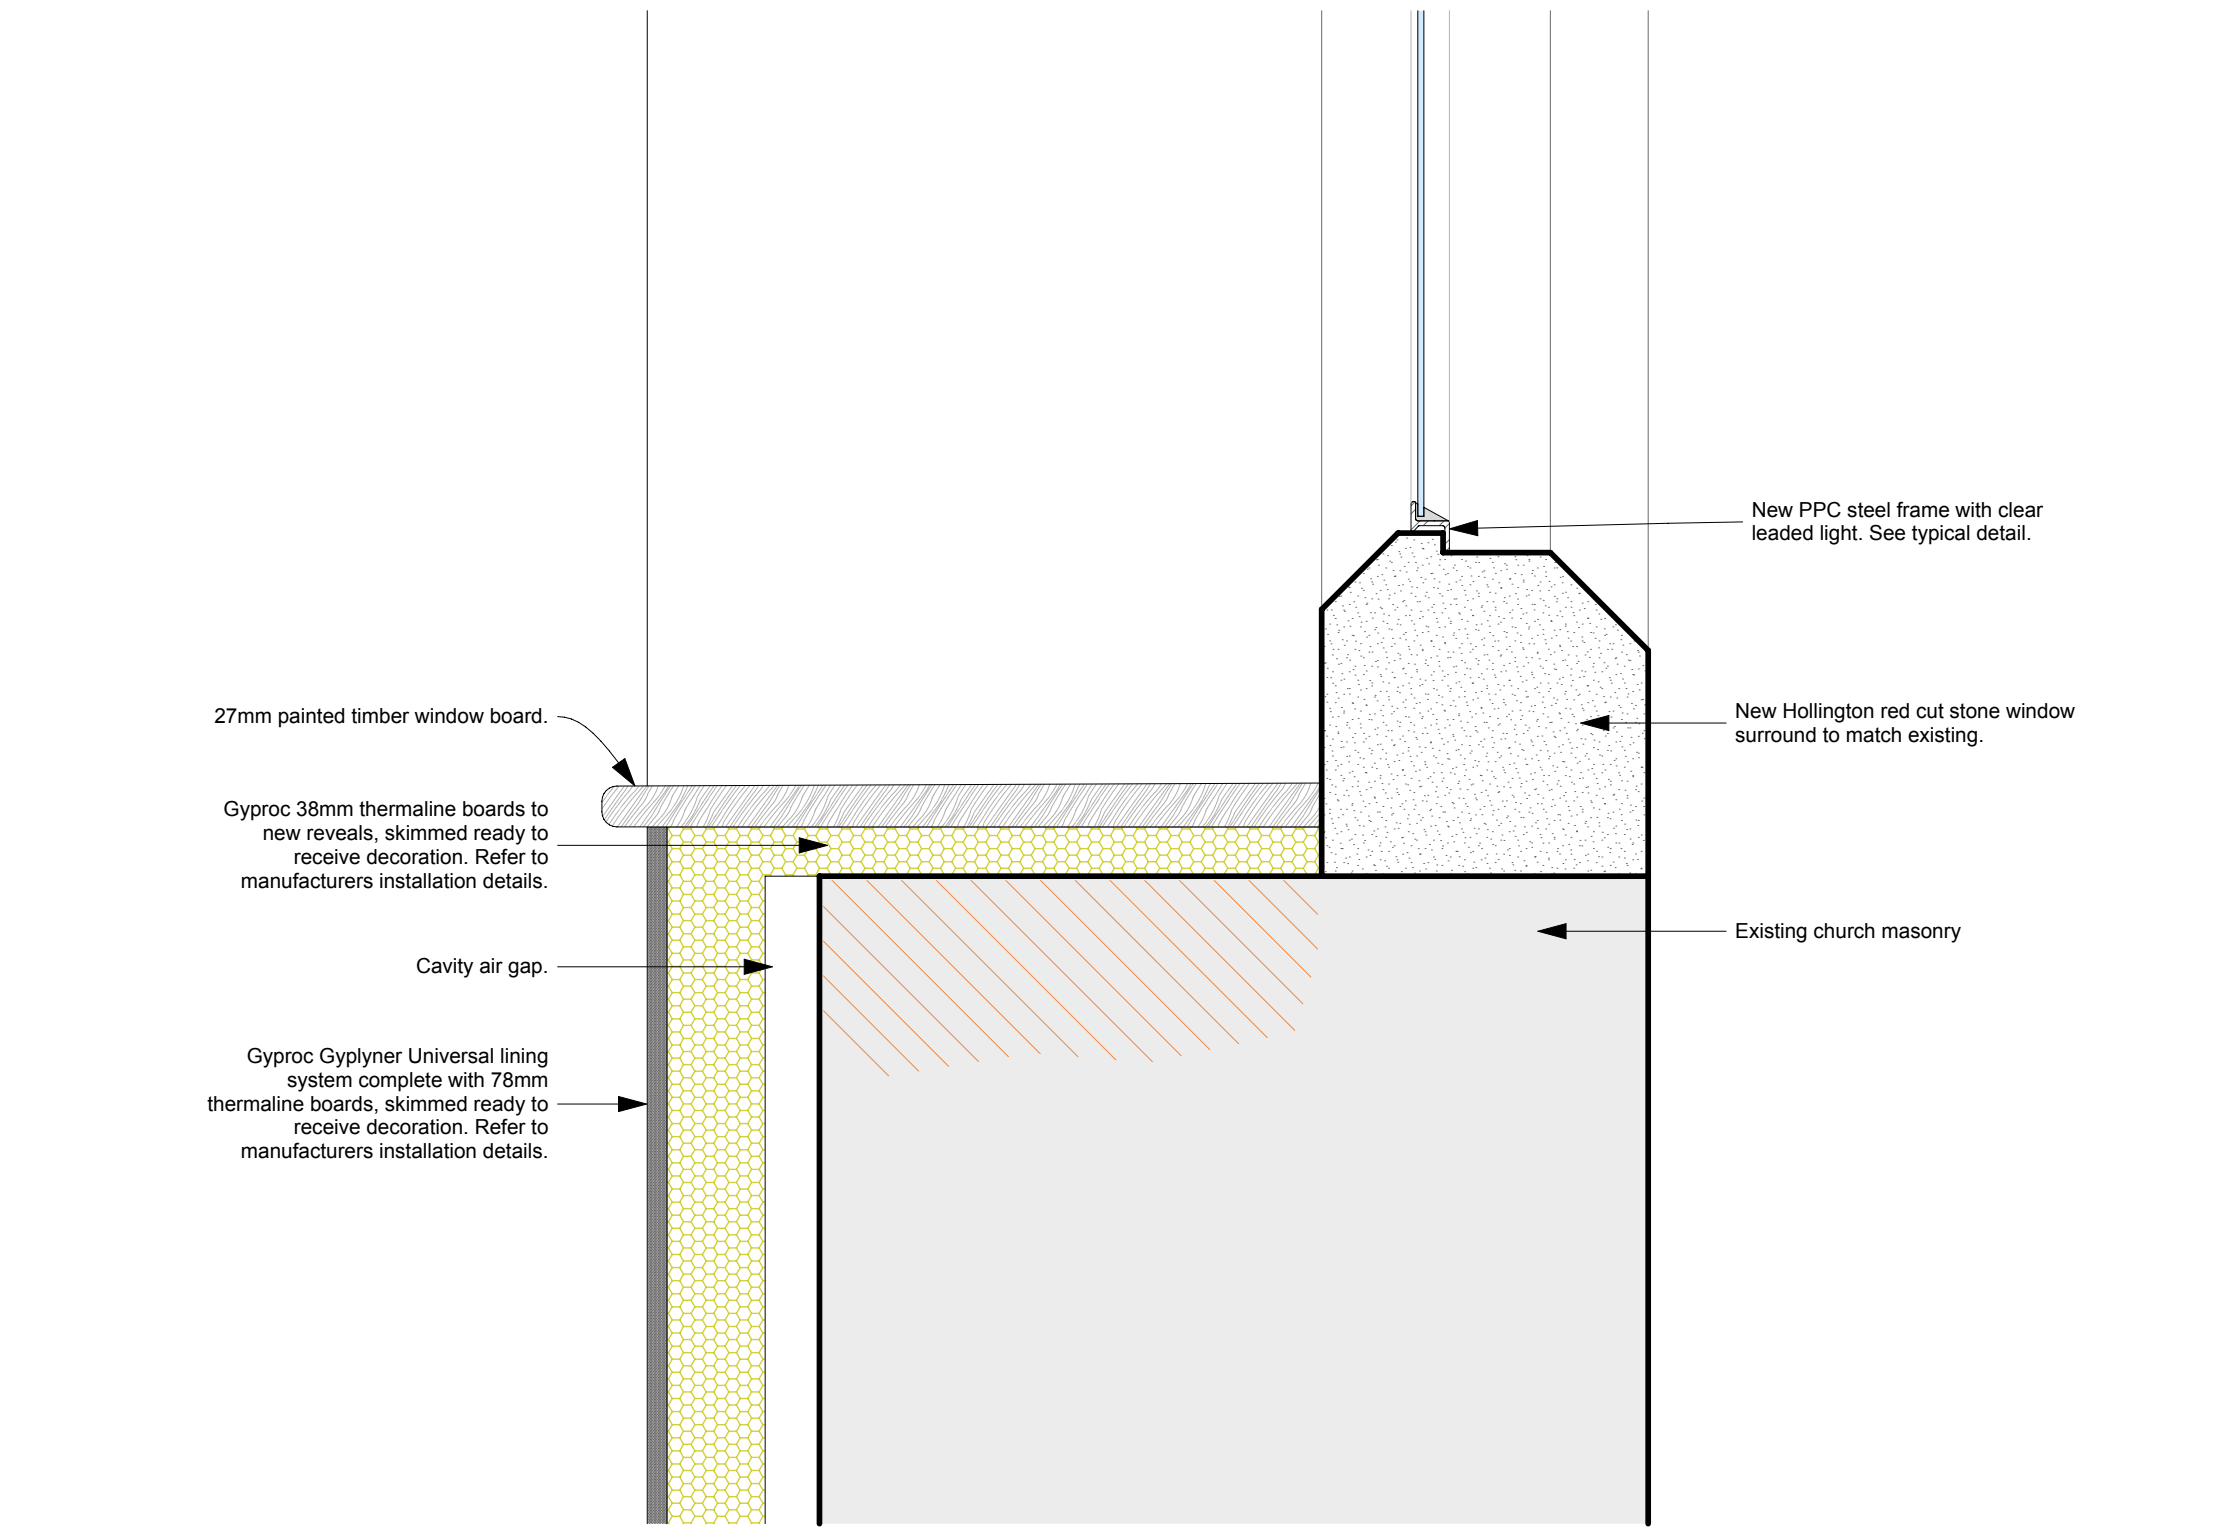


D-02 Proposed Window Cill Detail 1:5

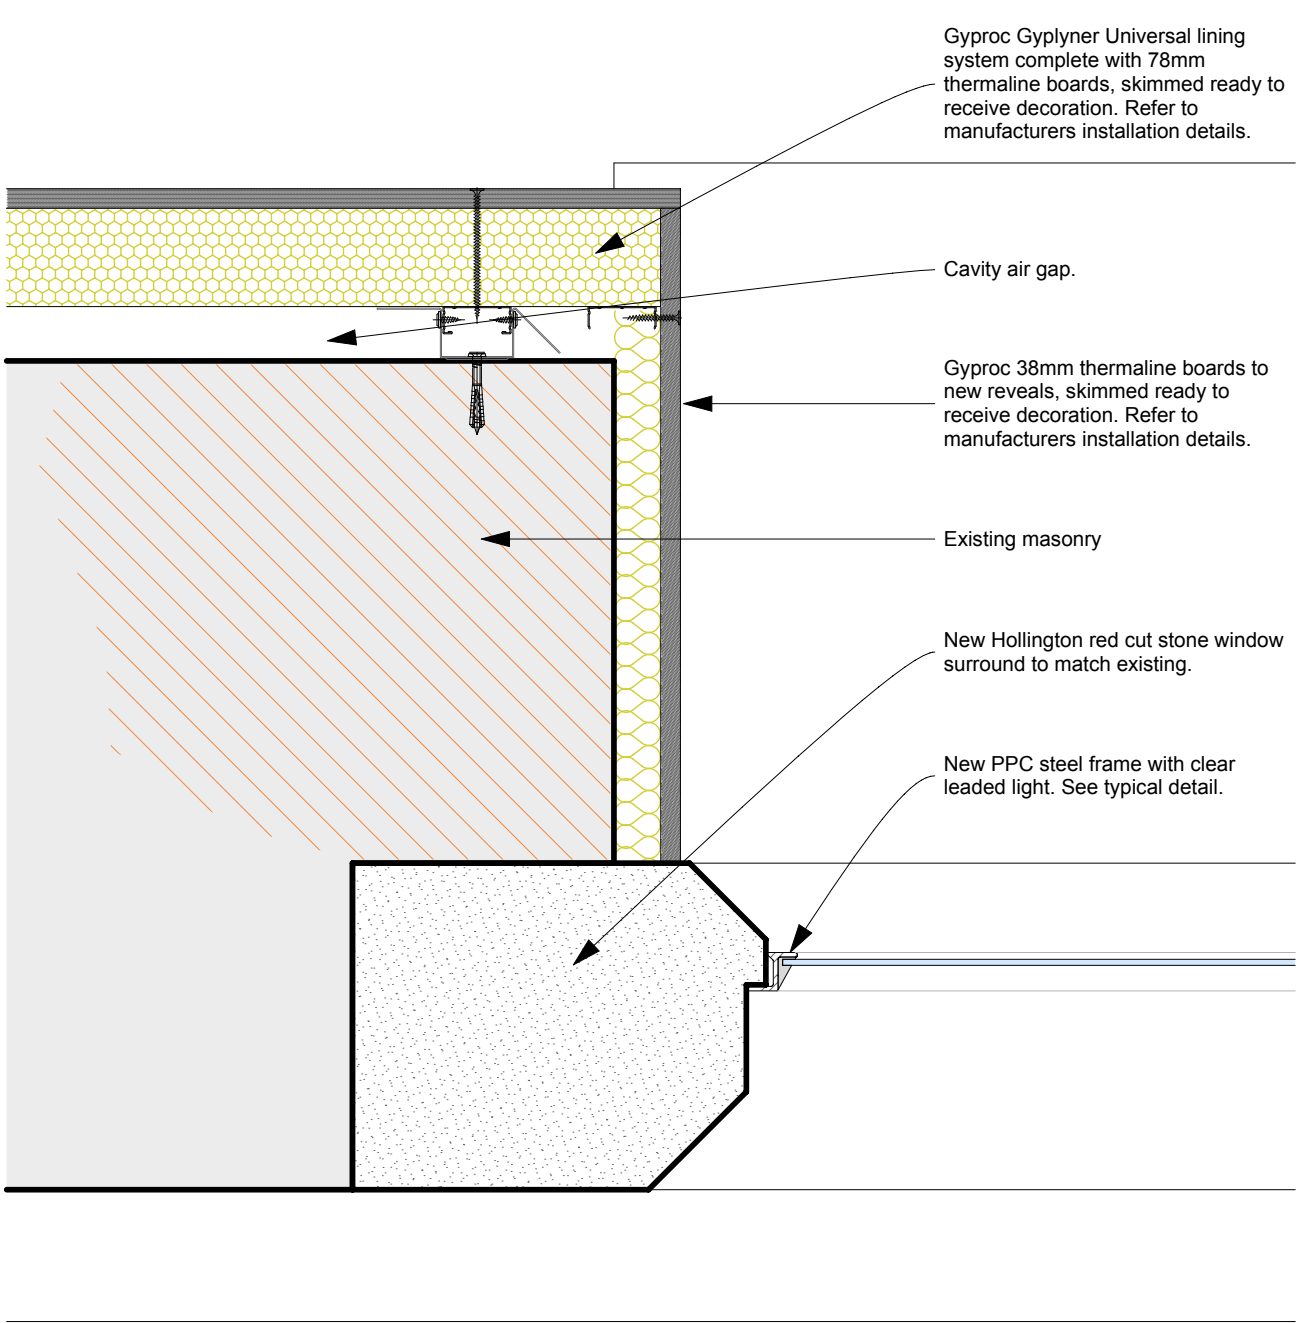


D-03 Proposed Window Jamb Detail 1:5

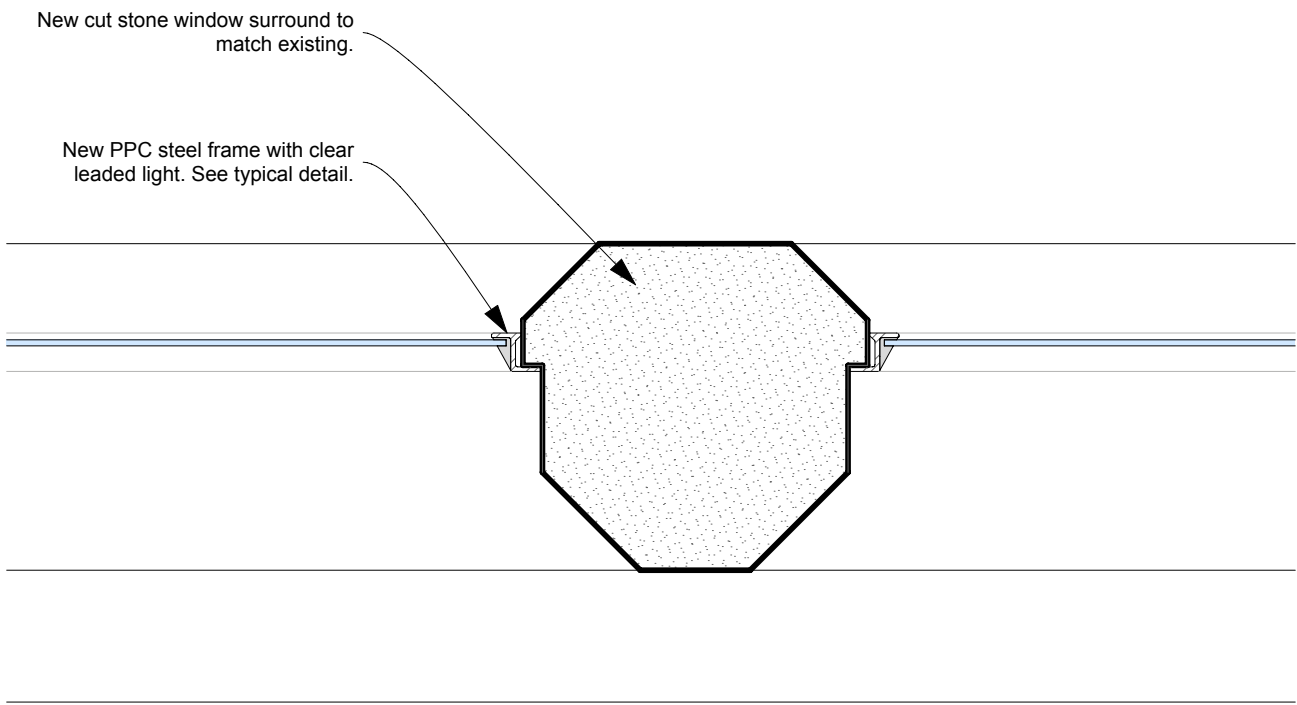

D-04 Proposed W13 Window Mullion Detail 1:5

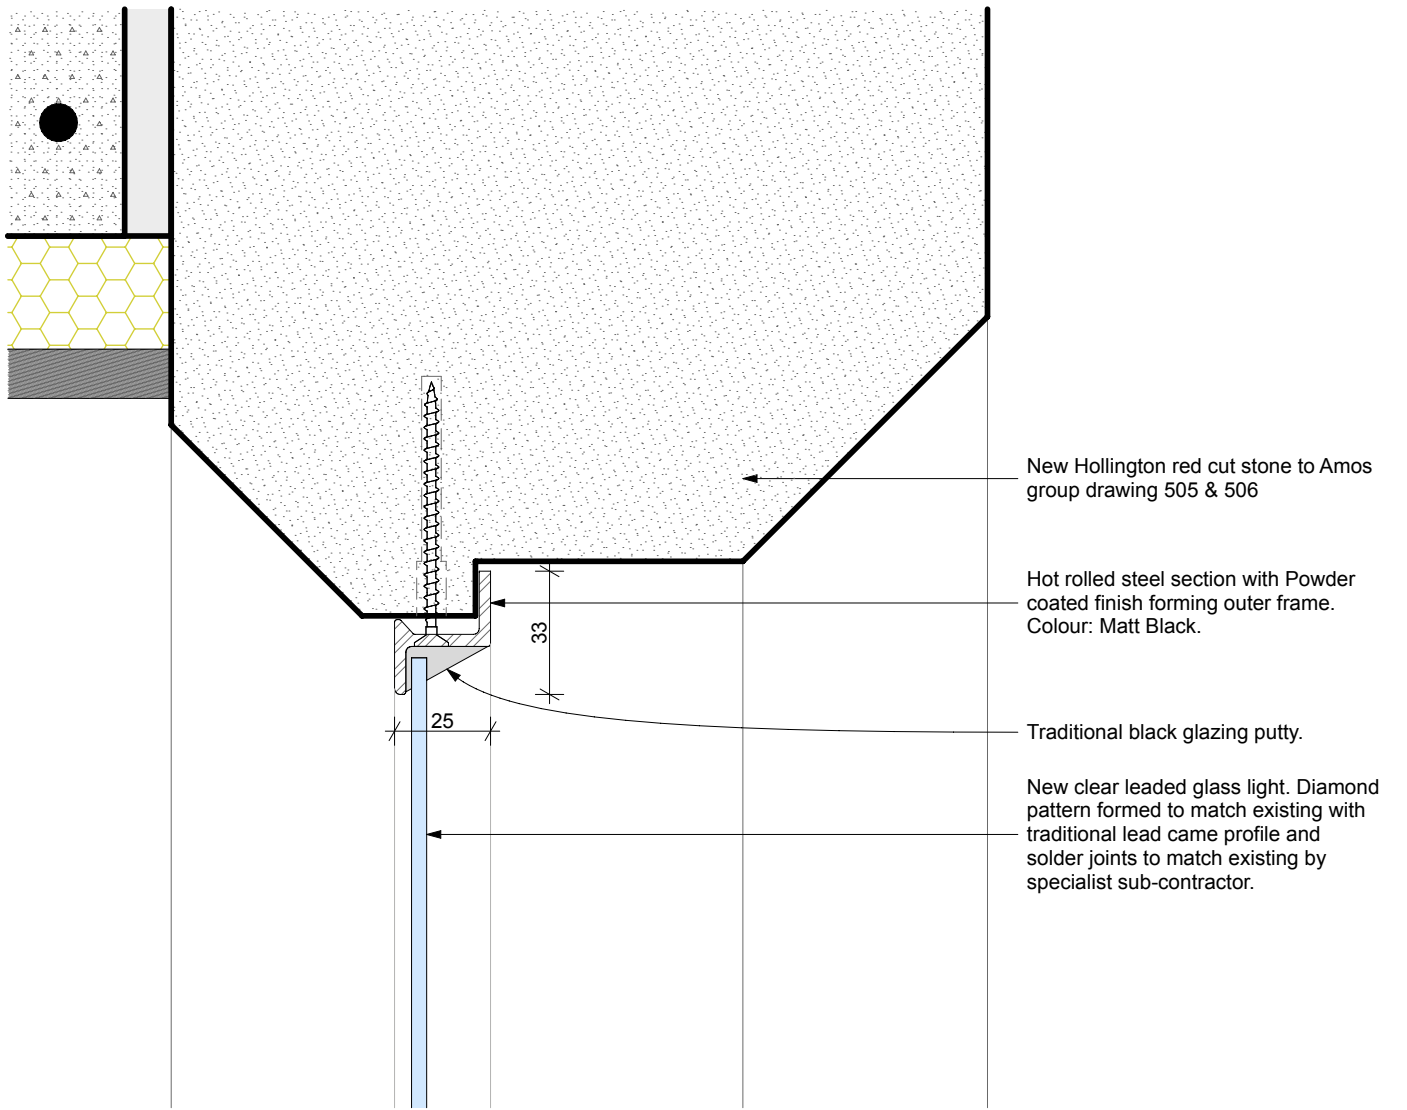

Typical Glazing Frame Detail (W13 & W34) 1:2

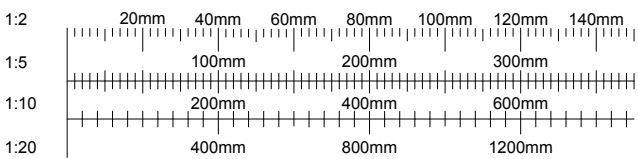

B	AME	21.10.21	Glazing details revised. Planning Issue.
A	HC	27.03.21	Planning Issue.

Rev Issued By Date Description

lime
architecture
Unit 8 Partridgefields Enterprise Park
Cotton Road
Rugeley
Staffordshire
WS15 3HB
Tel: 01889 579777
www.lime-architecture.co.uk
email: info@lime-architecture.co.uk

Client:

Amos Group Ltd.

Project:
Proposed Conversion of the Grade II listed
St Wilfrids Church, Cotton Lane, Cotton,
Staffordshire, ST10 3DP

Drawing Title:
W13 & W34 Window Head, Cill & Jamb Details

Date:	22/10/2021	Scale:	1:5, 1:2 @ A1
Drawn:	HC	Drawing No.	2016-44-912
Status:		Revision:	B