

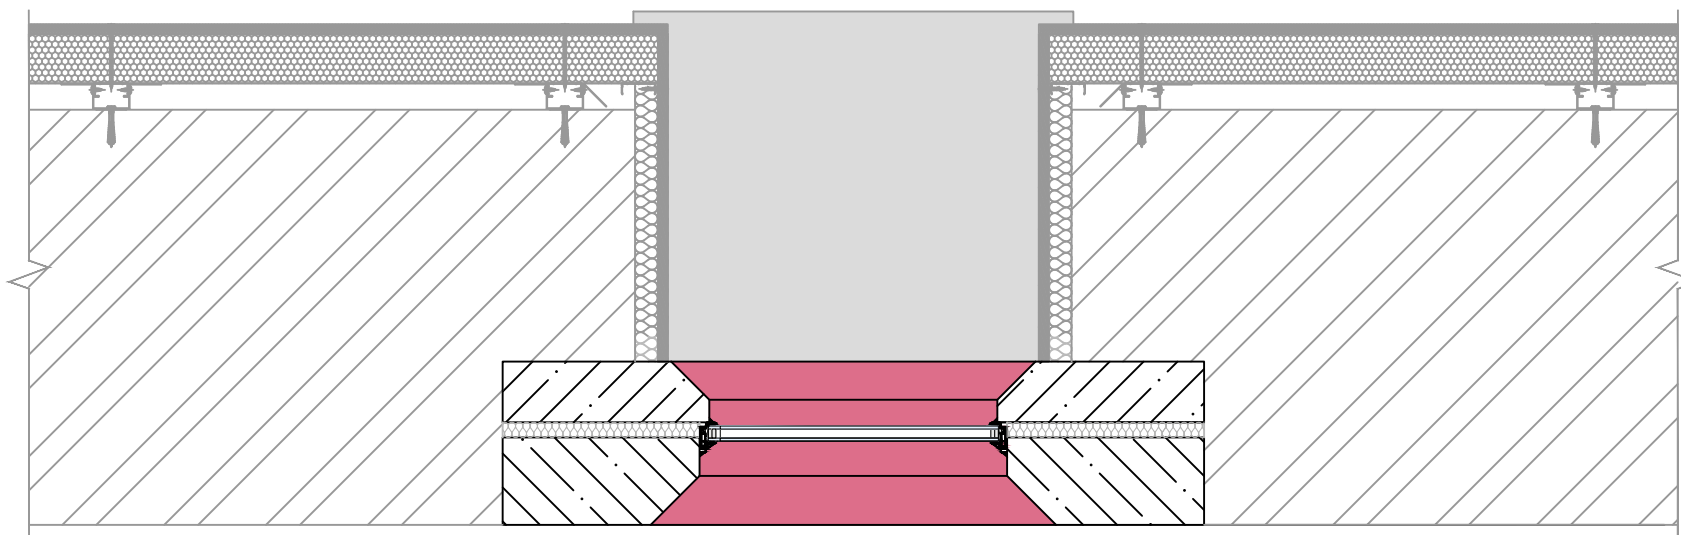


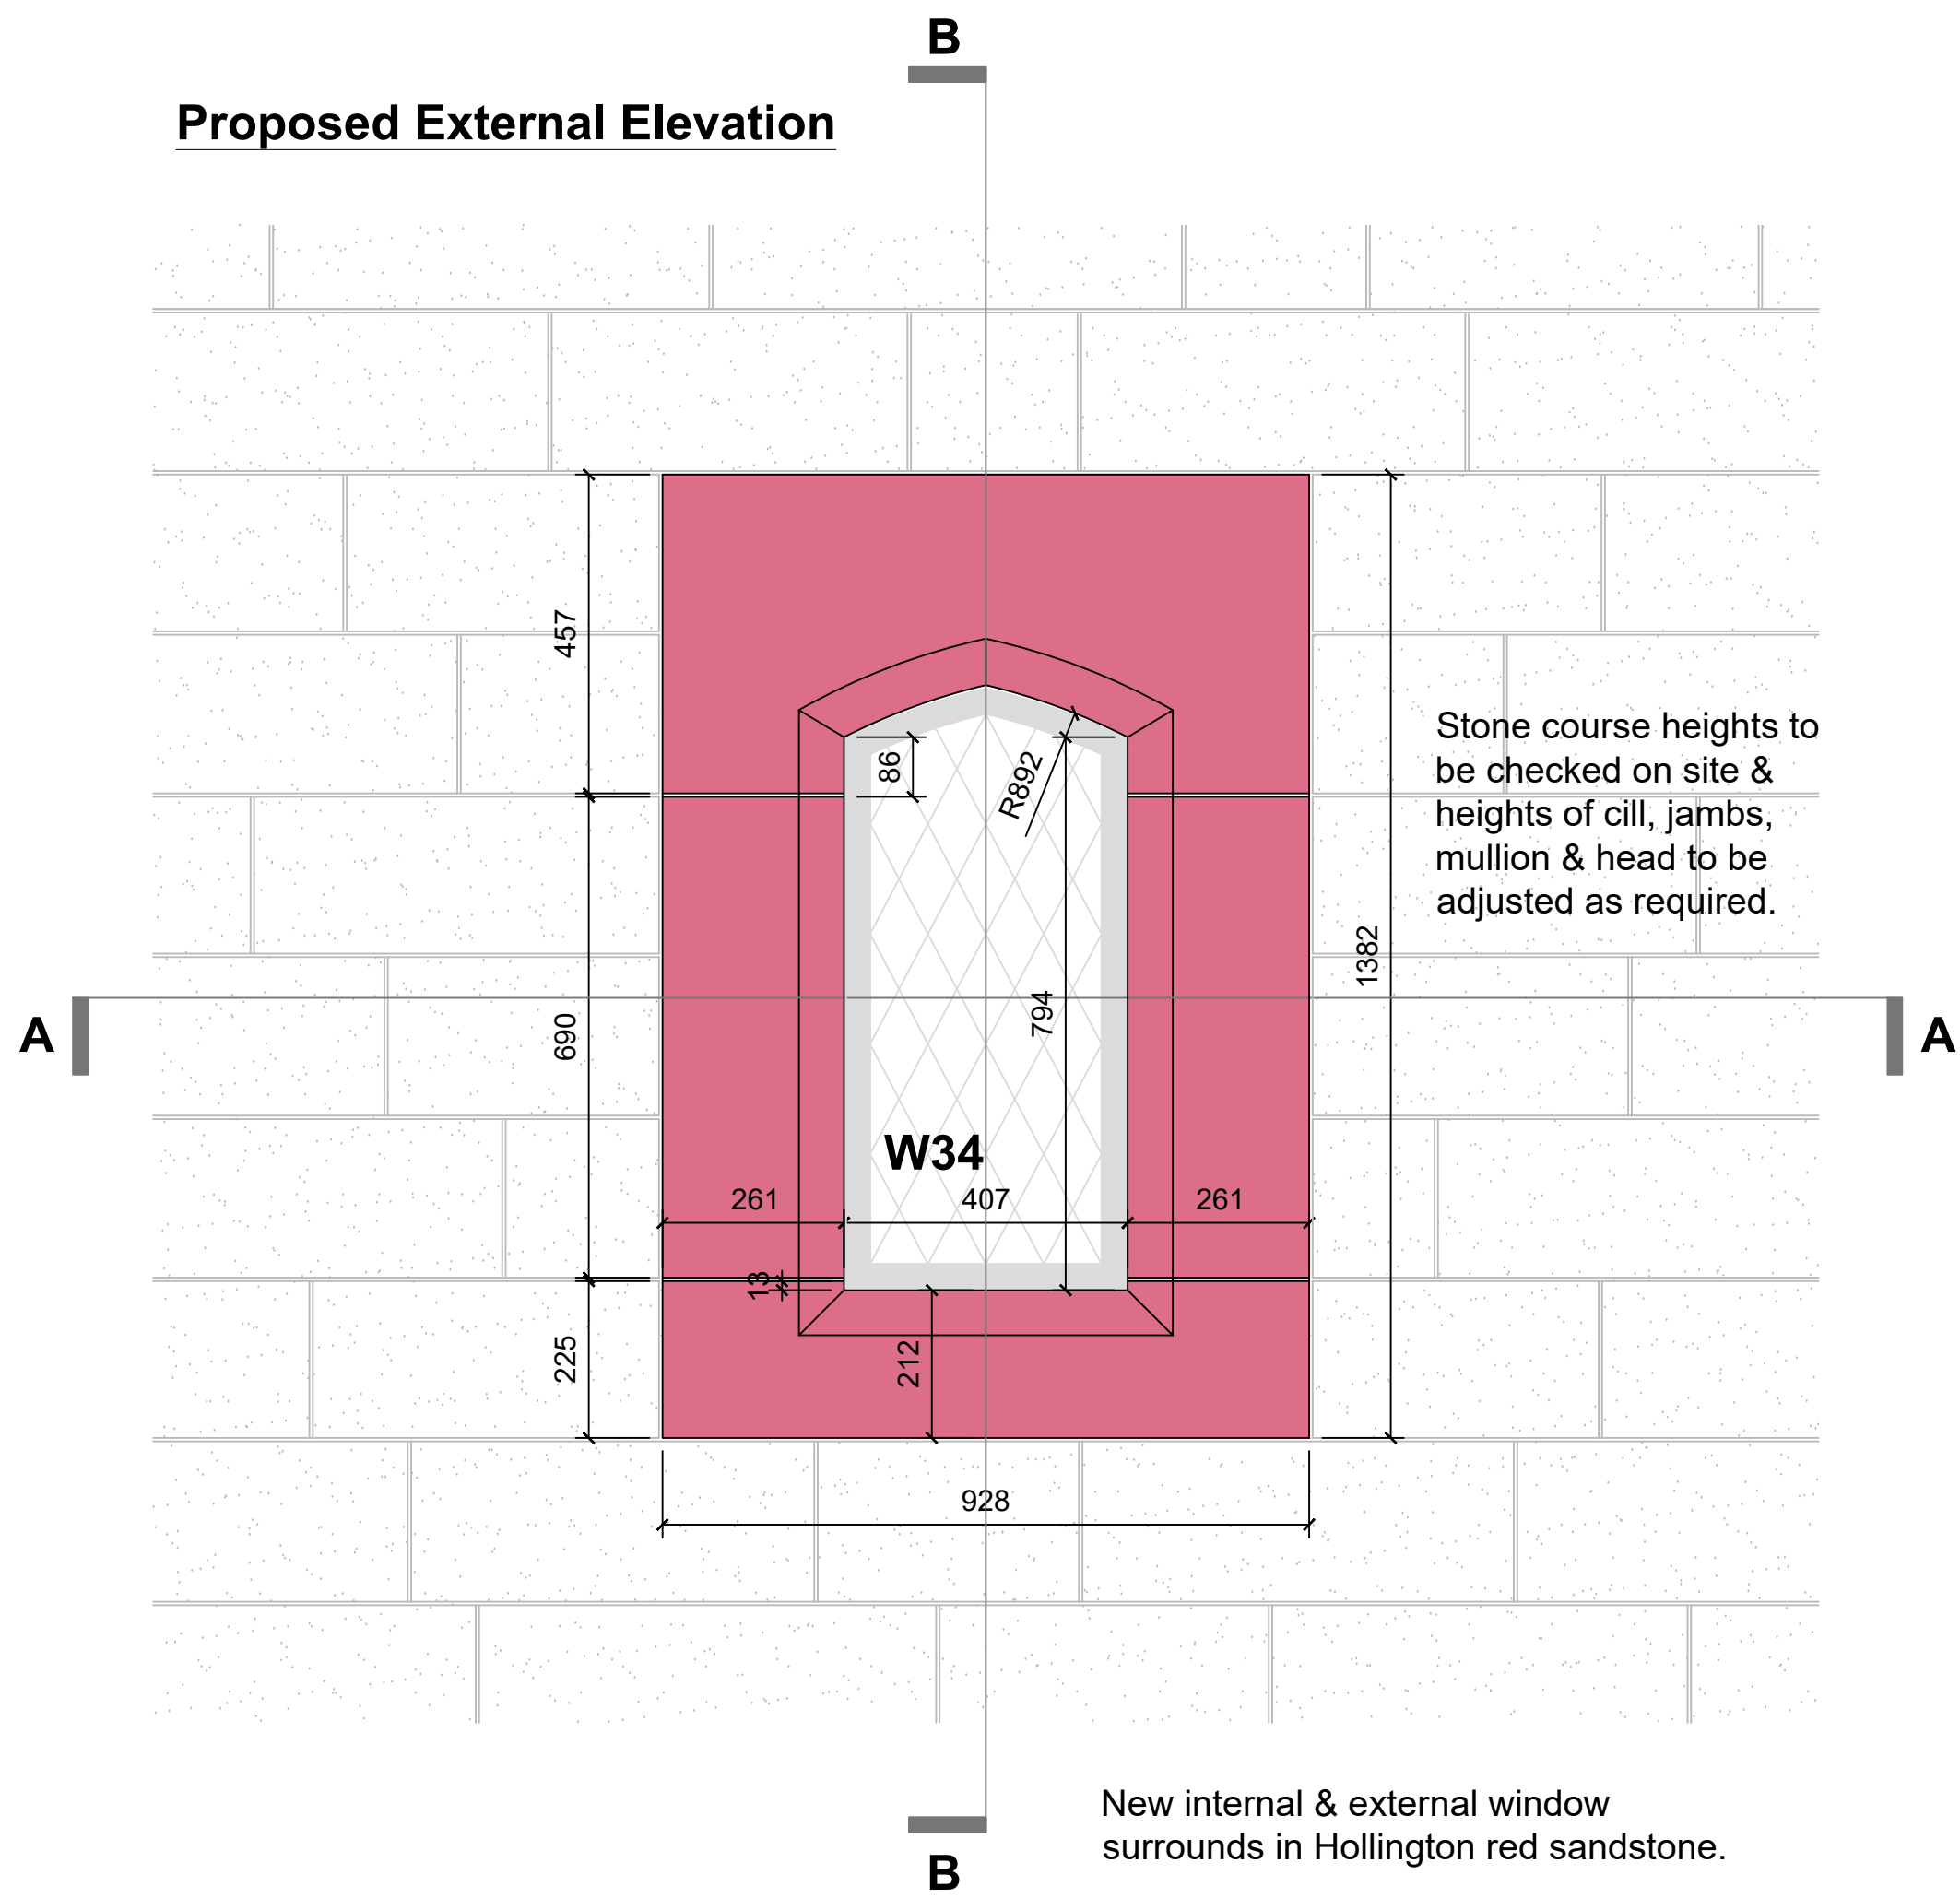

Section A-A

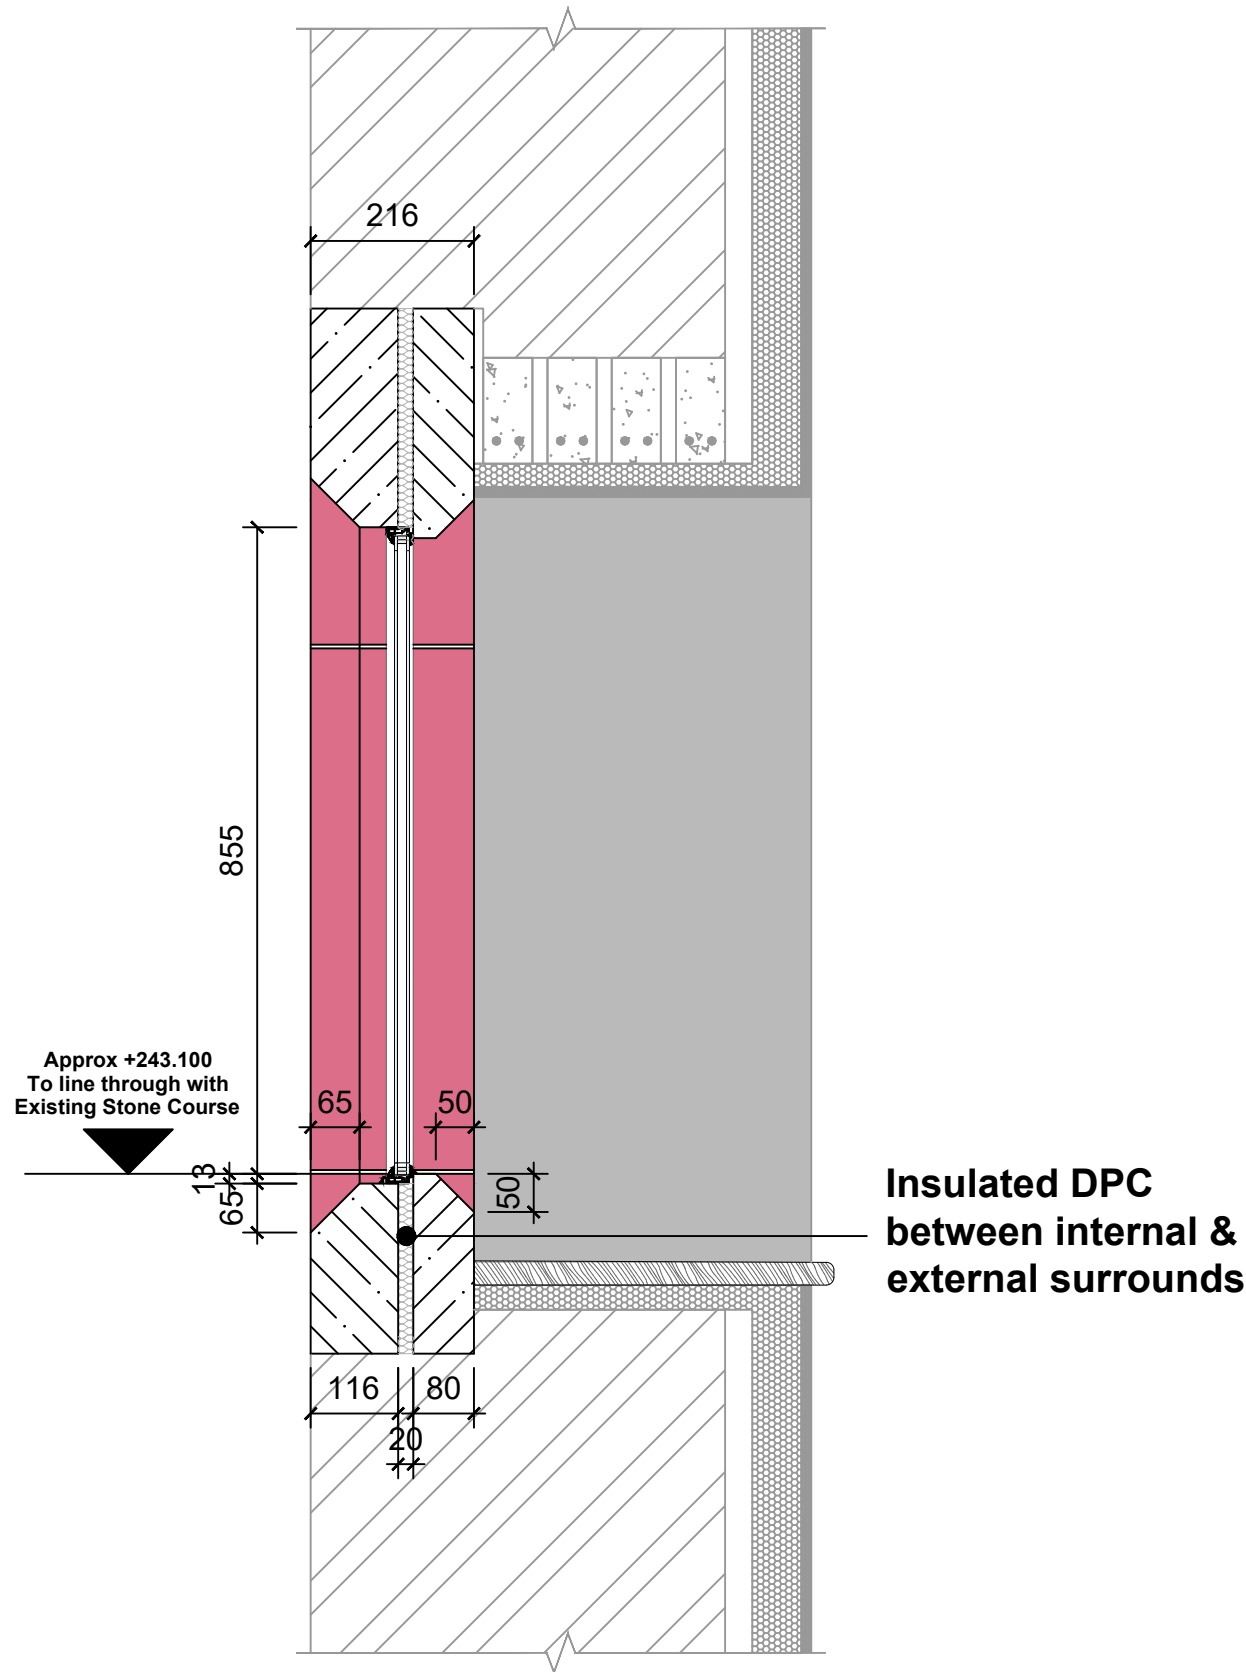

Refer to Lime Architecture drawing
2016-44-910 for internal construction
details & annotation.

Section B-B

Proposed Outline Methodology

Insert temporary support above proposed window head level.

Carefully dismantle walling stone externally below head level to extent required to form new window opening, remove mortar from stonework & place on pallets with adequate protection between individual stones together with pallet covering & place in secure storage area.

Carefully remove & dress back internal plaster to expose walling stone beneath & carefully dismantle & square up to form new window opening & reveals..

Supply stonework to new window surround as indicated in

accordance with finalised component drawings in new red Hollington sandstone to approved sample.


Install new stonework incorporating associated DPC's, etc., all bedded & pointed in lime mortar mix incorporating stainless steel dowel & restraint fixings as appropriate.

Install PCC lintels internally.

Take from store walling stone previously set aside & infill around new window surround externally bedded & pointed in lime mortar mix. Remove temporary support & make good.

Install internal finishes as specified by Architect.

Proposed Internal Elevation

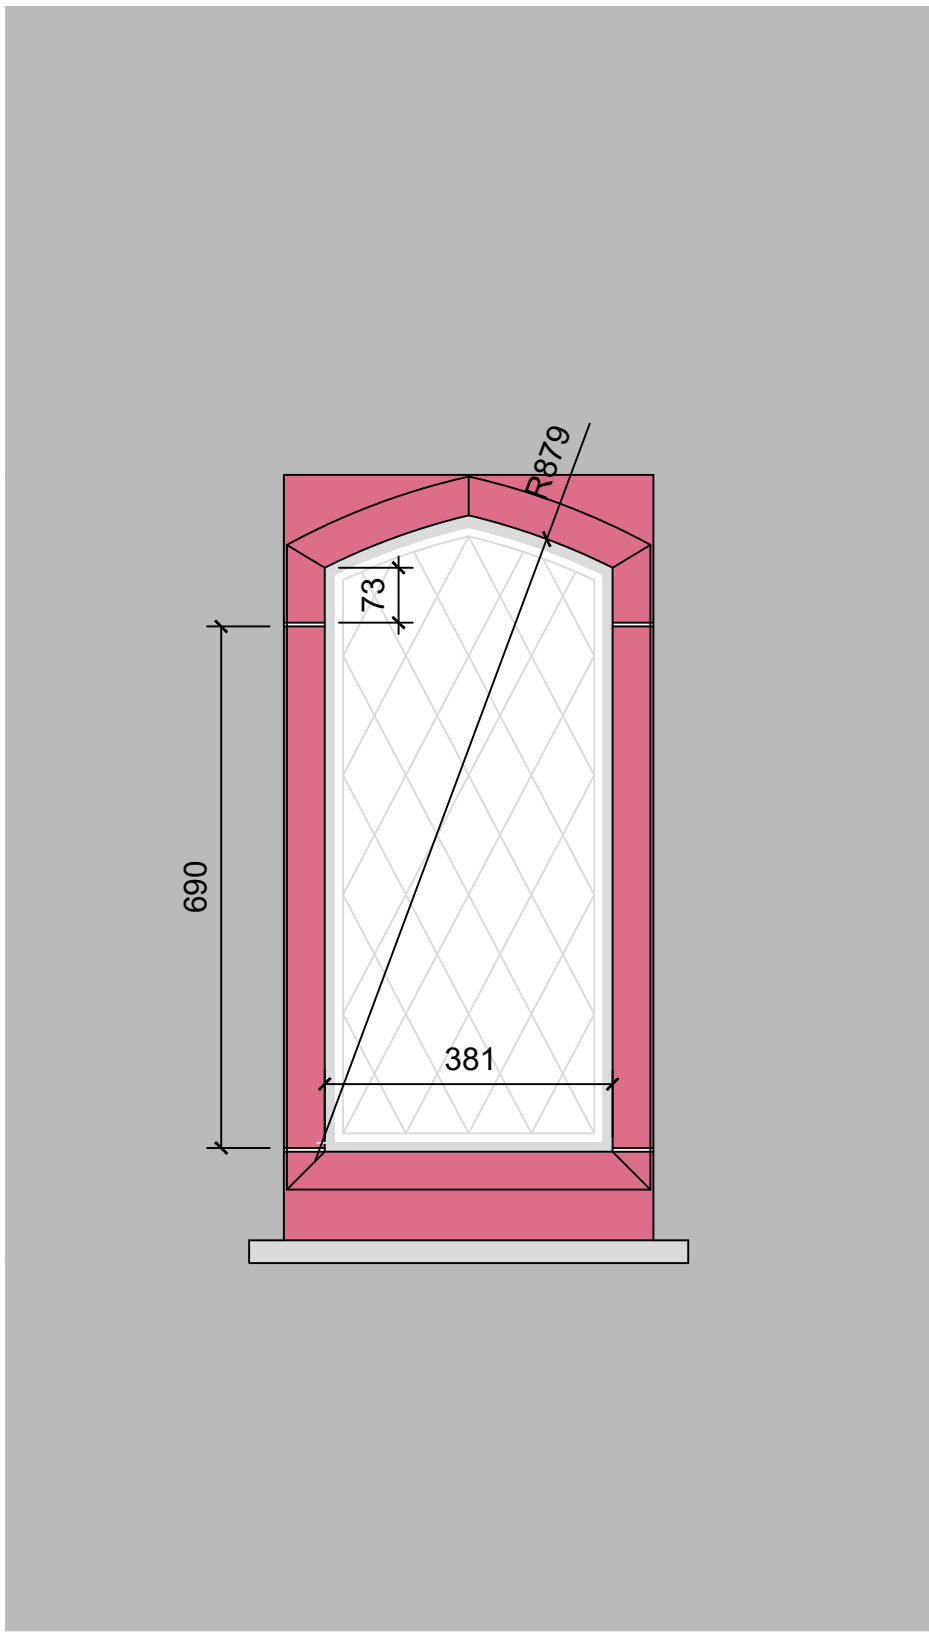

COPYRIGHT AND OWNERSHIP OF THIS DRAWING IS VESTED IN THE COMPANY NAMED ON THE DRAWING, WHOSE PRIOR WRITTEN CONSENT IS REQUIRED FOR ITS USE, REPRODUCTION OR FOR PUBLICATION TO ANY THIRD PARTY. ALL RIGHTS RESERVED BY LAW OR COPYRIGHT AND INTERNATIONAL COPYRIGHT CONVENTIONS ARE RESERVED TO THE COMPANY NAMED ON THIS DRAWING AND MAY BE PROTECTED BY COURT PROCEEDINGS FOR DAMAGES AND/OR INJUNCTIONS AND COSTS.

AMOS GROUP LTD COPYRIGHT ©

Notes:

All dimensions & stone profiles to be checked on site & fully dimensioned working drawings to be prepared to enable individual component details to be produced for manufacture of the stonework.

Revisions:

Rev A - 06/10/21 - Outline methodology added.

amosgroup.co.uk
01582 598811
16, Seelys House
20-22, High Street
Aldershot
GU11 3JH

Client:

Amos Group Ltd

Architect:

Lime Architecture

Project:

St Wilfrid's Church
Cotton

Title:

Proposed Window W34
to Unit 3

Date :	August 2021	Scale :	1:10 @A1
Drawn :	DS	Check :	DS
Project No :		Revision :	
Drawing No :		A	
506			

AMOS GROUP LTD COPYRIGHT ©