



Notes:

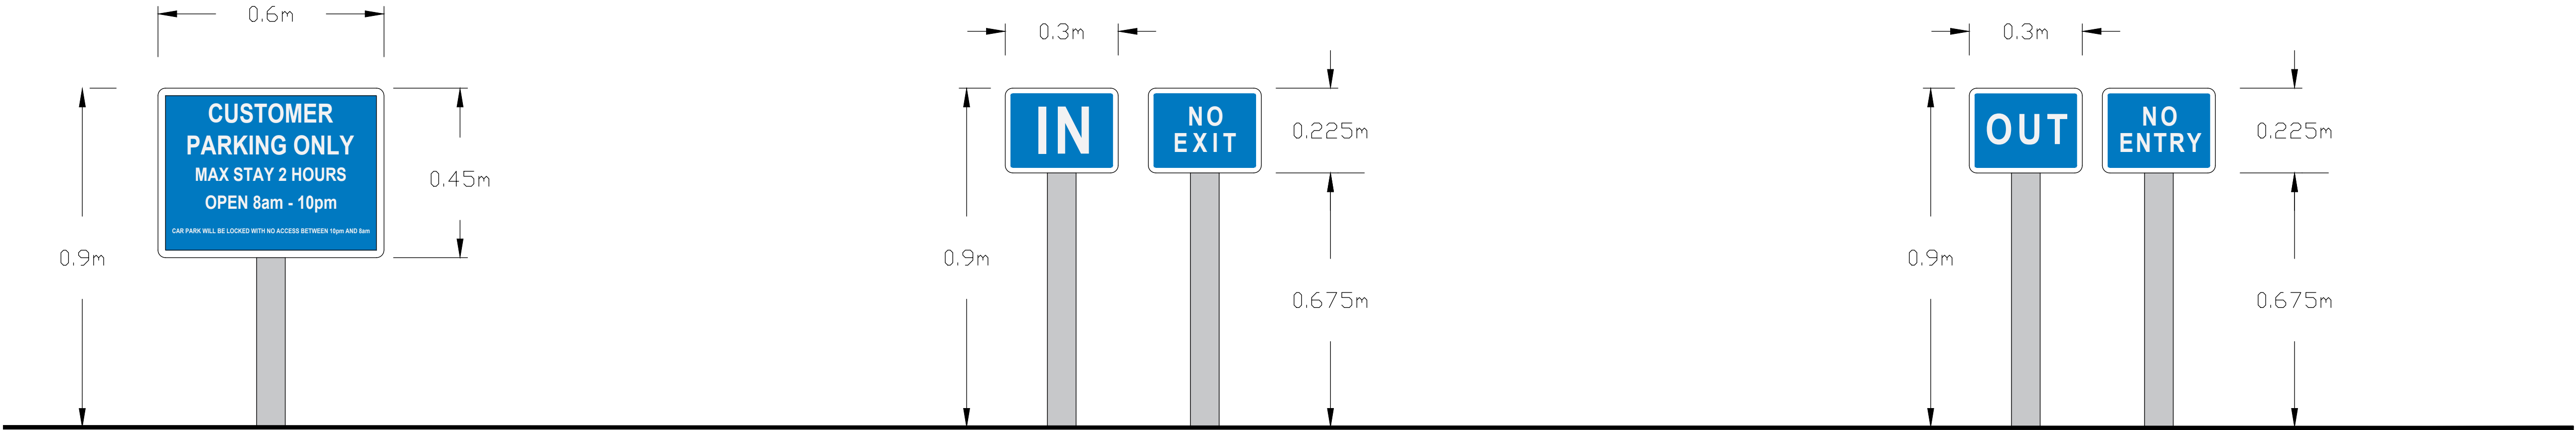

Car Park Information signage
Located to RHS of entrance on Mill Street.
3mm aluminium substrate
RA2 (HIP Grade) reflectivity
76mm diameter posts - grey
Double faced sign - text on both sides as shown.

Traffic Parking Signs
Located at entrance on Mill Street.
3mm aluminium substrate
RA2 (HIP Grade) reflectivity
76mm diameter posts - grey
Outward facing sign : Entrance to a car park, private access road or property (TSRGD: 833)
Inward facing sign : Exit from a car park, private access road or property not allowed (TSRGD: 835)

Traffic Parking Sign
Located at exit on Hamil drive.
3mm aluminium substrate
RA2 (HIP Grade) reflectivity
76mm diameter posts - grey
Outward facing sign : Entry to a car park, private access road or property from a public road not allowed (TSRGD: 836)
Inward facing sign : Exit from a car park, private access road or property (TSRGD: 834)

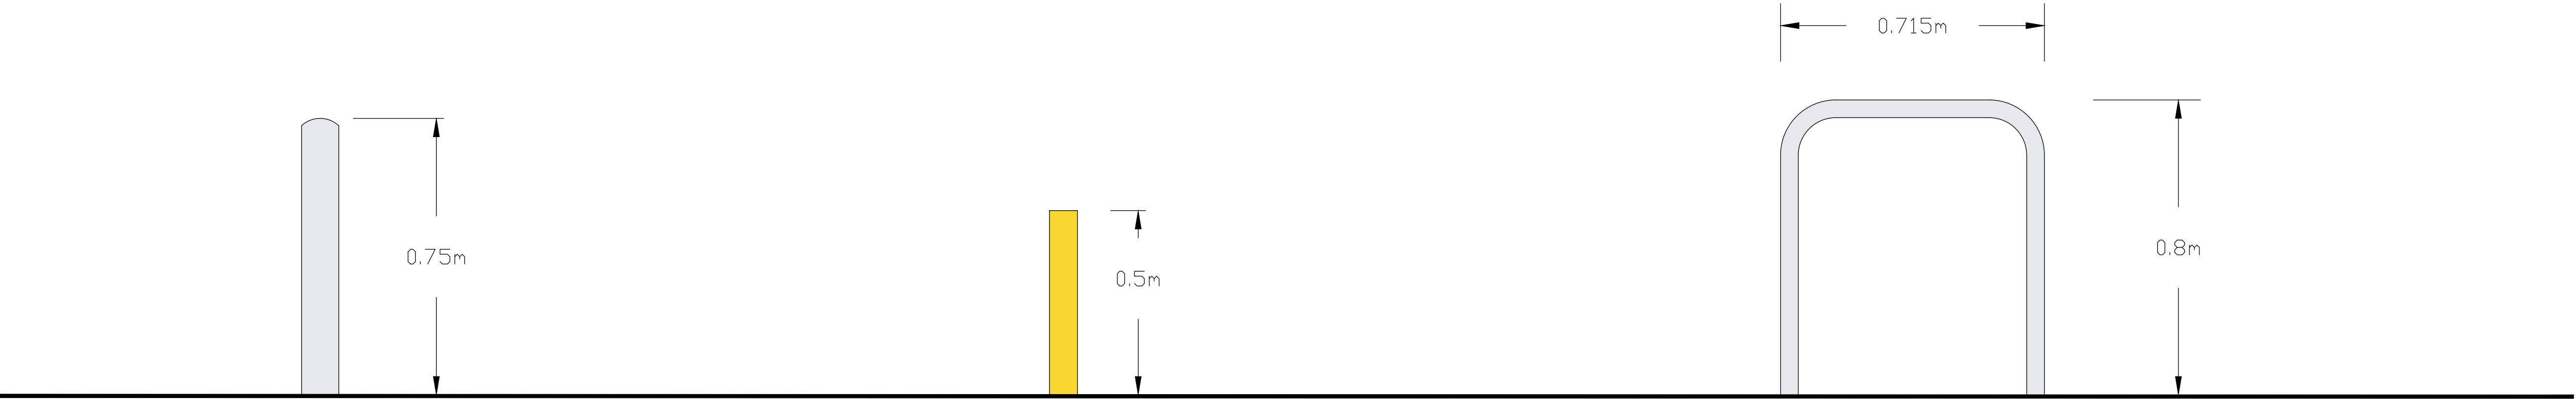


Stainless Steel Bollard
Broxap BX47 Semi domed top
101mm diameter
2mm guage
Grade 316 SS
Root fixed.

Rhino RT RD4 Round Steel
Telescopic Security Bollard
76mm diameter
Powder coated: Yellow
Root fixed.



Sheffield Cycle Stand
Hot dip galvanised finish
48.3mm diameter
Root fixed.

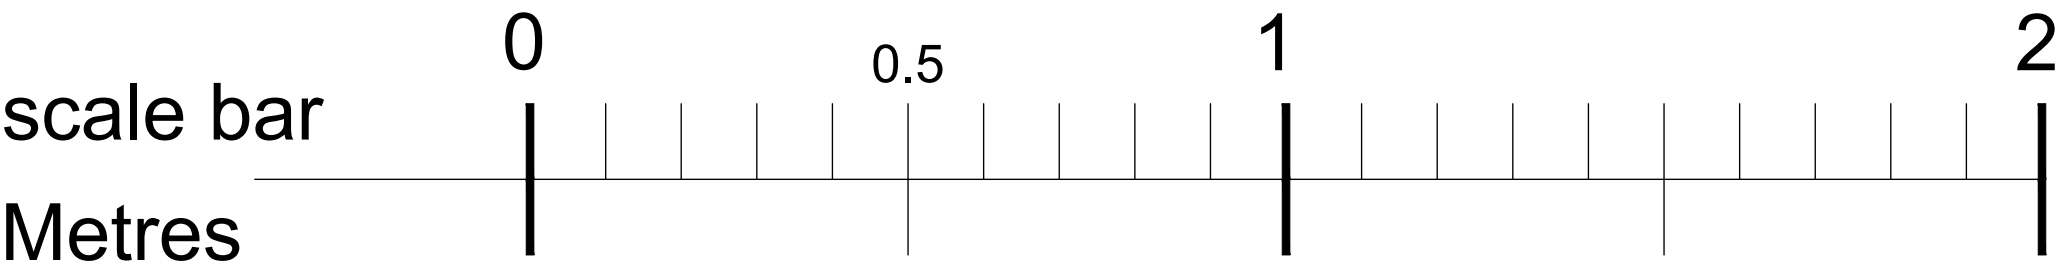

Rev A : scale bar added.

Project: **YHG 156-168 Mill Street Parking Development**
Title: **Signage & Street Furniture Details**
Date :: November 2021 Drawn by :: RC
Scale :: 1:10 @ A1 Checked by ::
Issue :: Office :: Ecology Park
Revision # :: A Dwg status :: Planning
Drawing # :: **GM 2378 05 Rev A**

GROUNDWORK GREATER MANCHESTER
Trafford Ecology Park
Lake Road
Trafford Park
Manchester M17 1TU
Tel: 0161 220 1000

