
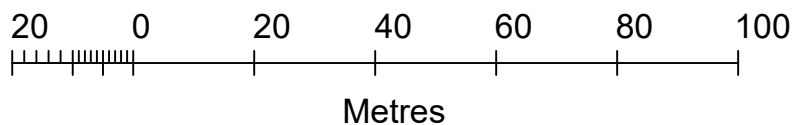
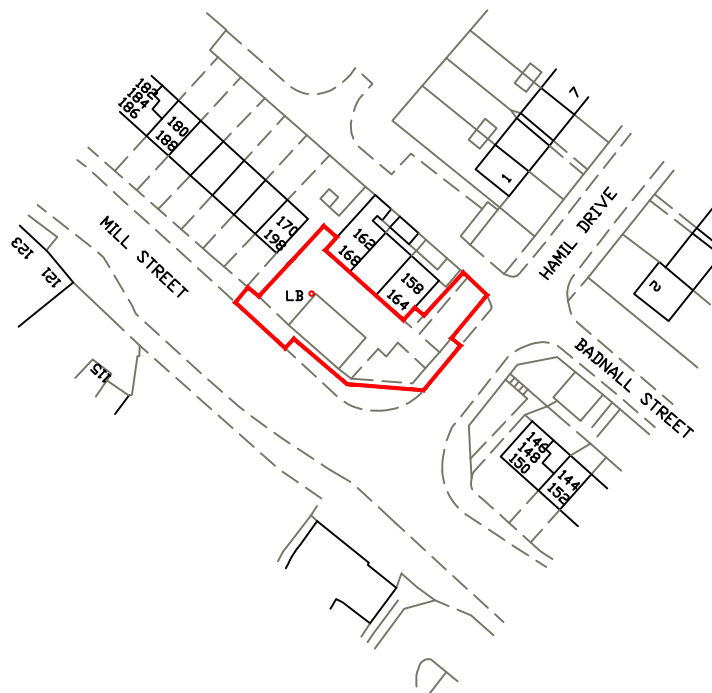


scale 1:1250 @ A4

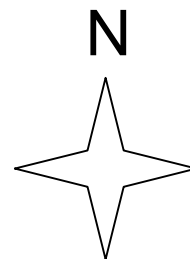

Crown copyright and database rights 2021 OS 100035409
Reproduction in whole or in part is prohibited without the permission of Ordnance Survey.

©2021 GROUNDWORK GREATER MANCHESTER

No part of this document may be reproduced by any means without prior written permission. Groundwork Greater Manchester is a company limited by guarantee and registered in England. Company Registration No. 6543150 Charity Registration No. 1124508 Registered Practice of the Landscape Institute

1:1250 @ A4

Project : YHG 156-168 Mill Street Parking Development

GROUNDWORK GREATER MANCHESTER

Title : Location Plan

Trafford Ecology Park

Dwg. No : GM 2378 01 Rev B

Lake Road

Date : Nov 2021

Manchester

Dwg status : Planning

Drawn by: RC

M17 1TU

Checked by: RC

Tel 0161 220 1000

