


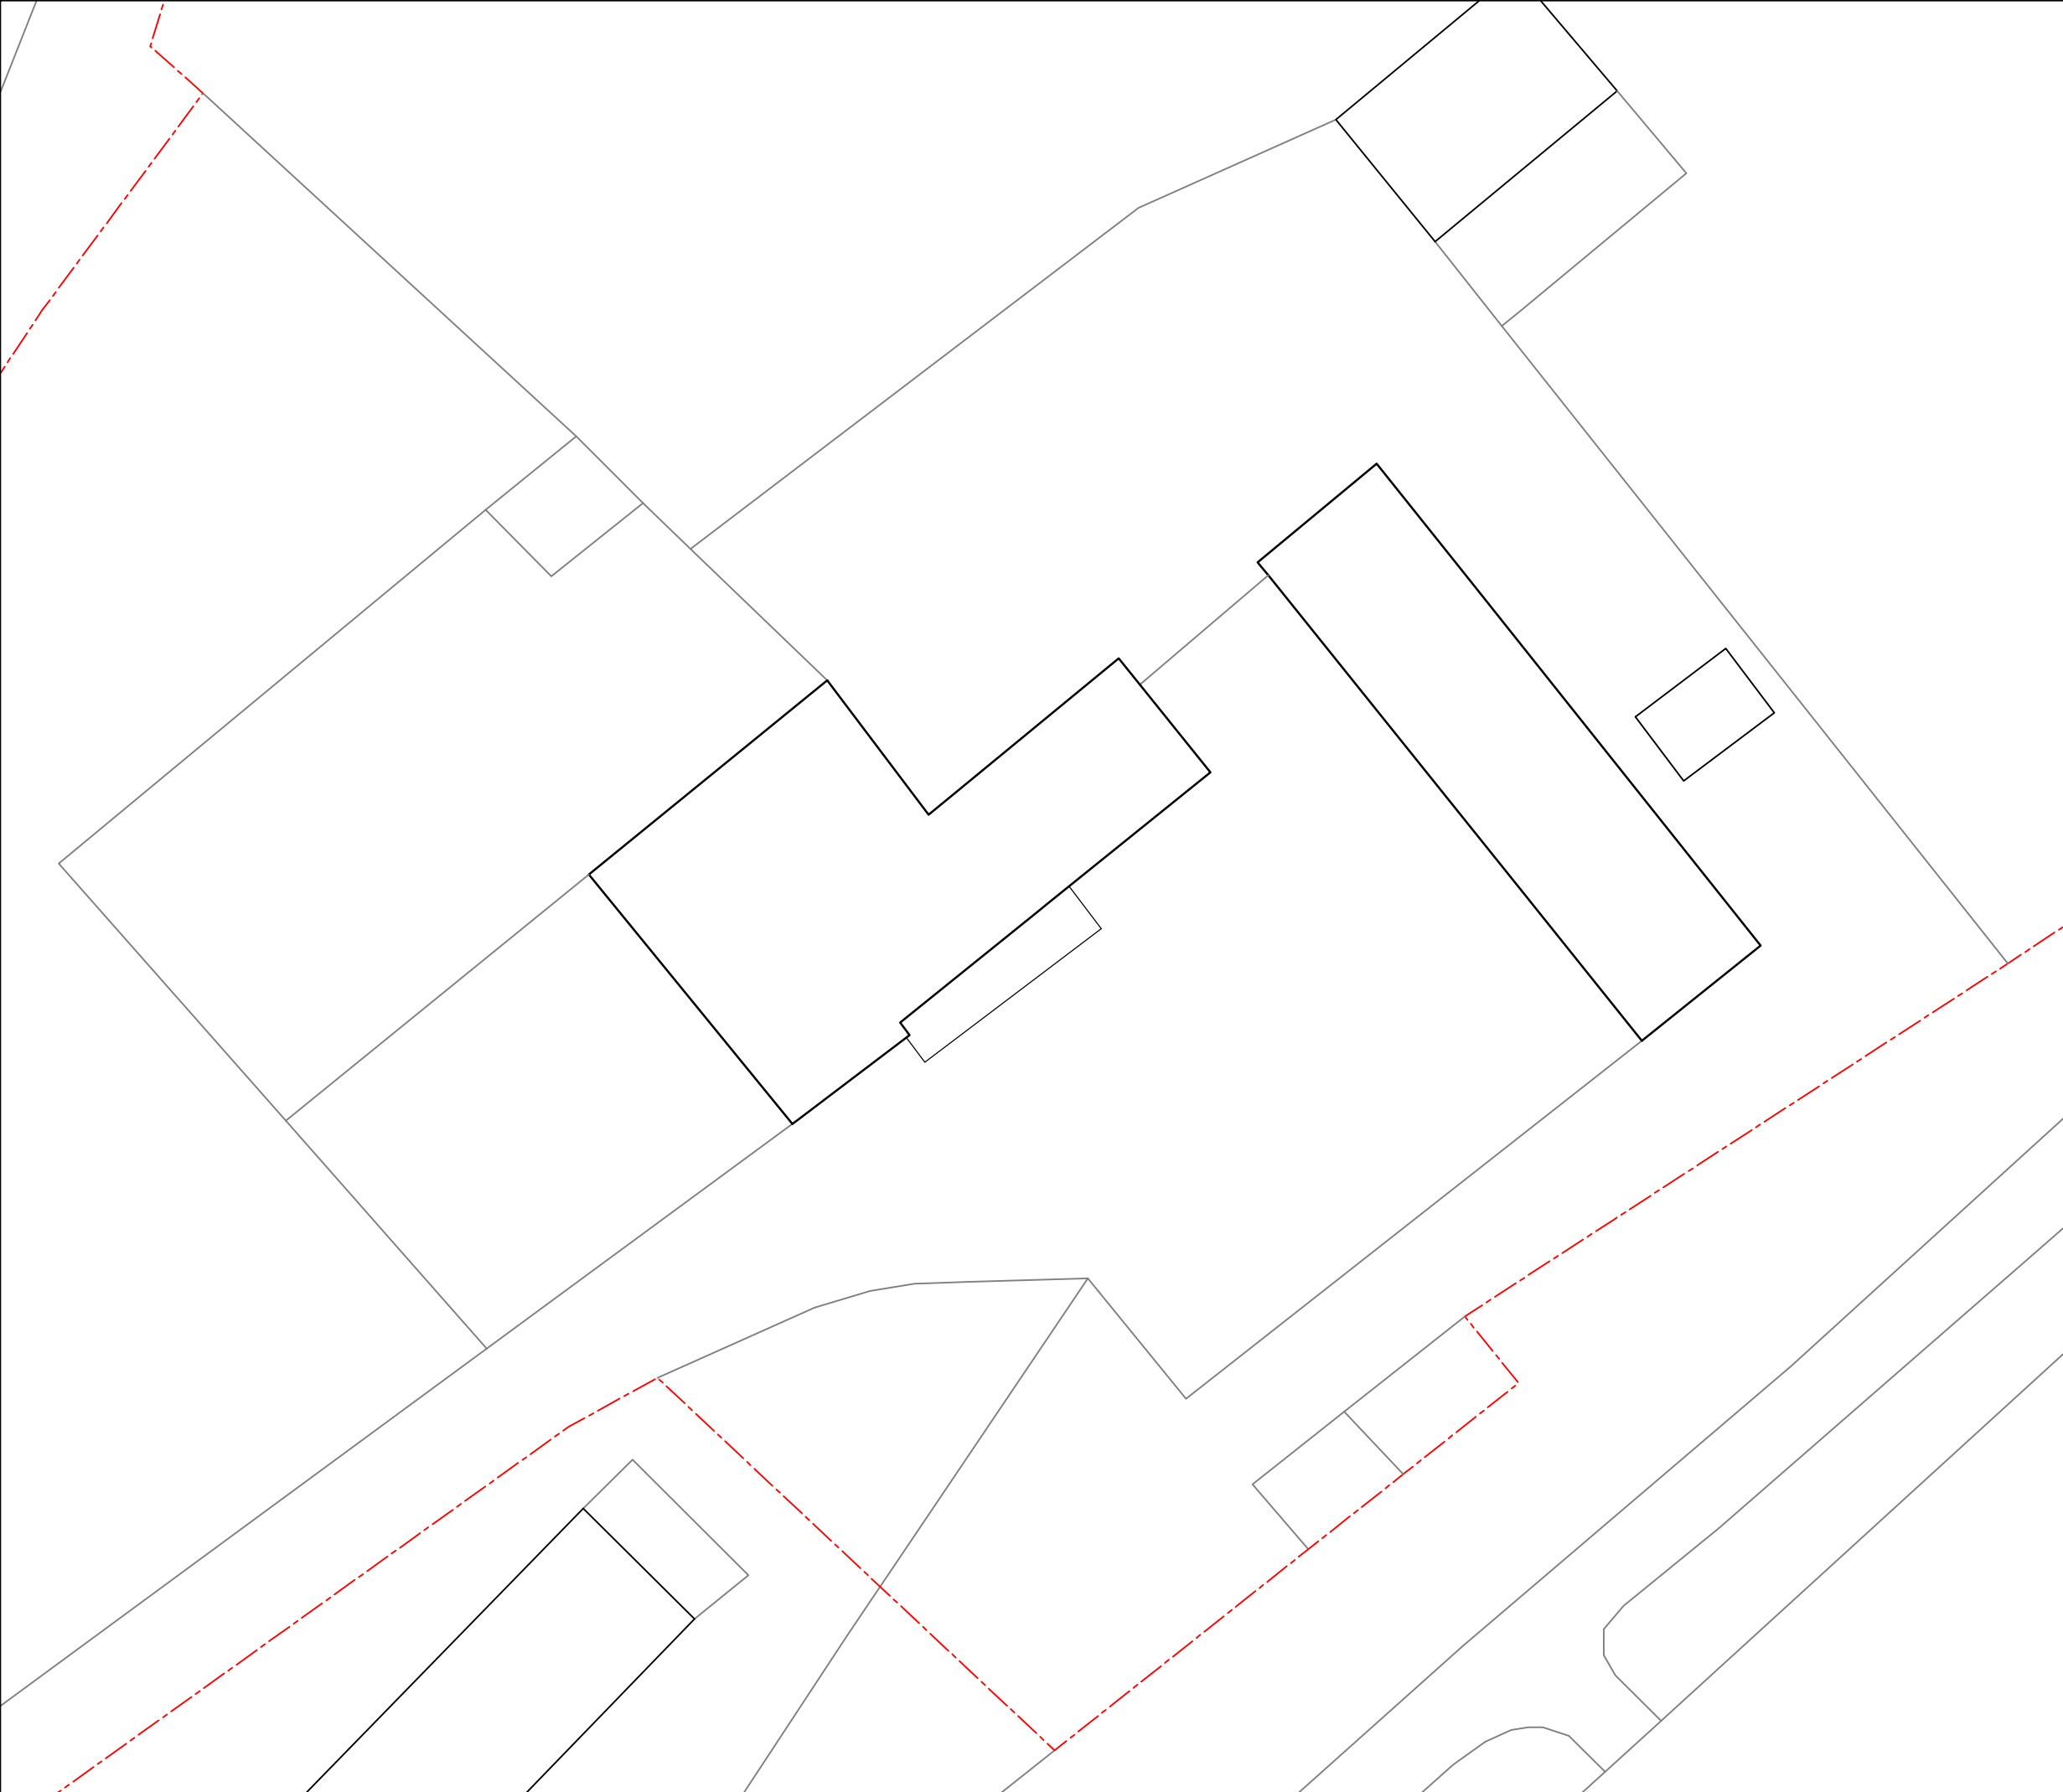

NOTES

Metres

01 02 03 04 0510

SCALE 1:200

.	.	.

ADDED VALUE ARCHITECTURE

Registered Office:
Added Value Architecture Ltd.
25 Lawton Street
Congleton, CW12 1RU

Company No: 11124740
e. architect@ava-ltd.com
t. 01260 400 150
www.ava-ltd.com

Lower Overton Farm

Overton Road, Congleton, CW12 3QW

For Mr Martin Hill & Ms Sarah Hodge

Site/Block Plan as Existing

Scale:	1:200 @A3	
Date:	July 2021	
Ref:	210214(EX)001	revision -