


Copyright of this drawing is vested in the Architect and must not be copied or reproduced without consent. Figured dimensions only are to be taken from the drawing. All contractors must visit the site and be responsible for taking and recording any variation between drawing and site conditions. It is the responsibility of the contractor to ensure that the drawing is used in accordance with the ARCHITECT'S DRAWING. THE ARCHITECT'S DRAWING IS NOT TO BE USED FOR ANY OTHER PURPOSE.

Rev	Drawn	Comments	Date
A	BVC	Amendment to section window position	05/07/2021
B	BVC	Amendment to section window position	05/07/2021
C	BVC	Additional information added to site plan	12/07/2021
D	BVC	Additional information added to site plan	05/10/2021
E	BVC	Amendment to section window position	15/11/2021

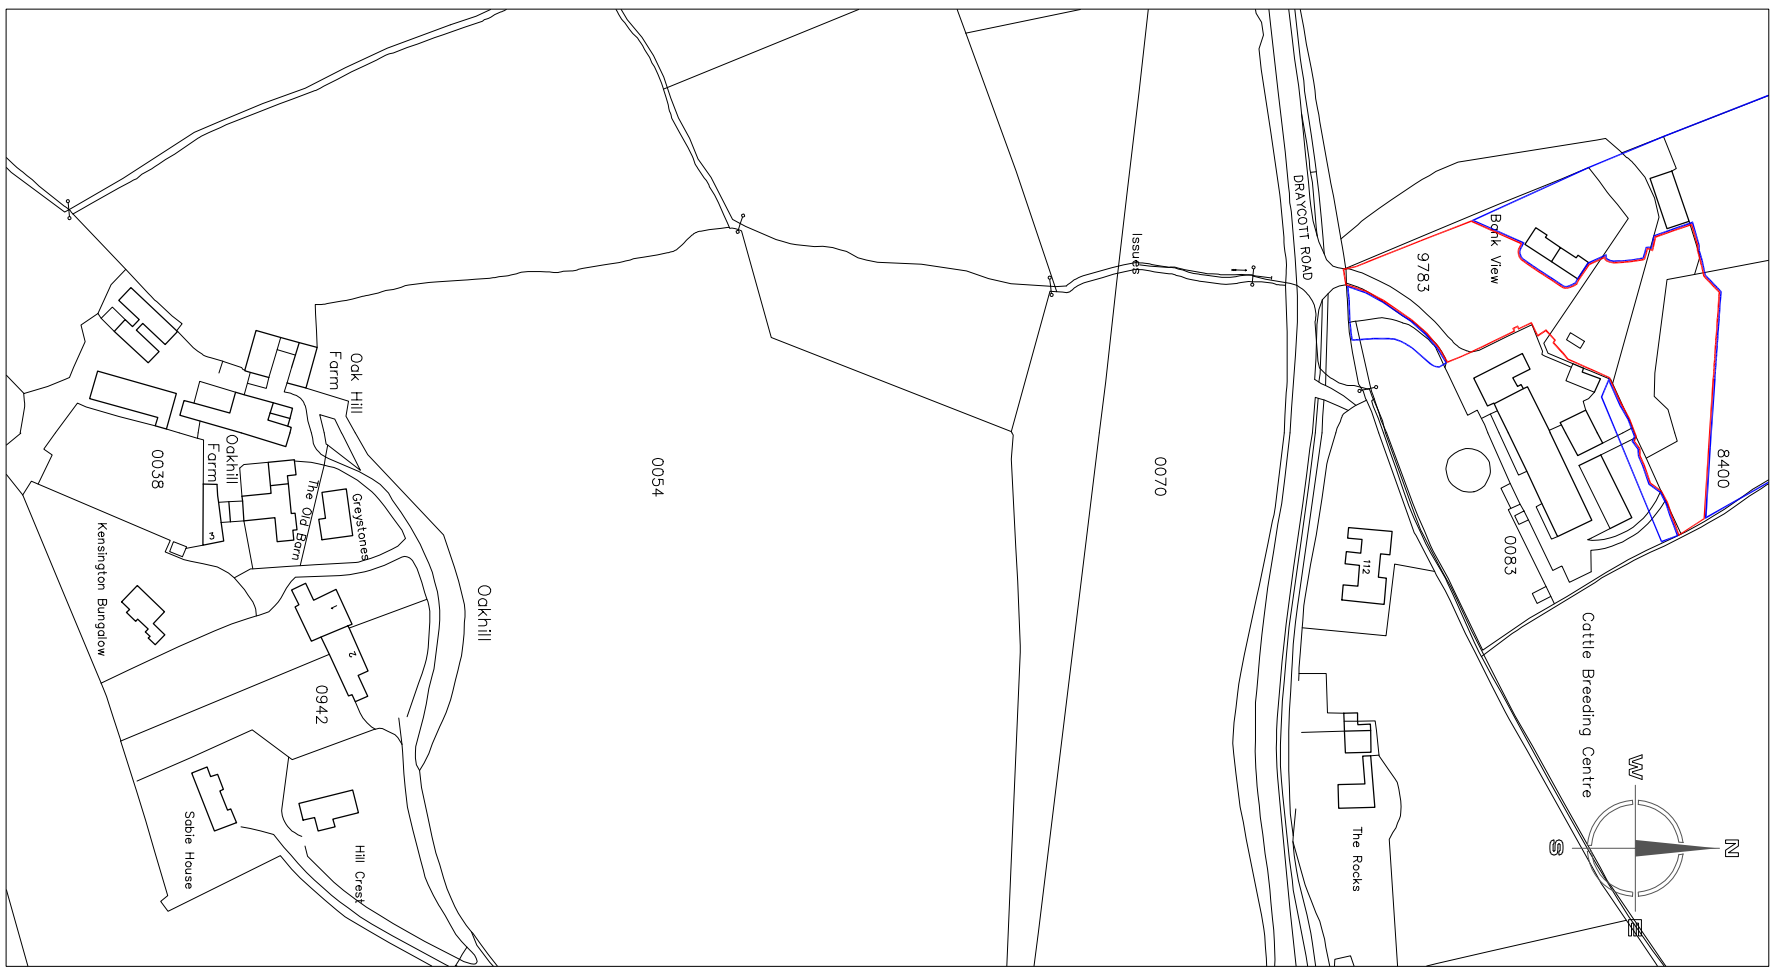

SITE LOCATION PLAN 1:2500

