



Copyright of this drawing is vested in the Architect and it must not be copied or reproduced without consent. Figured dimensions only are to be taken from this drawing. All contractors must visit the site and be responsible for taking and checking all dimensions relative to their work. Hewitt&Carr Architects Ltd are to be advised of any variation between drawings and site conditions.
CLIENTS ARE ADVISED TO CLARIFY DIMENSIONS WITH THE ARCHITECT PRIOR TO SETTING OUT AND NOT TO SCALE FROM THE DRAWING

Rev.	Drawn	Comments	Date
A	BVC	Red & blue edge amended to match outline application.	10.11.21

Ordnance Survey © Crown copyright 2021 All rights reserved. Licence number 100051789

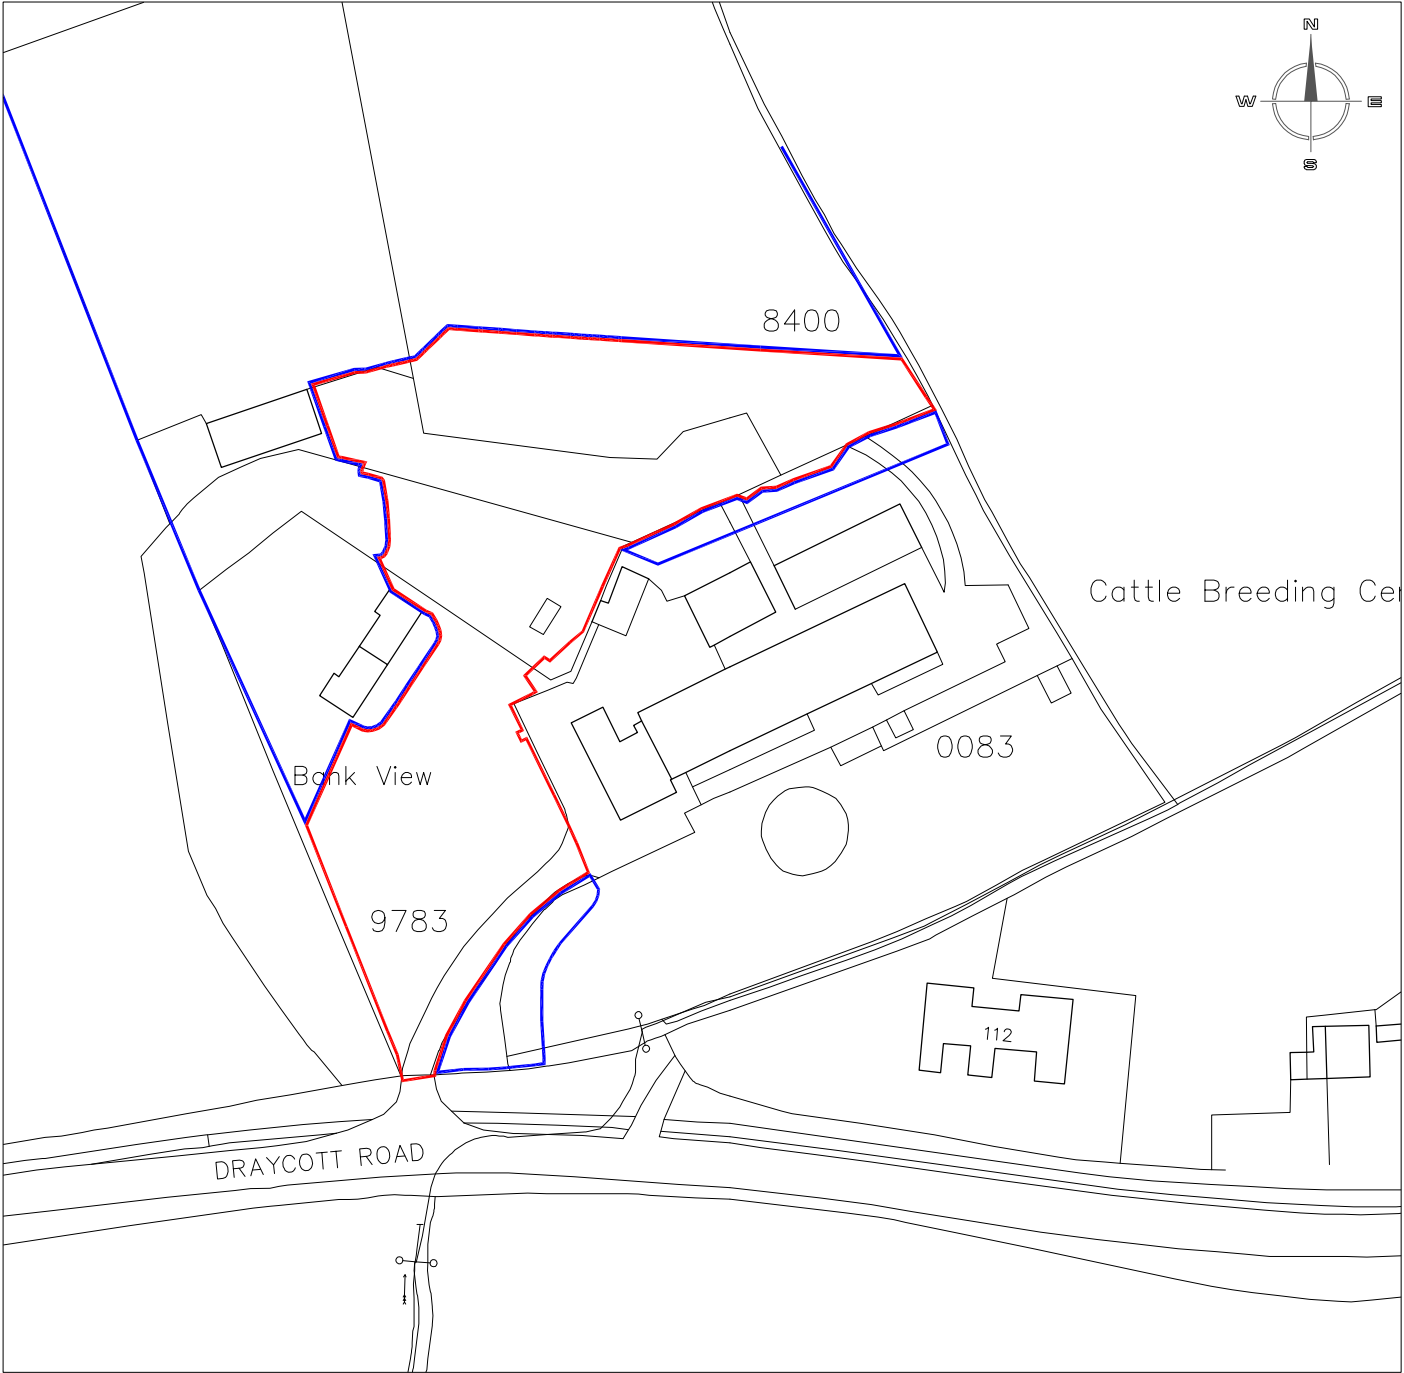

1:1250

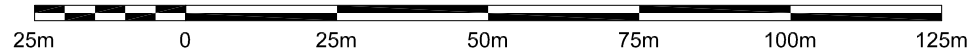

Client Mr & Mrs Adams- Foskett
 Project Dwelling at Land Adjoining Bank View
 Title Site Location Plan

Status Planning
 Date July 2021
 Scale @A4 1:1250

Project No Drawing No.
 01041 AL(0)06
 Rev A

Drawn BVC
 Checked

Hewitt&CarrArchitects
 A: DaisyBank House | 17-19 Leek Road | Cheadle | ST10 1JE
 T: 01538 756888
 E: enquiries@hcarchitects.co.uk
 W: www.hcarchitects.co.uk