


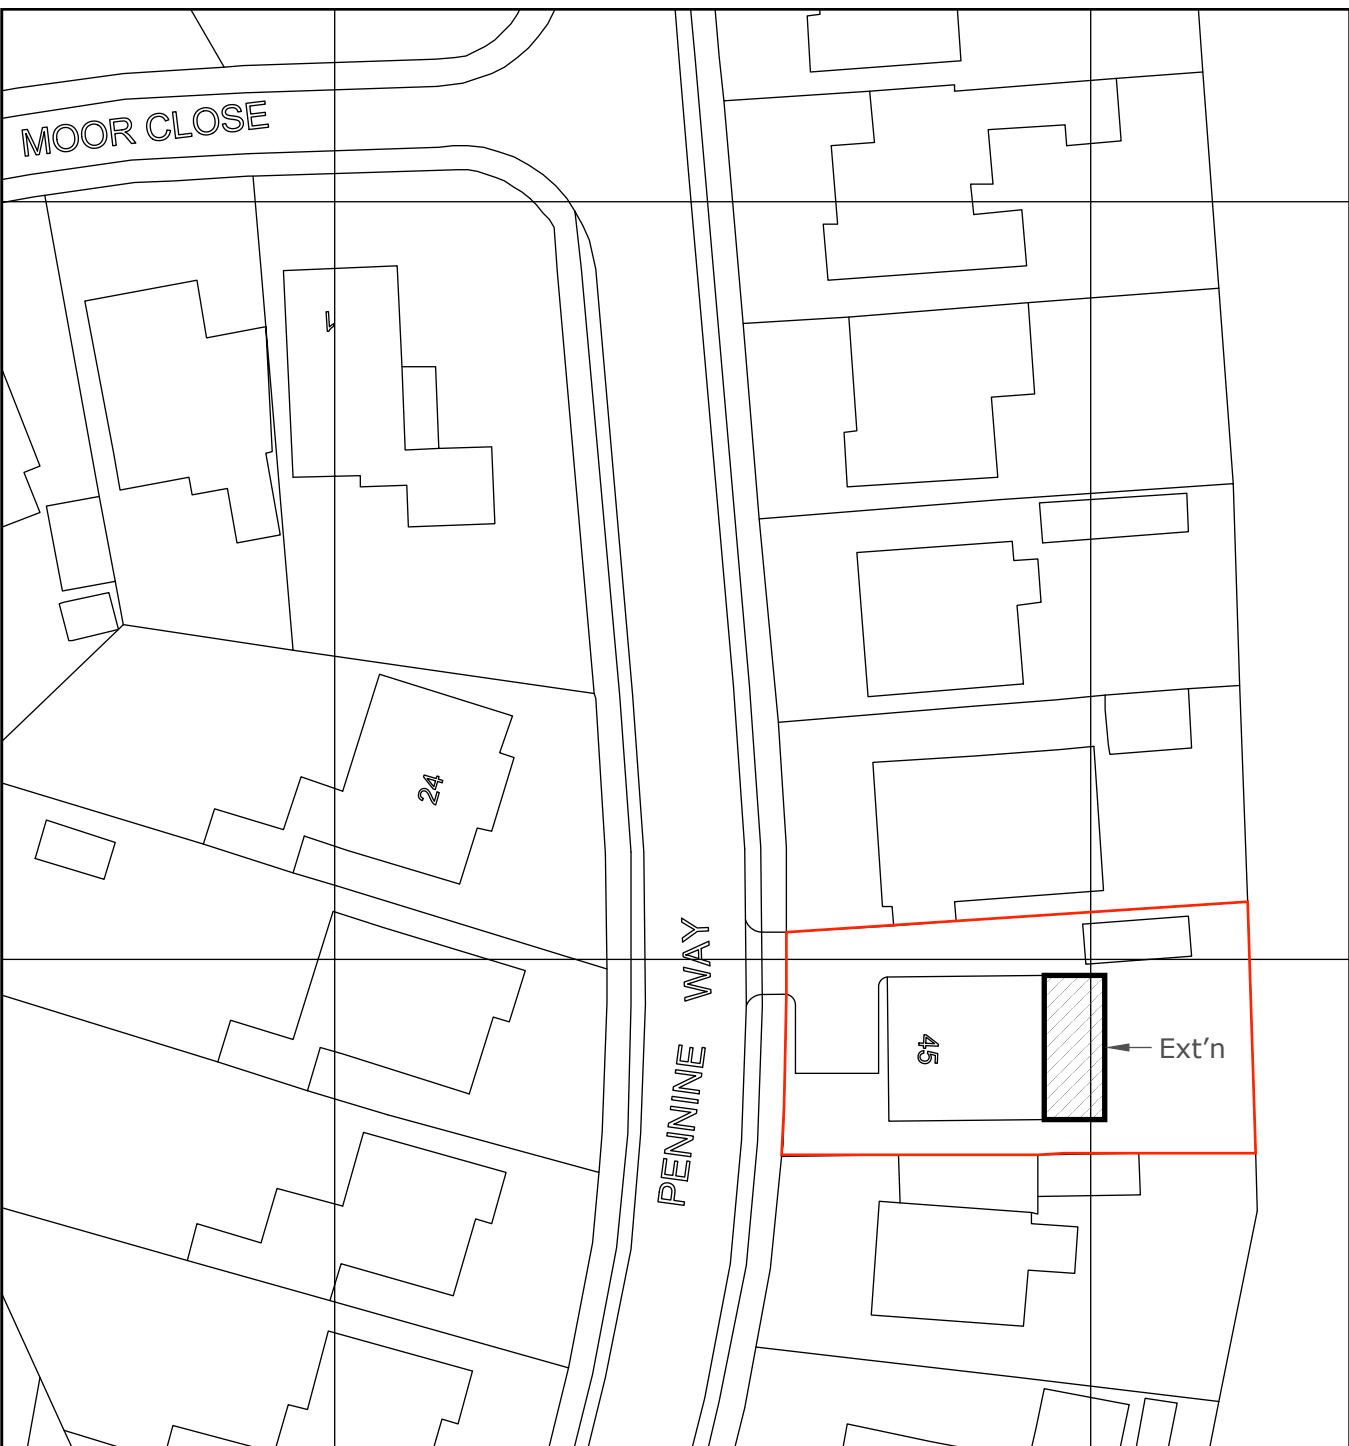


Location Plan 1:1250

0 SCALE 50




Site/Block Plan 1:500


0 SCALE 50

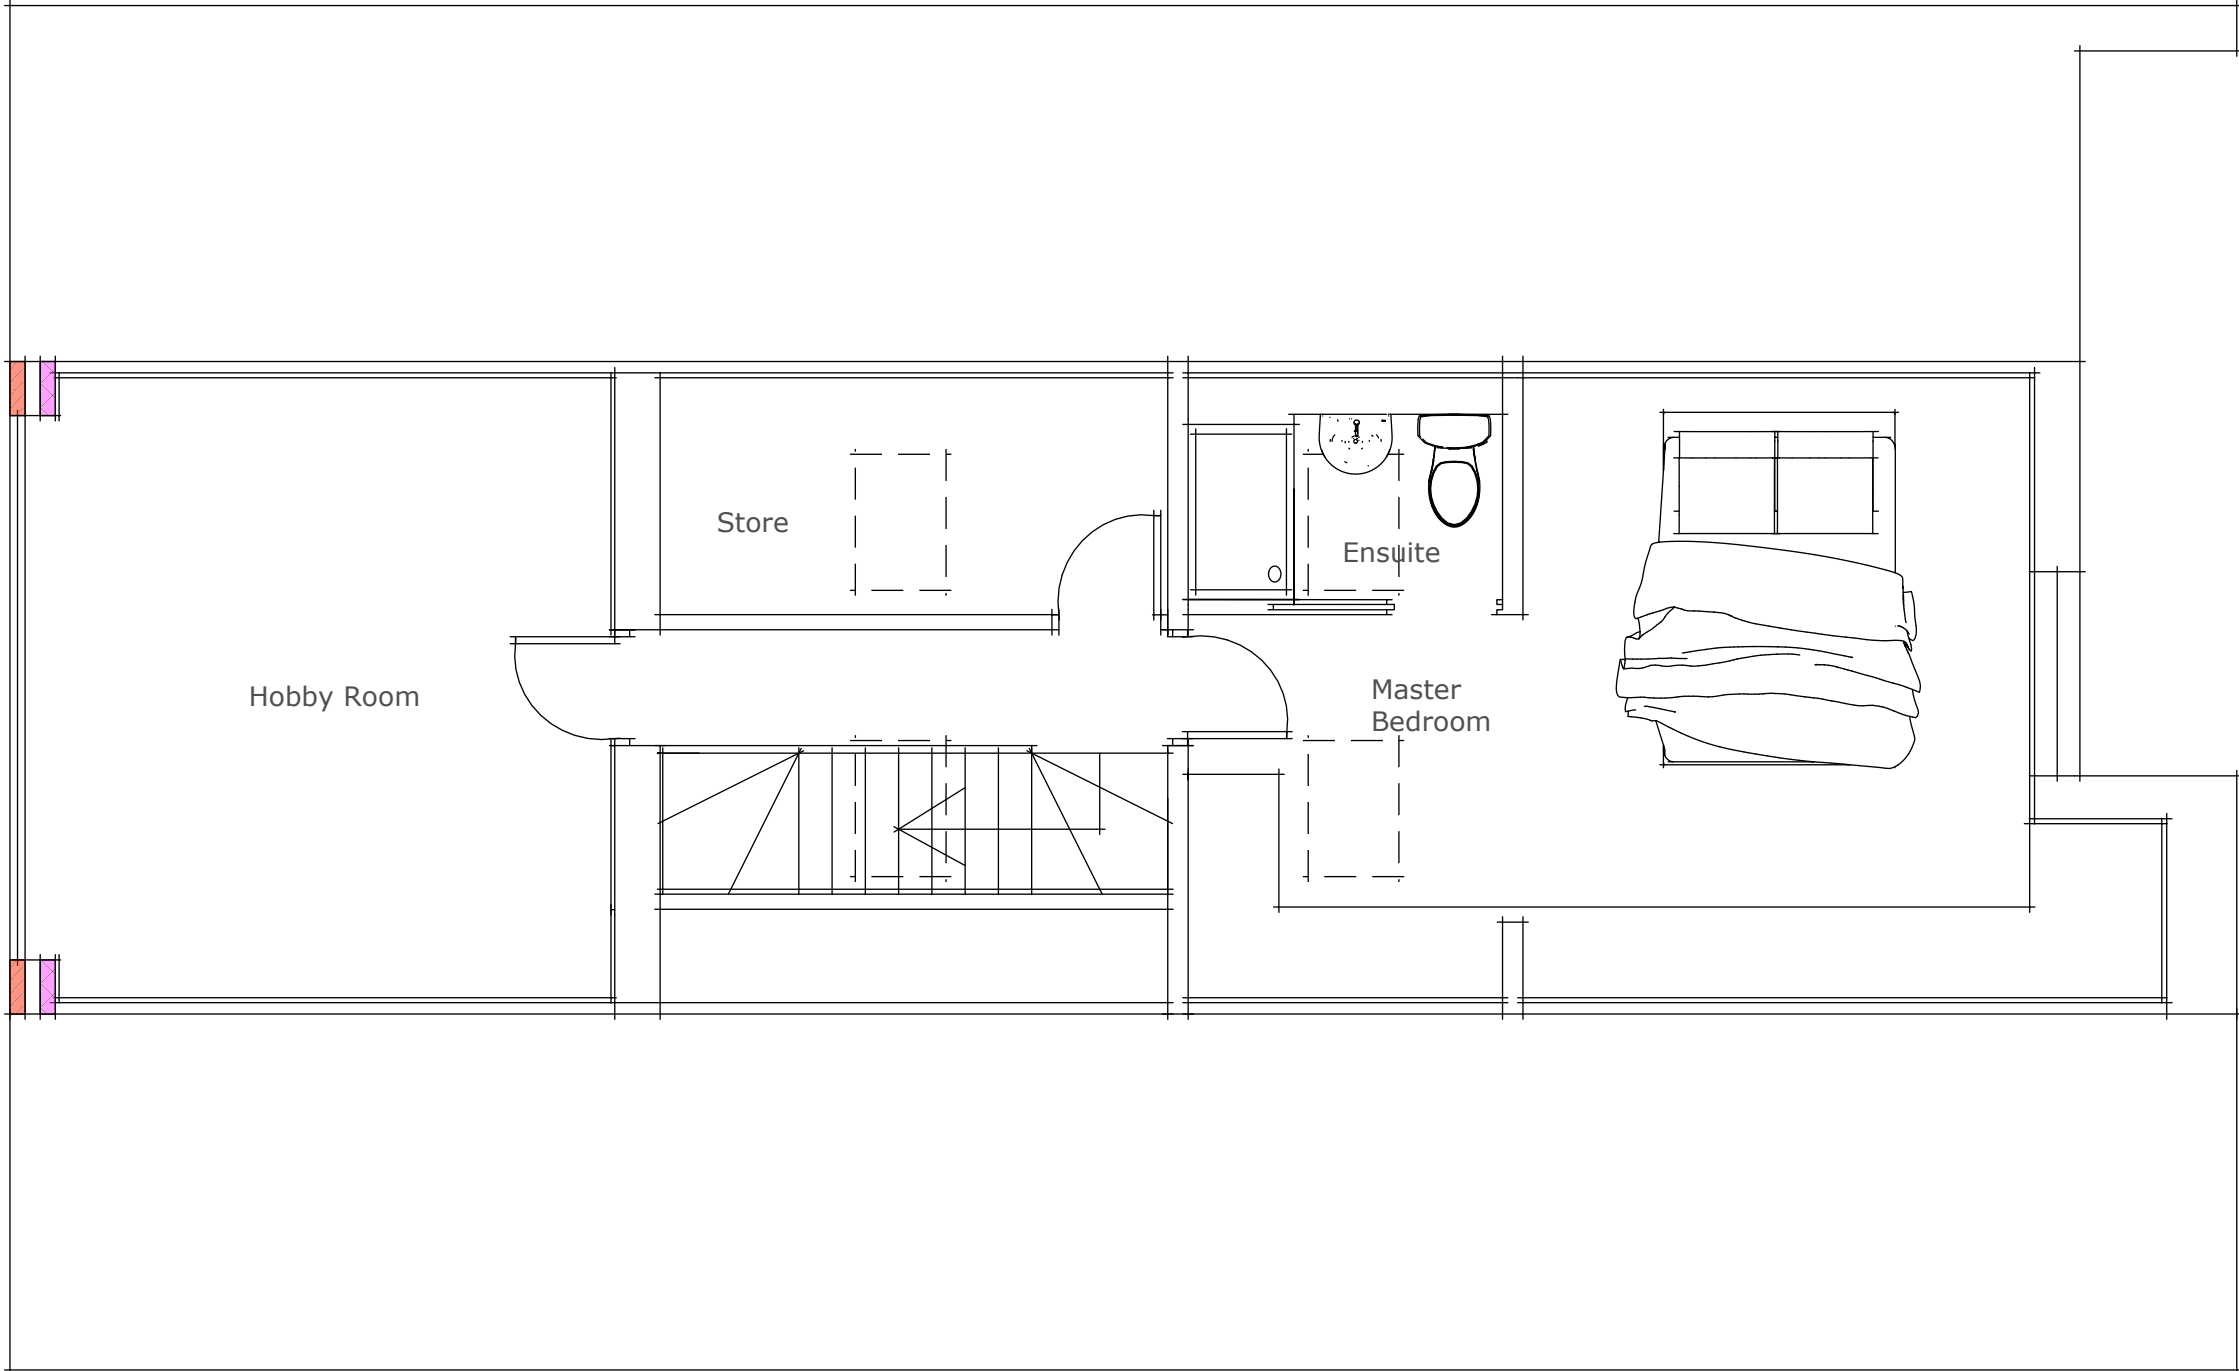

Proposed Loft Rooms 1: 50

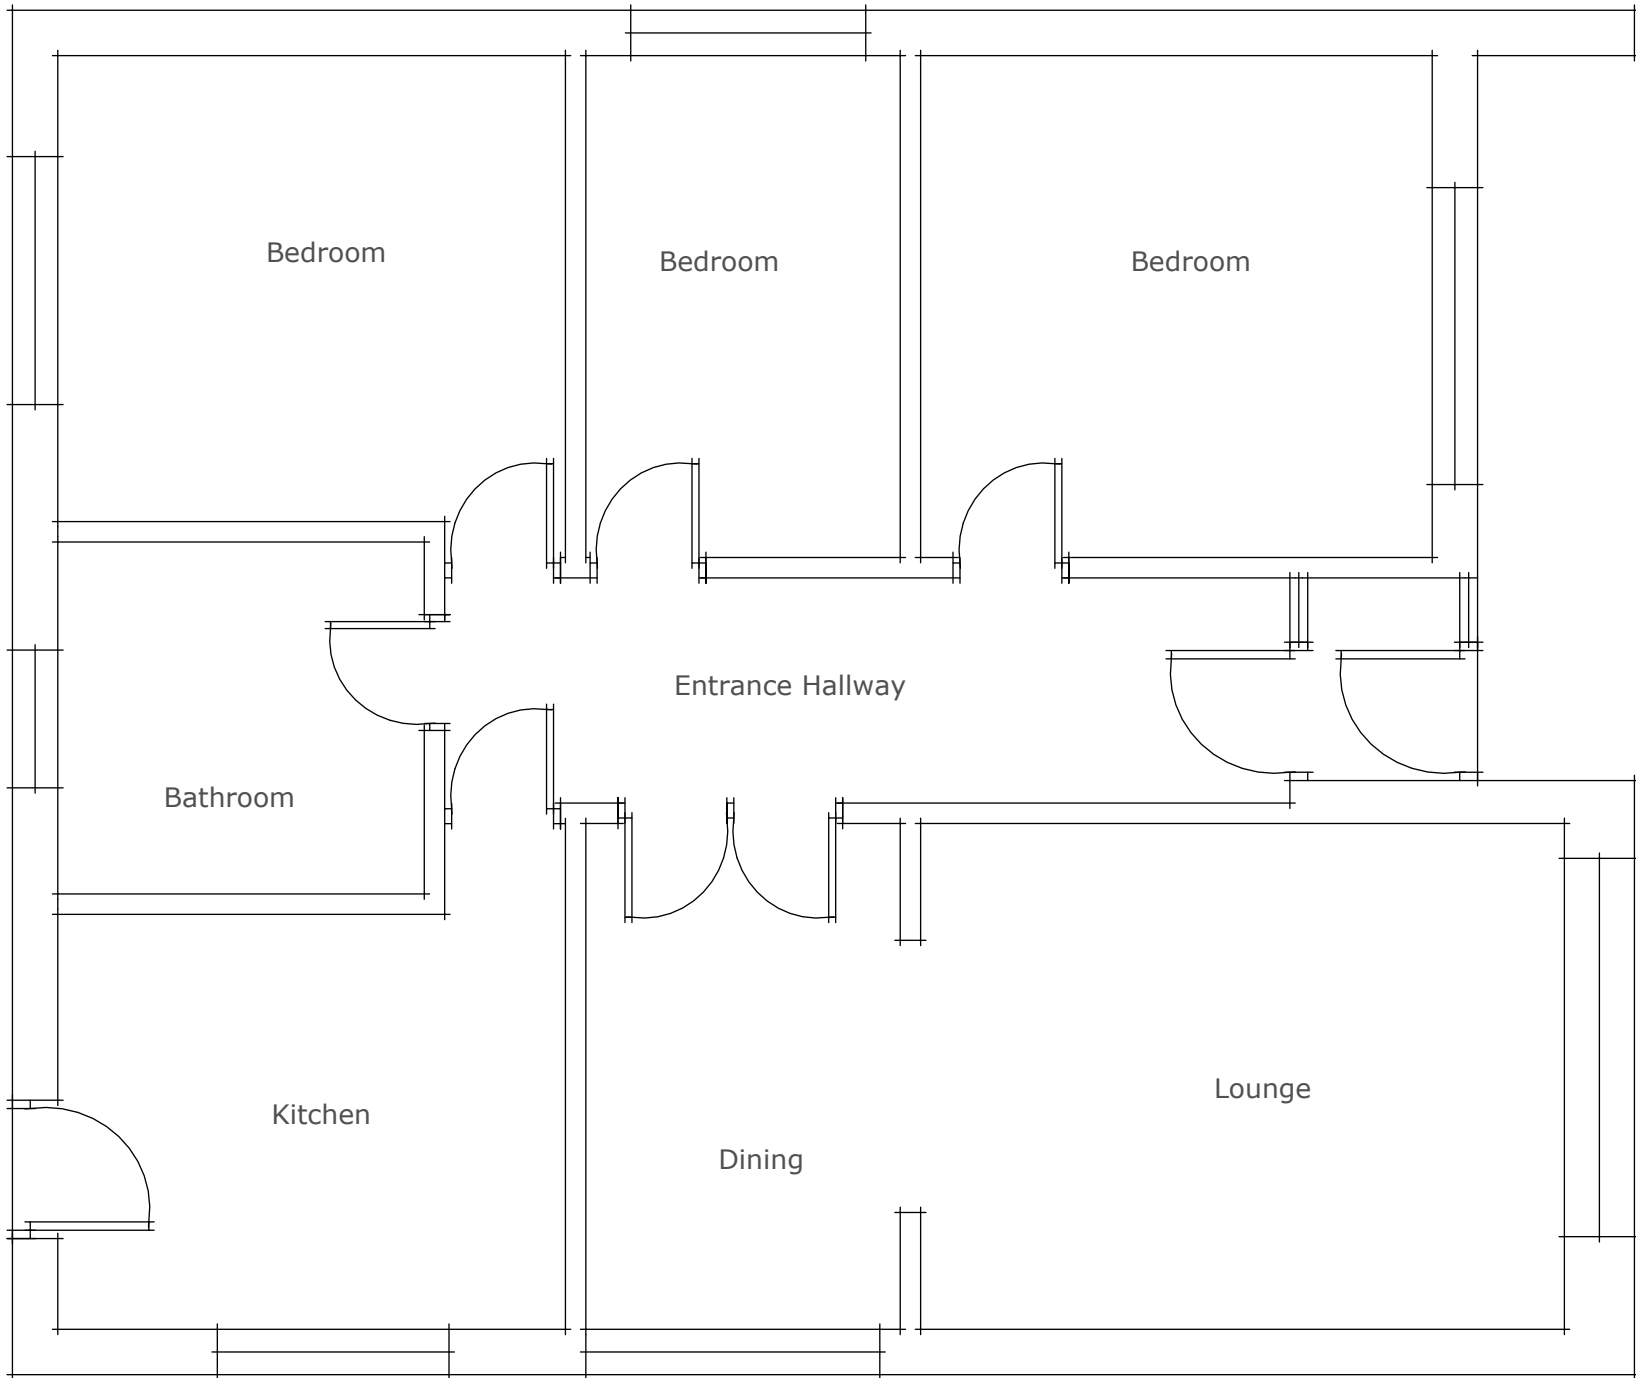

Existing Ground Floor 1: 50

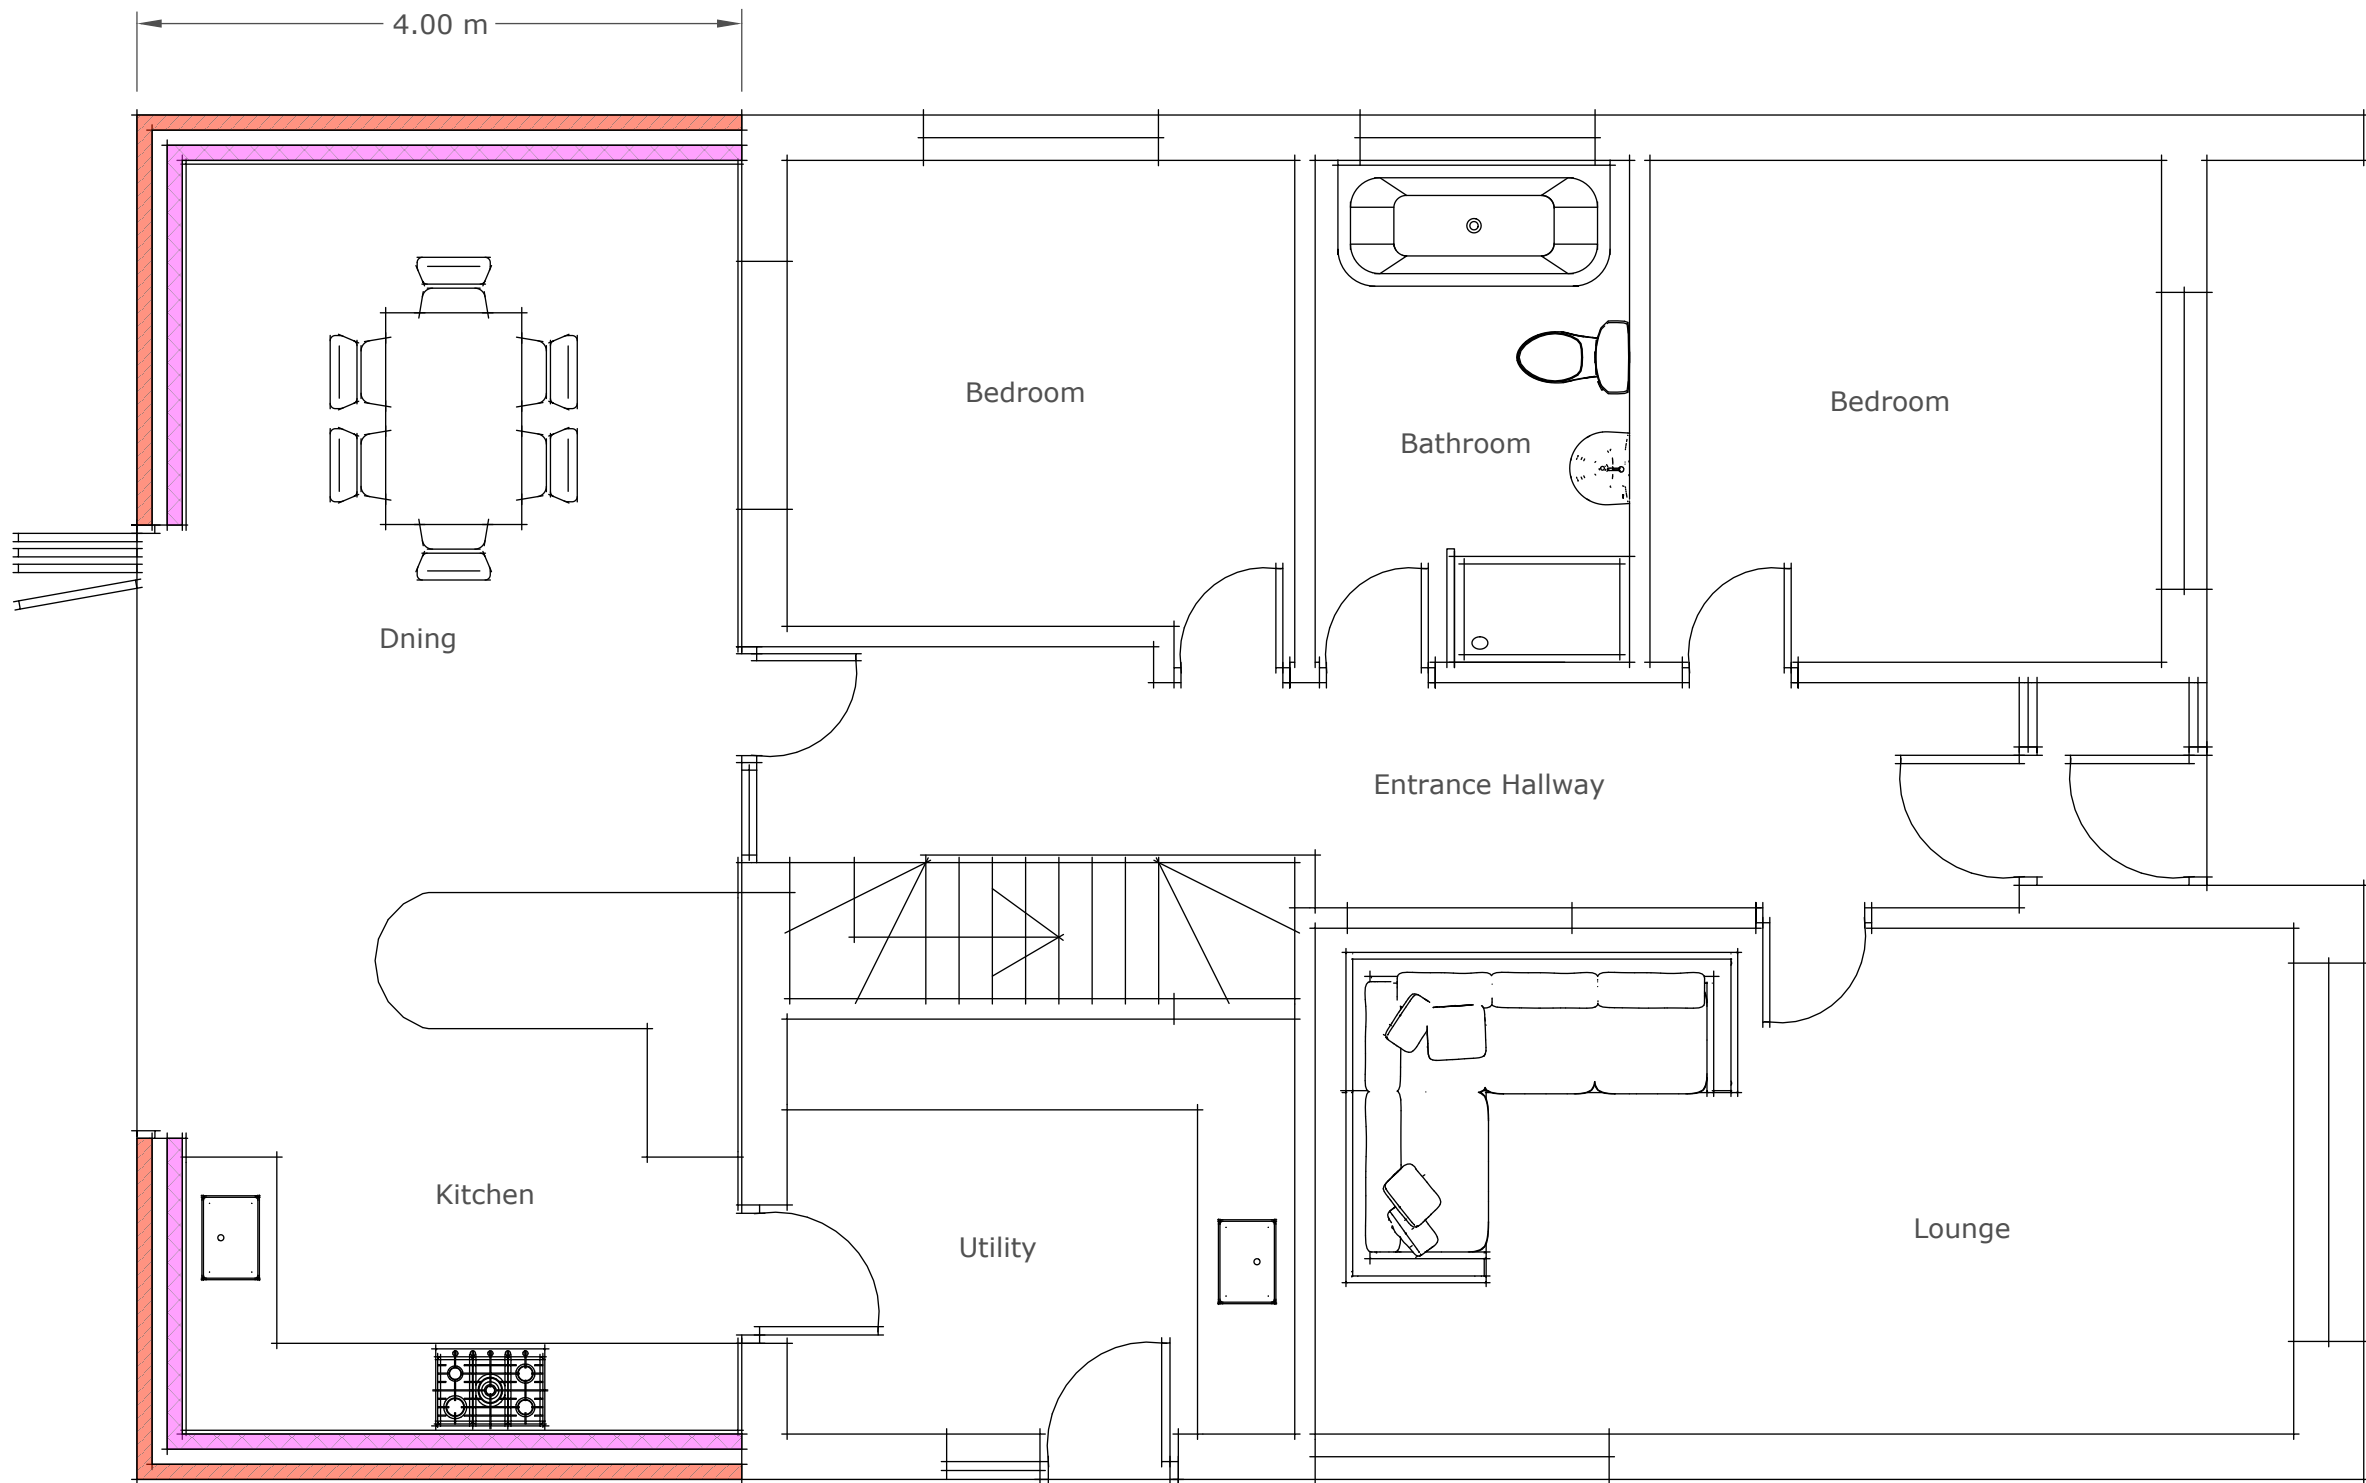

Proposed Ground Floor 1: 50

Rev.	Date	Remark
-	-	-

Site Address

45 Pennine Way
Biddulph
Staffordshire

Project

Rear Extension & Loft Rooms

Scale : 1:1250 1:500 1:50

Drawing No. PW_45_01

Drawing Title : Location, Site
& Layouts



47 Rockside Mow Cop ST7 4PG
Tel. 07889364105
Email phil@philipkelsall.co.uk