

© Philip Kelsall Associates


The use of these plans and specifications is restricted to the original site for which they were prepared. Re-use, reproduction or publication by any method in whole or in part is prohibited, unless authorised by Philip Kelsall Associates. Ownership of the design, plans and specifications is solely with Philip Kelsall Associates.

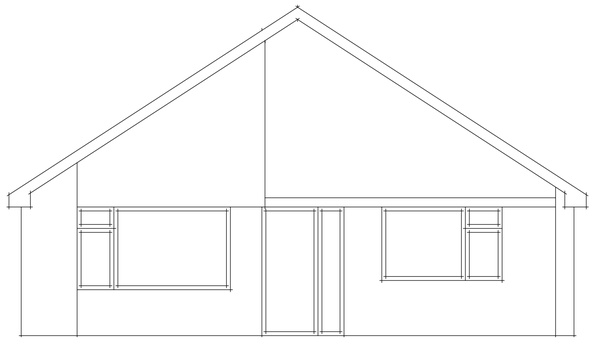


Existing Front Elevation 1: 50

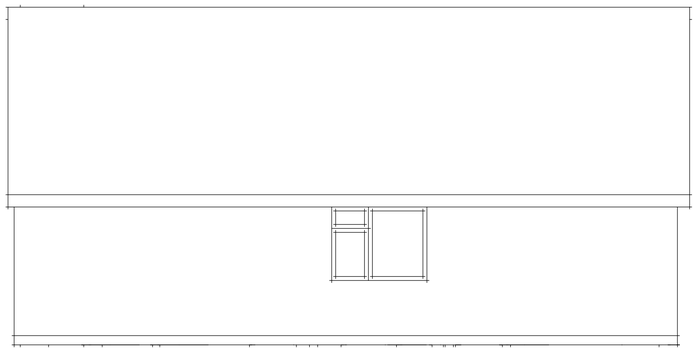


Existing Side Elevation 1: 50

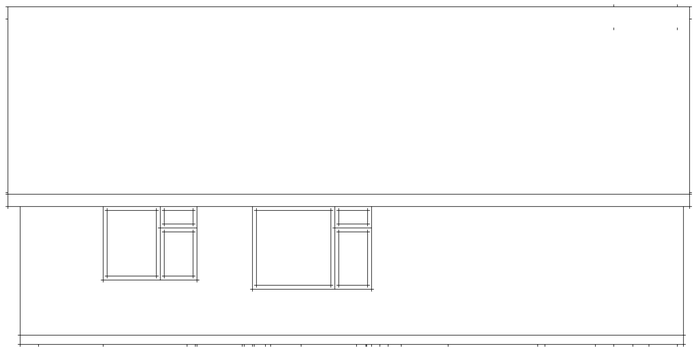


Existing Side Elevation 1: 50

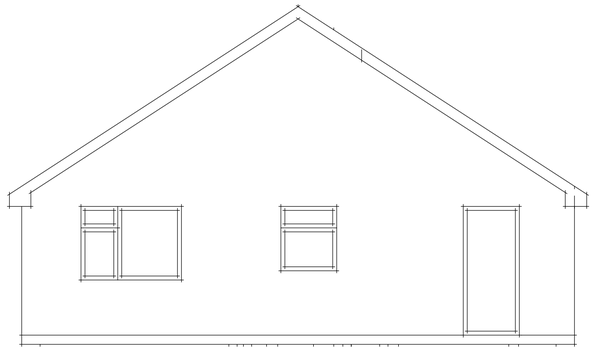


Existing Rear Elevation 1: 50

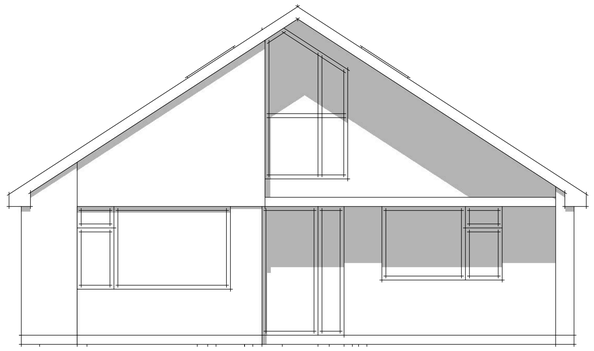


Proposed Front Elevation 1: 50

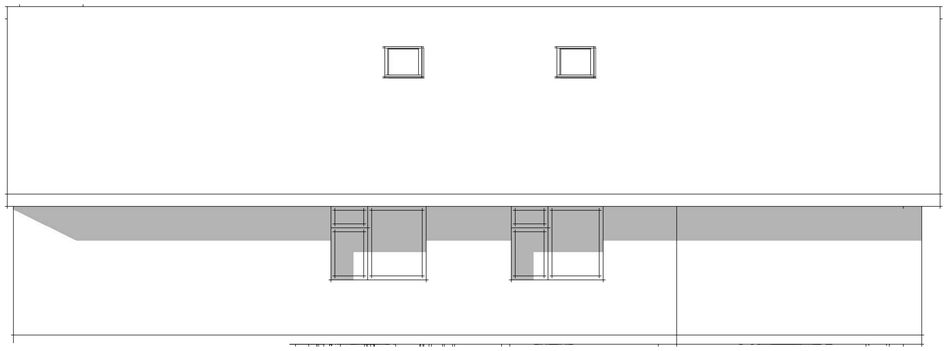

Proposed Side Elevation 1: 50

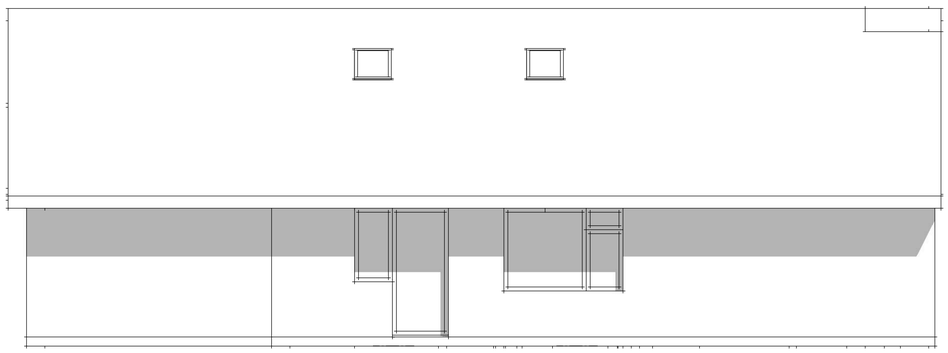

Proposed Side Elevation 1: 50

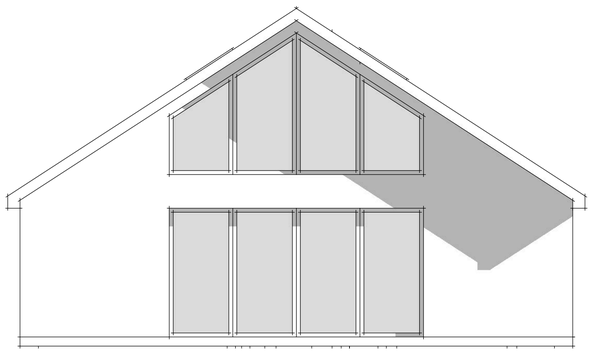

Proposed Rear Elevation 1: 50

Rev.	Date	Remark
–	–	–

Site Address
45 Pennine Way
Biddulph
Staffordshire

Project
Rear Extension & Loft Rooms

Scale : 1:50

Drawing No. PW_45_02

Drawing Title : Elevations

PHILIP KELSALL ASSOCIATES
ARCHITECTURAL & BUILDING CONSULTANTS

47 Rockside Mow Cop ST7 4PG
Tel. 07889364105
Email phil@philipkelsall.co.uk