




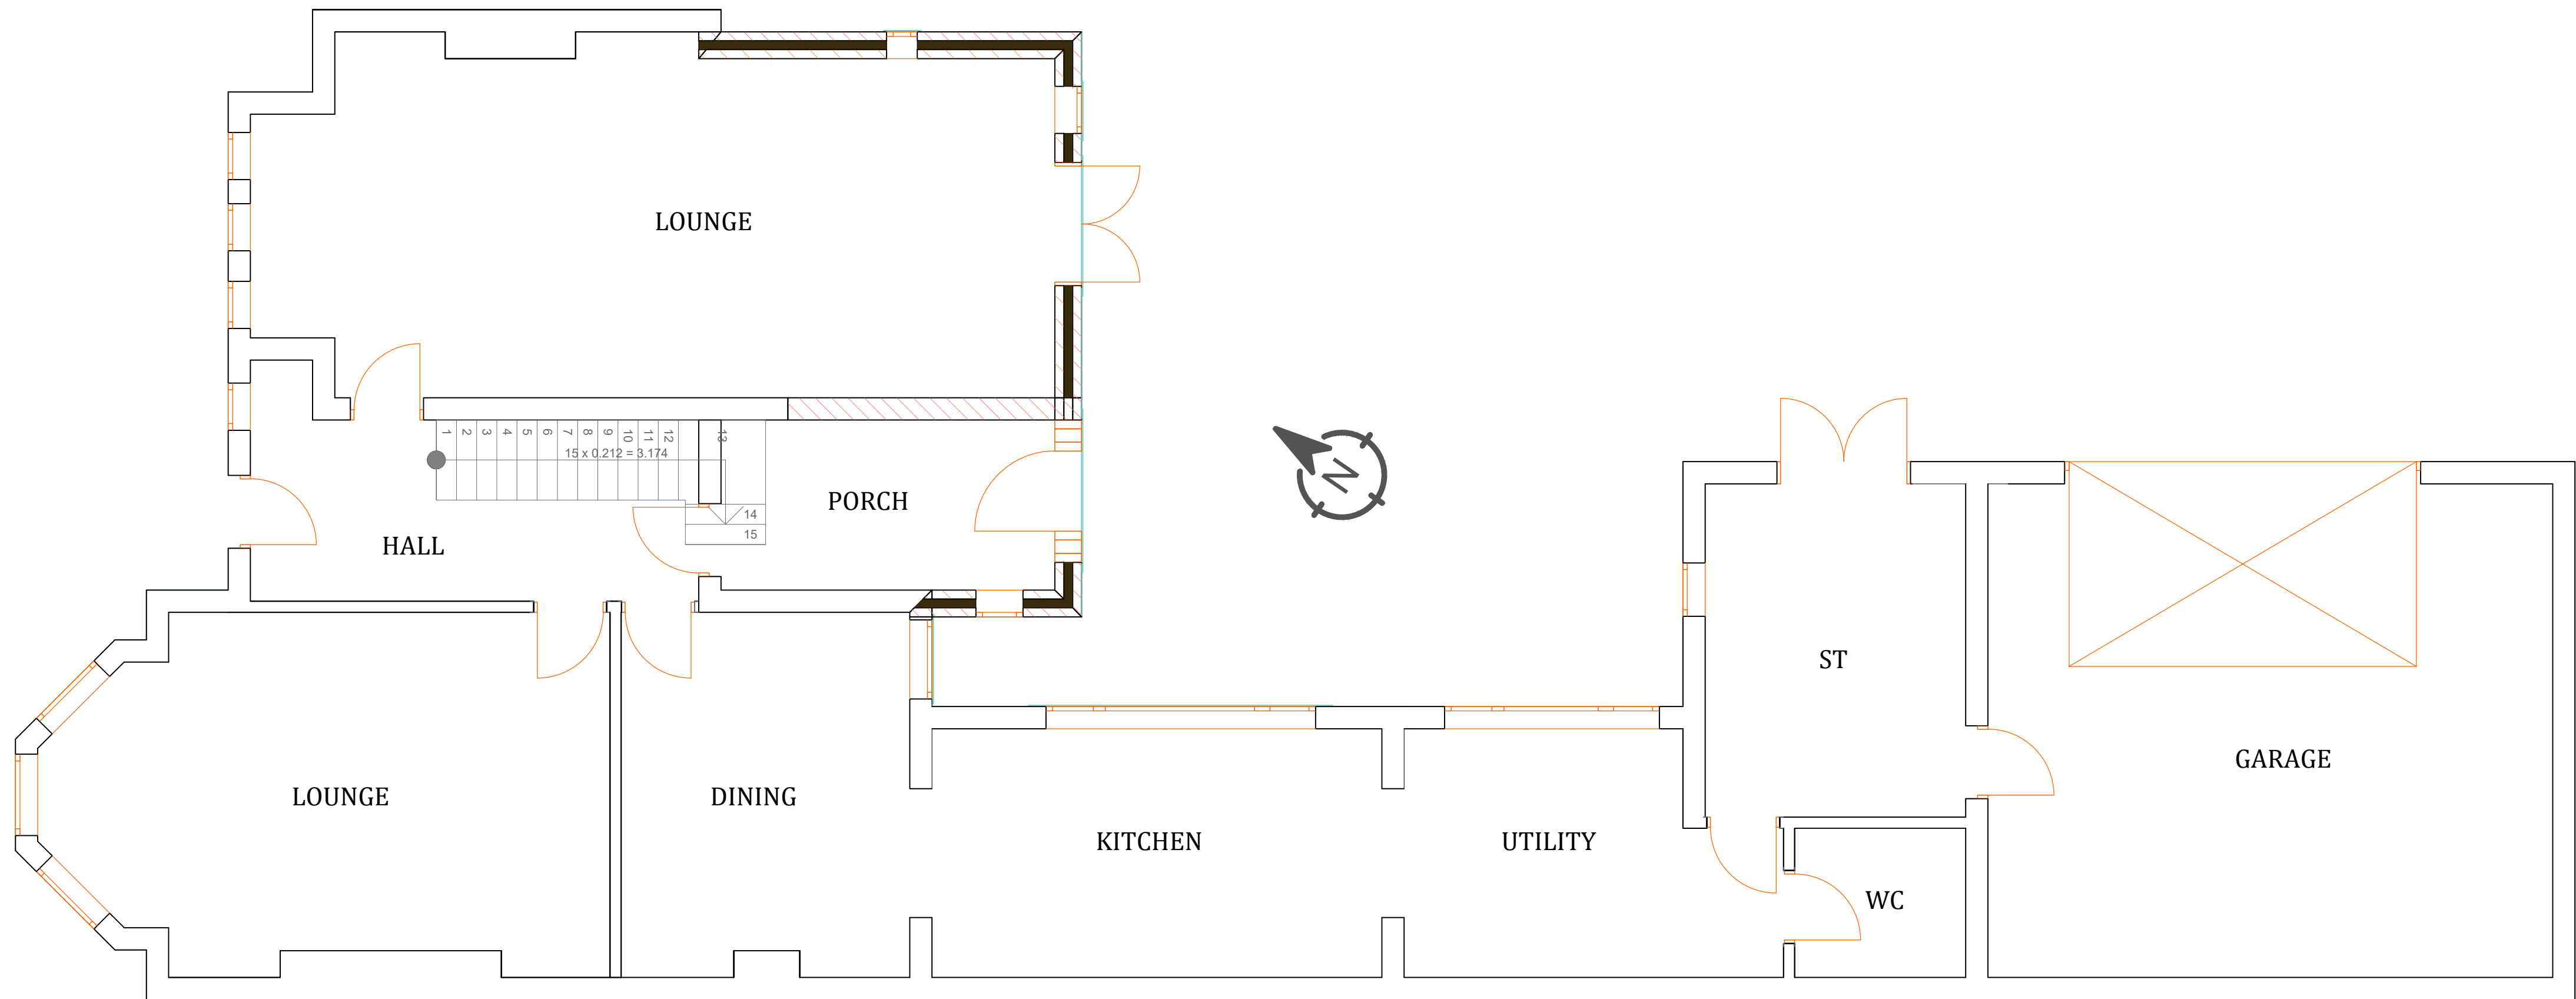

PROPOSED GROUND FLOOR LAYOUT
SCALE 1:50 @A1

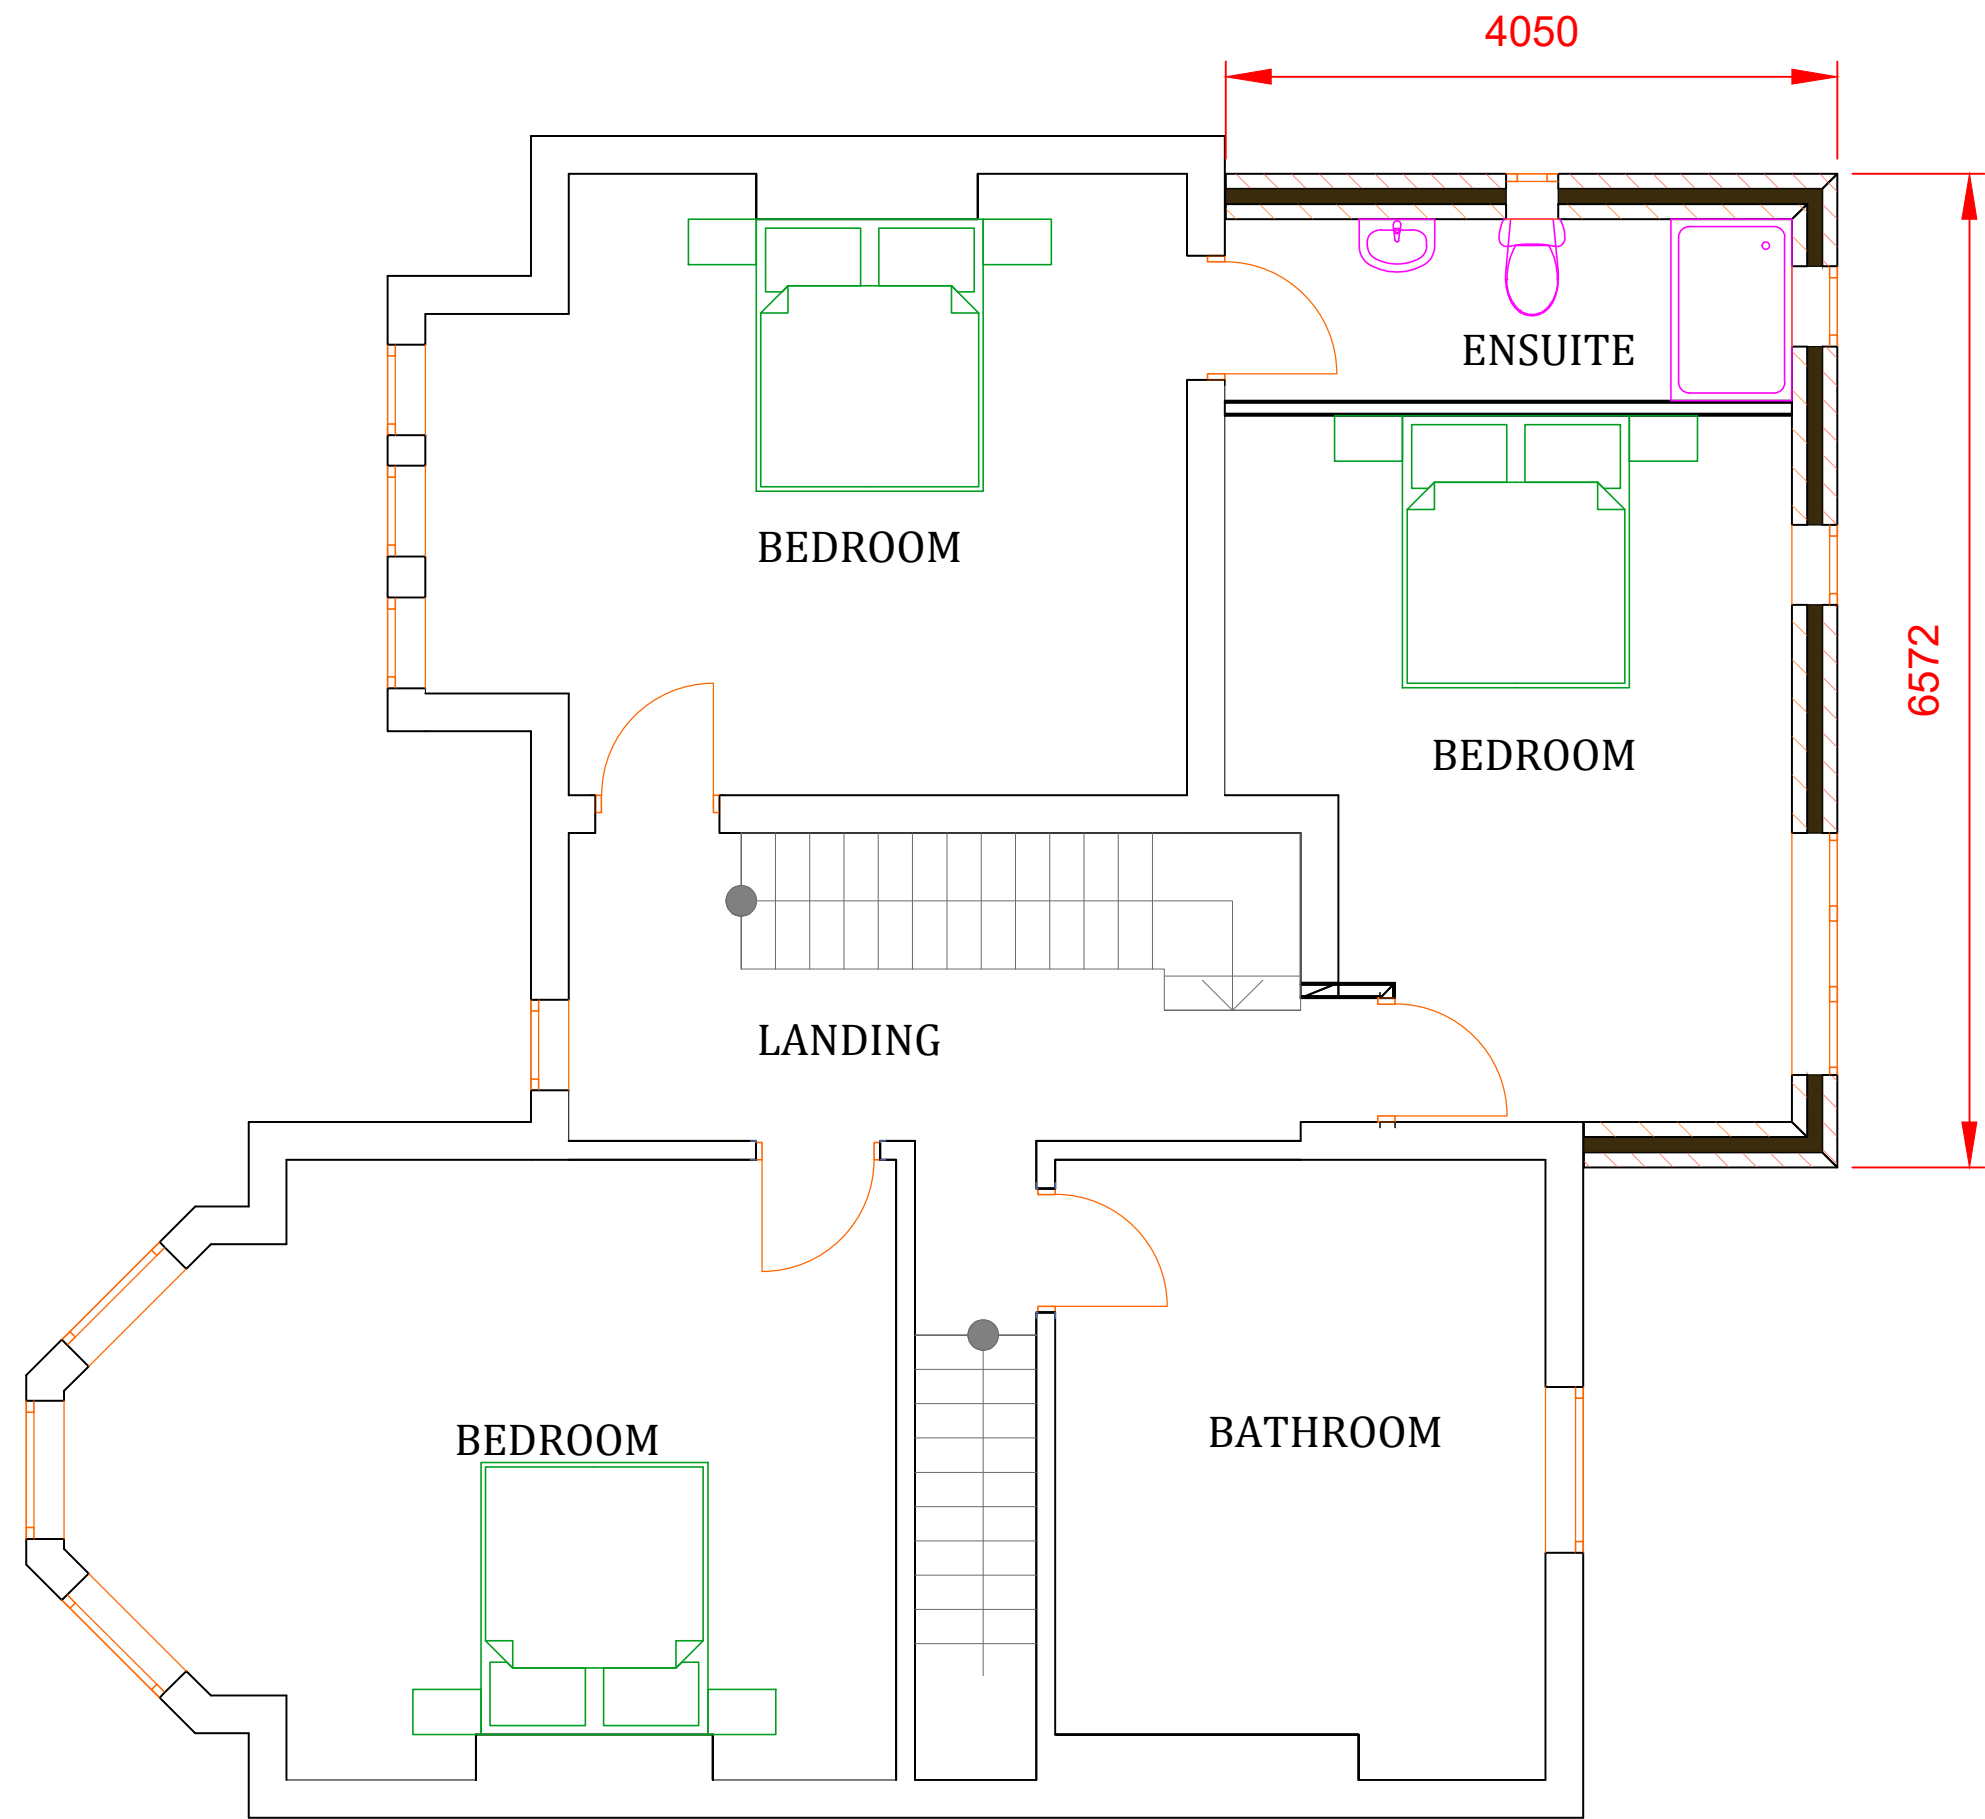

PROPOSED FIRST FLOOR LAYOUT
SCALE 1:50 @A1

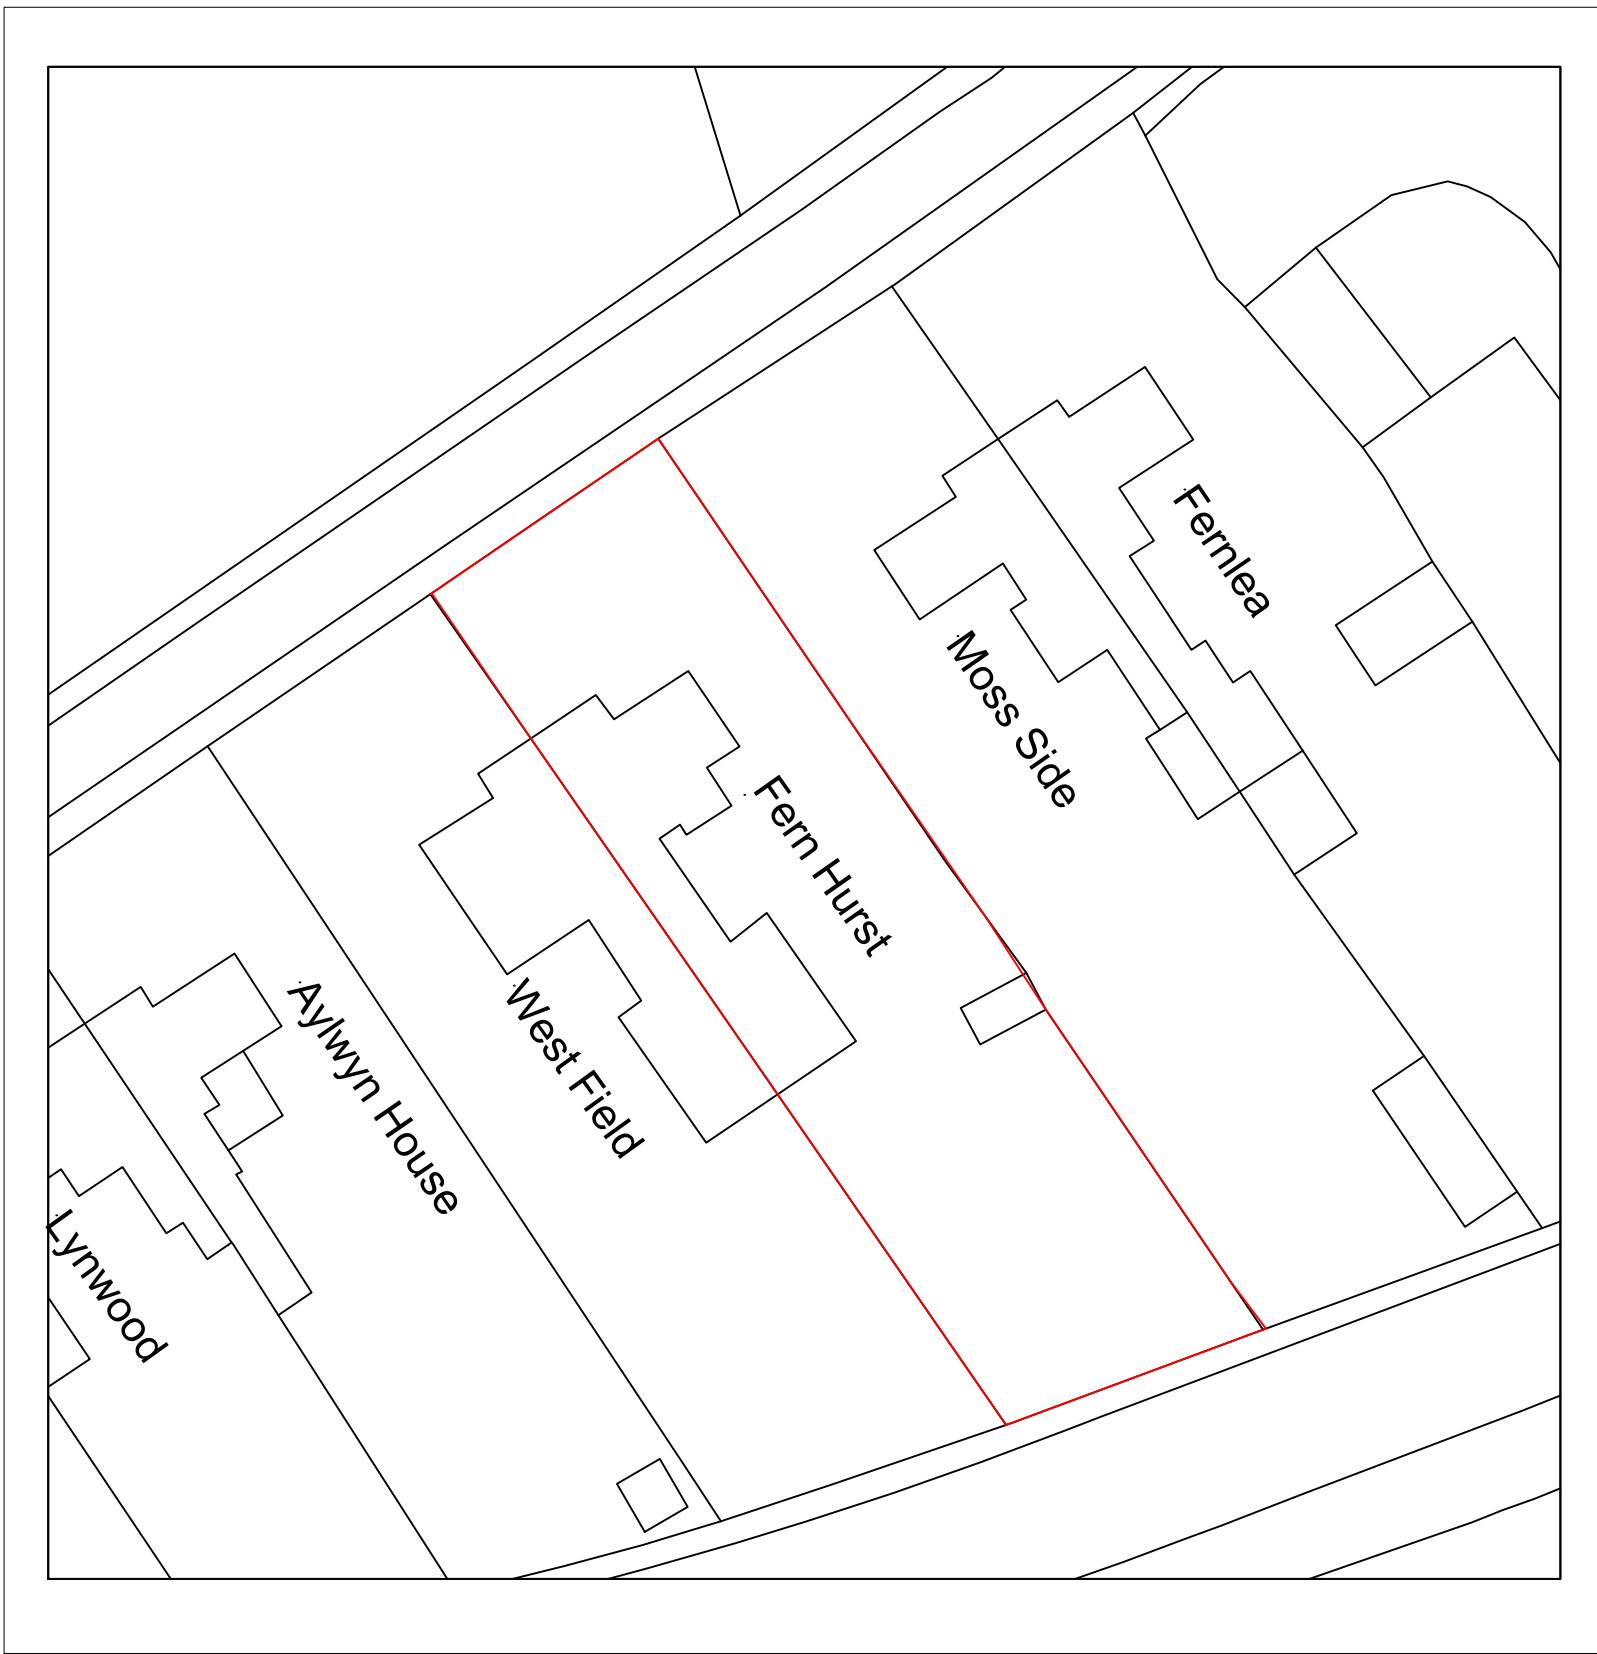

BLOCK PLAN 1:500



LOCATION PLAN 1:1250

ADDRESS: 46 LEEK ROAD, ST9 9NH	
CLIENT: MR & MRS M HEAPS	
PROPOSED: TWO STOREY REAR EXTENSION EXTENDING LOUNGE AND HALL WAY AND CREATING ONE ADDITIONAL BEDROOM	
DRAWING: 2 OF 3 PROPOSED FLOOR LAYOUTS	
SCALE: AS SHOWN @A1	DATE: 31/10/2021
DRAWINGS NOT FOR CONSTRUCTION PURPOSES, ONLY FOR PLANNING	