
ROBert L FORD


private architectural practitioner and rural development consultant

PARKSIDE PARK ROAD LEEK STAFFORDSHIRE ST13 8JT

roblford@phonecoop.coop 01538 389290 / 07969 68 68 86

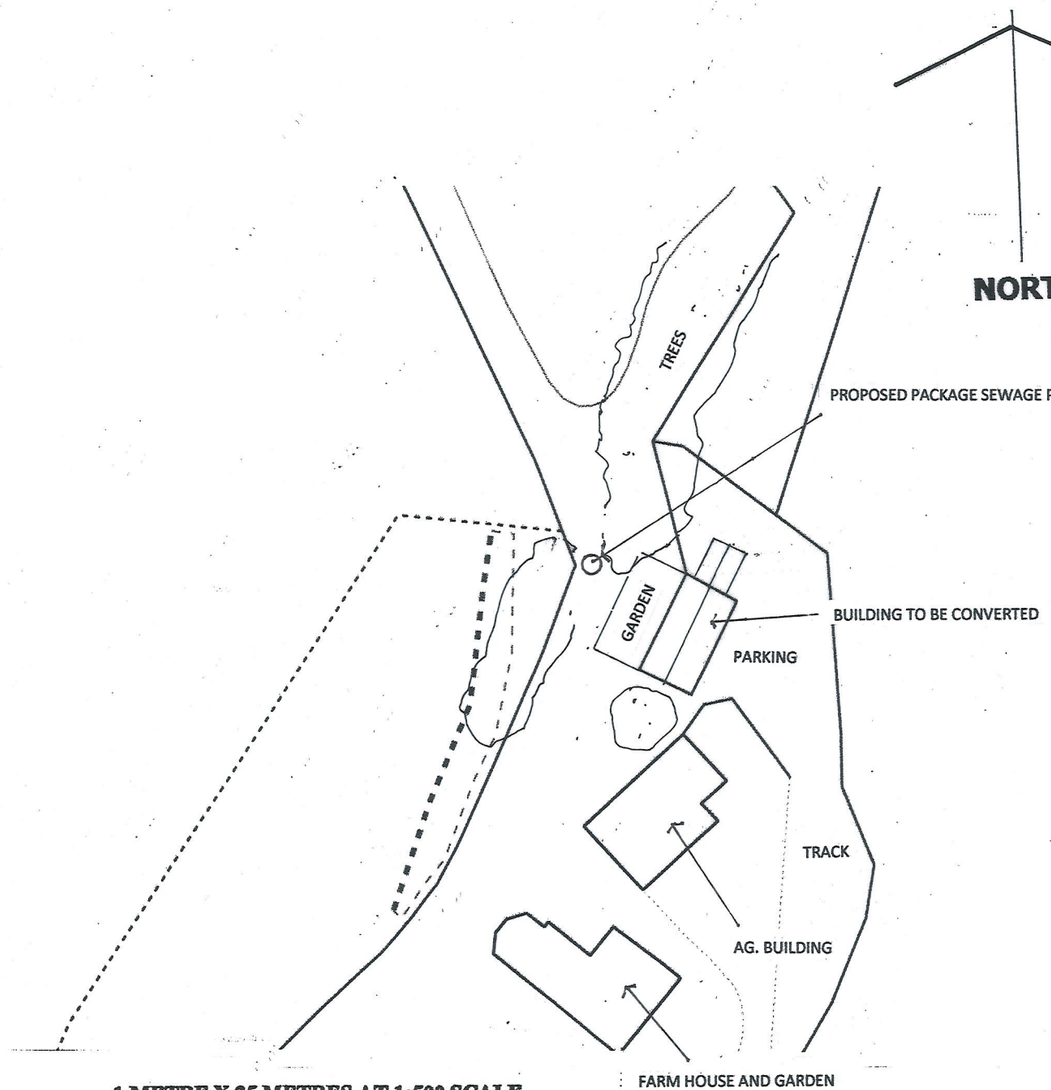

1 METRE X 25 METRES AT 1:500 SCALE

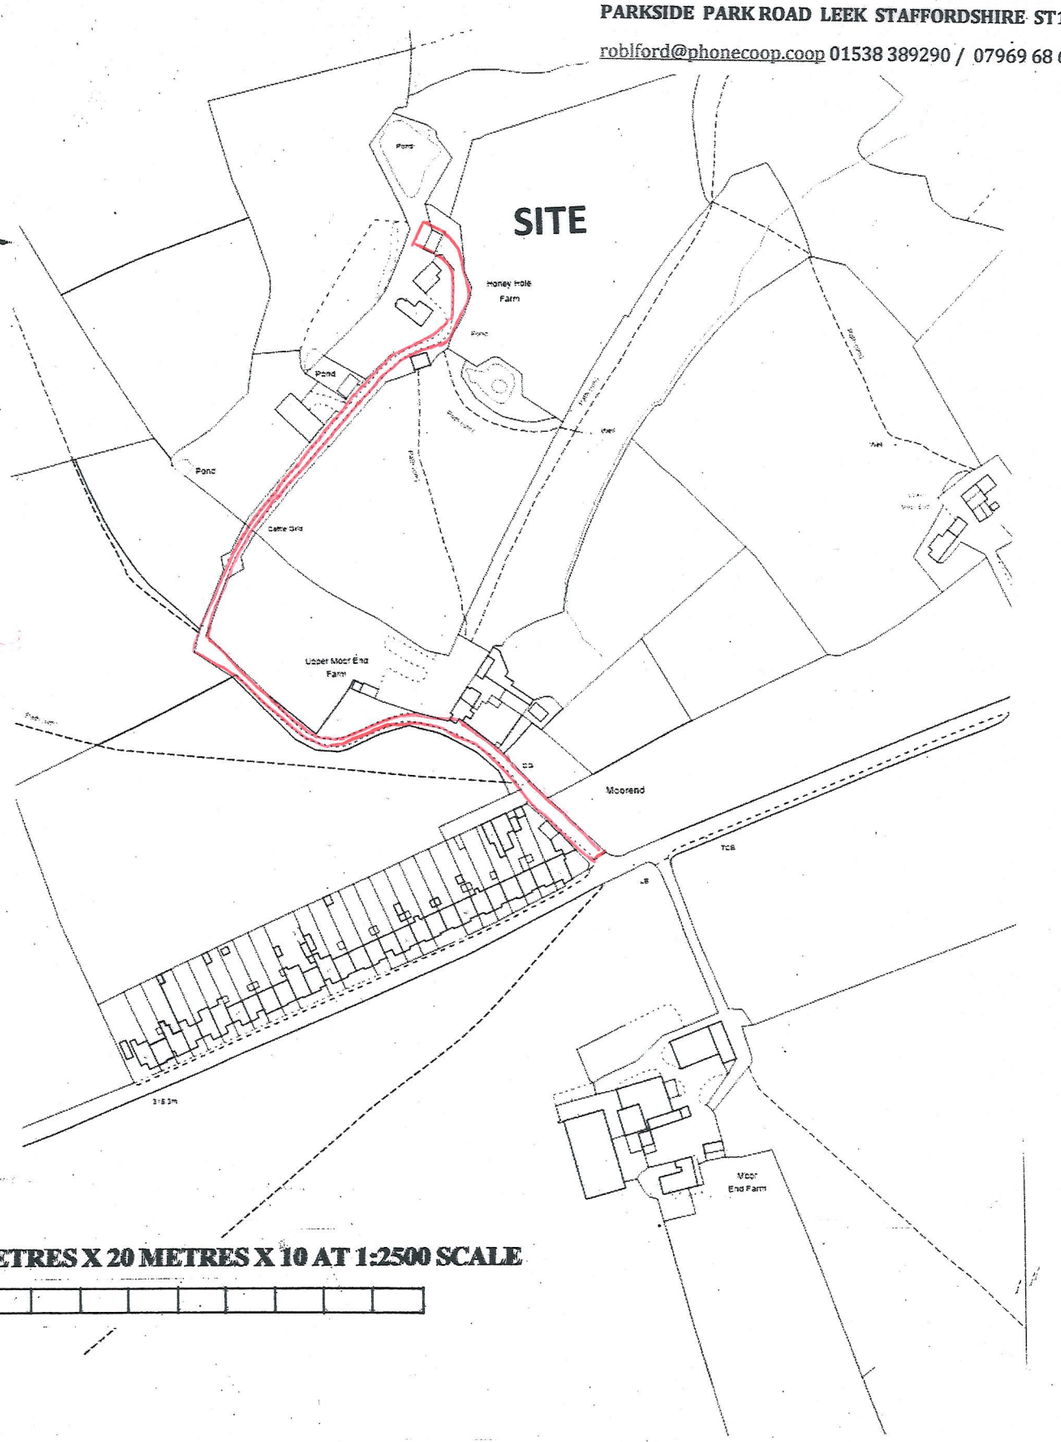

10 METRES X 20 METRES X 10 AT 1:2500 SCALE

DRAWING NO. **HSC 01 SITE LOCATION AND BLOCK PLAN** SCALES 1:2500 AND 1:500 AT A3

PROPOSED CONVERSION OF A TRADITIONAL STONE BARN AGRICULTRUAL BUILDING INTO A DWELLING HOUSE (GPDO CLASS Q) AT **HONEY HOLE FARM** STONEY LANE CAULDON STAFFORDSHIRE ST10 3EP

NOV 2021